



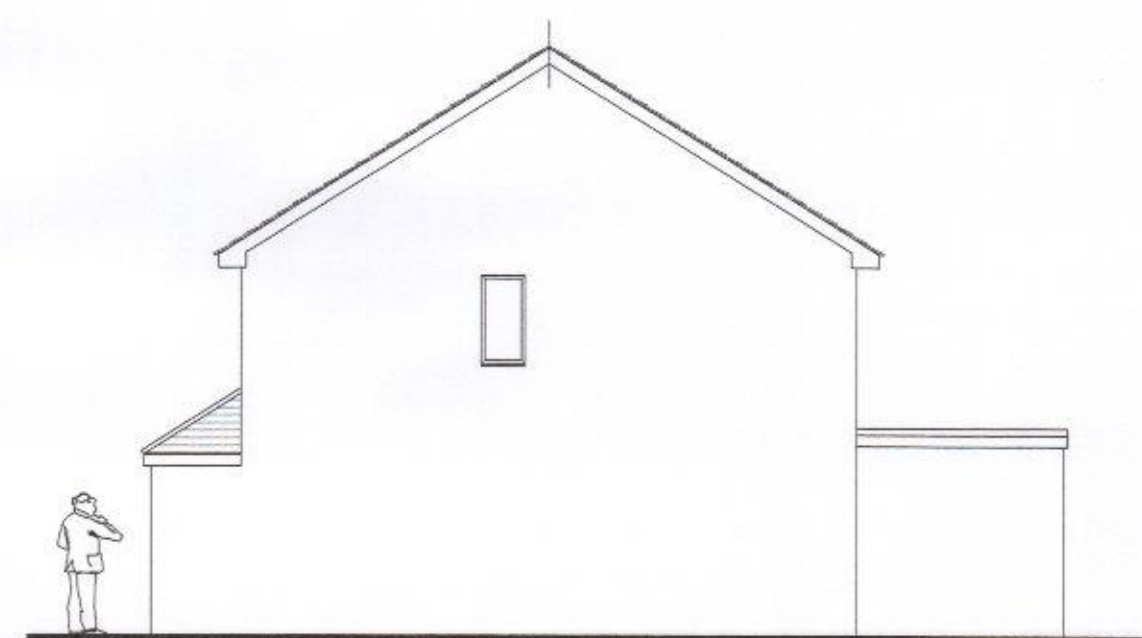


EXISTING SIDE ELEVATION 1/100.



EXISTING REAR ELEVATION 1/100.

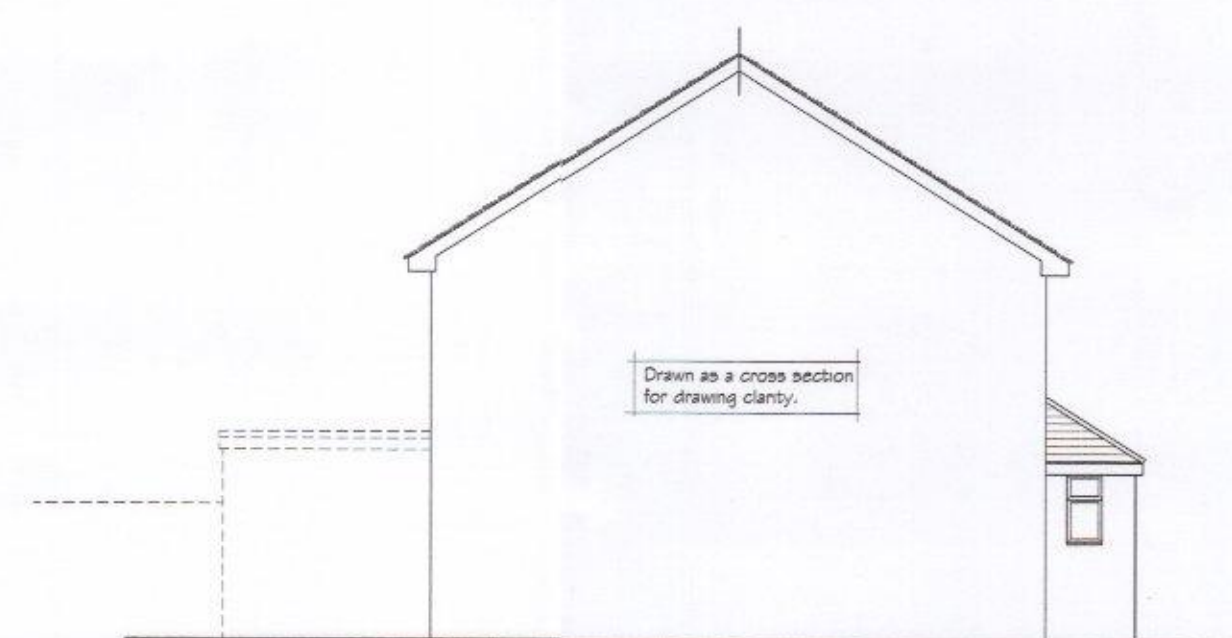


EXISTING SIDE ELEVATION 1/100.

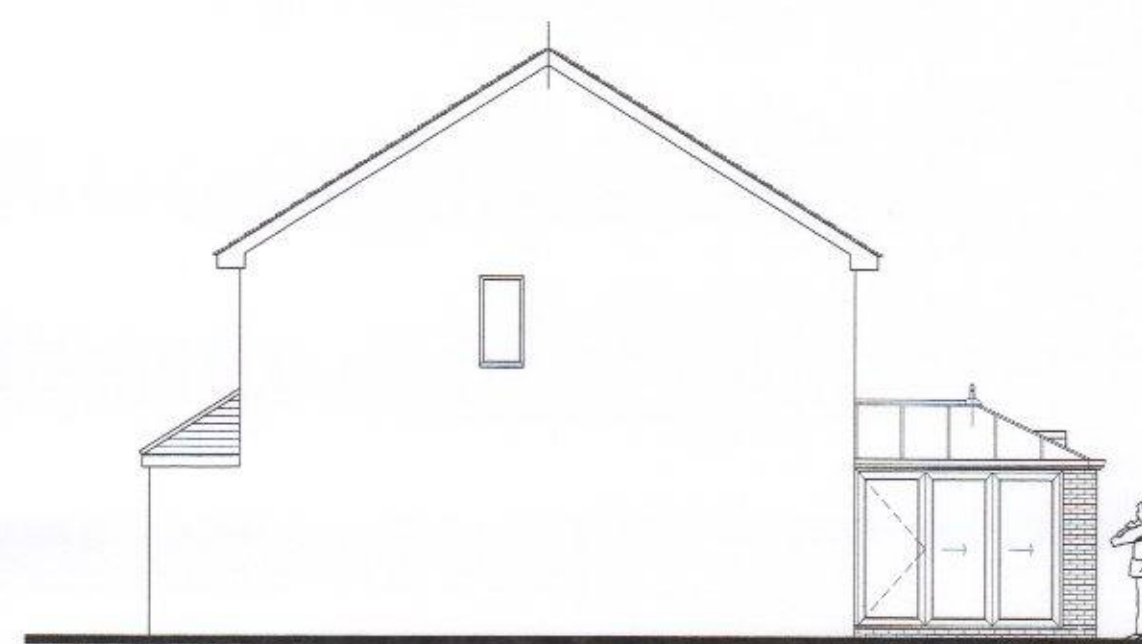


PROPOSED SIDE ELEVATION 1/100.



PROPOSED REAR ELEVATION 1/100.

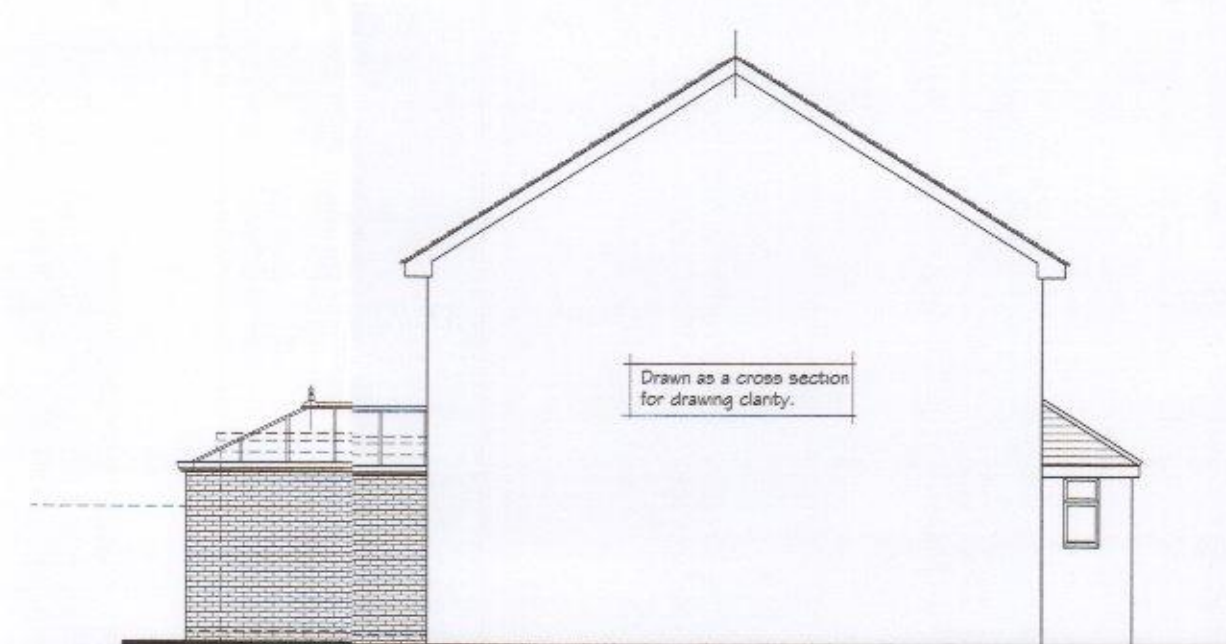


PROPOSED SIDE ELEVATION 1/100.

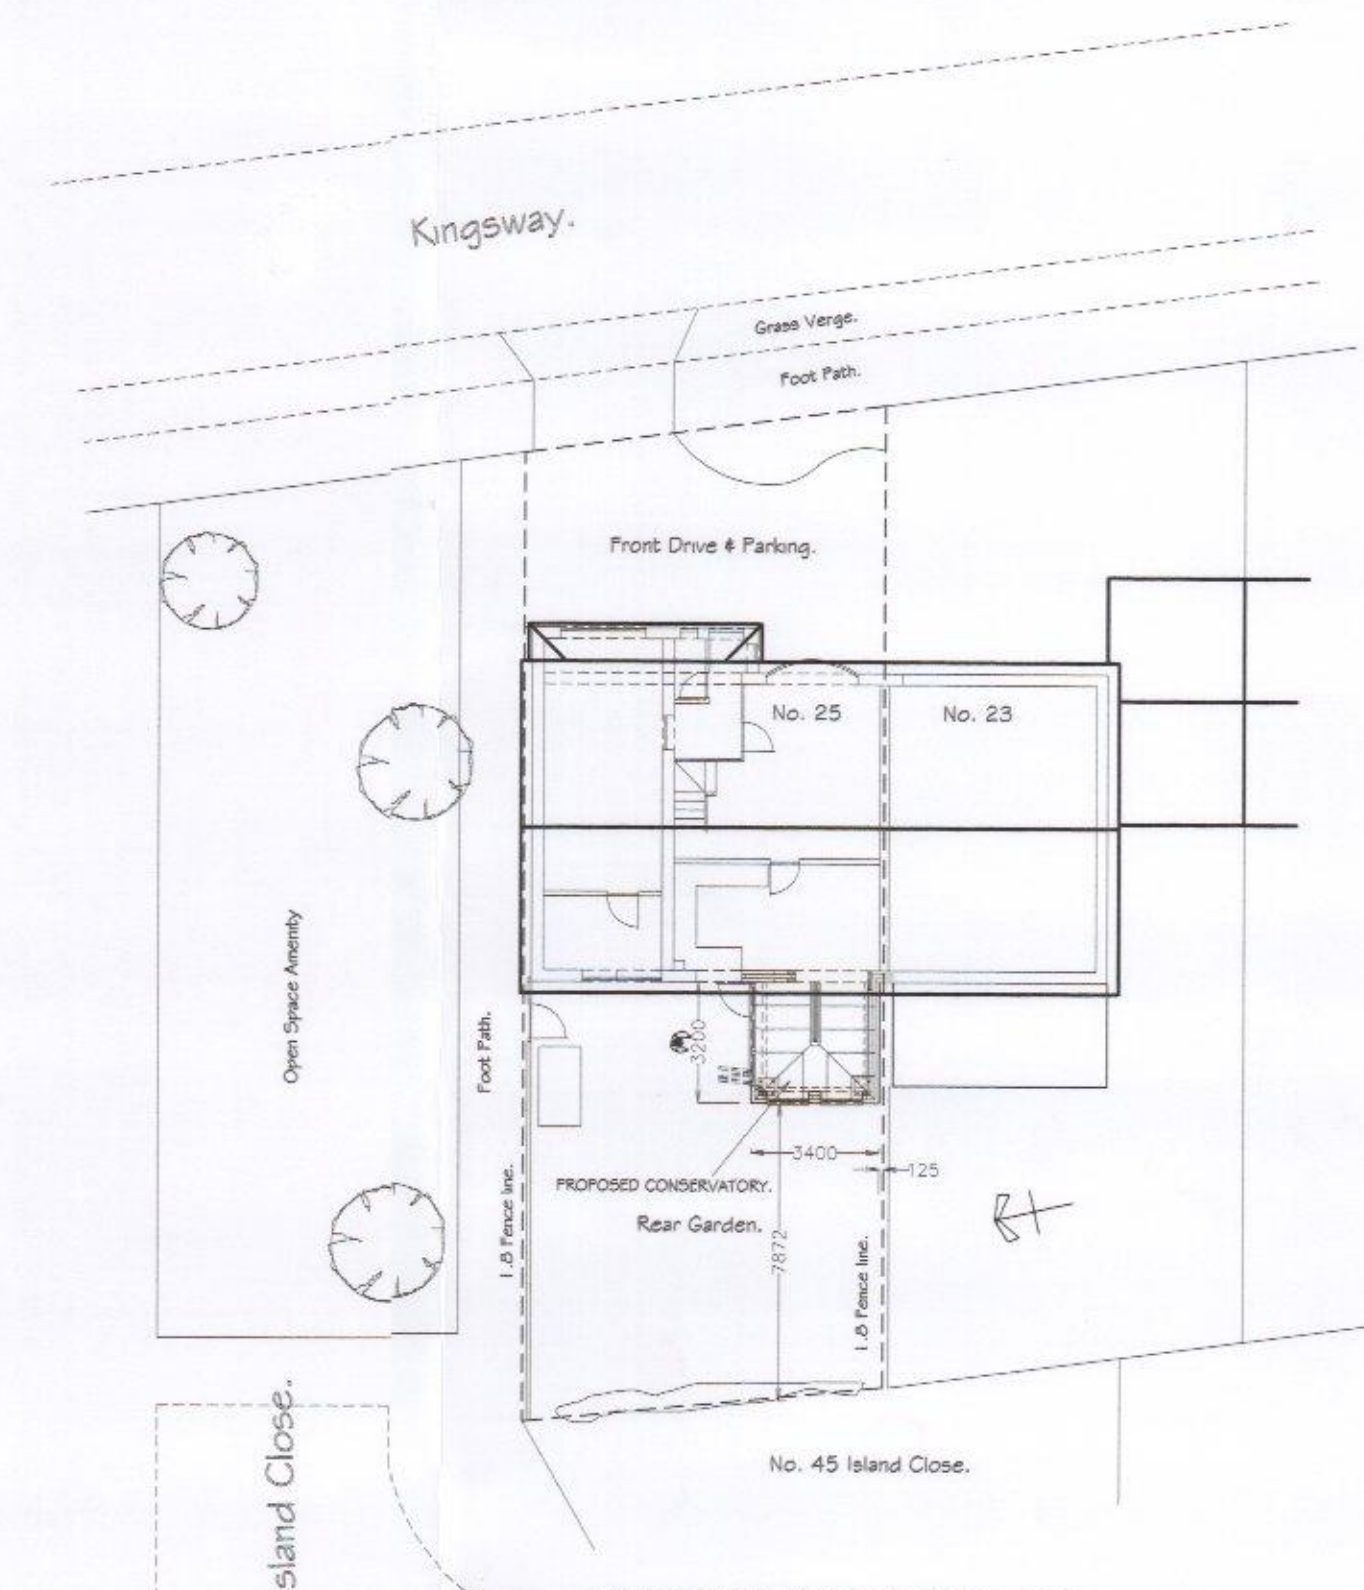


PROPOSED SITE BLOCK PLAN 1/200.


Read in conjunction with 1/1250 Location Plan.

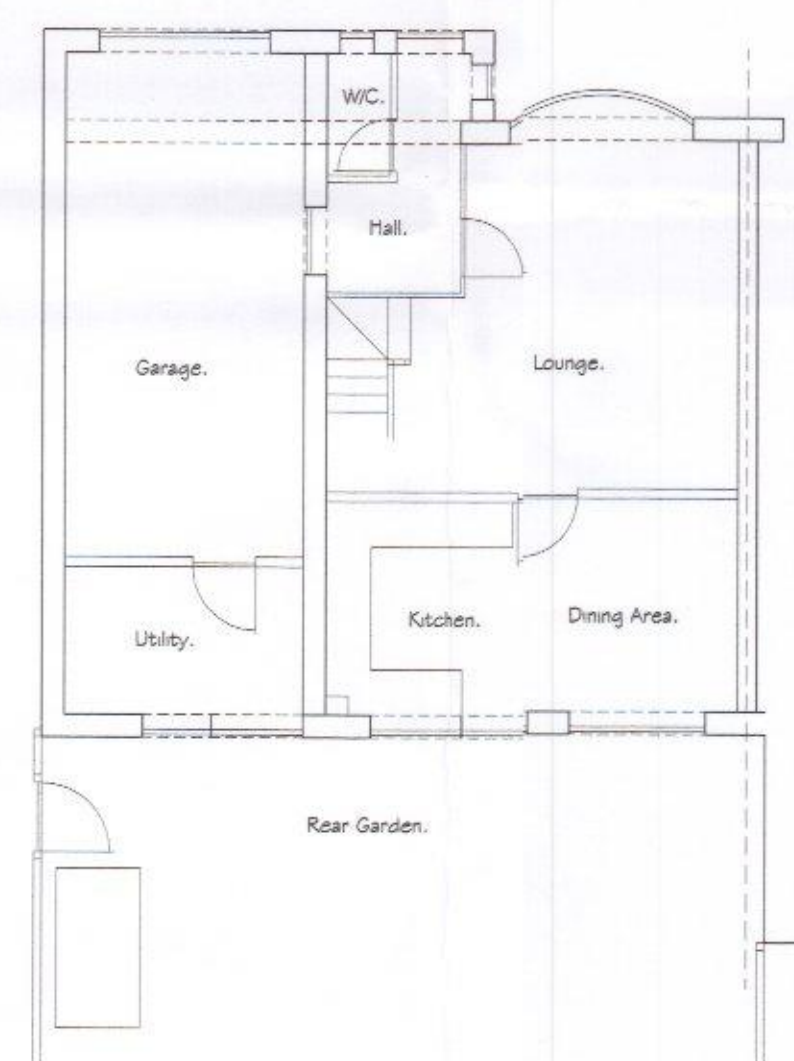


EXISTING GROUND FLOOR PLAN 1/100.

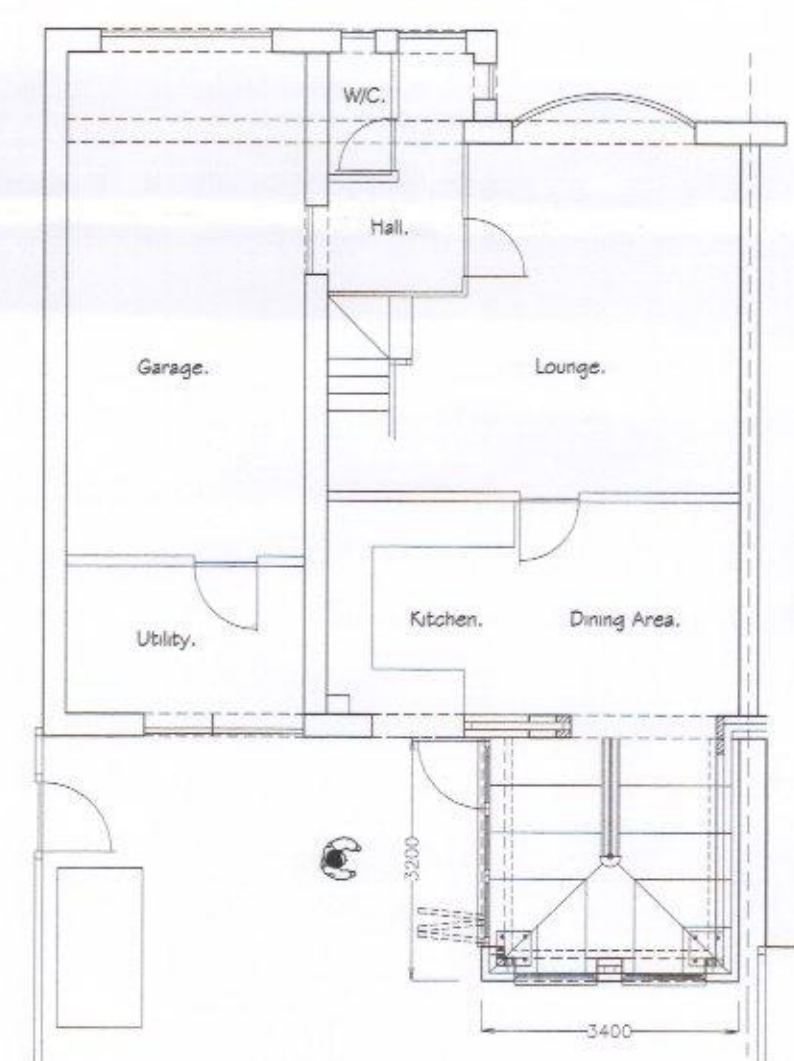


PROPOSED GROUND FLOOR PLAN 1/100.

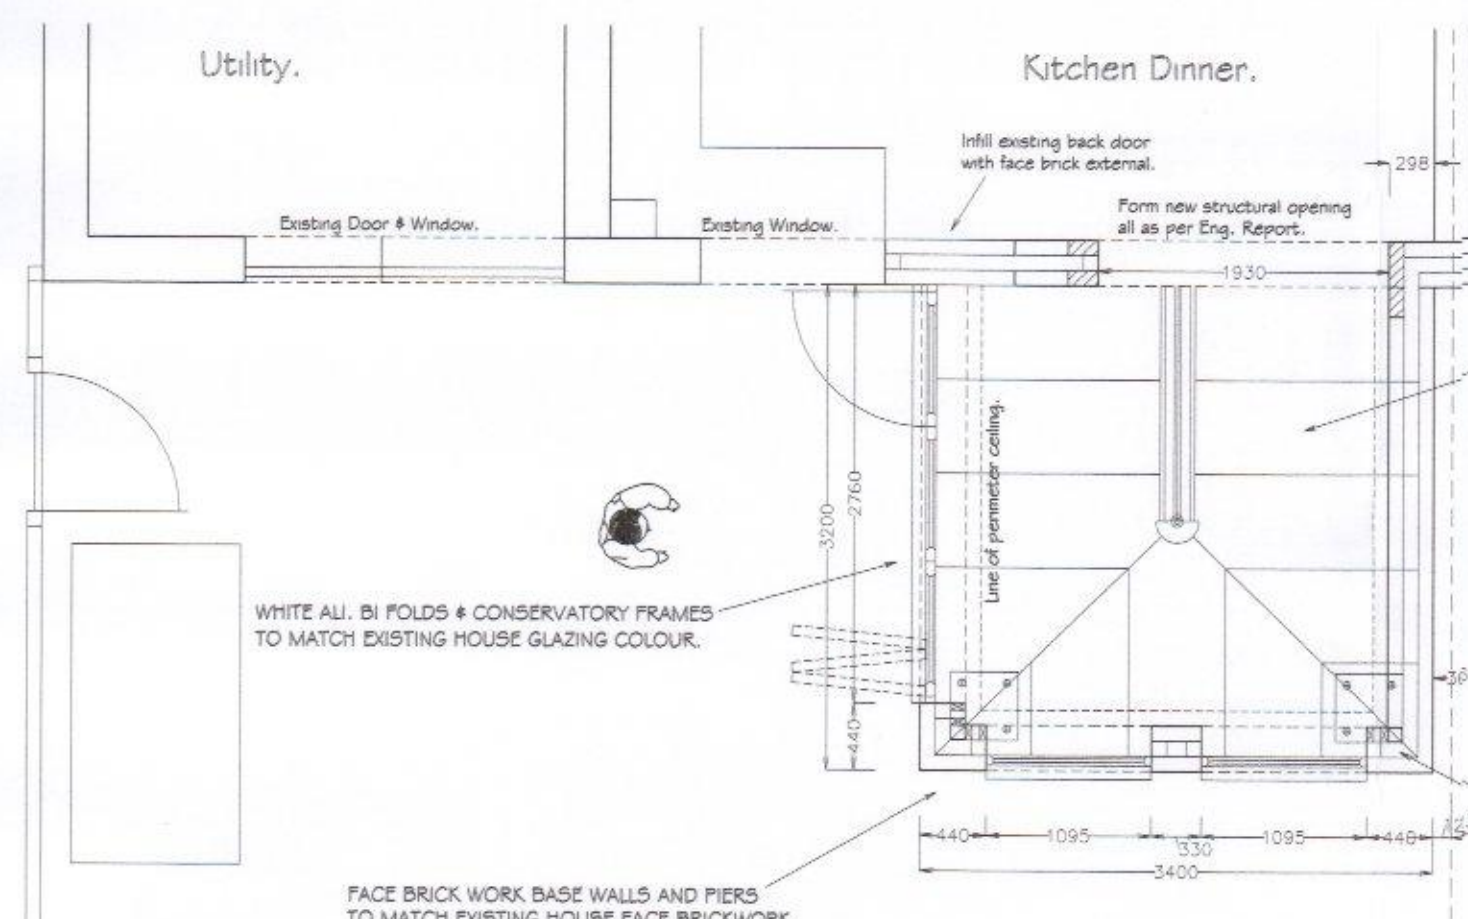

PROPOSED SIDE CONSERVATORY FLOOR PLAN 1/50.

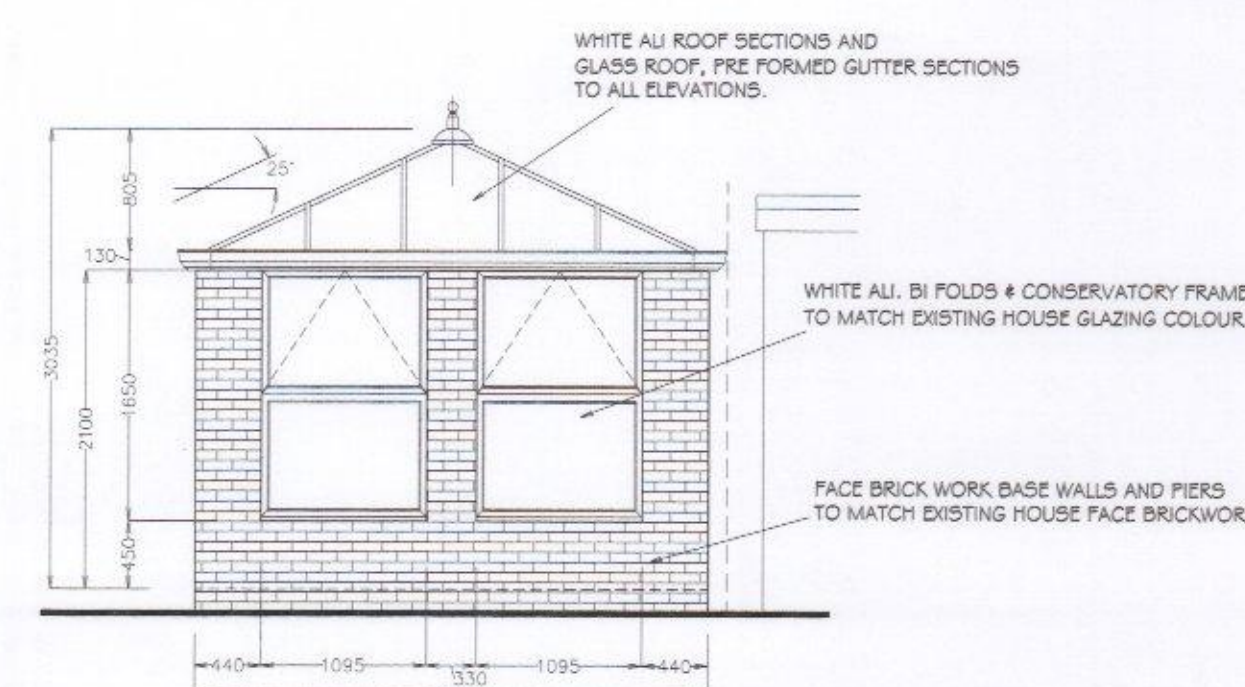

PROPOSED CONSERVATORY ELEVATIONS 1/50.

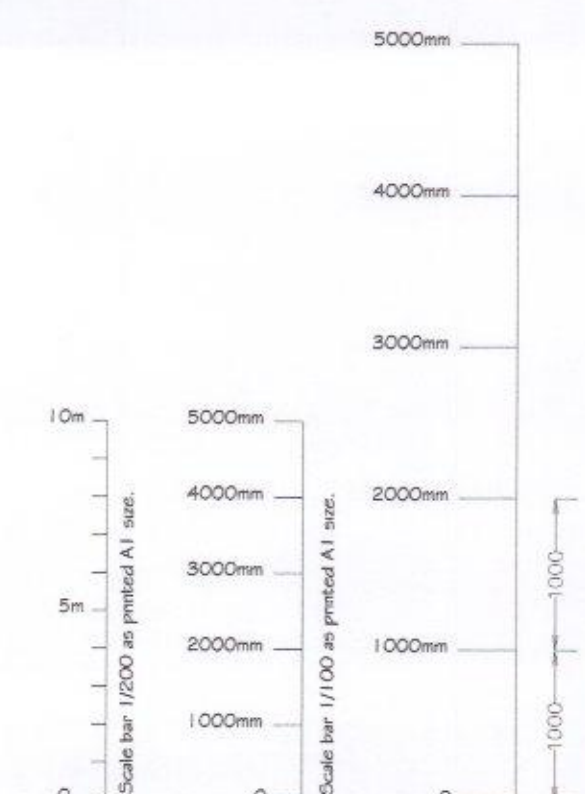

The Foundry, London Road,
Kings Worthy, Winchester
Hampshire, SO23 7DA
WINCHESTER 01962 884422 www.wessex-windows.co.uk

REV.	DATE
1	
Job Title:	
Proposed Conservatory Construction at rear of property.	
For Mr. & Mrs. Meyers	
25 Kingsway,	
Plymouth,	
PL1 1 0LZ.	
Drawing Title:	
Proposed & Existing Layout Plans & Elevations.	
Drawn by:	
Colin Peter Dodds.	
Scale	
As Marked.	24/06/16.
PLANNING NUMBER	BUILDING CONTROL No.
Drawing Number:	
01/MEYERS/16.	