



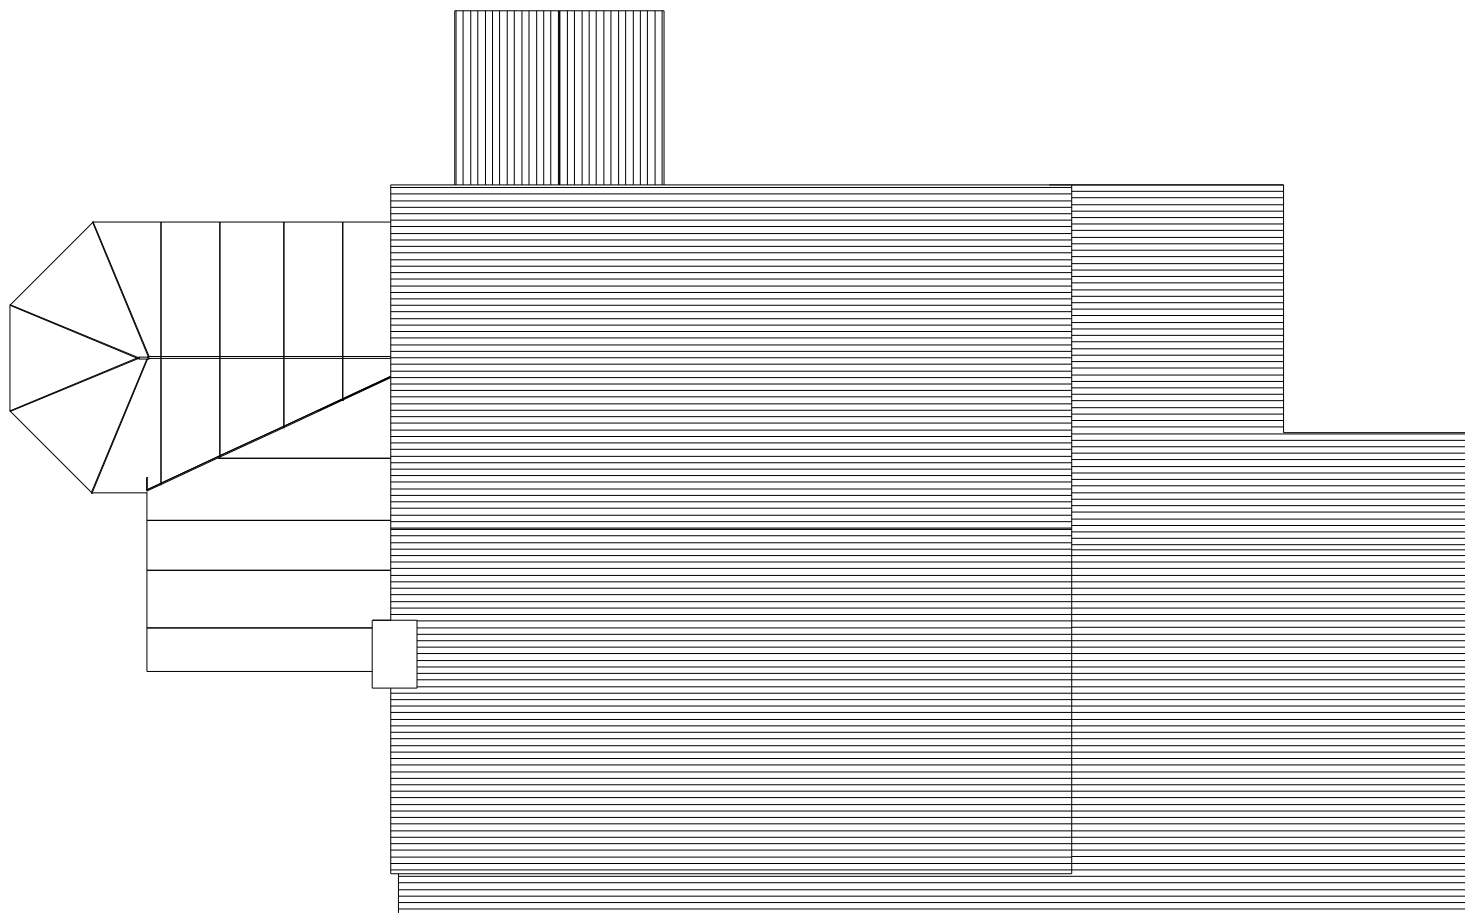


Existing Roof Plan

1 : 100

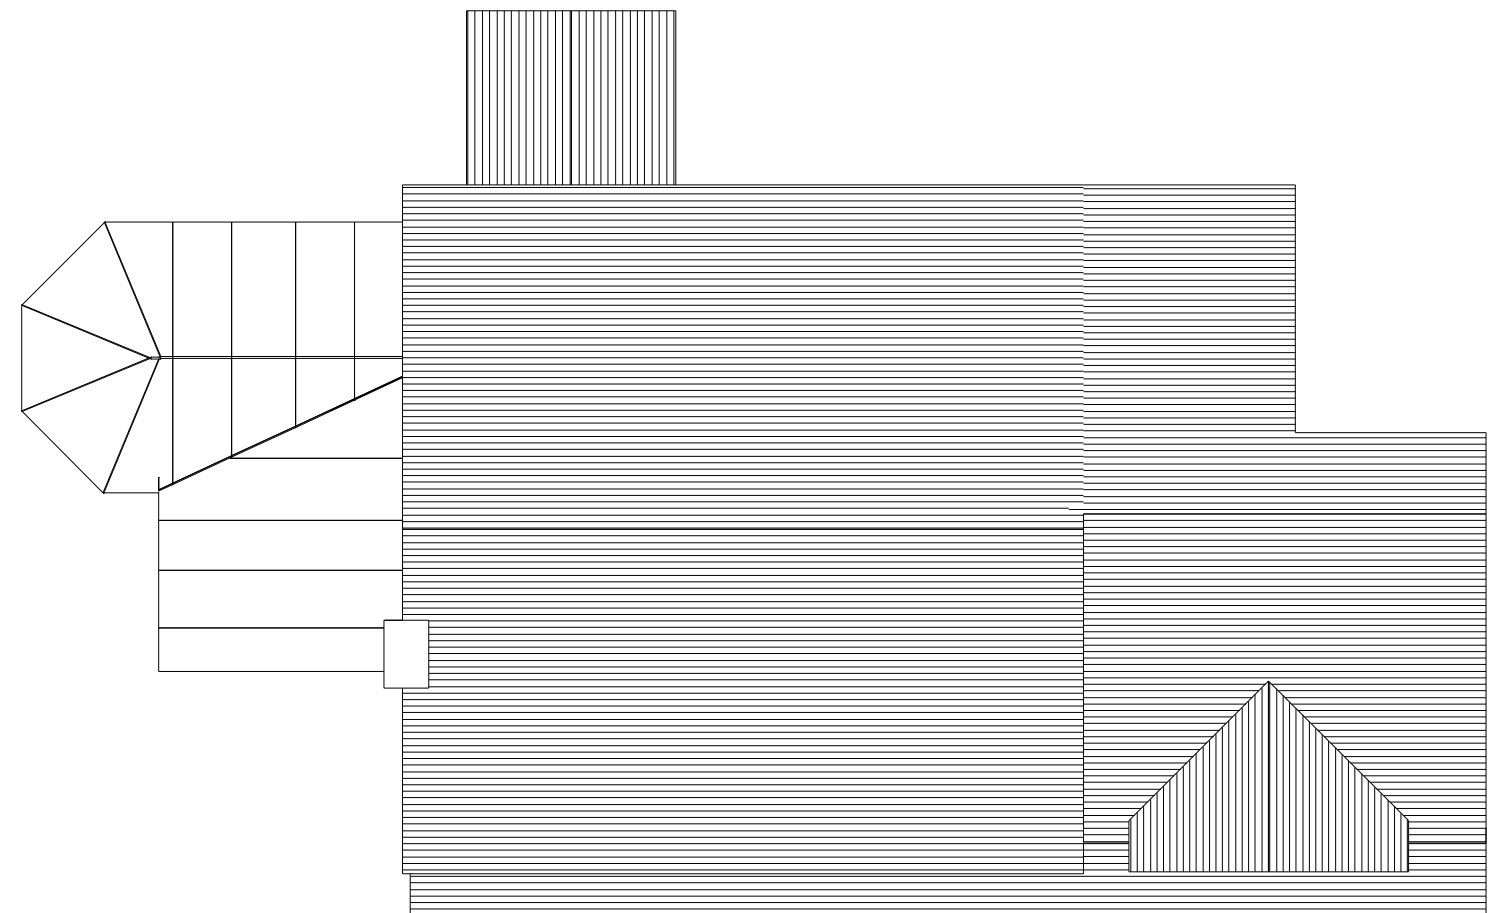

Proposed Roof Plan

1 : 100

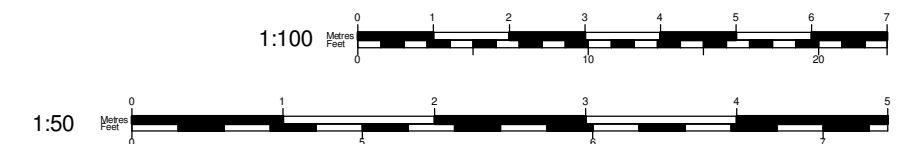

www.yourhomeplans.co.uk



Tel: 0800 6127 664 Your Home Plans

These drawings are for approval purposes. Materials and products should not be ordered based on scaling from drawings as errors may occur along existing building lines. All measurements and supporting elements are to be checked on site. Refer to Your Home Plans if any differences are found.

J Geeves
3A Danesbrook Lane
Waterlooville
Hampshire
PO7 8QW

Roof Plan

Project number 3ADAN-17

Date 21st March 2017

Drawn by JG

Checked by Checker

A104

Scale 1 : 100