


IJ Murray
Associates

www.ijma.co.uk


IJ Murray Associates
173 Havant Road
Hayling Island
Hampshire
PO11 0LF
Phone 02392469004
Mob 07779 246915
e-mail ian@ijma.co.uk

These drawings are for planning and building regulation purposes only and are not for construction. All dimensions should be checked on site before work commences


These Drawings are the property of IJ Murray Associates (part of Clanfield Media Ltd) and should not be reproduced or used in any way without the permission of a Director of Clanfield Media Ltd

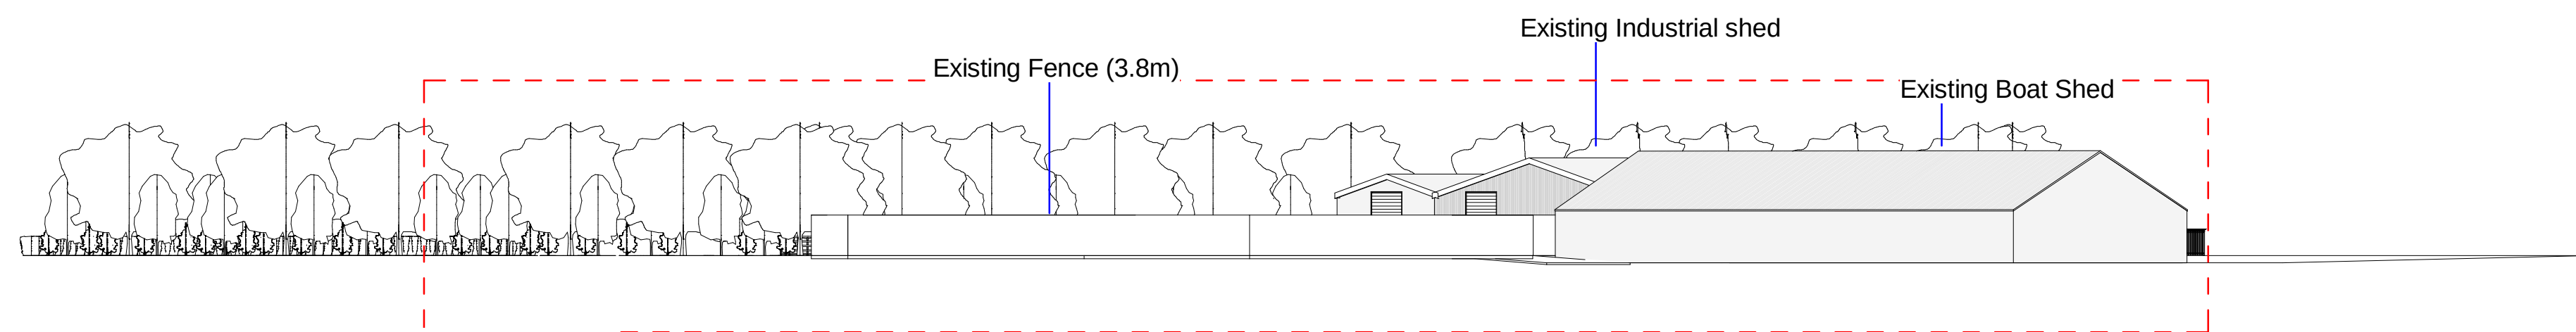


East Elevation Scale 1:500 at A1

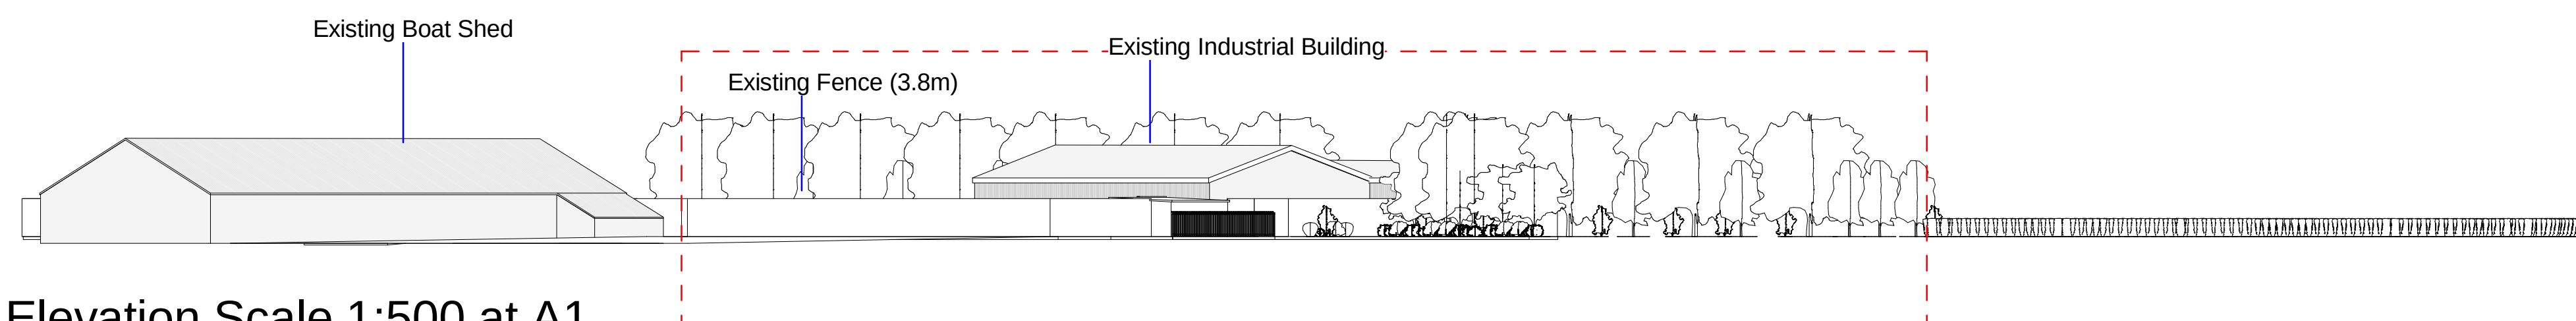

North Elevation Scale 1:500 at A1

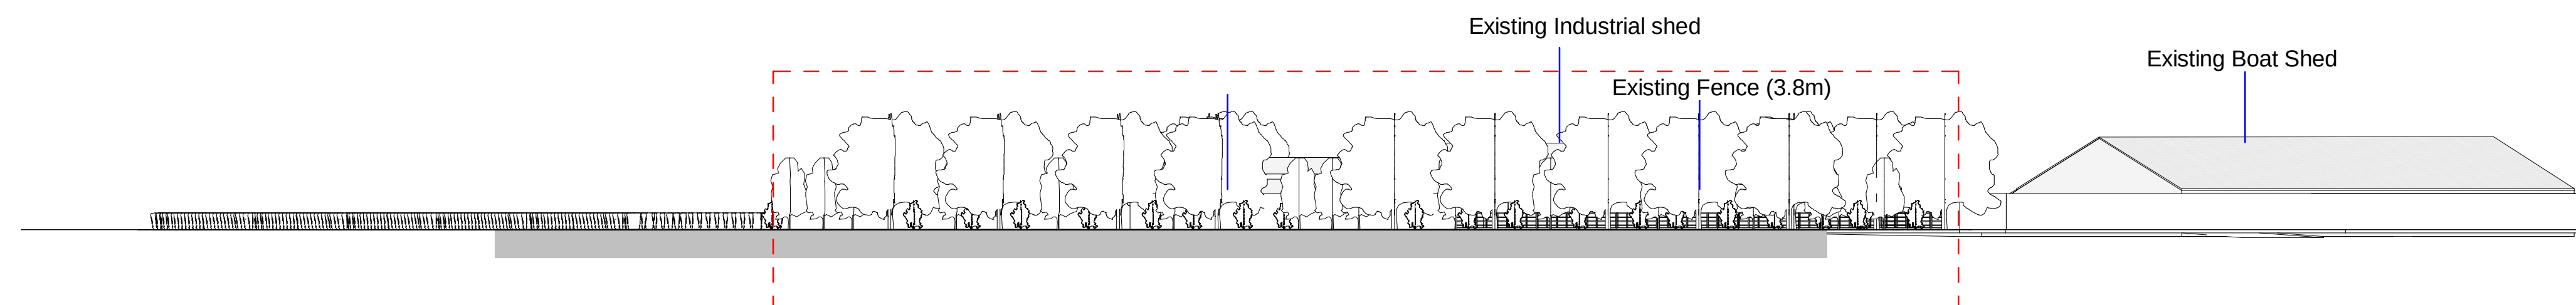

South Elevation Scale 1:500 at A1

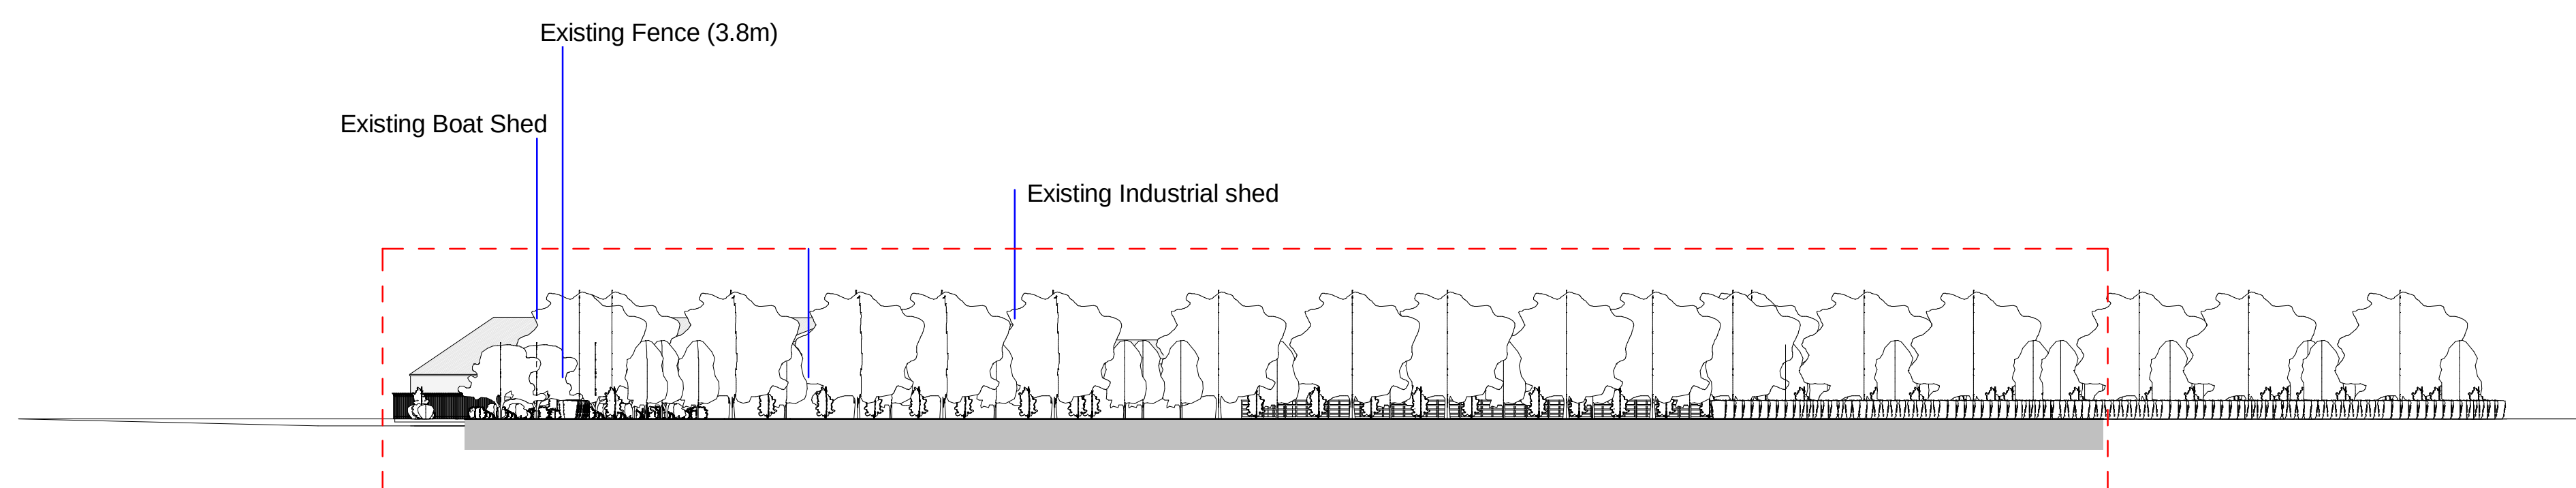

West Elevation Scale 1:500 at A1

Red dotted line indicates site area

[illegible]

Solent Marine
(Old Howards
yard)

Elevations

Project number	Project Number
Date	23.6.13
Drawn by	Author
Checked by	Checker
A106 V4.4	
Scale	1 : 500