

new render finish to existing walls as M20

GLASS BALUSTRADE

GLASS BALUSTRADE

new render finish to existing walls as M20




proposed north west elevation

proposed south west elevation

new render finish to wall as M20

new render finish to wall as M20

new render finish to wall as M20

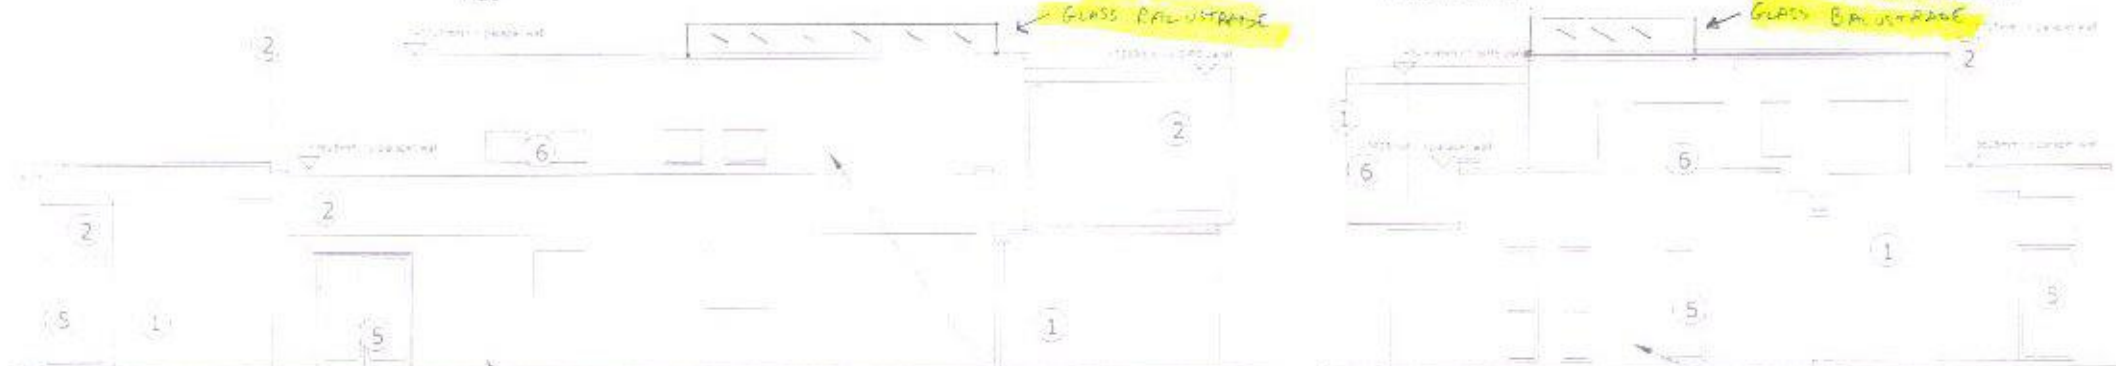

proposed north east elevation

proposed south east elevation

note all stone cladding removed to wall

new render finish to wall as M20

new render finish to wall as M20

new render finish to wall as M20

- 1 timber weatherboarding as H21
- 2 metal finish as H31
- 3 frameless double glazing as L10

- 4 white render as M20
- 5 metal framed windows as L10
- 6 glazed balustrading as L30

HAVANT BOROUGH COUNCIL
- 5 SEP 2016
RECEIVED

HAVANT BOROUGH COUNCIL
3 JUN 2016
RECEIVED

⊗ GLASS BALUSTRADE: HEIGHT: 1100MM

RFT 003: BLOCK PLAN

IVORY HOUSE, P11 0QB

tender issue only

dwelldesign

revisions
1/1
Sharon@myhouse.co.uk
023 9311 4100
PROS190874

scale bars
1:100 0 1 2 3

scale
1:100 @ A3
job name
Ivory house

date
April 2011

job number
11015
drawing number
(a)15

drawing name
proposed elevations

status
tender

revision