
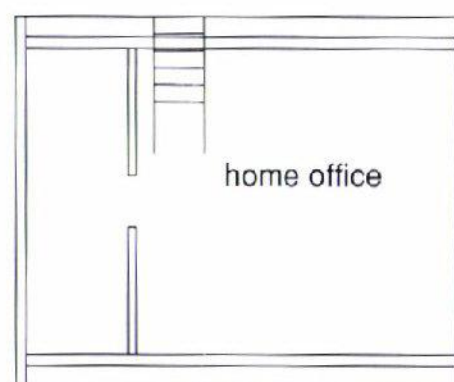
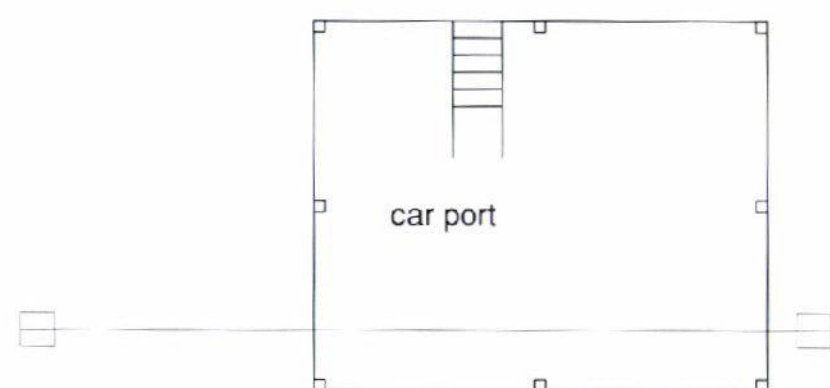


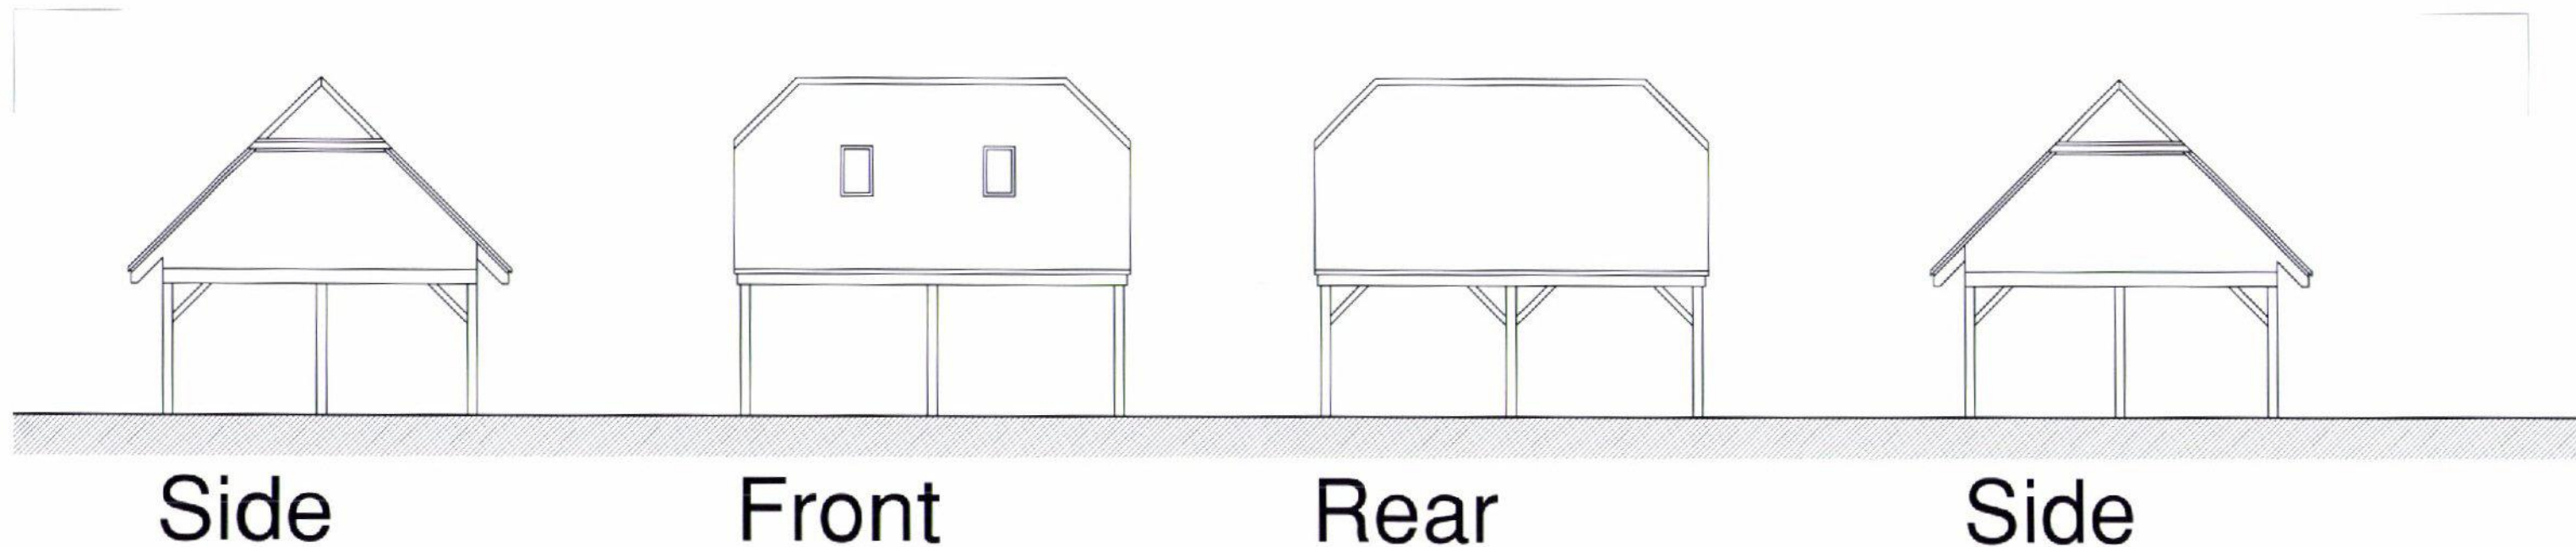

Ground Floor Plan First Floor Plan

PROJECT

Proposed Car Port / Home Office
Orchard Cottage, Warblington Avenue, Havant

CLIENT

Mr & Mrs Rowsell

DRG TITLE

Plans, Elevations
Existing

SCALE

as shown

REV

-

PROJECT NO. 15036

DRAWING NO. 201

	ORIGINAL ISSUE		
Rev	DESCRIPTION	Dwn / Date	Chk / Date
This drawing is copyright and must not be disclosed to third parties without permission Scaled dimensions are not to be used for construction			

4 Queensgate
Queens Road
Fareham
Hampshire
PO16 0NW

Tel: 01329 288911
Fax: 01329 221913
E-mail: admin@m2architecture.com

m2
architecture
architectural technologist