




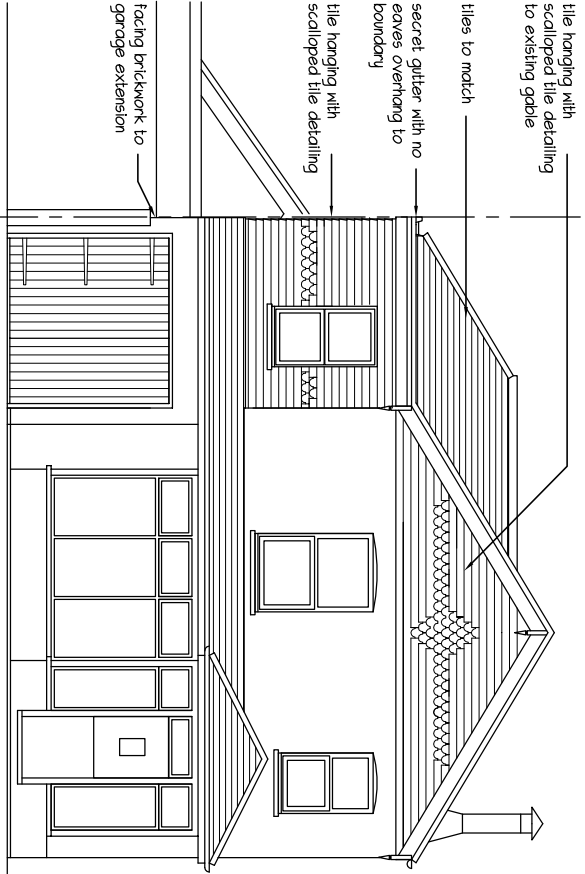



Proposed West

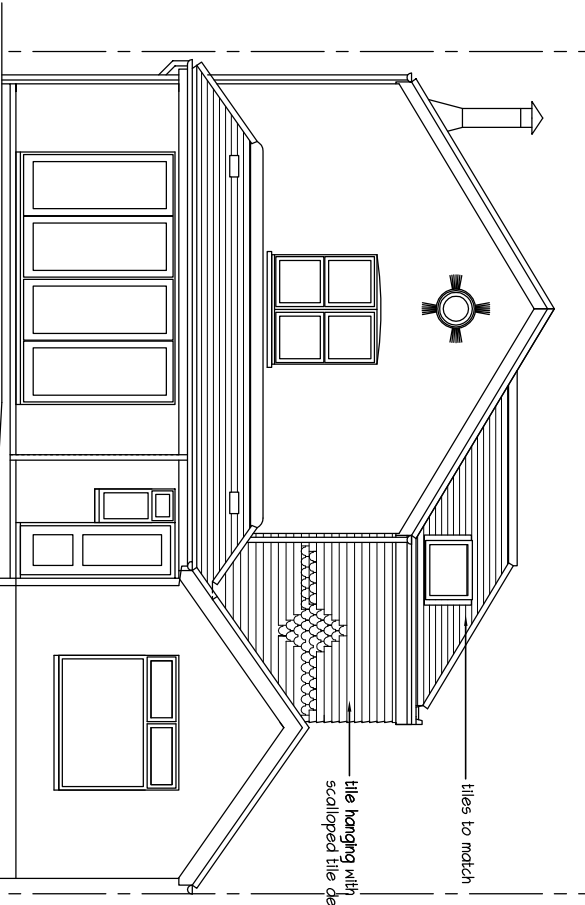


Proposed East

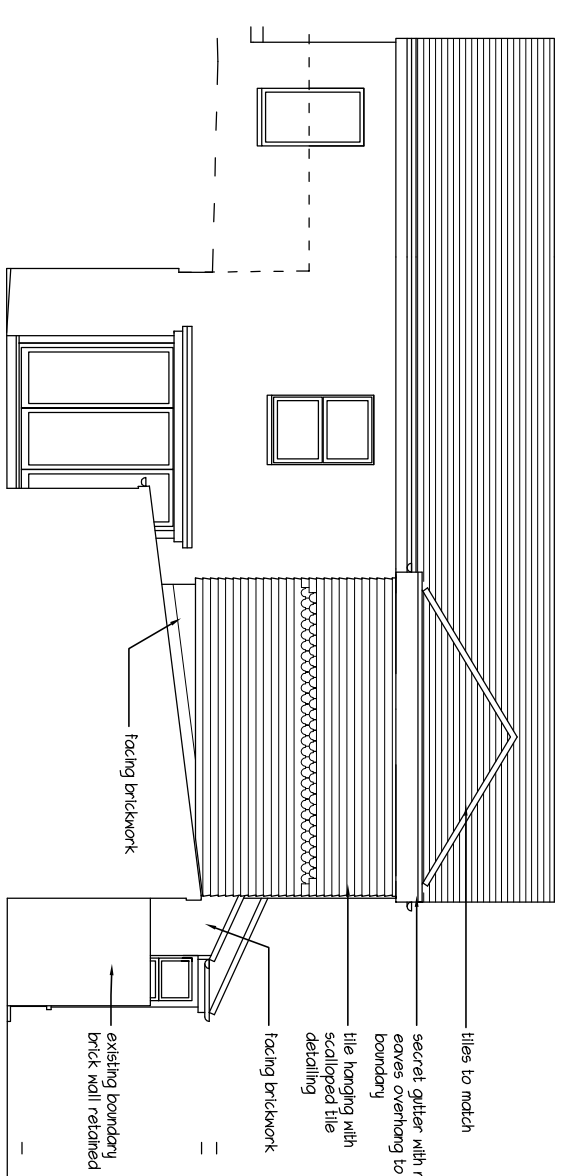

Proposed North (Section through neighbouring garage)

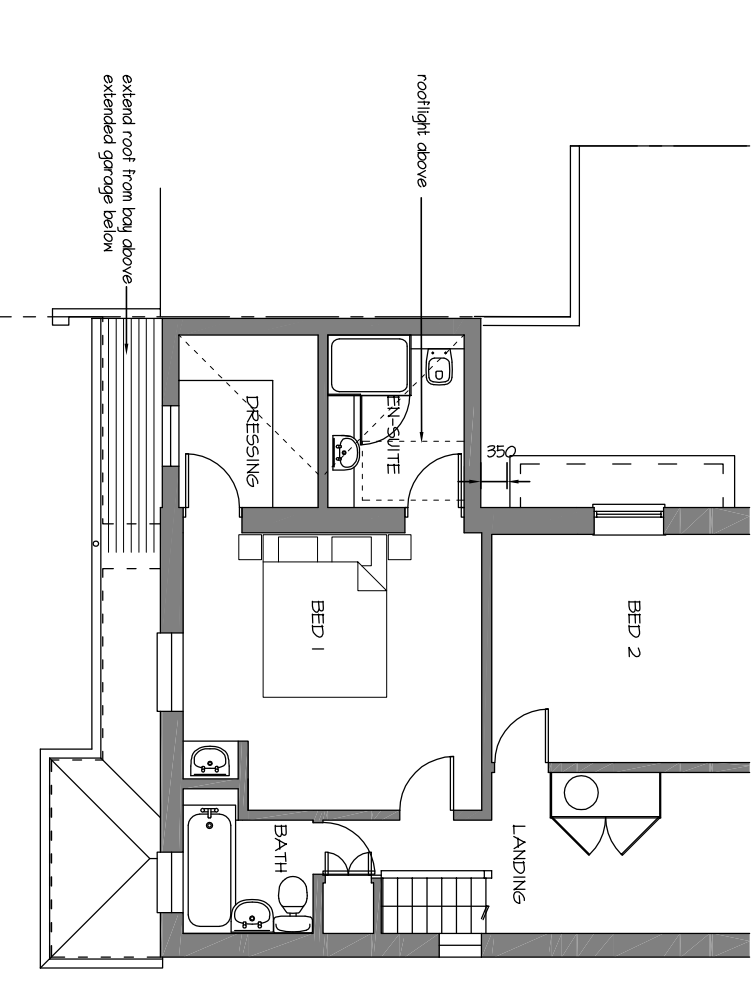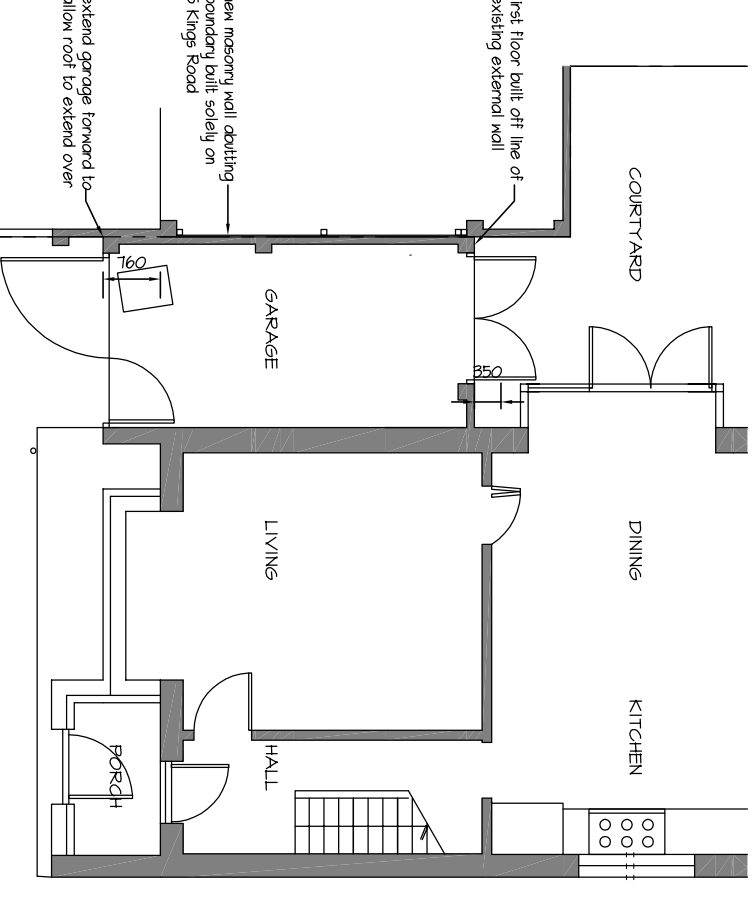

Proposed Typical Section

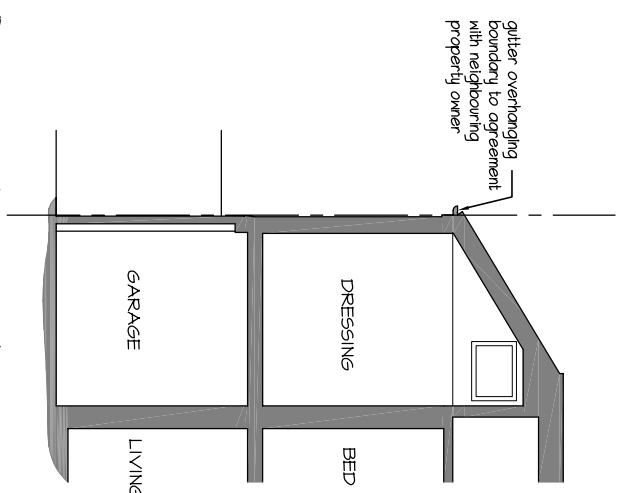

NOTES:
This drawing has been produced solely for PLANNING/DESIGN.
Do not Scale from this Drawing except for planning purposes.
Any drainage shown is presumed and to be checked on site before commencement of works.
This drawing is the copyright of MF Designs Ltd.



A. 13/01/2017 - revised gutter to north elevation and window to west elevation



mf designs ltd
Chartered Architects

52 King Street • Emsworth • Hampshire • PO10 7AZ
Director: Martin Farrer RIBA • Co Registration No.4507379

Date: Nov 2016 Job No: 3166
Scale: 1:100 Dwg No: P_01 A

EXTENSION & ALTERATIONS - 5 Kings Road, Emsworth. PO10 7HN

Proposed Ground

Proposed First