


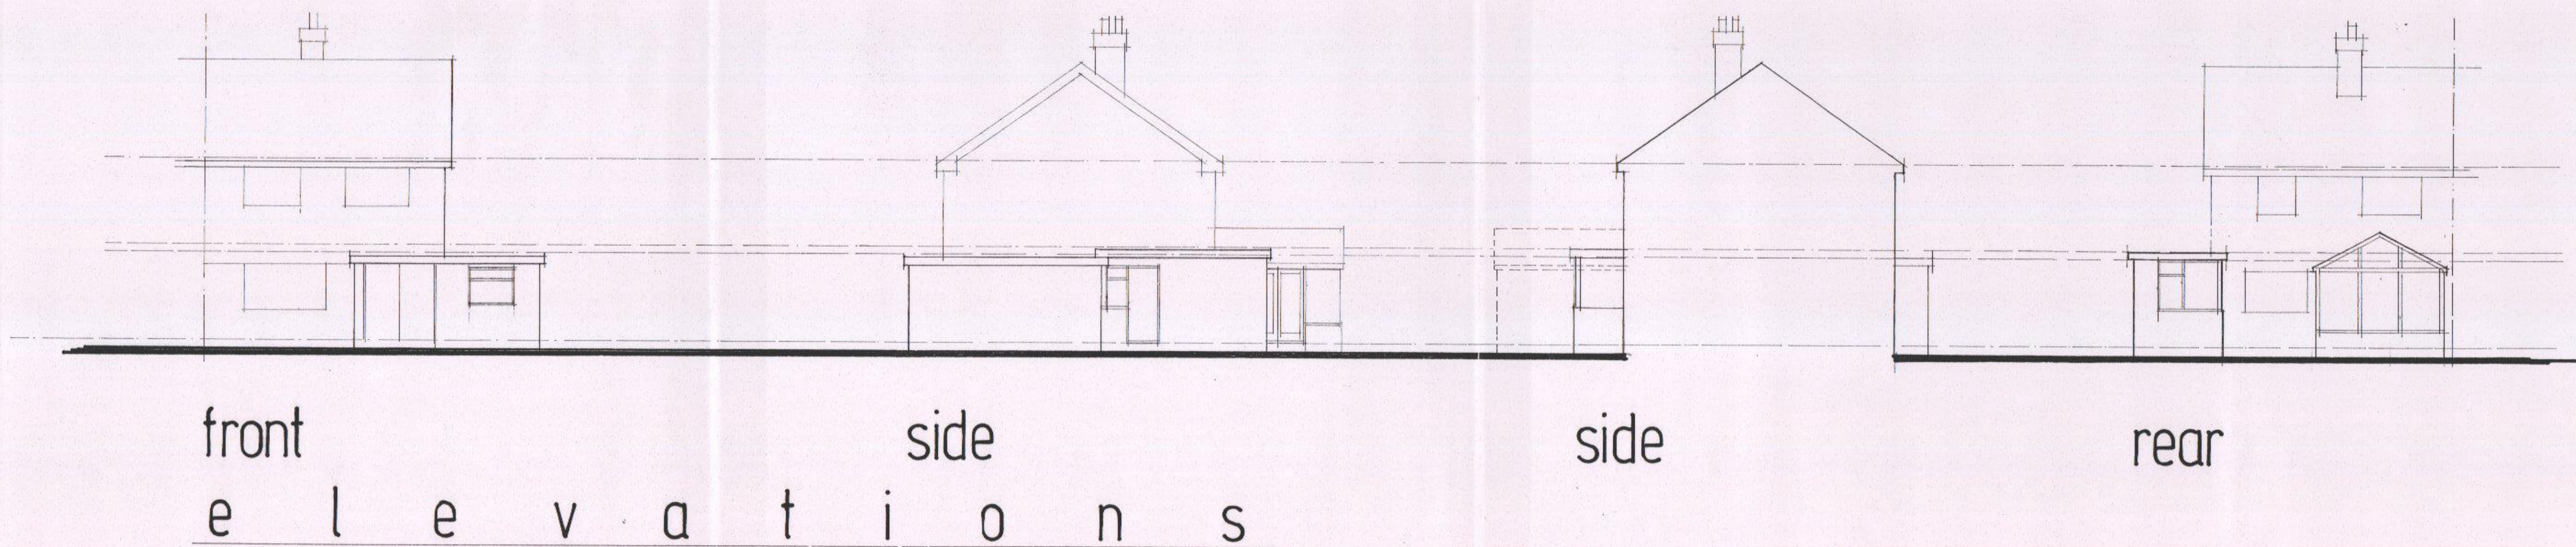


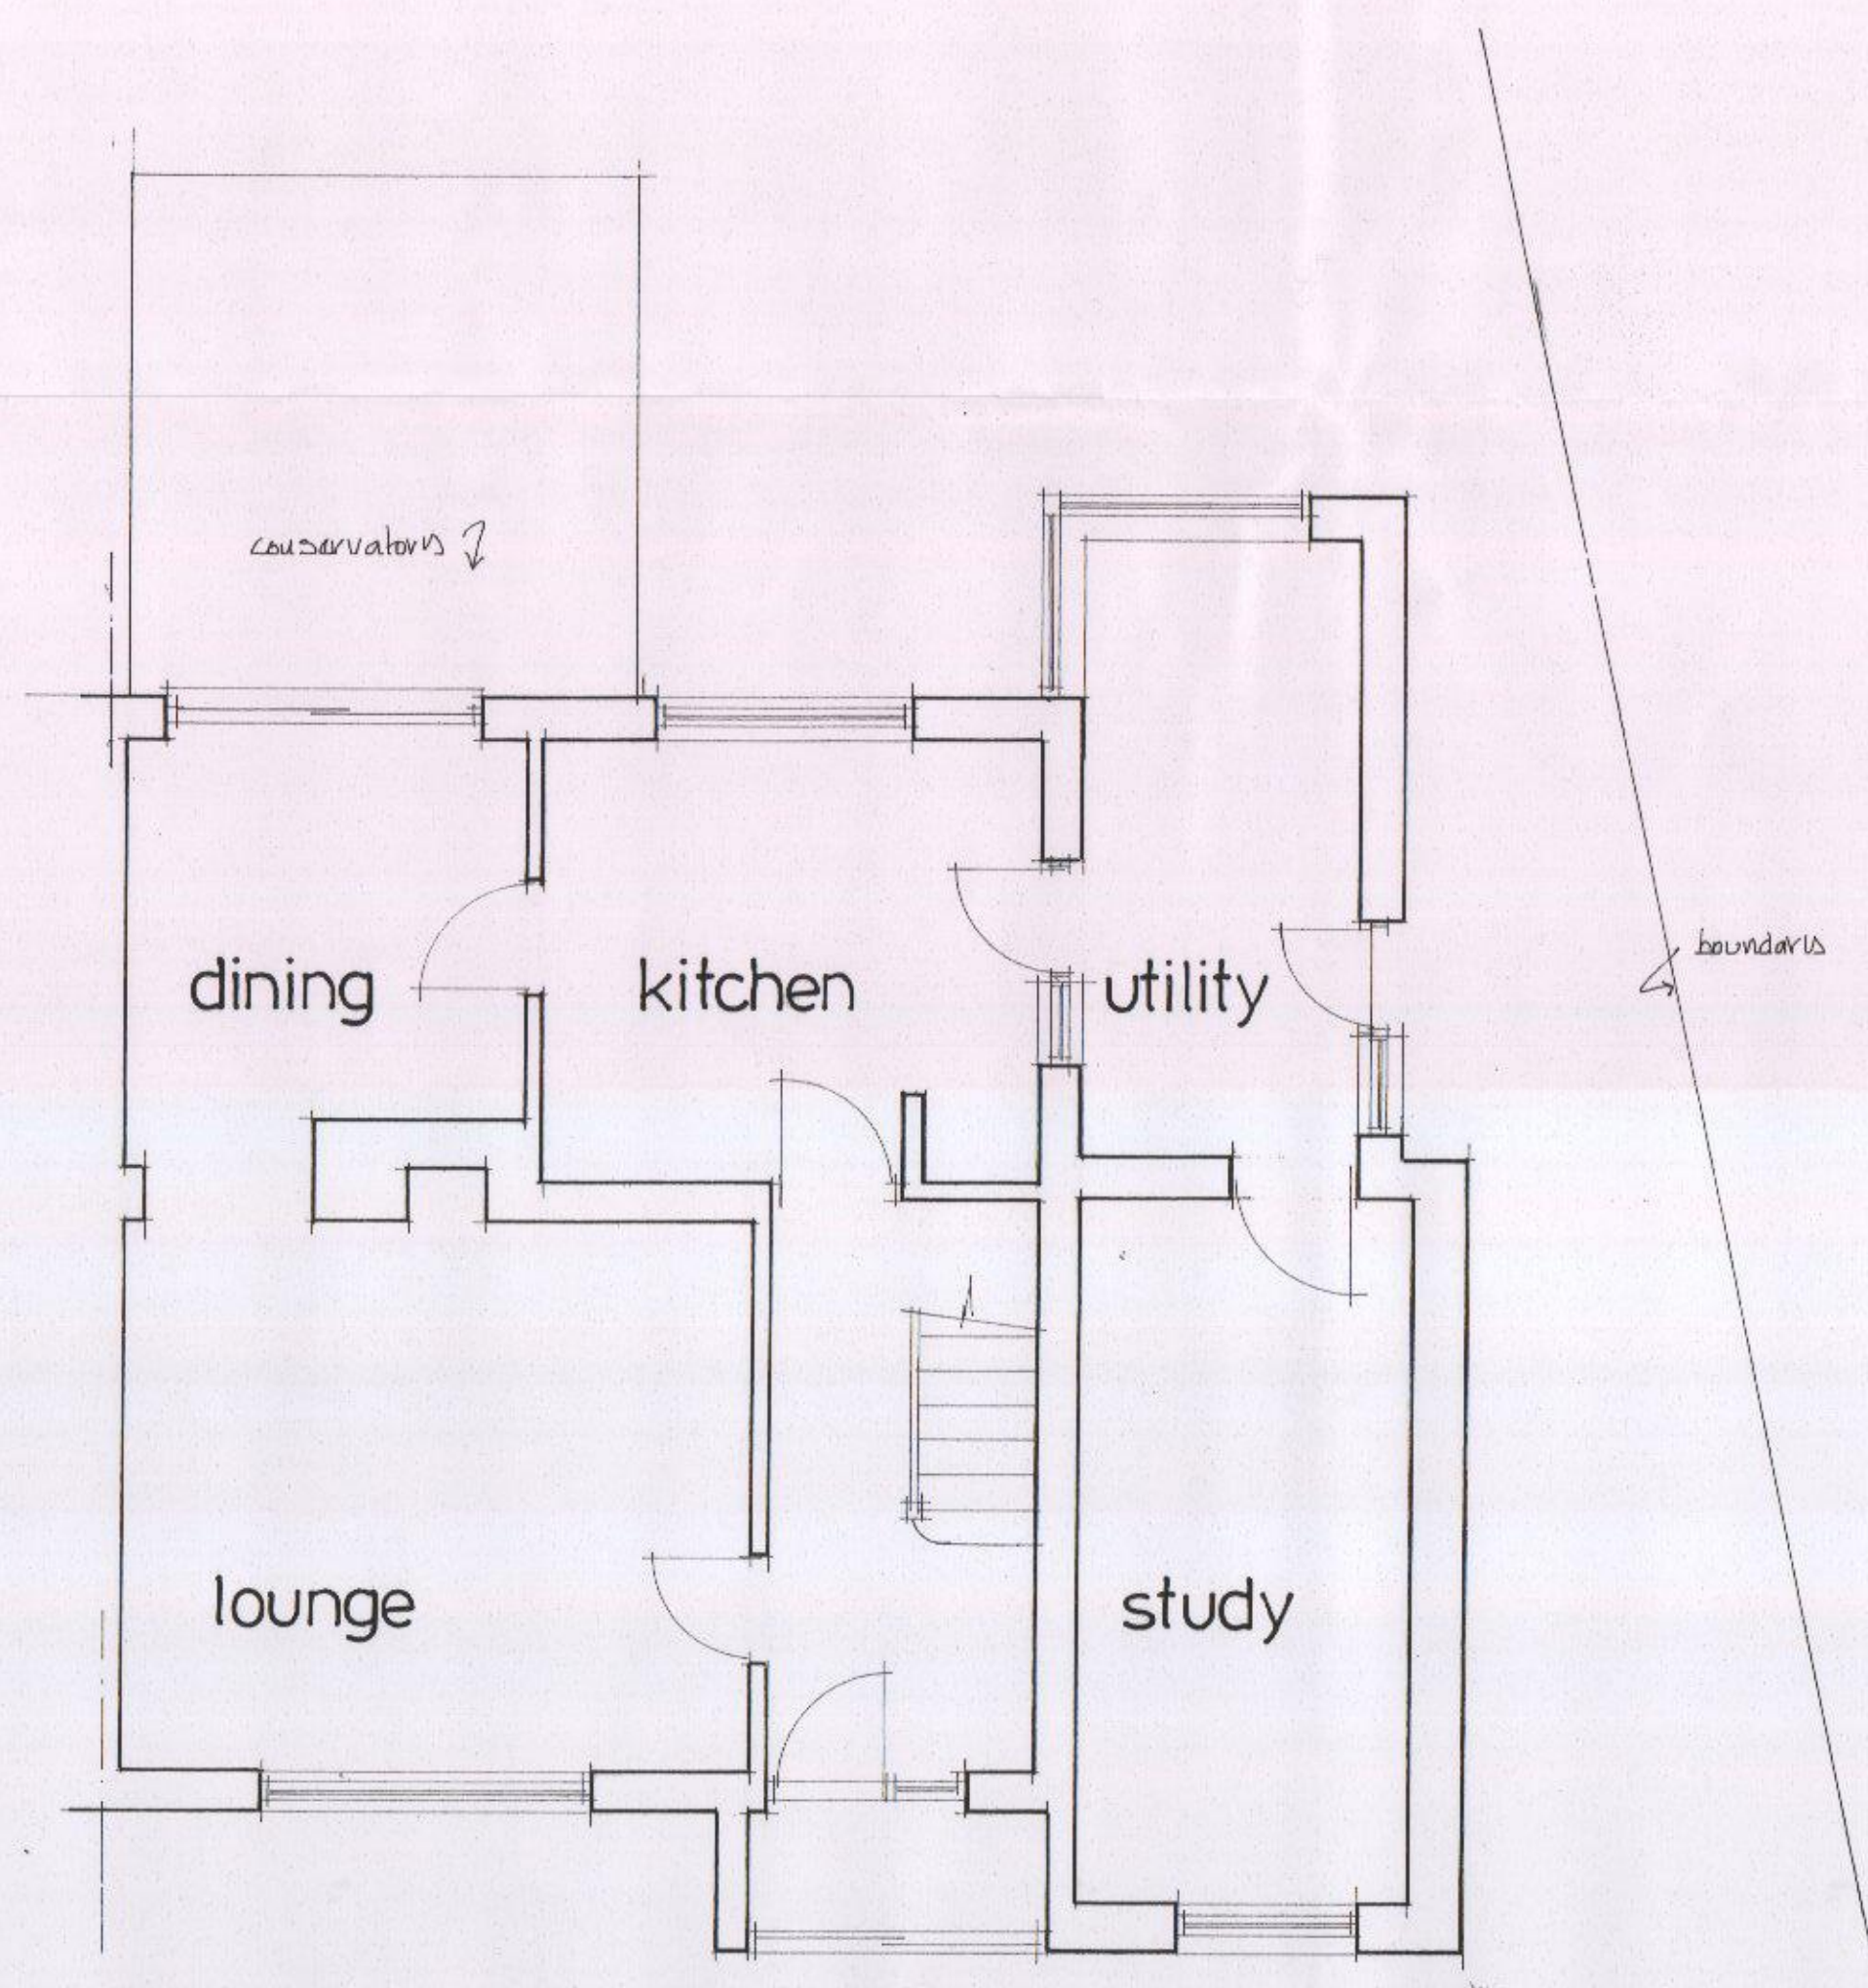



ground floor plan

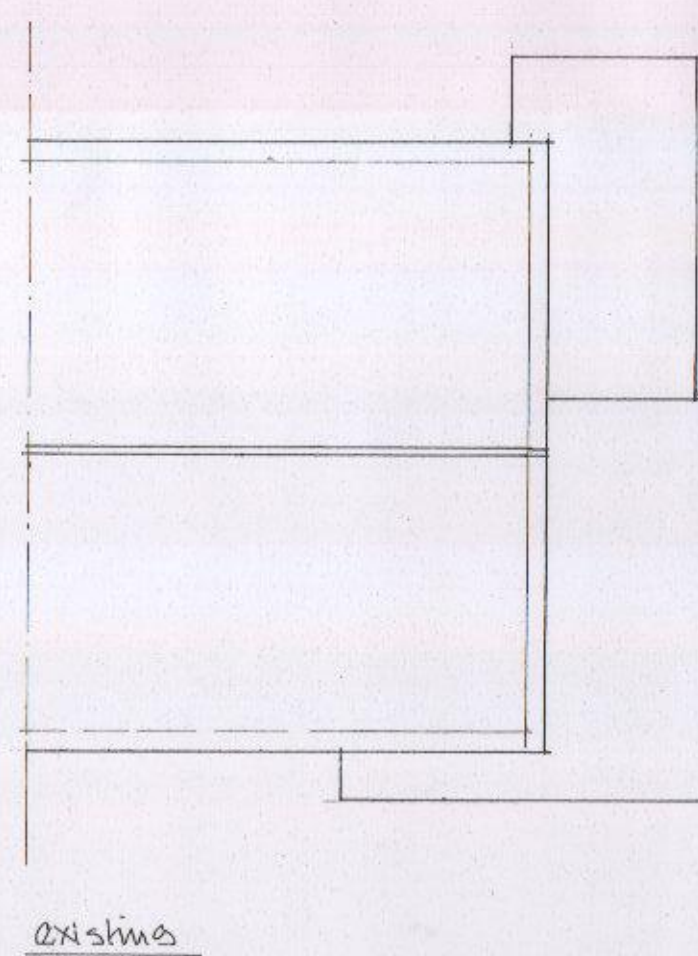


roof plans

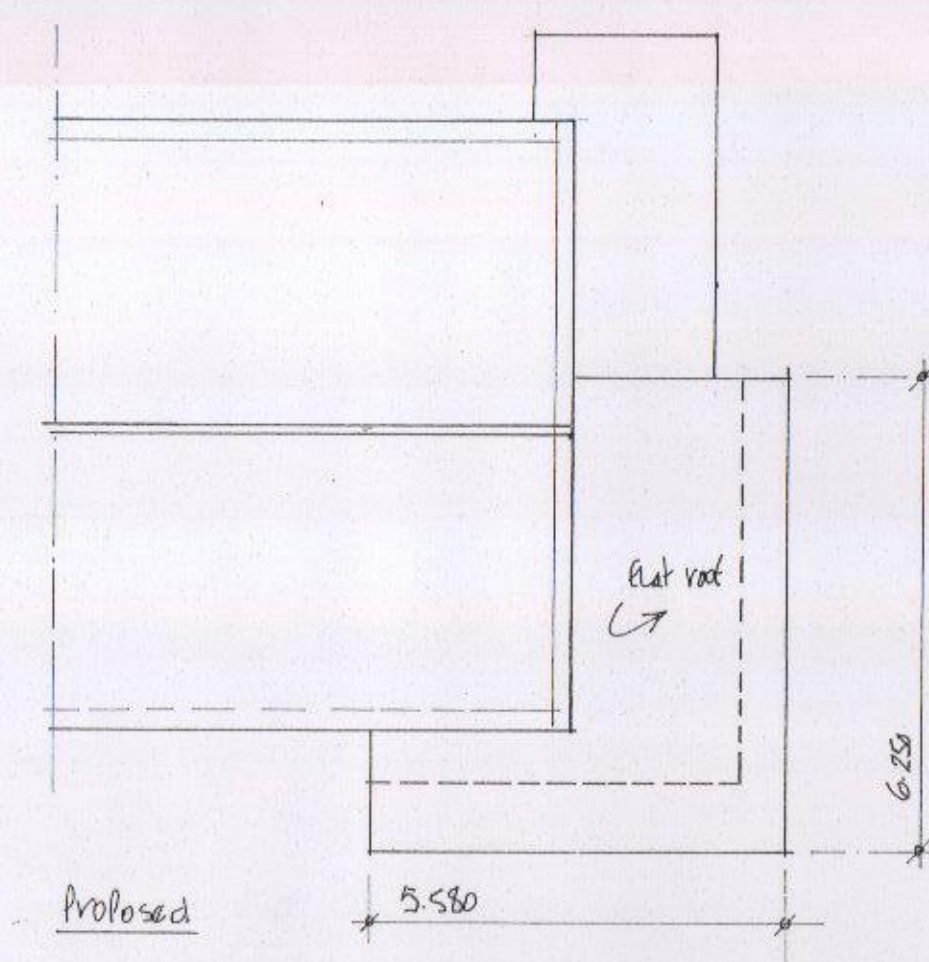

Scale bar

  

HAVANT BOROUGH
COUNCIL
30 JUN 2016
RECEIVED

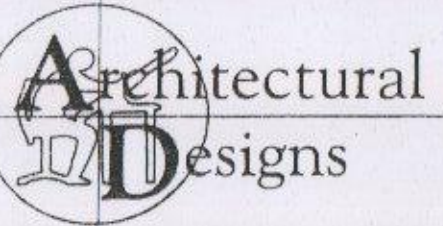	
Architectural Designs 157 Methuen Road, Southsea, Portsmouth, Hants. PO4 9HQ Telephone: 02392 362829	
Project: Proposed side and front sunbed stores extension 97 Beaufort Road Bournemouth	
Title: Drawings as existing and roof plan	
Scale: 1:50 and 1:100	
Date: June 2016	
Drawing No: 2016 -1312	