


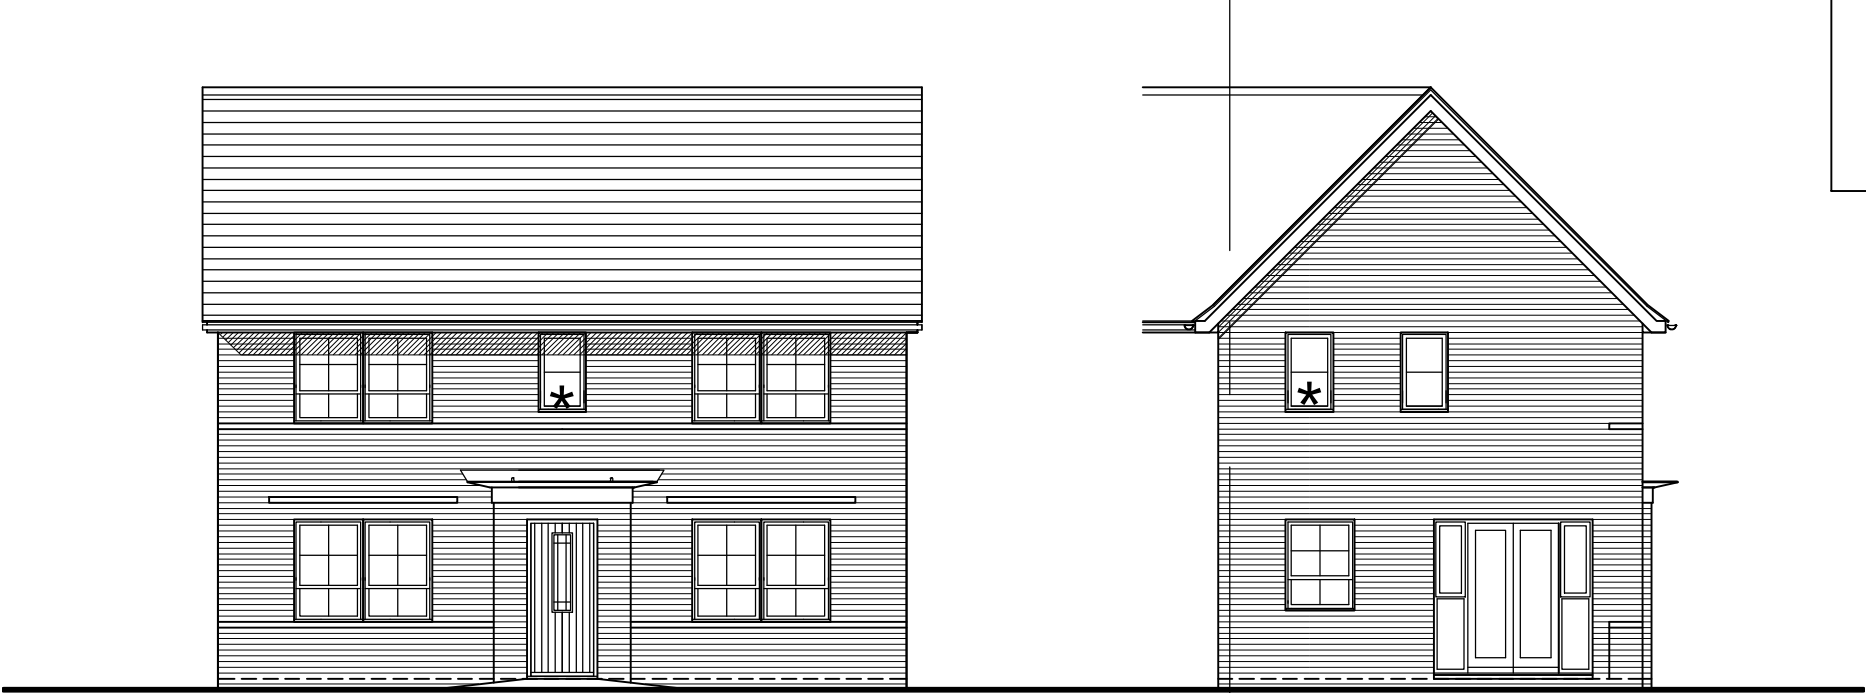

Front Elevation

* Obscure Glazed Windows

Rear Elevation

Side Elevation

PLOT 29 (AS)


Drawn by RKDB Checked by MAH

Date: FEBRUARY 2017

This drawing and the works depicted are the copyright of Simon Cooper Associates Ltd. and may not be reproduced or amended except by written permission. No liability will be accepted for amendments made by other persons.

Revisions

Rev	Date	Drawn	Checked
-----	------	-------	---------

 


Project:

HAVANT ROAD,
EMSWORTH, HAMPSHIRE

Drawing Title:

ENNERDALE
ELEVATIONS

Client:

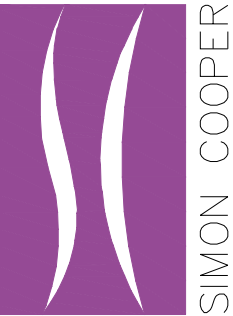

Simon Cooper Associates Limited,
Connaught House, 22/24 Guildford Road,
Bagshot, GU19 5JN
Telephone 01276 450039
info@simoncooper.net www.simoncooper.net

Dwg No: 18-2059-EN-104

Scale @ A3:1:100

Rev: