


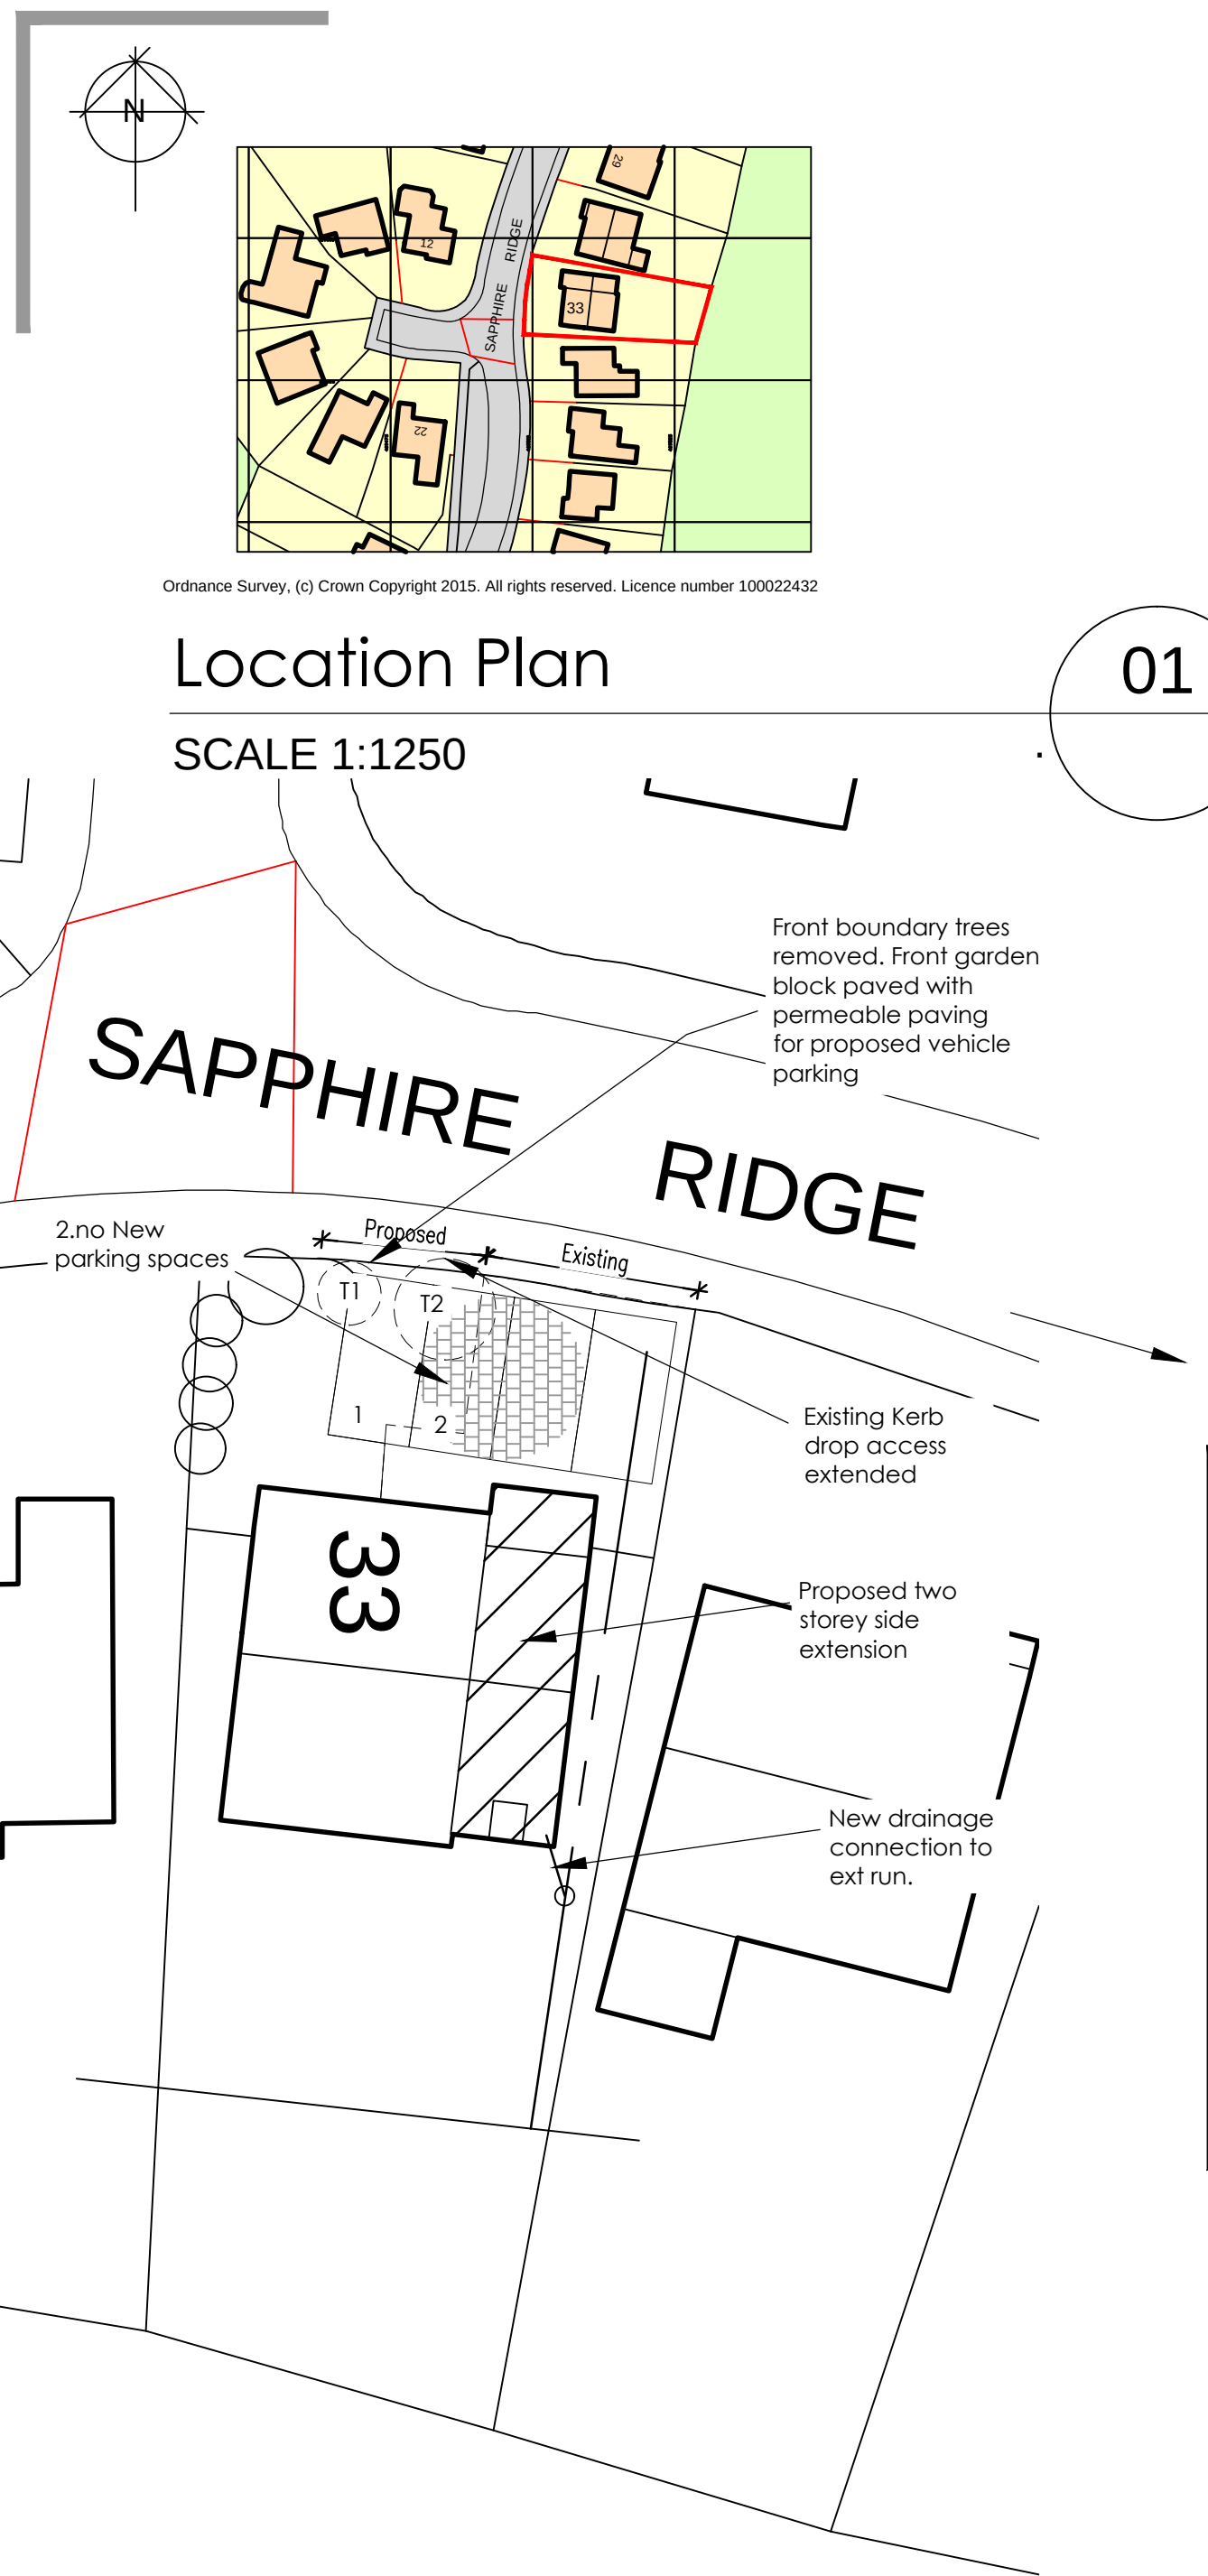

Location Plan

SCALE 1:1250


01



Existing West Elevation

SCALE 1:100

02

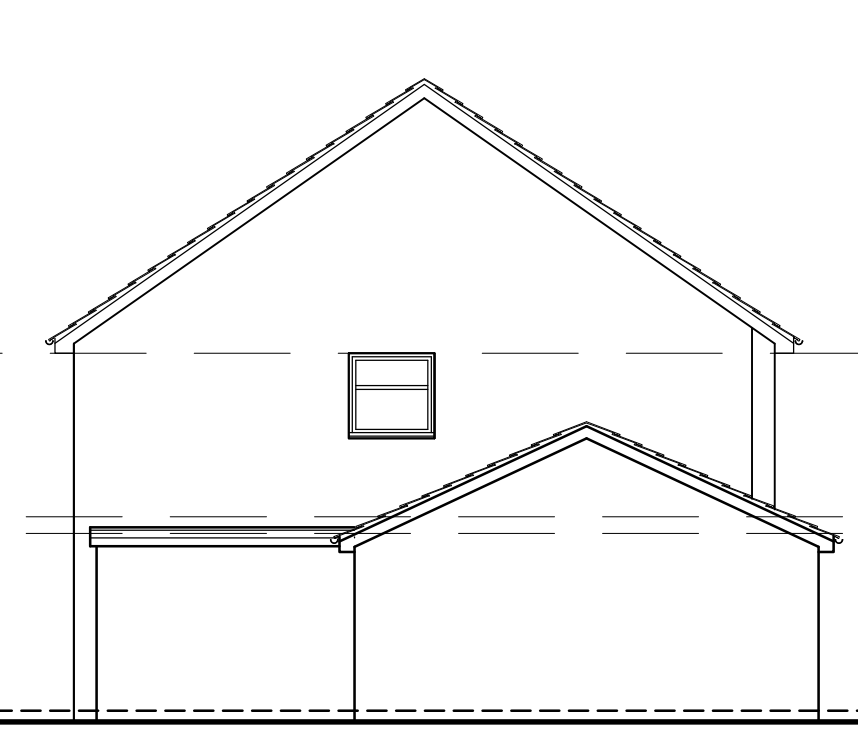

Existing North Elevation

SCALE 1:100

03




Existing East Elevation

SCALE 1:100

04




View A

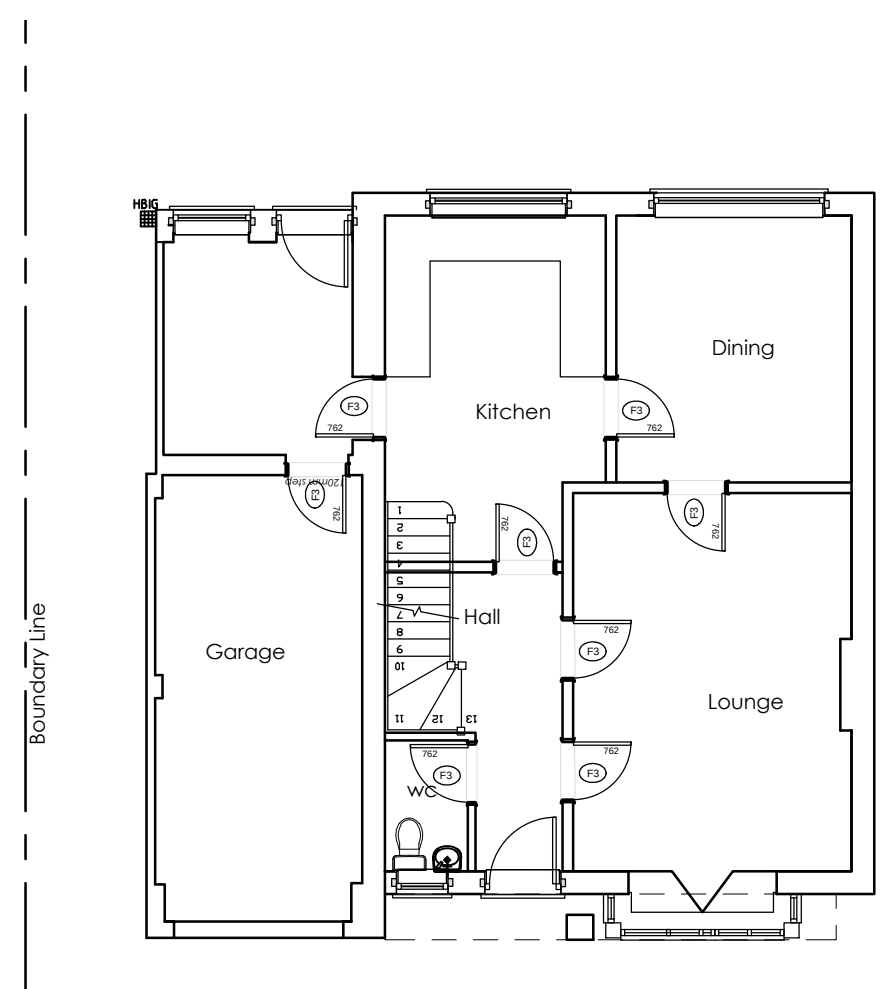

Existing Ground Floor Plan

SCALE 1:100

06

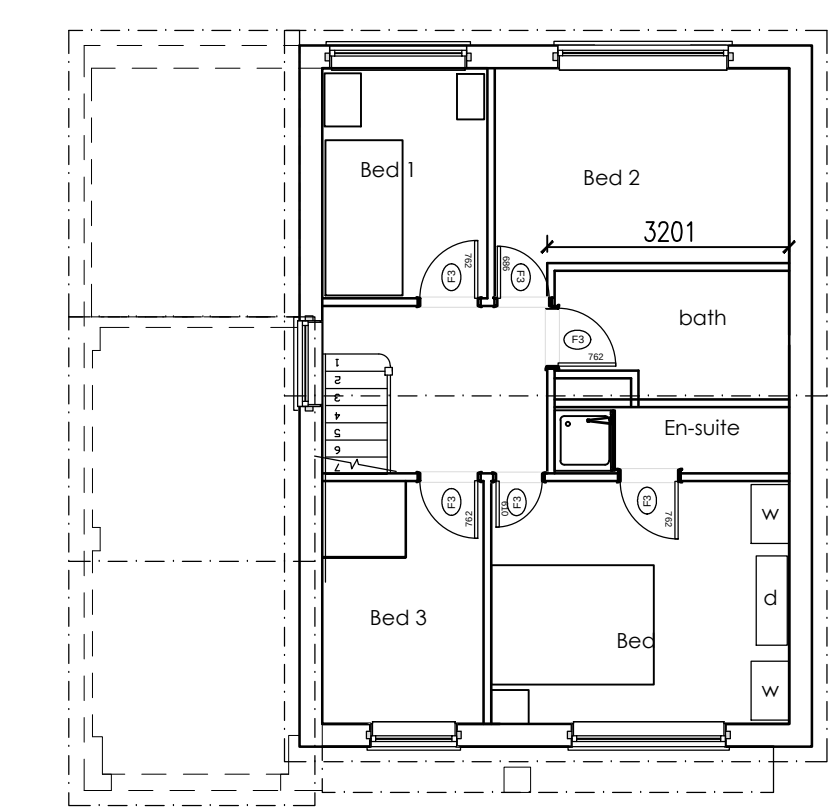

Existing First Floor Plan

SCALE 1:100

07


- NB
- (1) FIGURED DIMENSIONS MUST BE TAKEN IN PREFERENCE TO SCALED DIMENSIONS AND SITE DIMENSIONS ARE TO BE CHECKED BEFORE WORK IS PUT IN HAND.
 - (2) © THIS DRAWING IS THE COPYRIGHT OF MC ARCHITECTURAL DESIGN AND MUST NOT BE REPRODUCED OR USED WITHOUT THEIR WRITTEN PERMISSION.
 - (3) IT IS THE SOLE RESPONSIBILITY OF THE BUILDING OWNER TO DRAW UP ALL LEGAL AGREEMENTS WITH ADJOINING PROPERTY OWNER TO COVER THE OVER HANGING OF ANY FASCIA, GUTTERING, FOUNDATIONS OR ANY PART OF THE BUILDING. MC ARCHITECTURAL DESIGN CAN NOT BE HELD RESPONSIBLE IN ANY WAY WHATSOEVER FOR ANY LEGAL COSTS OR OTHER COSTS INCURRED THROUGH ANY NEIGHBOURHOOD DISPUTES.
 - (4) IT IS THE SOLE RESPONSIBILITY OF THE BUILDING OWNER TO COMPLY WITH THE PARTY WALL ACT 1996 MC ARCHITECTURAL DESIGN CAN NOT BE HELD RESPONSIBLE IN ANY WAY IF NON COMPLIANCE IS ADOPTED.

Existing & Proposed Site Plan

SCALE 1:200

05

A	Planning Issue	14/01/17	Chkd by:-
Rev:-	Description:-	Date:-	

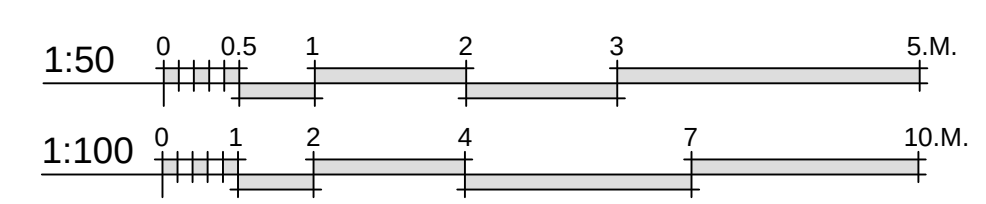

Client:-
Mr M . Choudhury

Scale:-
1:50/100/200/1250 @A1

Drawn By:-
M@C

Date:-
26-07-16

Job.No:-
1611

Checked By:-

Date:-

Drg.No:-
01.01

Rev:-
A

Title:-
First Floor Side Extension
& Internal Alterations

Project:-
33 Sapphire Ridge
Waterlooville
Hampshire
PO7 8NY

MICArchitectural design
Creativity - Imagination - Solutions
Residential Specialist

A 33 Sapphire Ridge Waterlooville Hampshire PO78NY
T 02392 98 47 88
M 07787 547 837
E mca.design@yahoo.co.uk
W www.mca-design.co.uk