





simulated slate roof with contrasting hips & ridges
facing brick with contrasting soldiers
timber grained pvcu windows, doors & conservatory



FRONT facing Jubilee Road 1:100

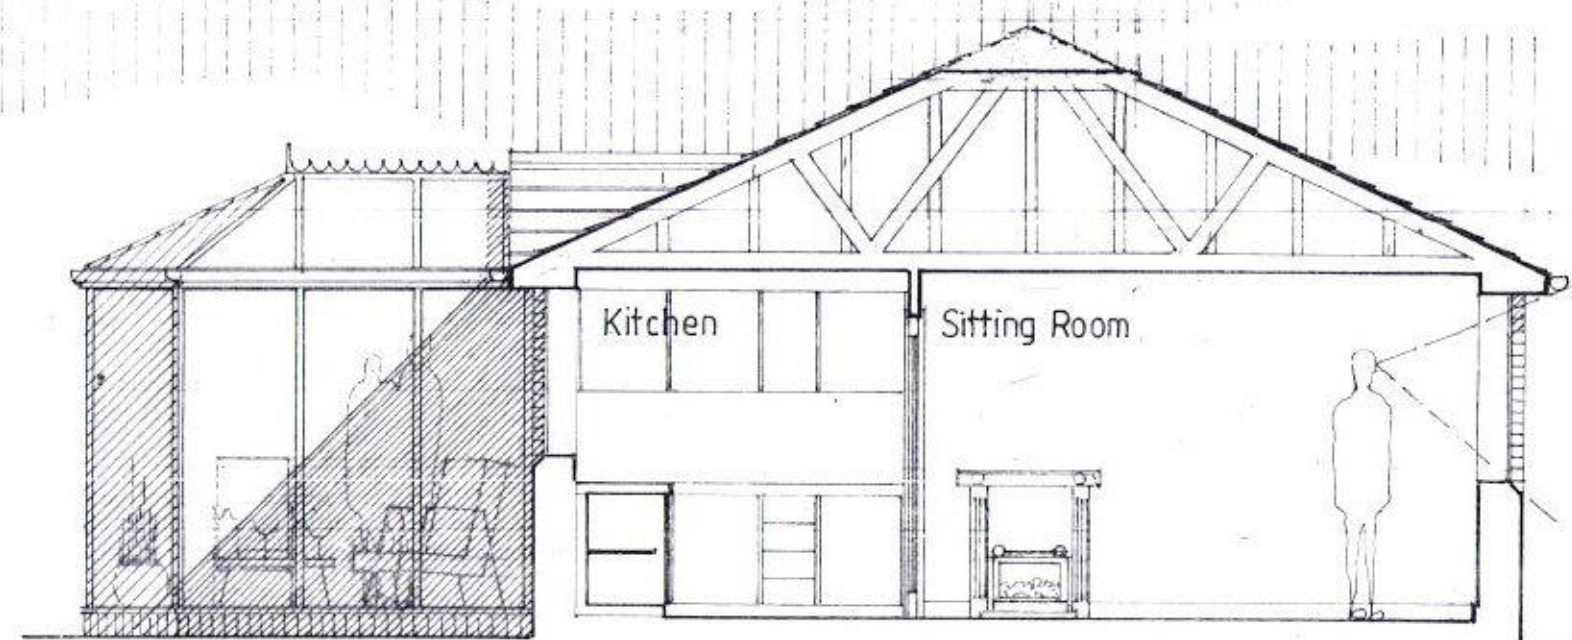

SECTION KK.

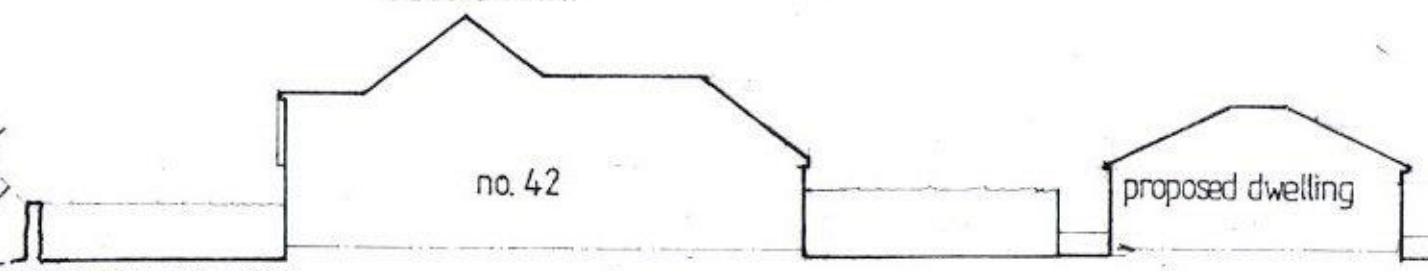


SECTION KK 1:200

BOUNDARY TREATMENTS
A-B... 1.65 leylandii
B-C... 900 chain link, 1.5 privet behind
C-D... 1.5 larch lap, 2.3 laurel/leylandii behind
D-E... 1.2 larch lap, 1.8 hedge behind
E-F... 600 privet hedge - evergreen
F-G... 1.8 close boarded, 2' chainlink security behind
G-H... 1.8 close boarded, 2.8 hedge behind
H-E... 1.8 close boarded

note: close boarded fences to front to be predominately screened with shrubs and climbers - mainly evergreens to the rear - similar as owner may require.

conifer & tree (species unknown) in front garden are to remain, the tree has been neglected: all ivy must be permanently removed and then be thinned out & re-shapen as necessary by a qualified tree surgeon.

SITE PLAN 1:200

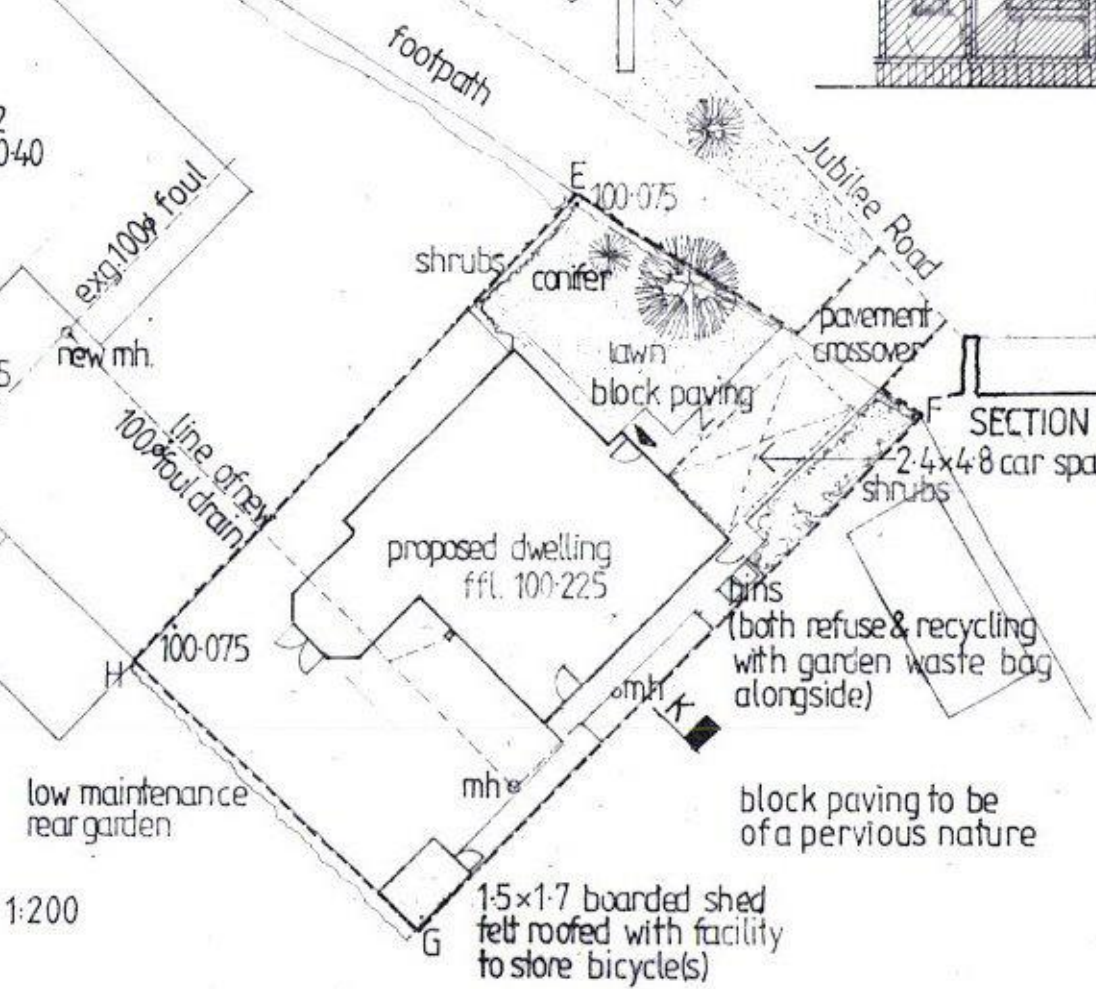

revisions		
A	parking provision shown on site plan	21-6-16
B	high level windows omitted on side facing no 42 and barn end now full hip	3-8-16

PROPOSED SENIOR CITIZEN ONE BED BUNGALOW
AT THE
REAR OF 42, MILTON RD. FRONTING JUBILEE RD. WATERLOOVILLE.
Detailed Planning Application
2305-11-B scale as noted
date: June 2016