






1 EXISTING FRONT ELEVATION
1:100

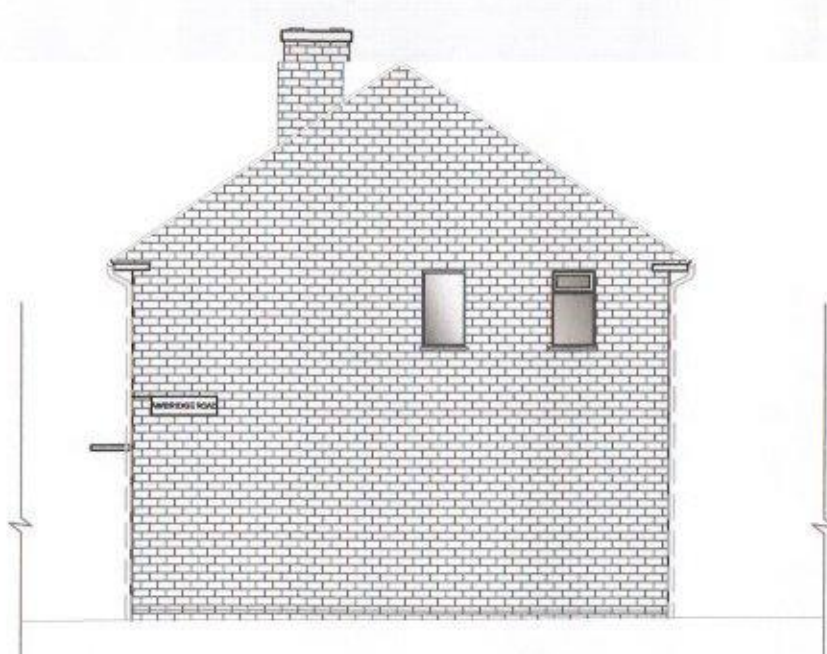


2 EXISTING SIDE ELEVATION
1:100

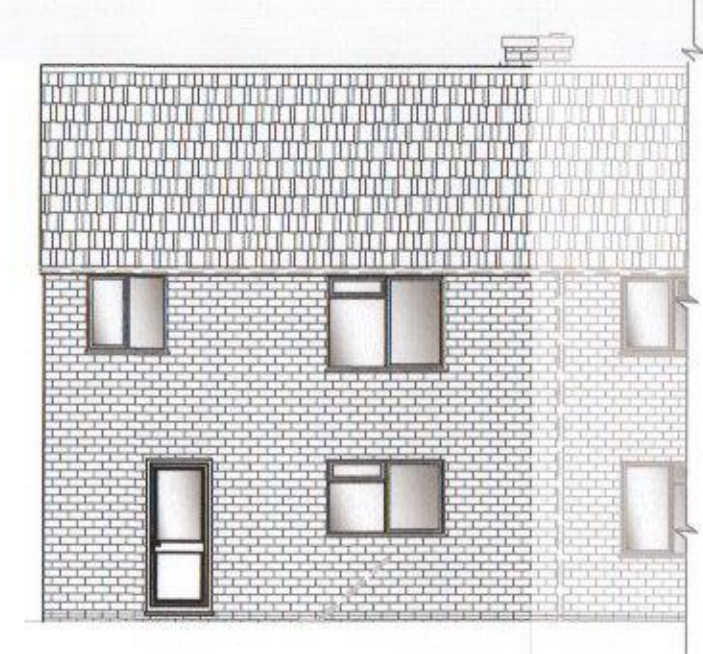


3 EXISTING REAR ELEVATION
1:100

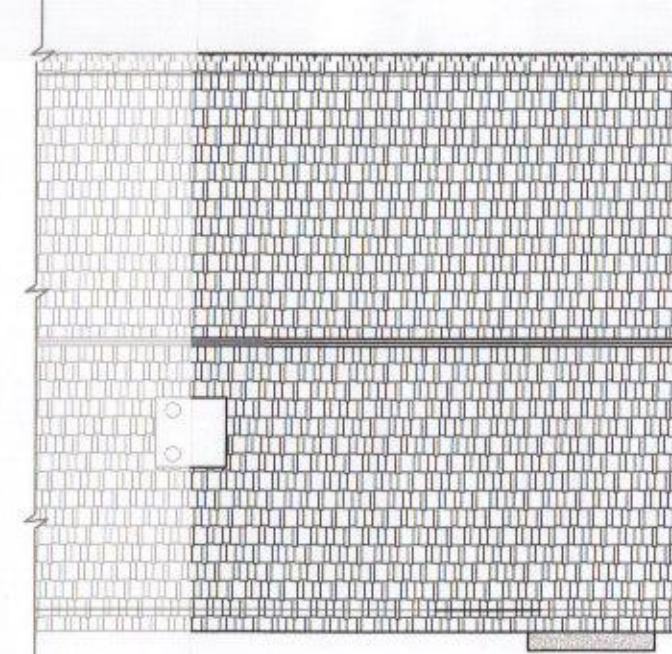


4 EXISTING ROOF PLAN
1:100

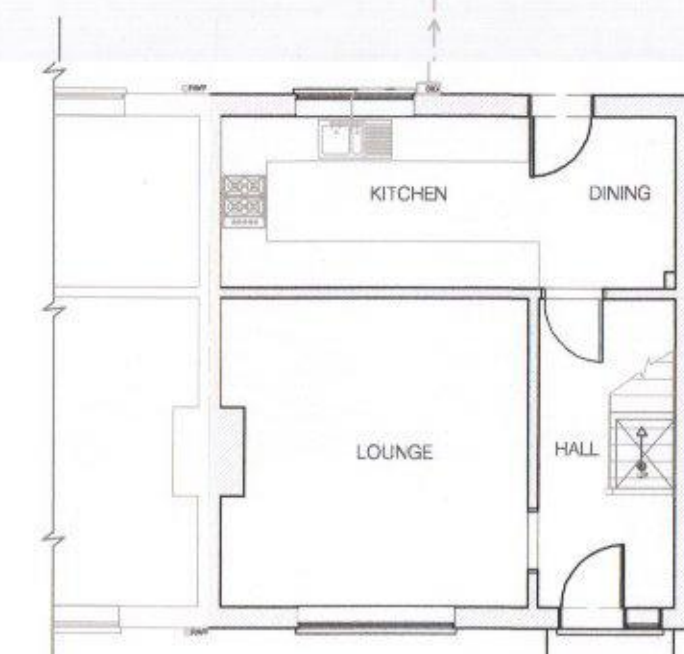


5 EXISTING GROUND FLOOR PLAN
1:100

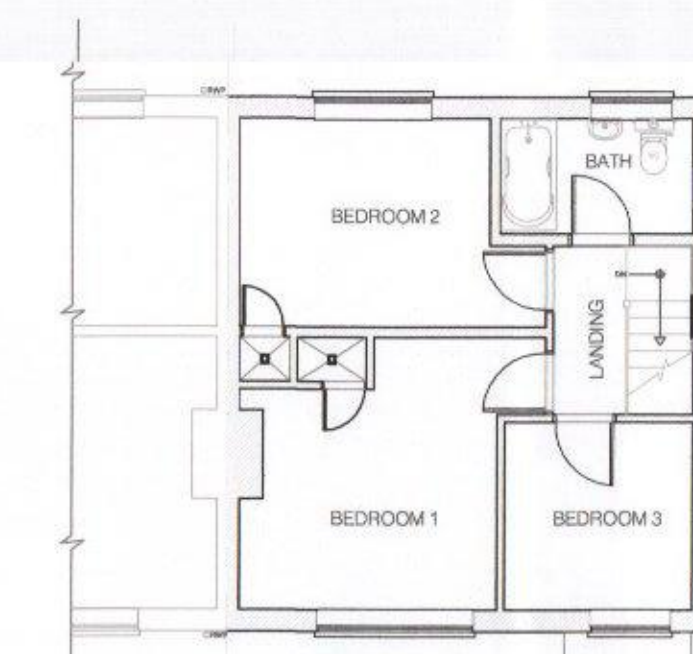


6 EXISTING FIRST FLOOR PLAN
1:100

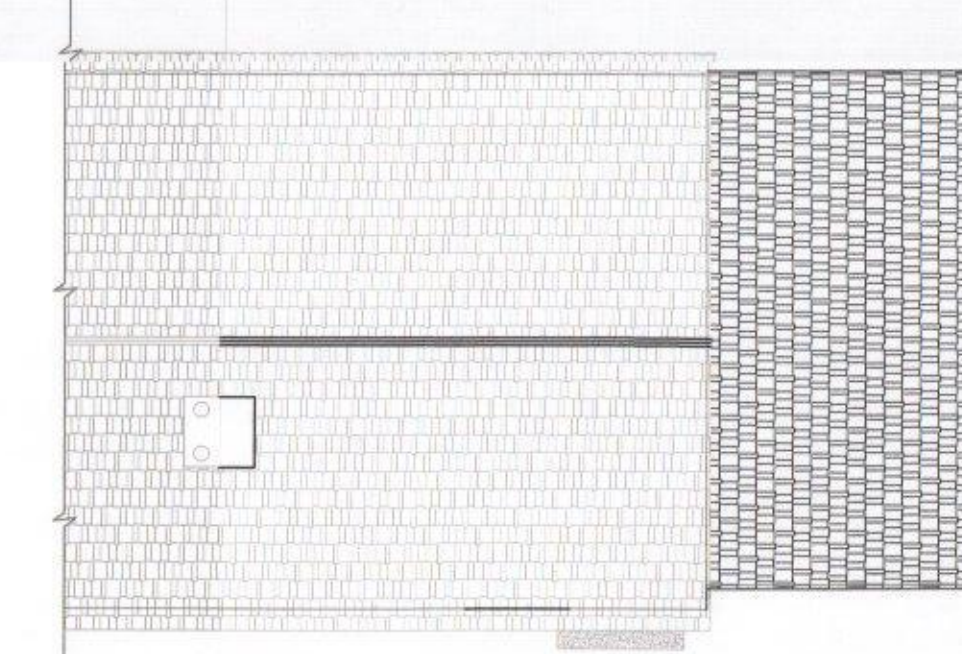


7 PROPOSED ROOF PLAN
1:100

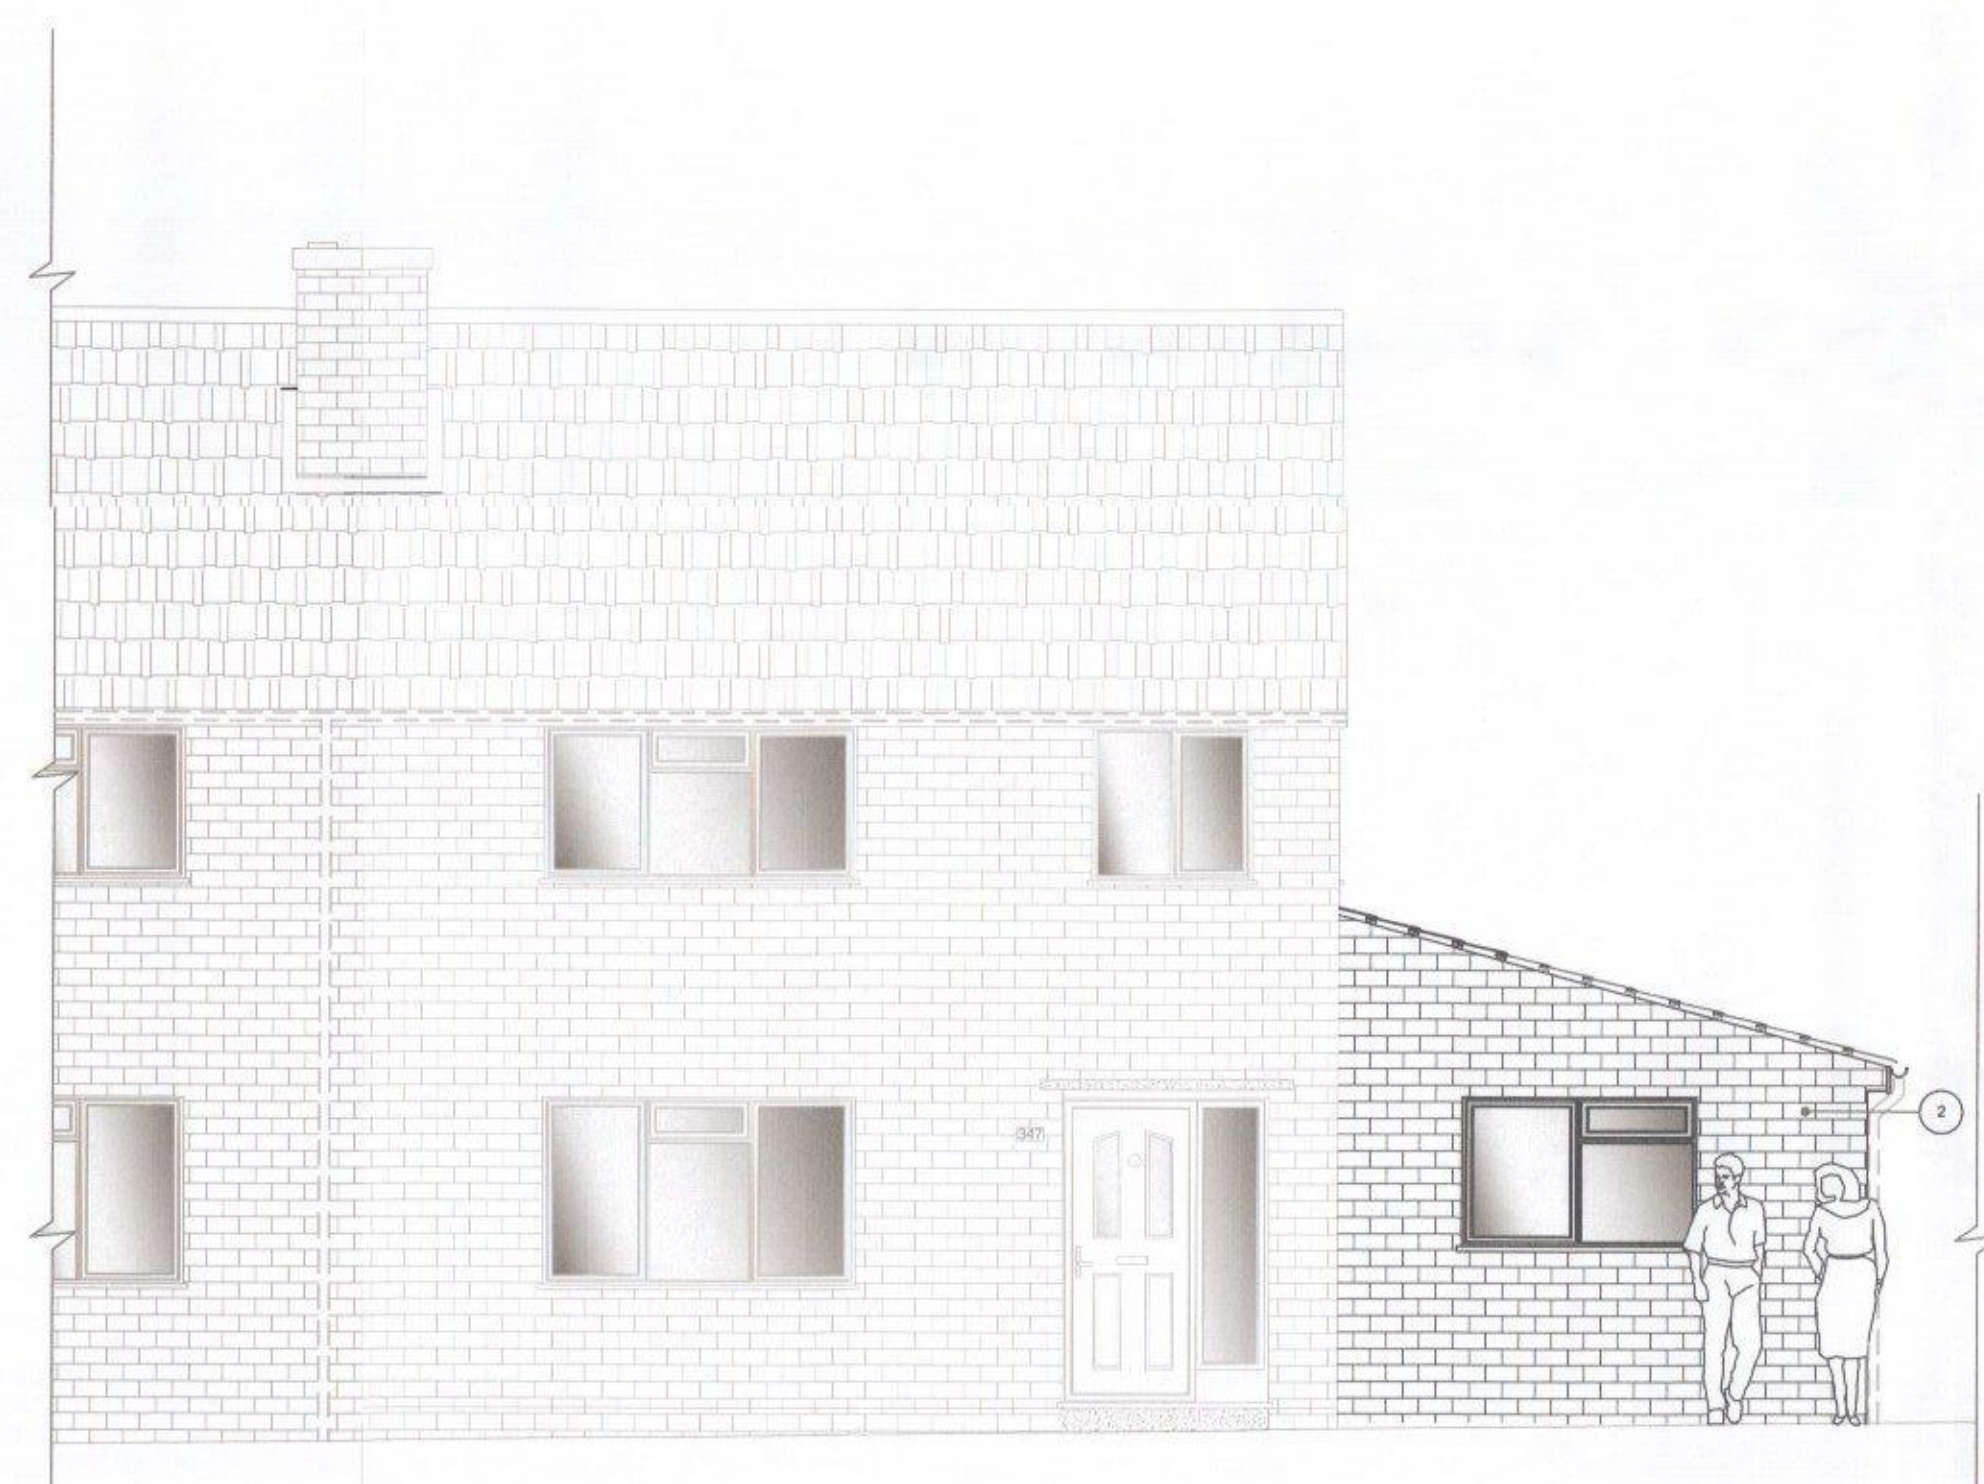


8 PROPOSED FRONT ELEVATION
1:50

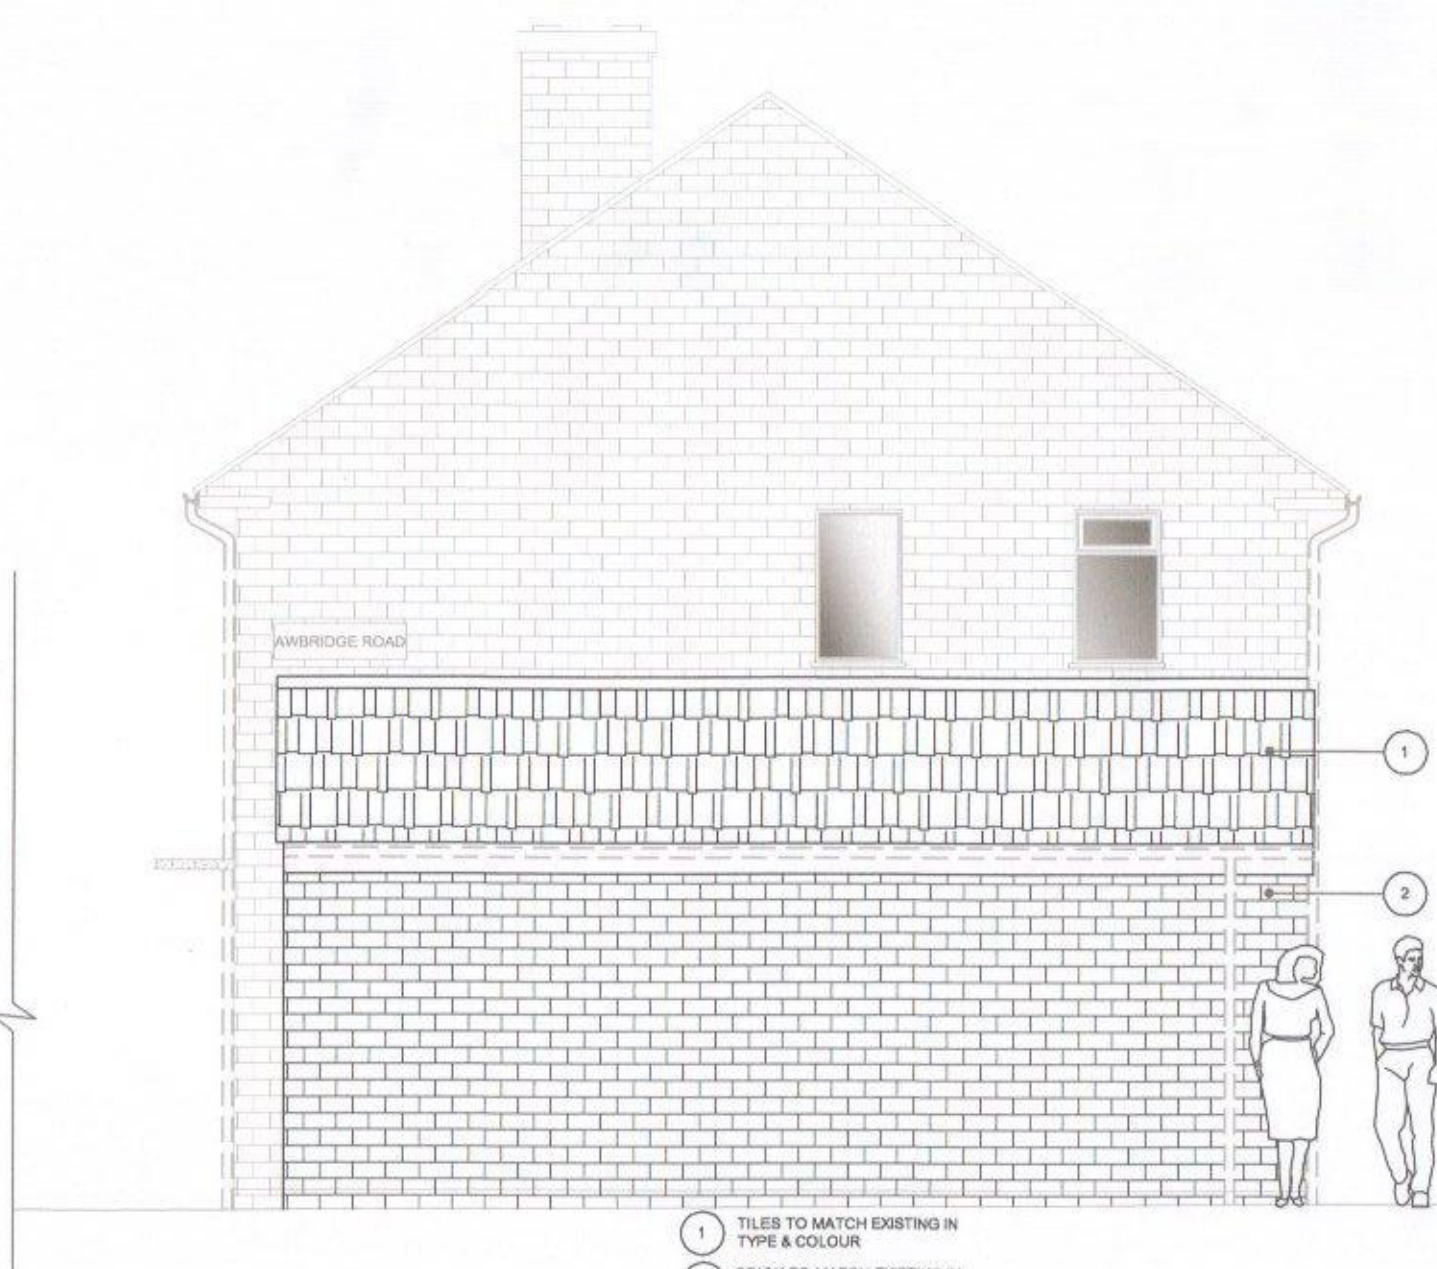


9 PROPOSED SIDE ELEVATION
1:50

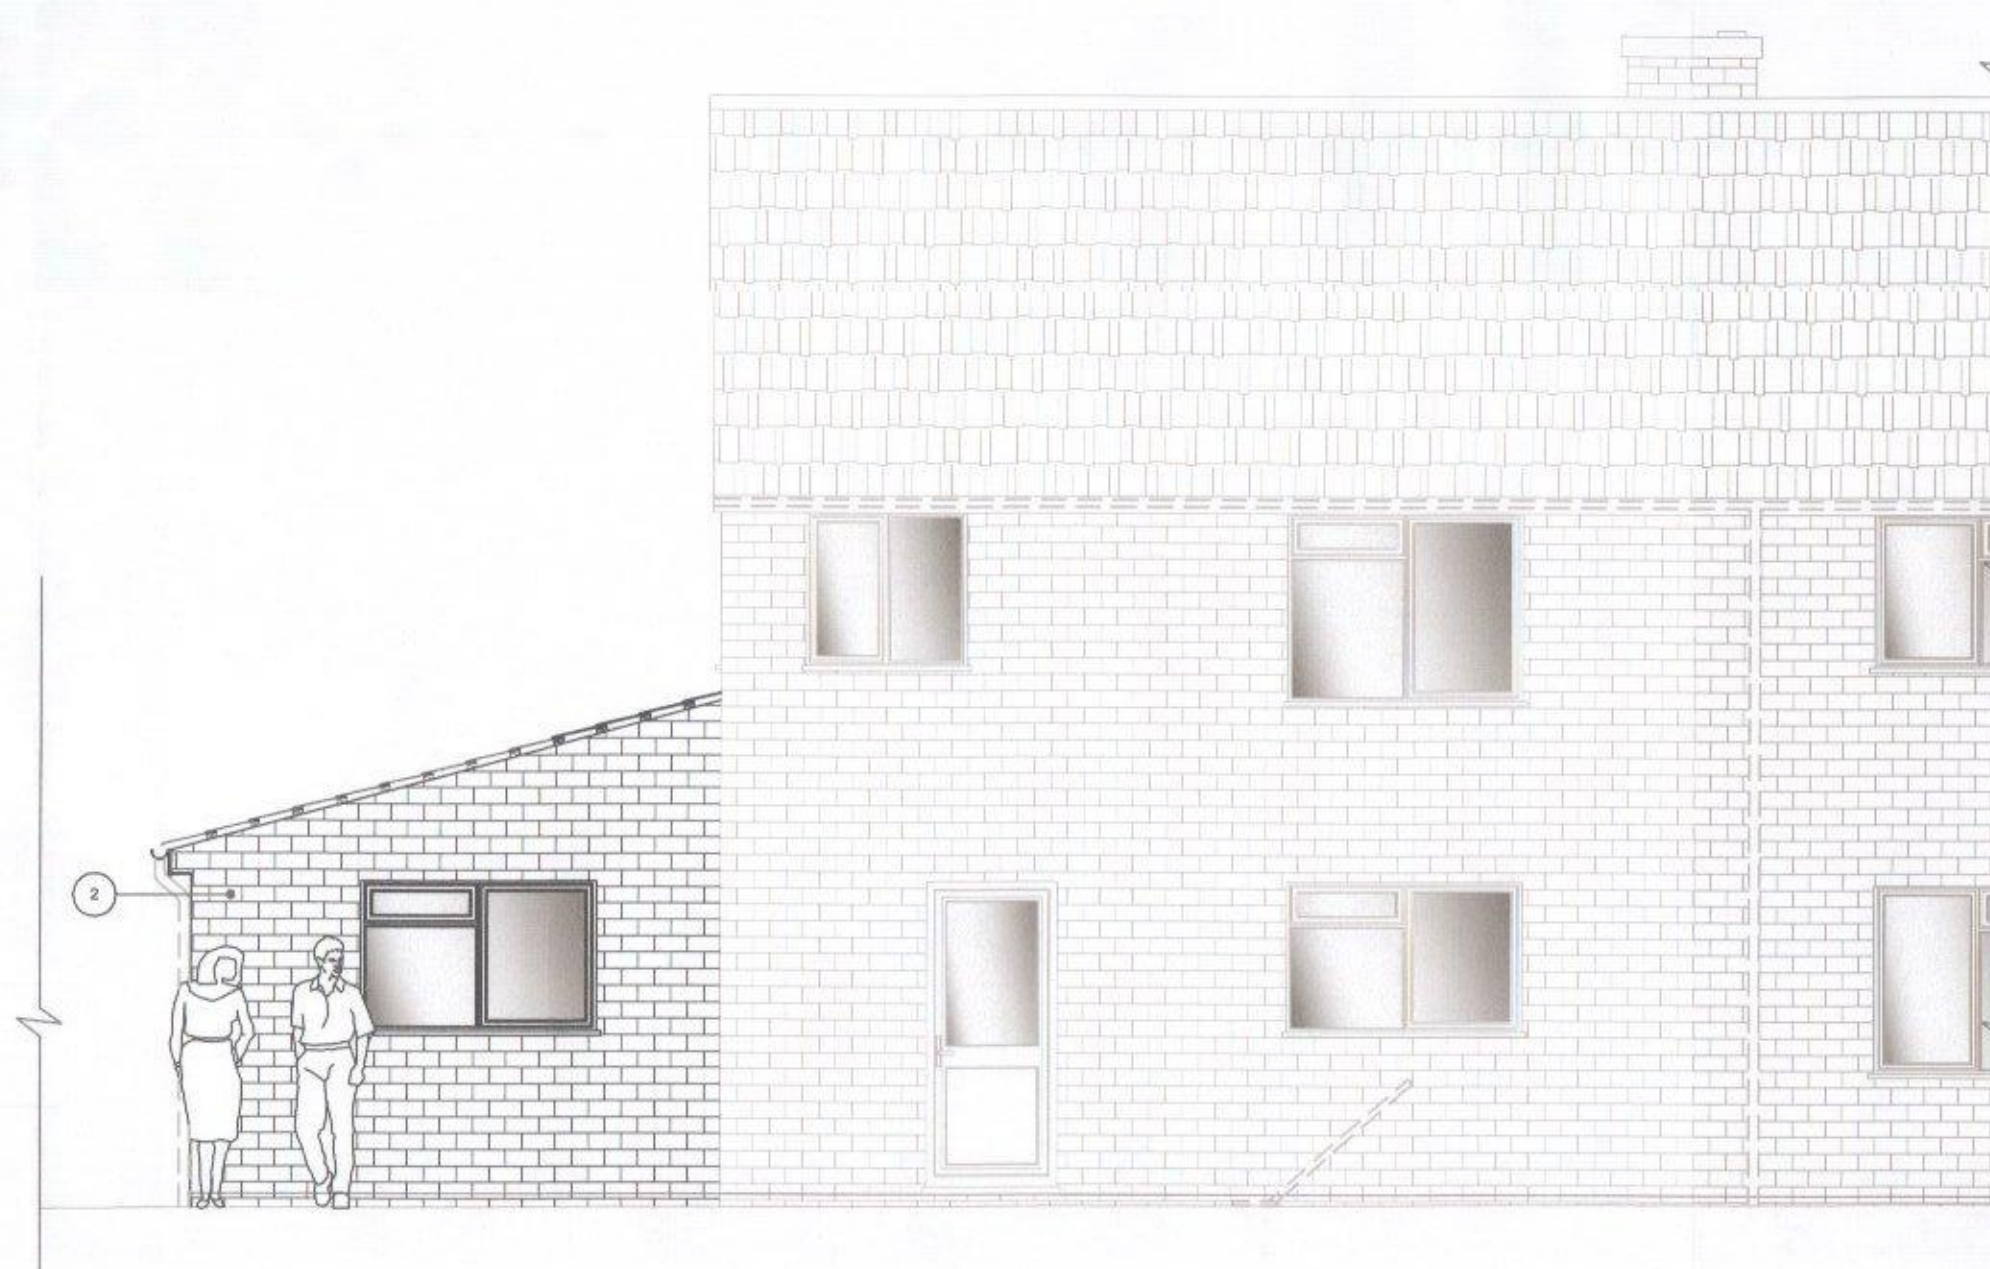


10 PROPOSED REAR ELEVATION
1:50

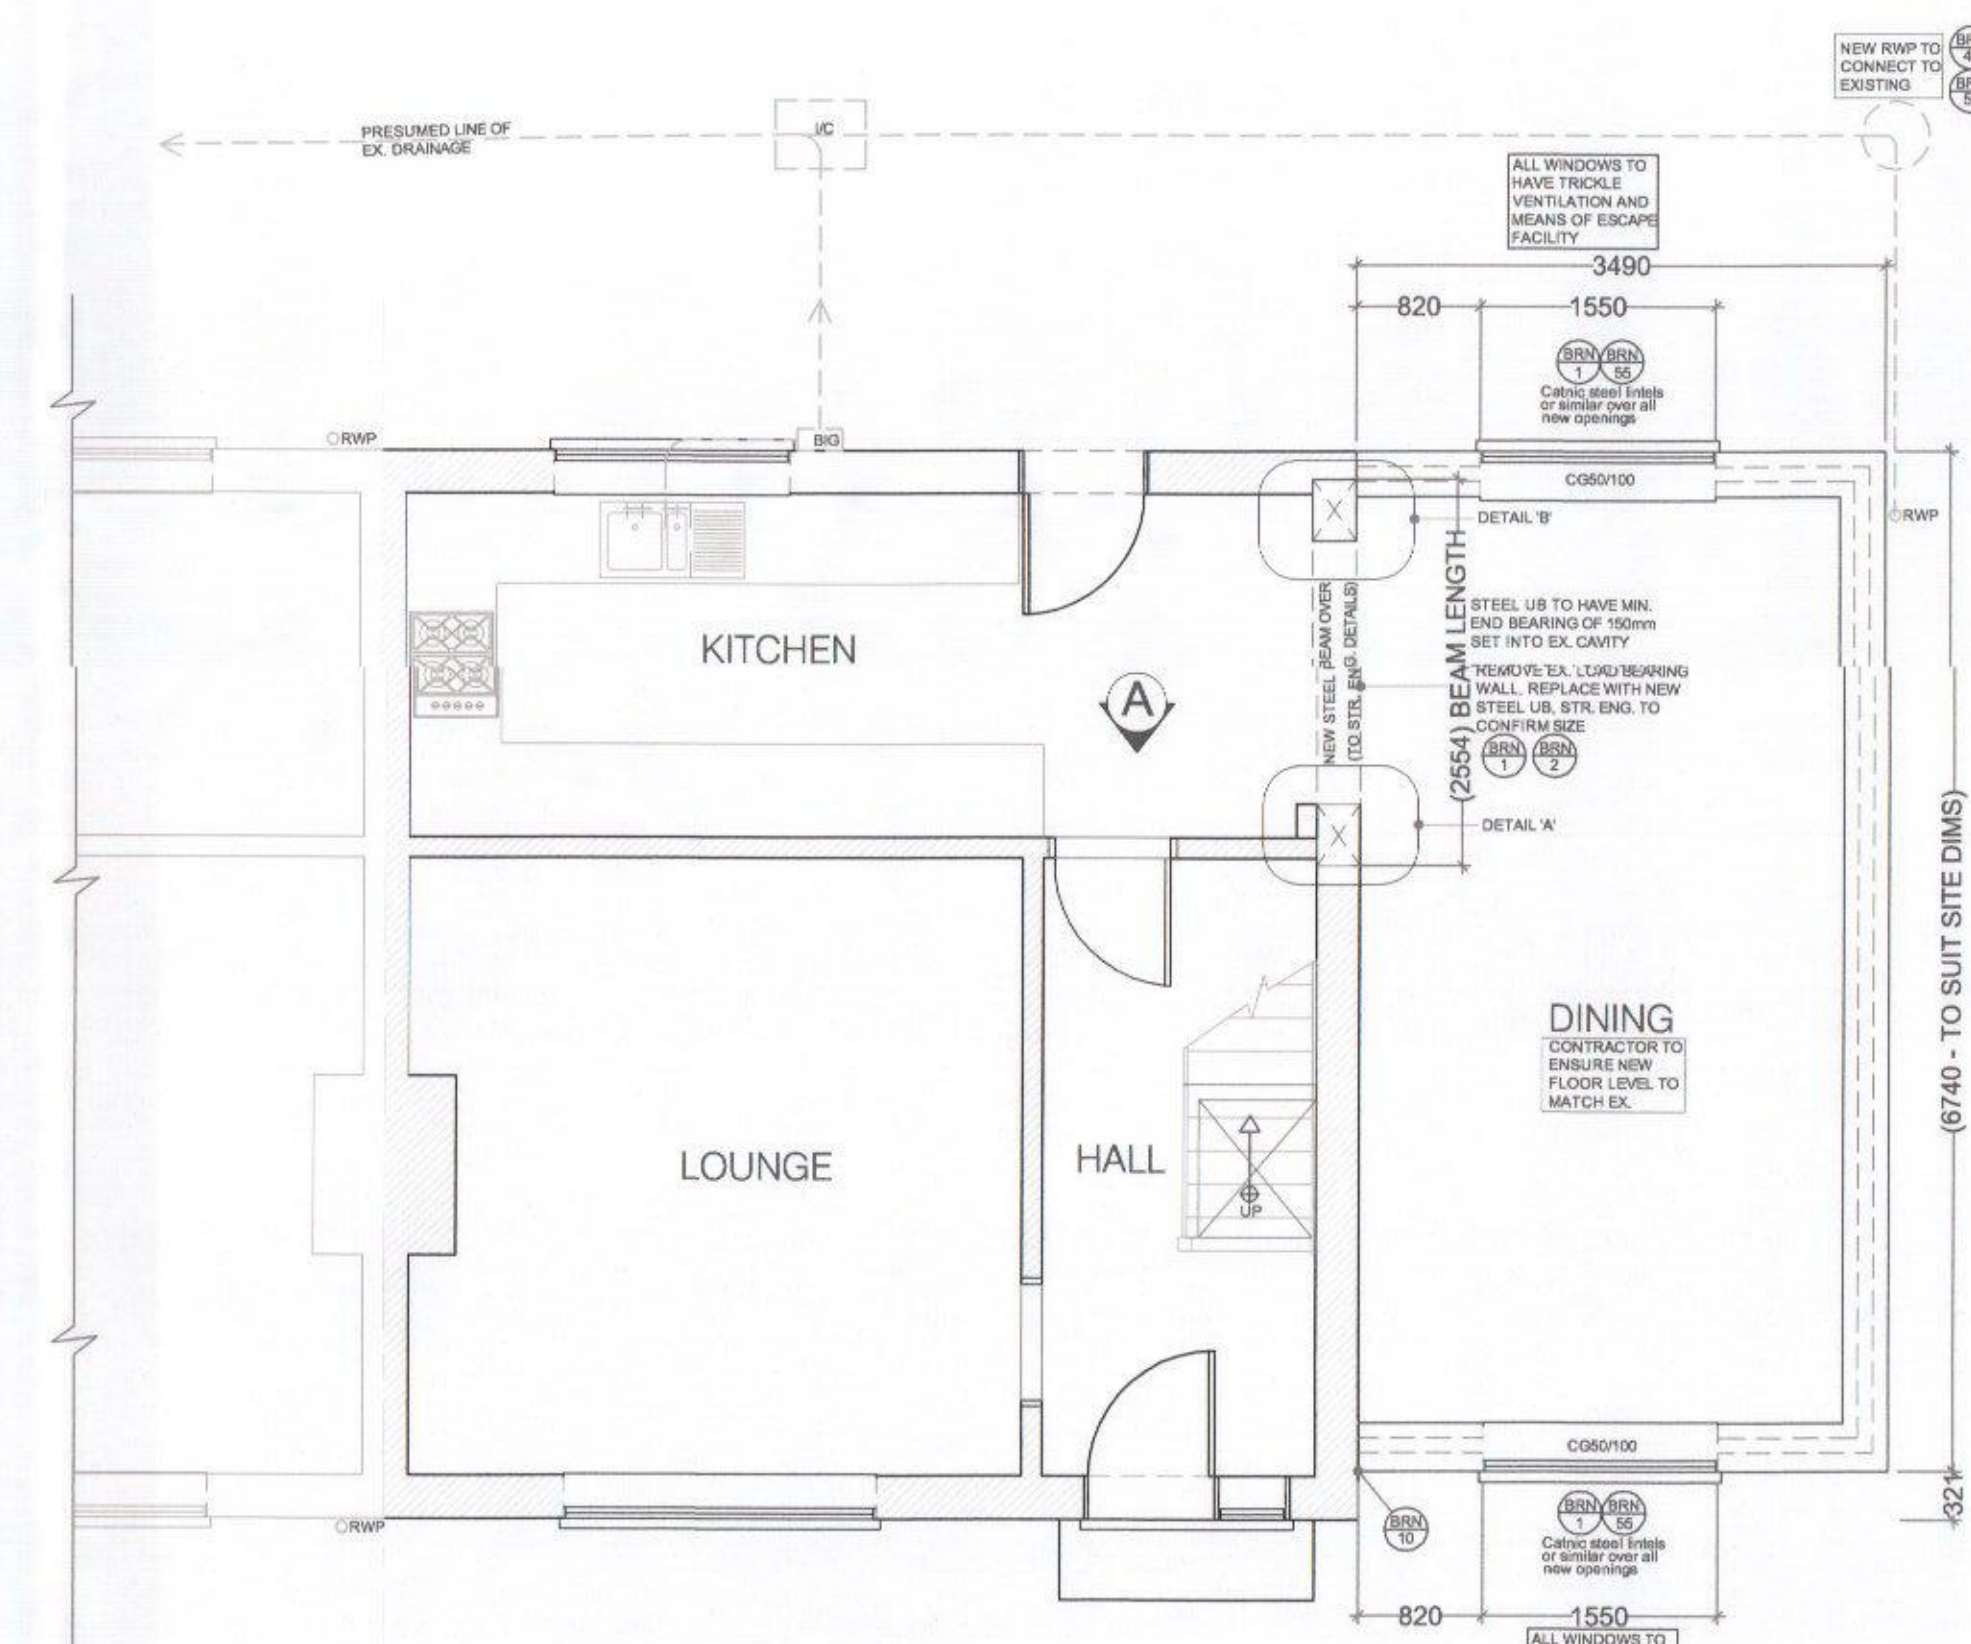


11 PROPOSED GROUND FLOOR PLAN
1:50

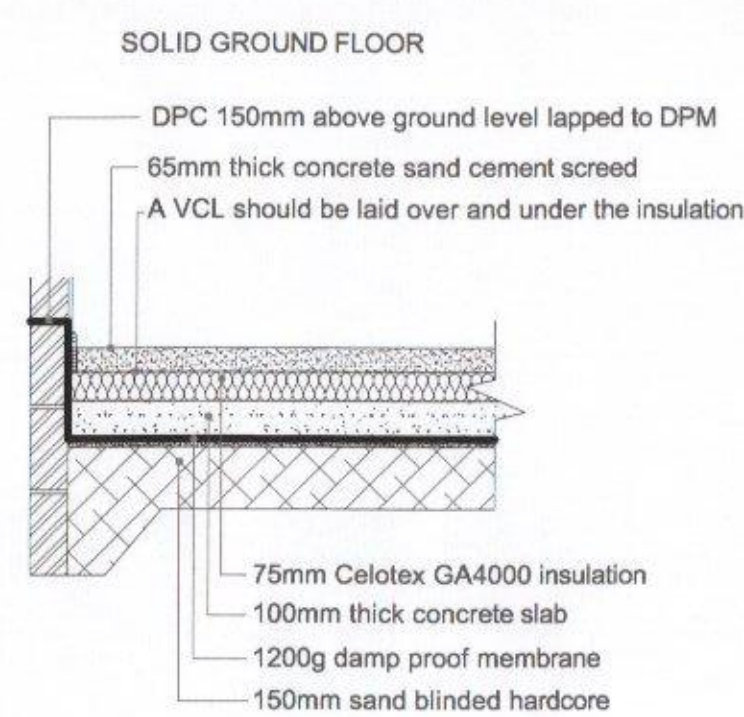


12 PROPOSED FLOOR SECTION
1:20

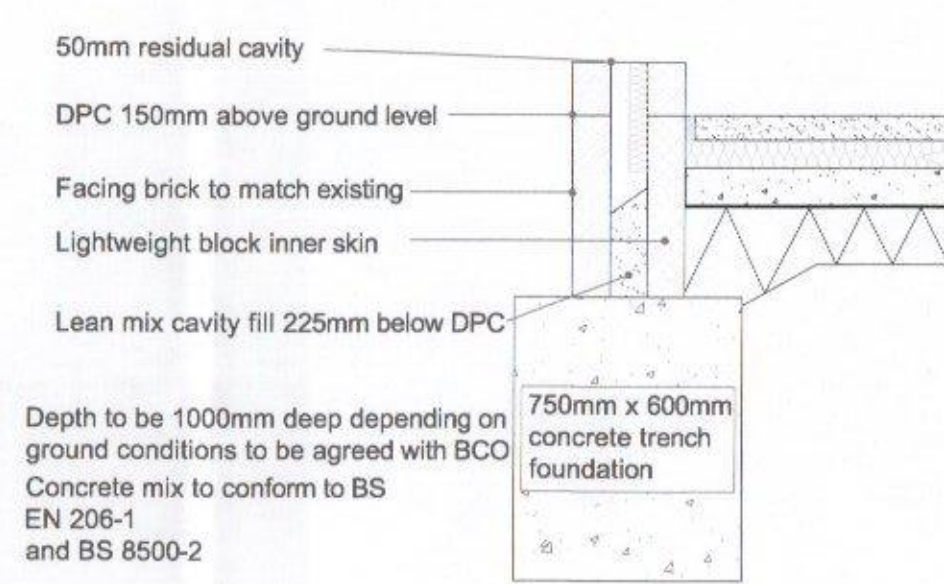

13 PROPOSED FOUNDATION DETAIL
1:20

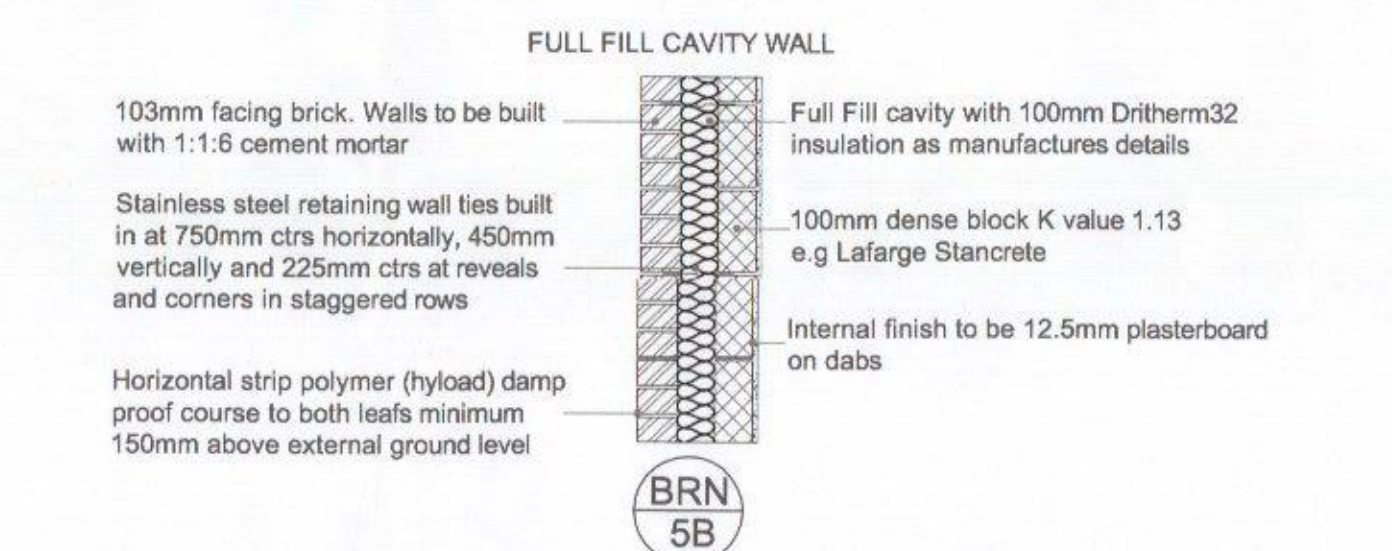

14 PROPOSED WALL SECTION THRU'
1:20

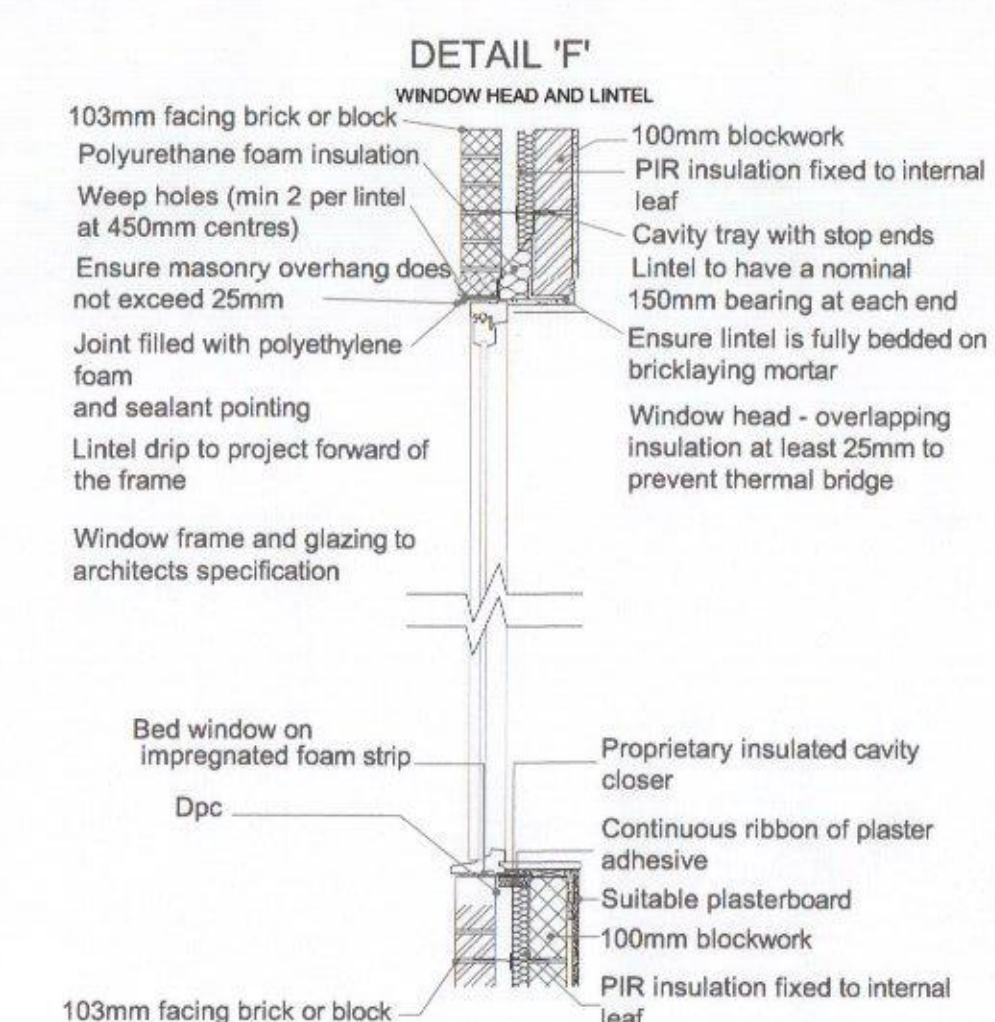

15 WINDOW SILL PROPOSED DETAIL 'F'
1:20

NOTE:
DRAWING: BENDELL 01A TO BE USED IN CONJUNCTION
WITH ASSOCIATED BUILDING REGULATIONS NOTES
BENDELL/BRN.
DIRECTIONAL NORTH ARROW SHOWN ON BLOCK &
LOCATION PLANS BENDELL/BLP.

DETAILS AND DIMENSIONS OF ALL LEVELS OF PROPOSED
PLANS TO BE CHECKED ON SITE BY APPOINTED
CONTRACTOR PRIOR TO ANY
COMMENCEMENT/ORDERING OF MATERIALS OF WORK,
ANY QUERIES, VARIATIONS OR DISCREPANCIES
DIRECTED TO CLIENT - DM DESIGNS ACCEPTS NO
RESPONSIBILITY IN ANY PART ON DRAWINGS UNLESS
OTHERWISE AGREED PRIOR.

BRN
1
DENOTES ATTACHED BUILDING REGULATION NOTES
DENOTES ITEM NO.

MODIFICATIONS
ISSUE:

ADDED DRAINAGE DETAIL FOR PLANNING
17.10.16 - B

TITLE
PROPOSED SINGLE STOREY SIDE EXTENSION
HAVANT BOROUGH COUNCIL
24 APR 2017

CUSTOMER
MR R BENDELL
347 PURBROOK WAY, LEIGH PARK, HAVANT,
HANTS, PO9 3SD


DRAWN BY:
DM designs

DRAWING NO:
BENDELL 01A 1 OF 1


SCALE:
DATE:

VARIES:
14.04.2017


REVISION:
A A0

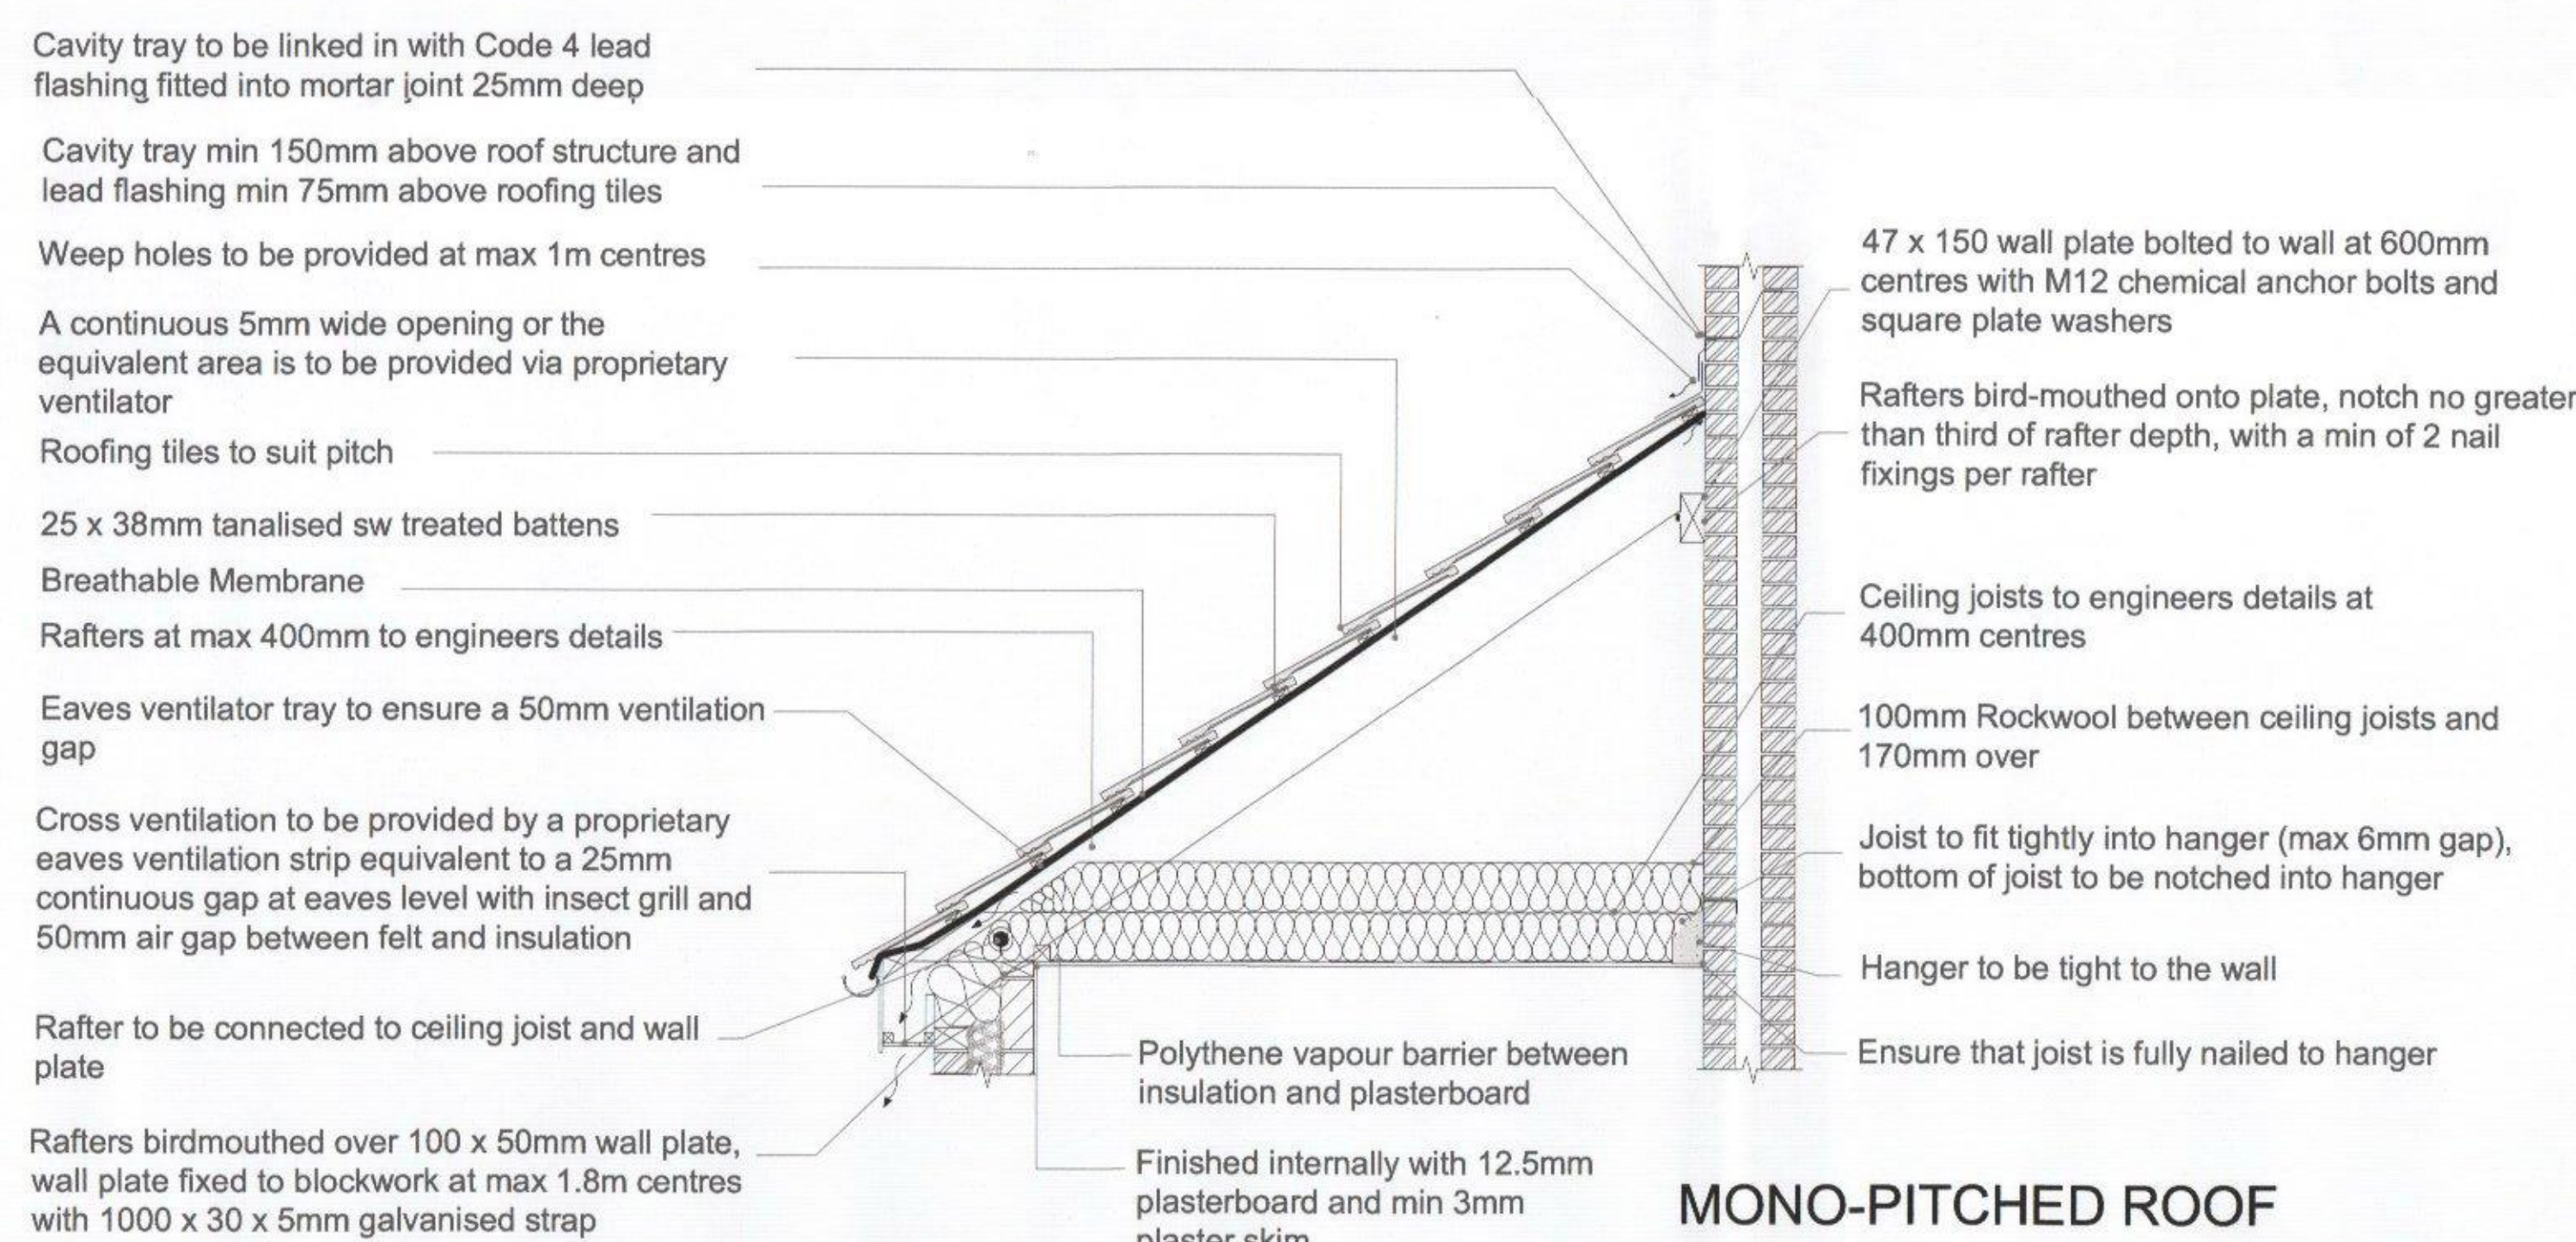

16 PROPOSED ROOF SECTION
1:20

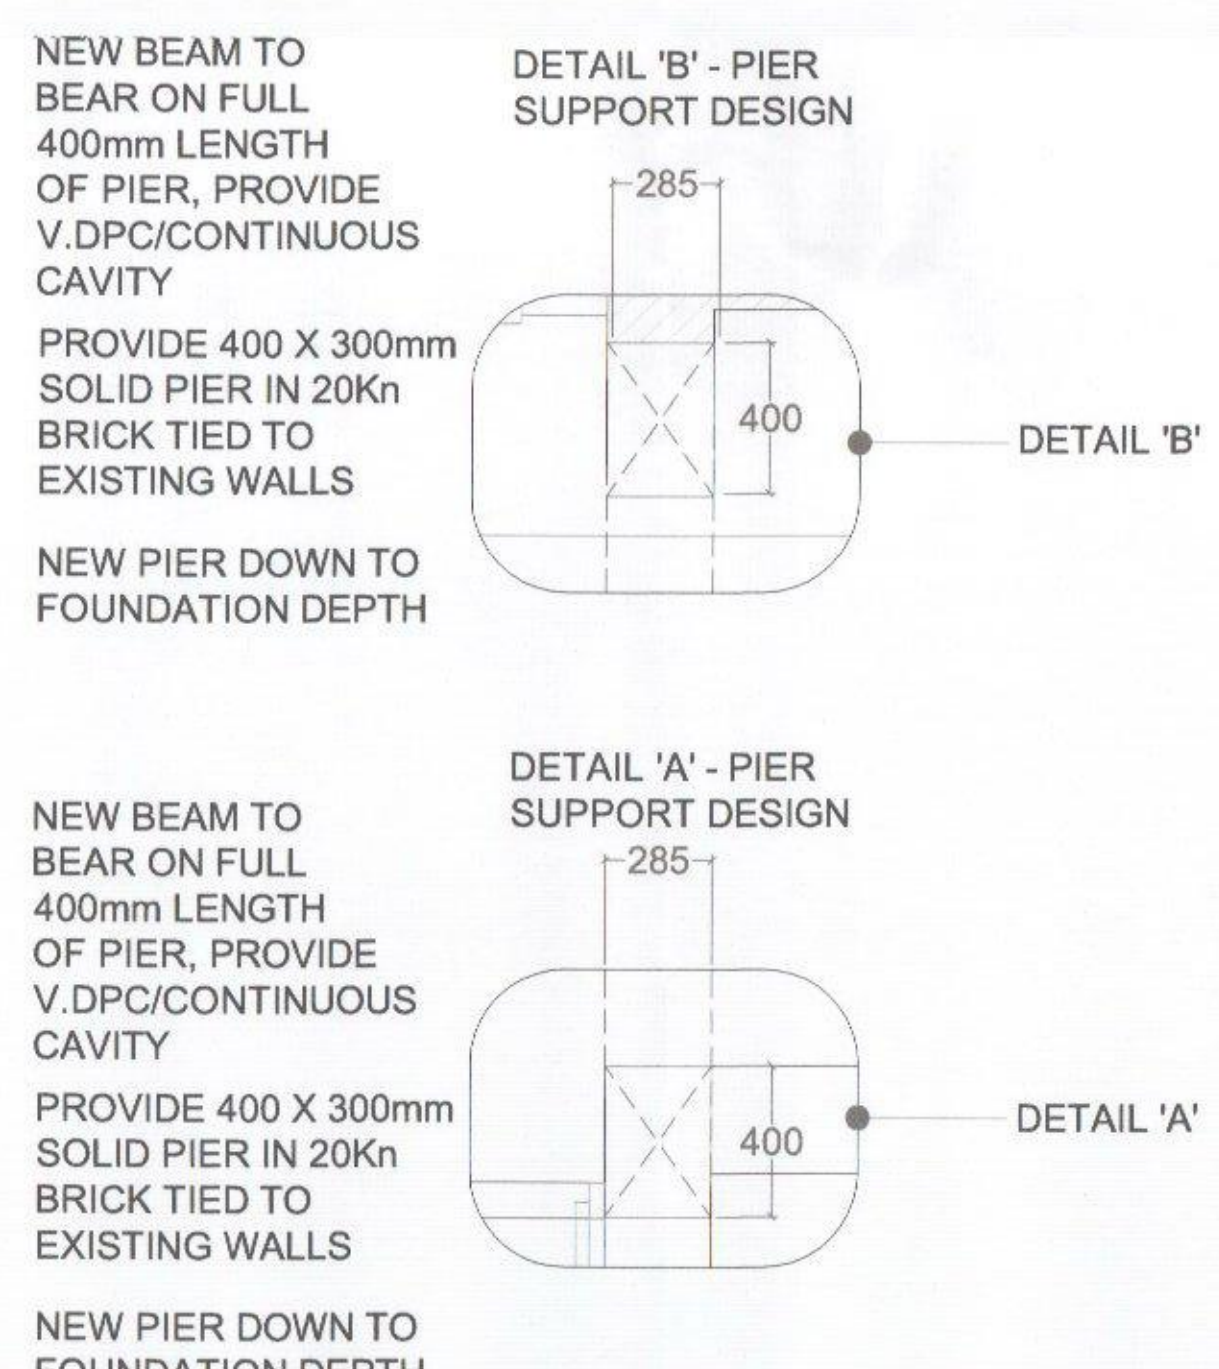

17 PROPOSED PIER DETAIL
1:20

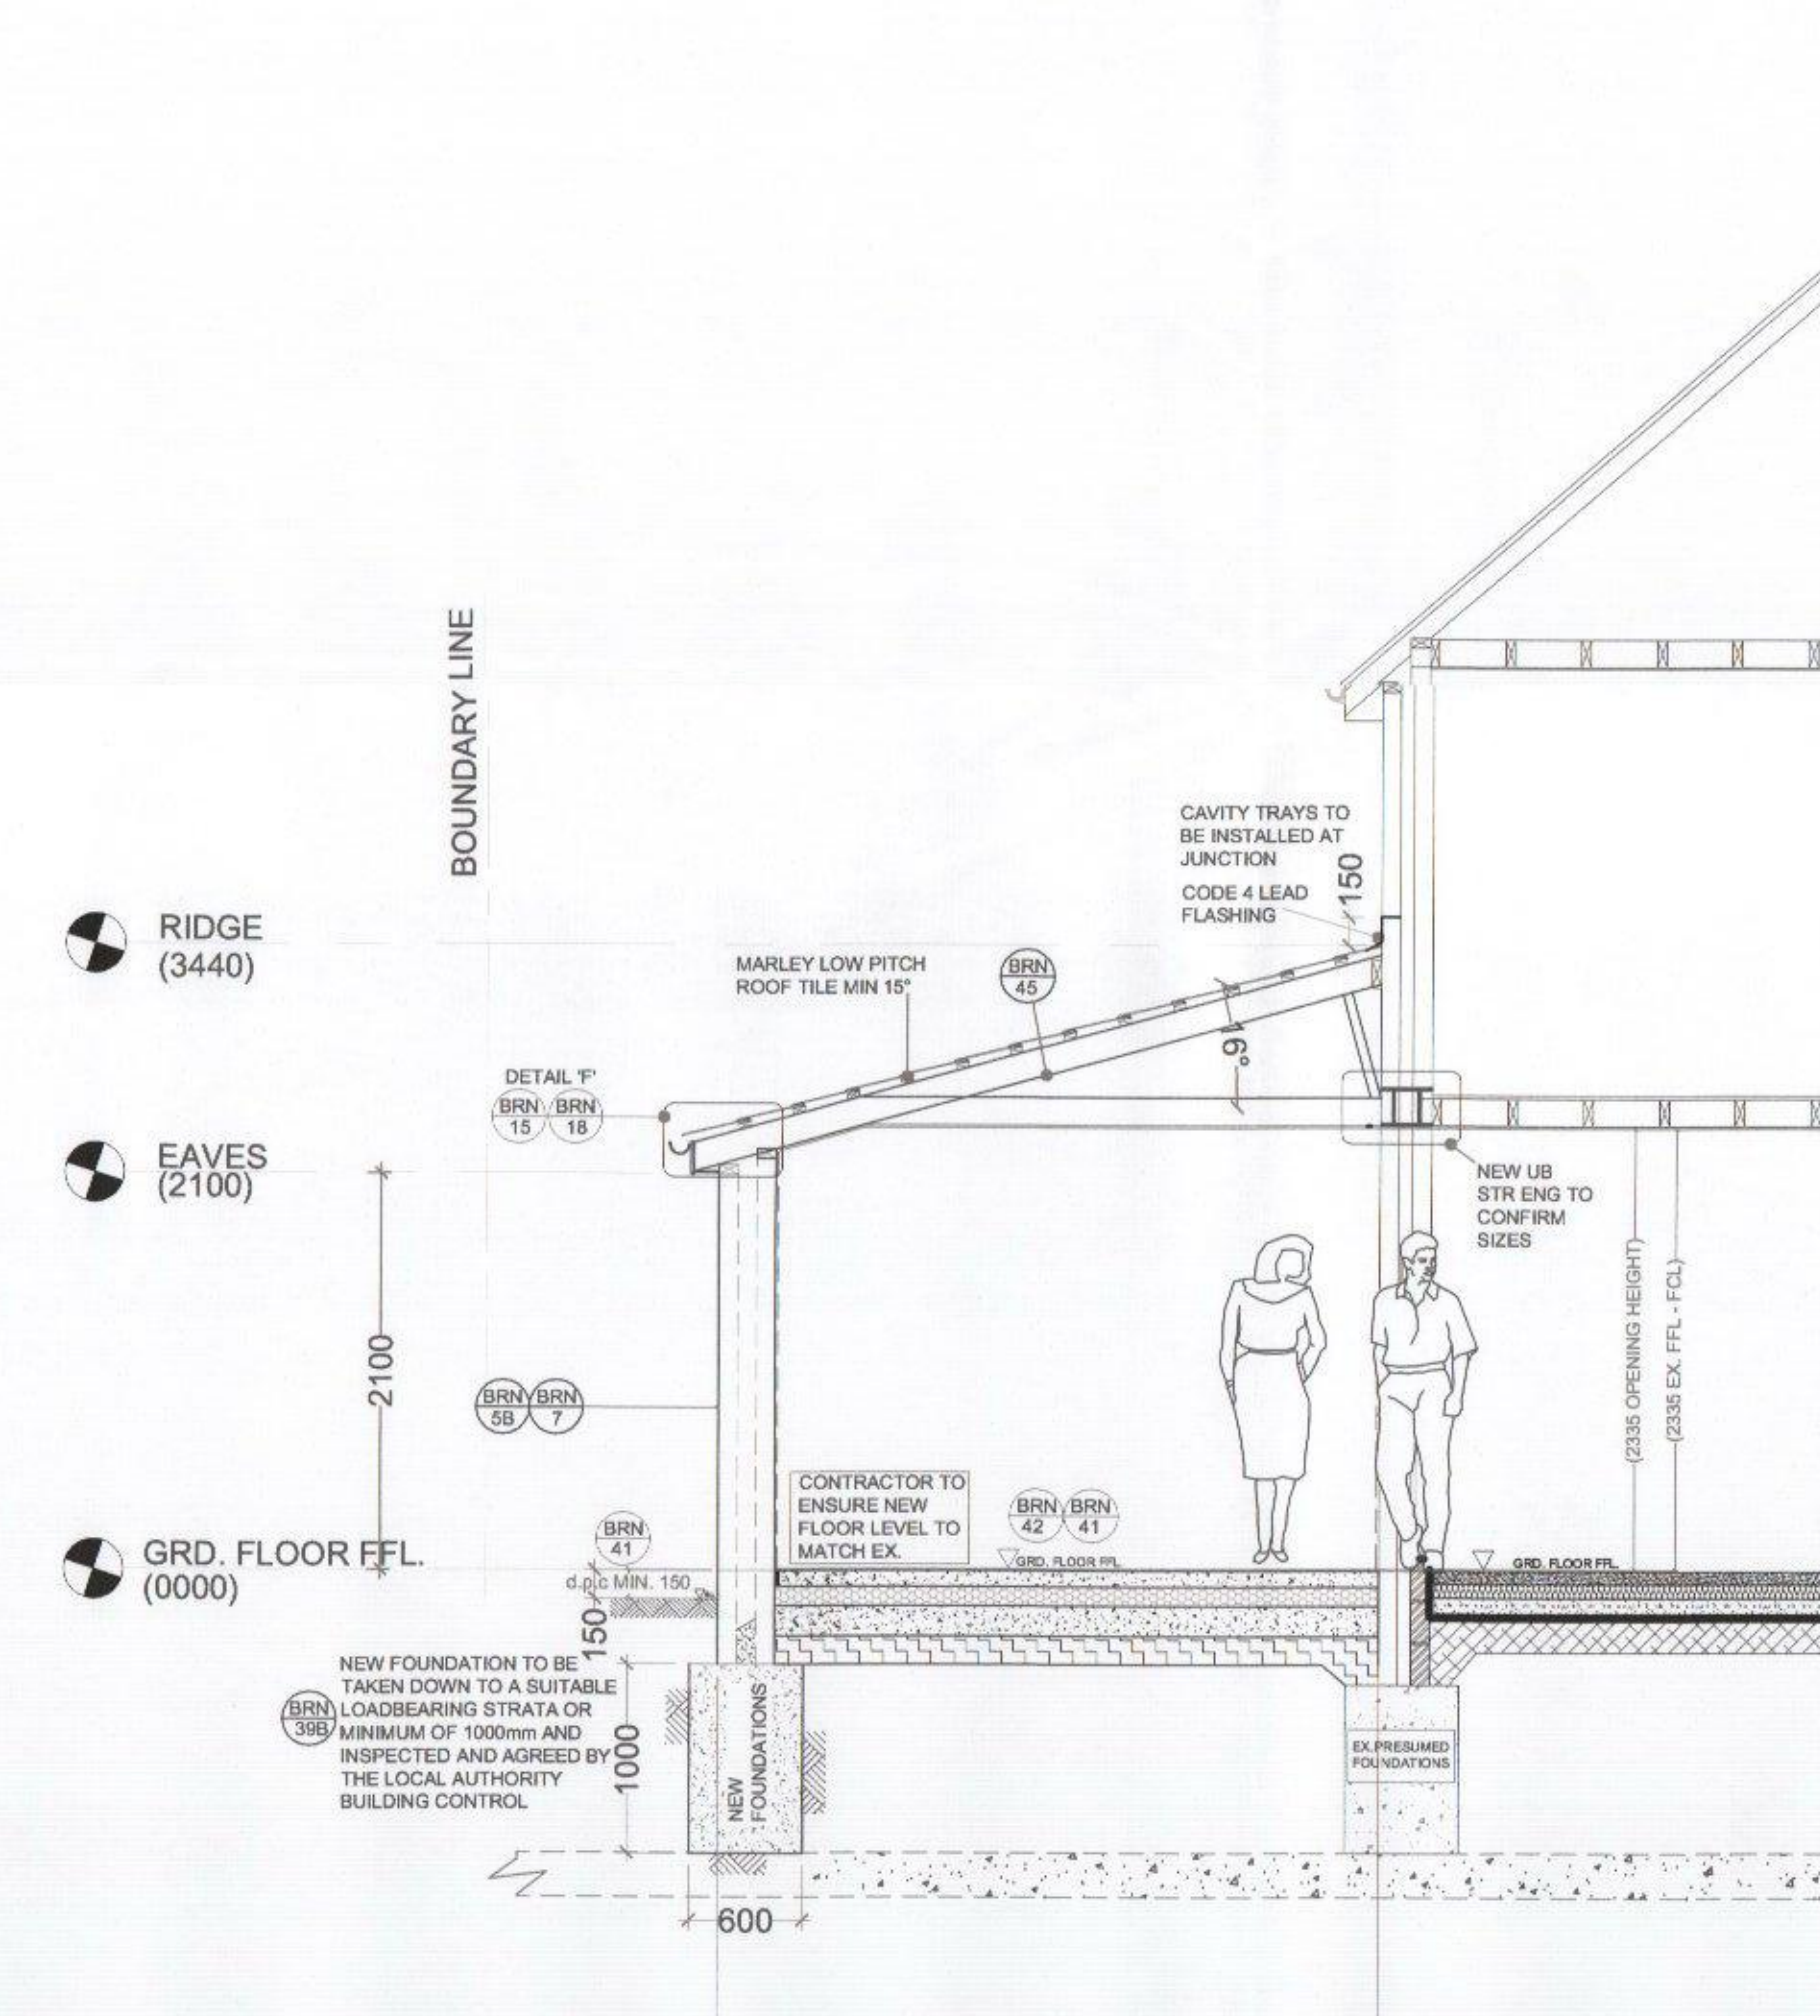

18 PROPOSED SECTION A-A
1:40

MONO-PITCHED ROOF