


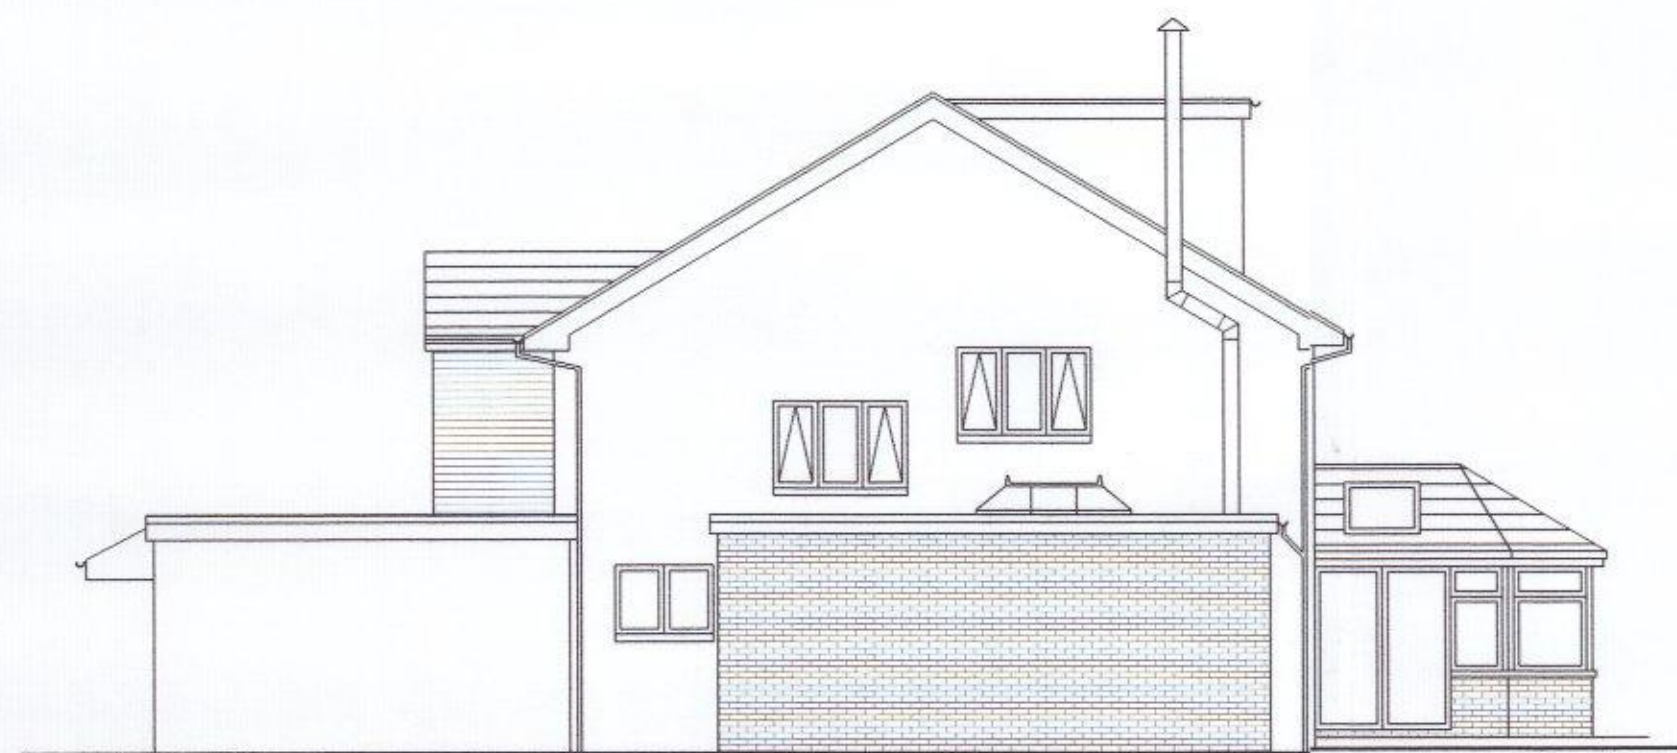


EXISTING
SIDE ELEVATION
1:100




EXISTING
REAR ELEVATION
1:100




EXISTING
FRONT ELEVATION
1:100

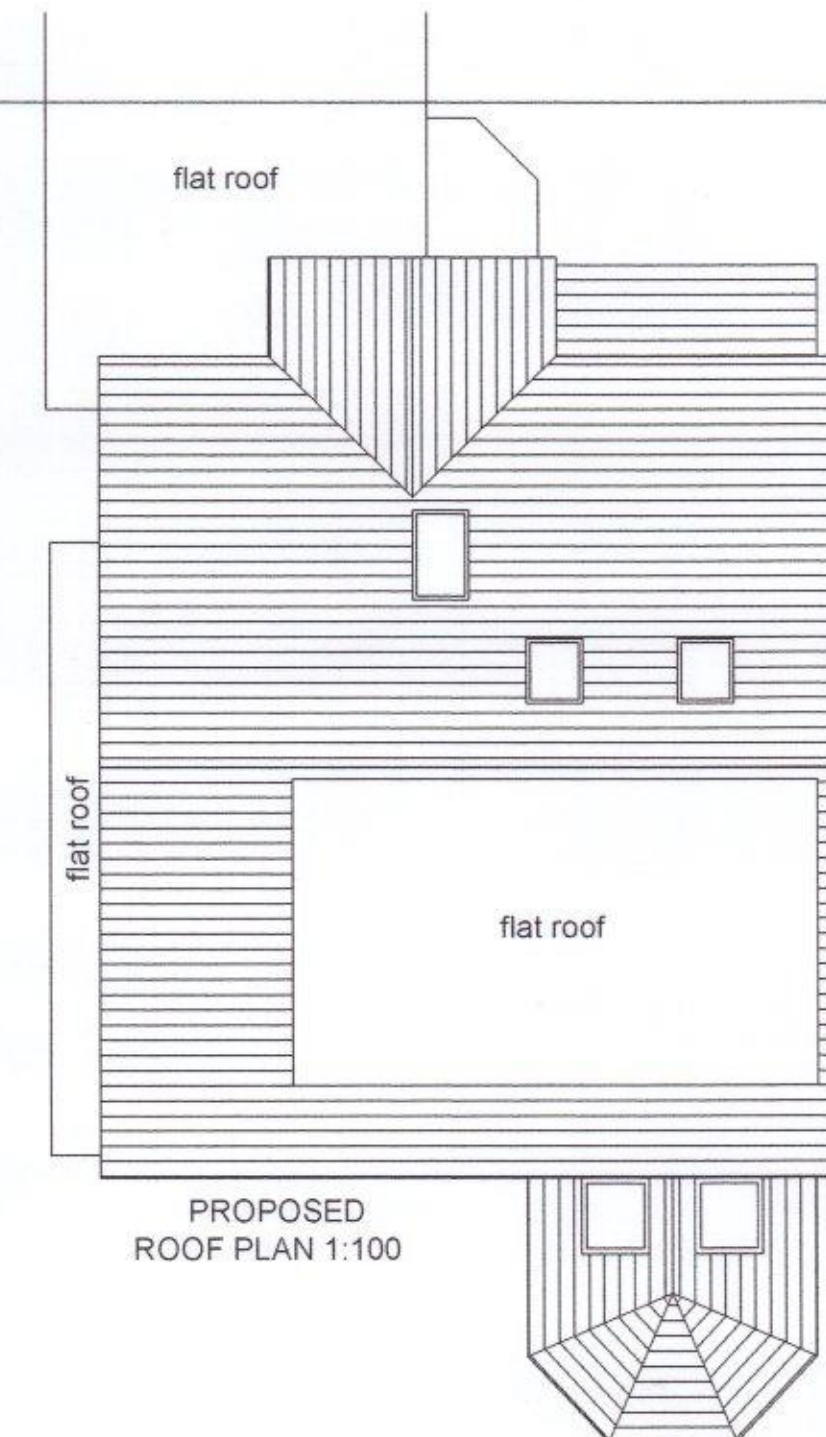


PROPOSED
ROOF PLAN 1:100

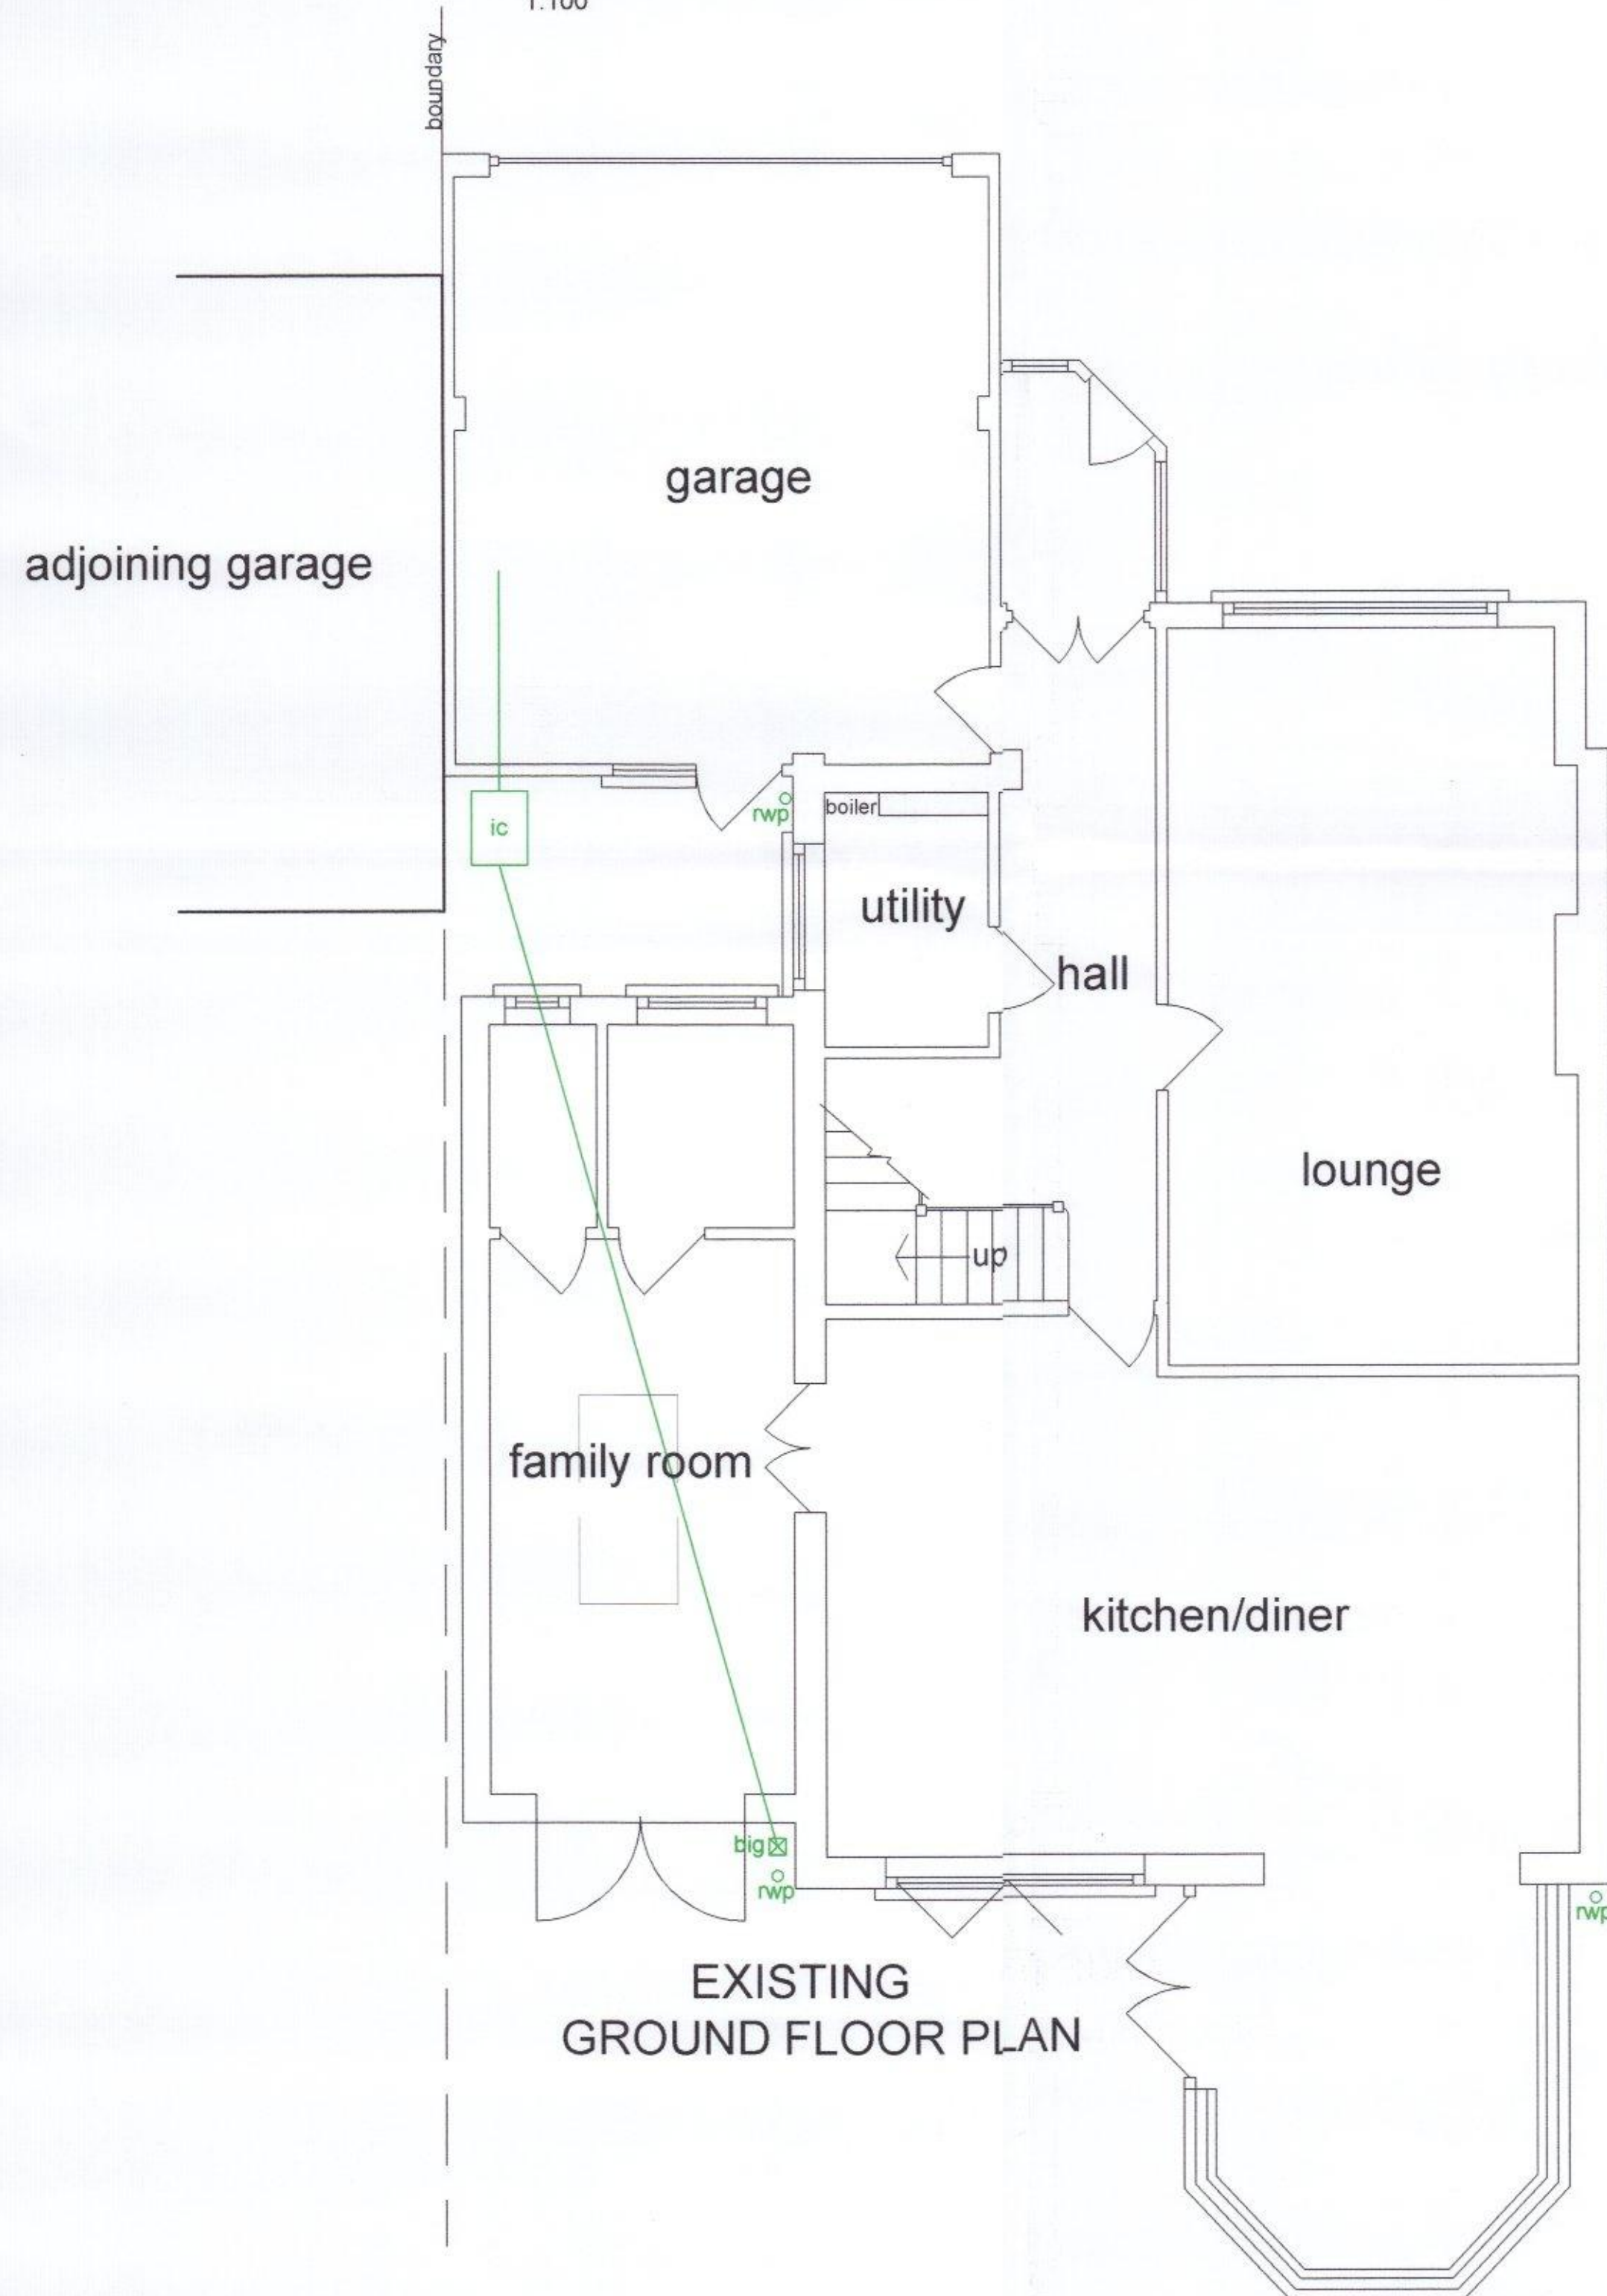

EXISTING
GROUND FLOOR PLAN

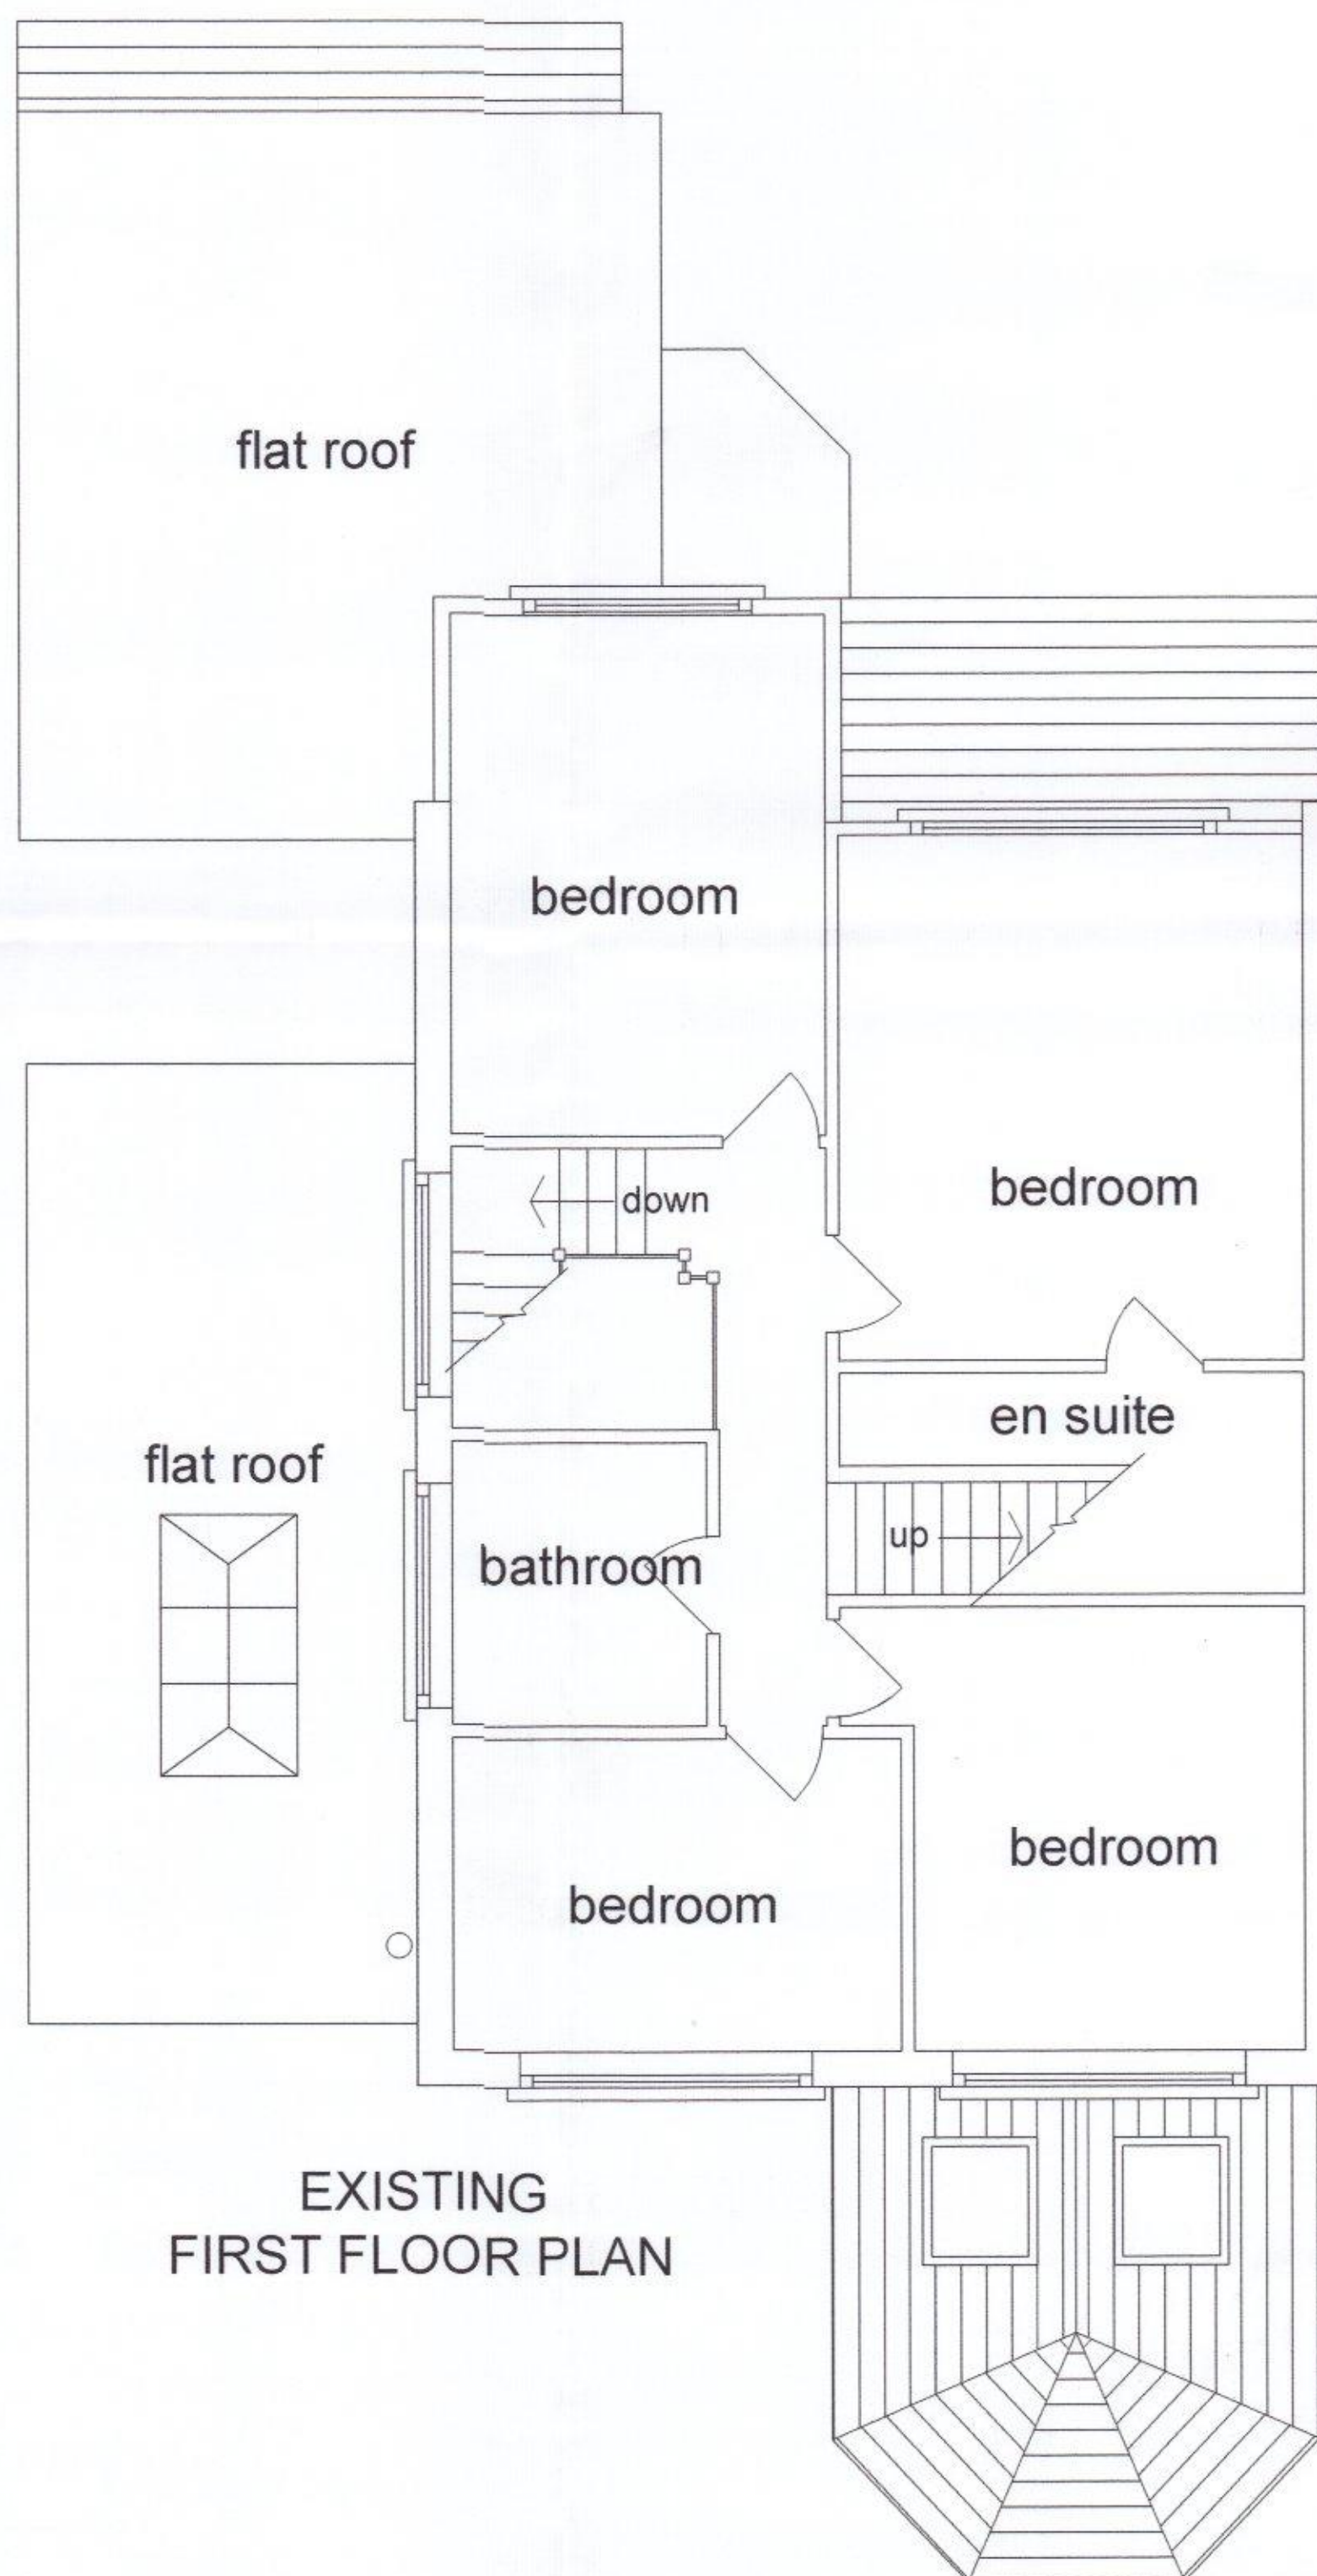

EXISTING
FIRST FLOOR PLAN

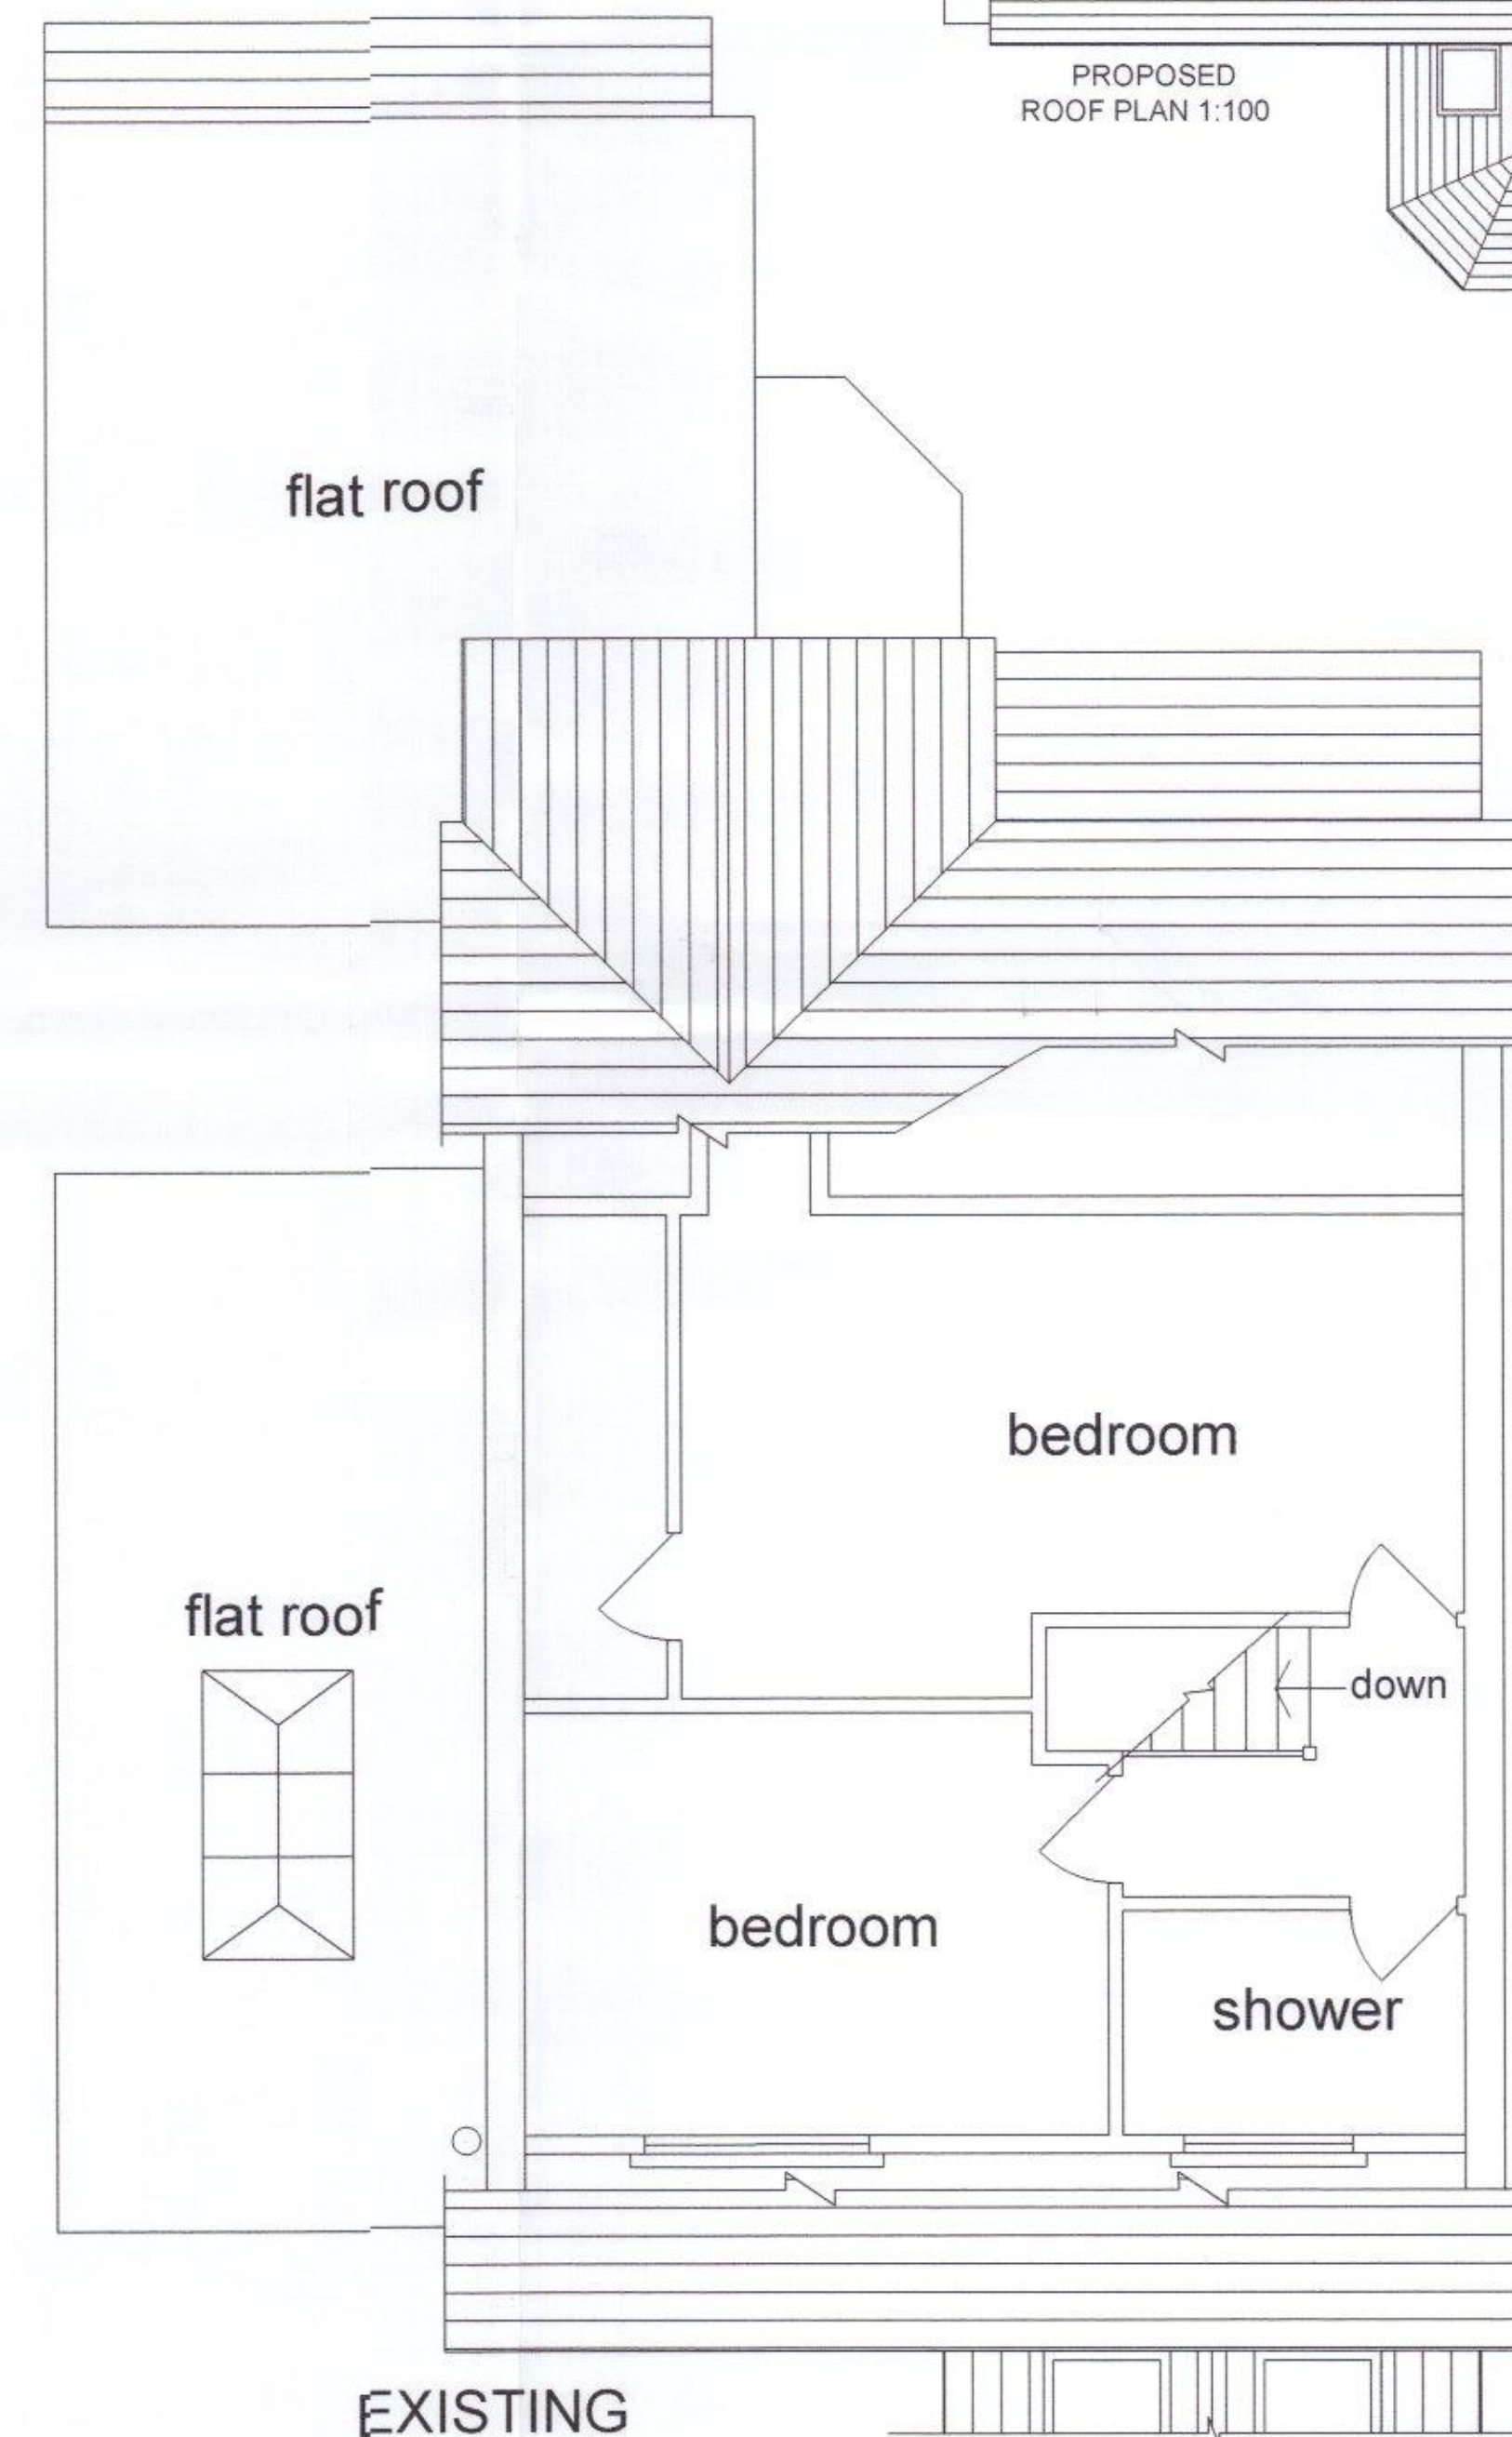

EXISTING
SECOND FLOOR PLAN

0 FLOOR PLAN		ADDRESS 179 PARK AVENUE PURBROOK	HAVANT BOROUGH COUNCIL 31 OCT 2016 RECEIVED
Drawn:	A Brown	TITLE	Sheet 1 of 2
Date:	17/05/16	EXISTING ELEVATIONS & PLANS	
Scale:	1 : 50 unless stated	PROPOSED ROOF PLAN	
Revision:		DRAWING NUMBER	179 PARK AVENUE.DWG

ADDRESS
179 PARK AVENUE
PURBROOK

HAVANT BOROUGH COUNCIL

31 OCT 2016

RECEIVED

Sheet 1 of 2

EXISTING ELEVATIONS & PLANS
PROPOSED ROOF PLAN

DRAWING NUMBER 179 PARK AVENUE.DWG