


HT S01
AS - 51-53
OPP - 54-56

Floor Area :
GF: 39.10 sqm 420.87 sq ft
FF: 39.10 sqm 420.87 q ft
TOTAL: 78.20 sqm 841.74 sq ft

Ground Floor Plan

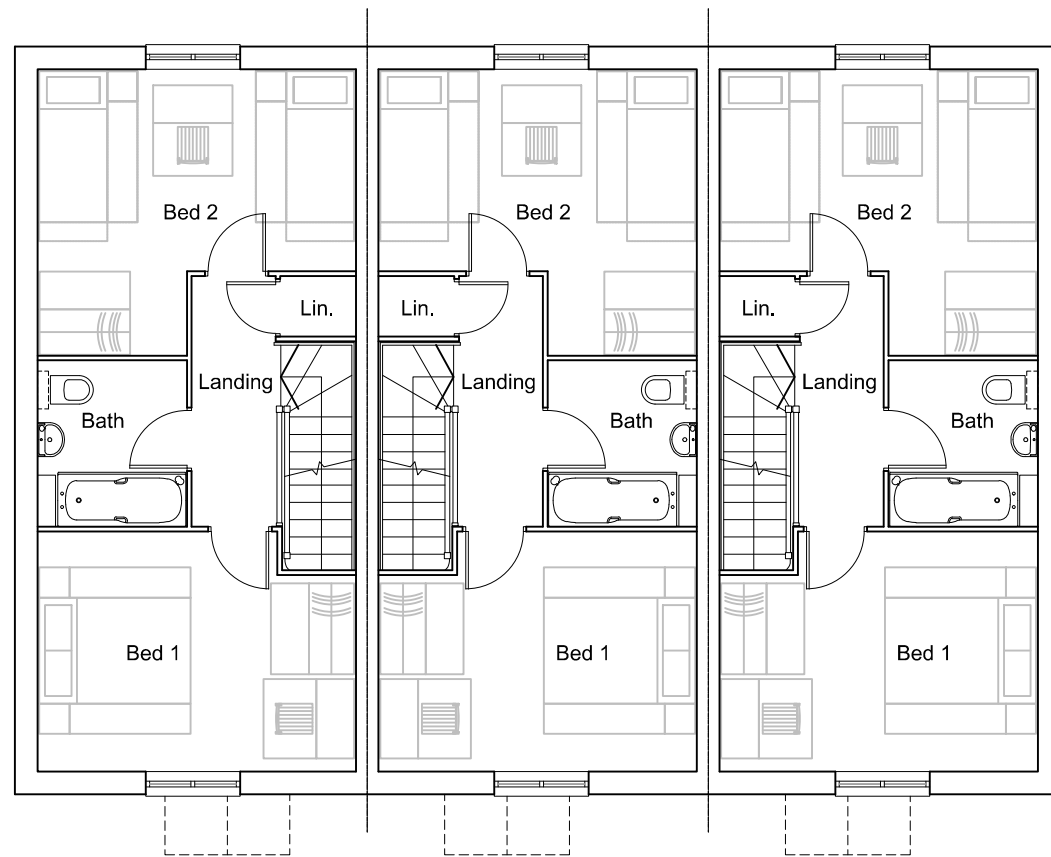

First Floor Plan

REV. DATE		REVISIONS:		By		Planning		CLIENT: Bellway Homes LTD (Wessex)		PROJECT: Land West of Horndean Road Emsworth		Broadmade House Farnham Business Park Weydon Lane Farnham Surrey GU9 8QT Tel. 01252 267878 info@osparchitecture.com www.osparchitecture.com OSP ARCHITECTURE O'KEEFE SCANLON LIMITED															
x	xx/xx/xx	xxxxx		XX				SCALE: 1:100 (A3 ORIGINAL)		DRAWING: Block 51 to 53 & 54 to 56 Gound & First Floor Plans																	
								DRAWN: KLH		16386				P155		—											
								DATE: 23.03.17																			
© COPYRIGHT EXISTS ON THE DESIGNS AND INFORMATION SHOWN ON THIS DRAWING														This drawing may be scaled or cross referenced to the scale bar for planning application purposes only.Do not scale for any other purpose,use figured dimensions only.Subject to site survey and all necessary consents. All dimensions to be checked by user and any discrepancies,errors or omissions to be reported to the Architect before work commences.This drawing is to be read in conjunction with all other relevant materials.													