



Rev.	Date	Note	Author	Checked
A	11/04/17	Amended Garage size/ roof finish	JP	DB

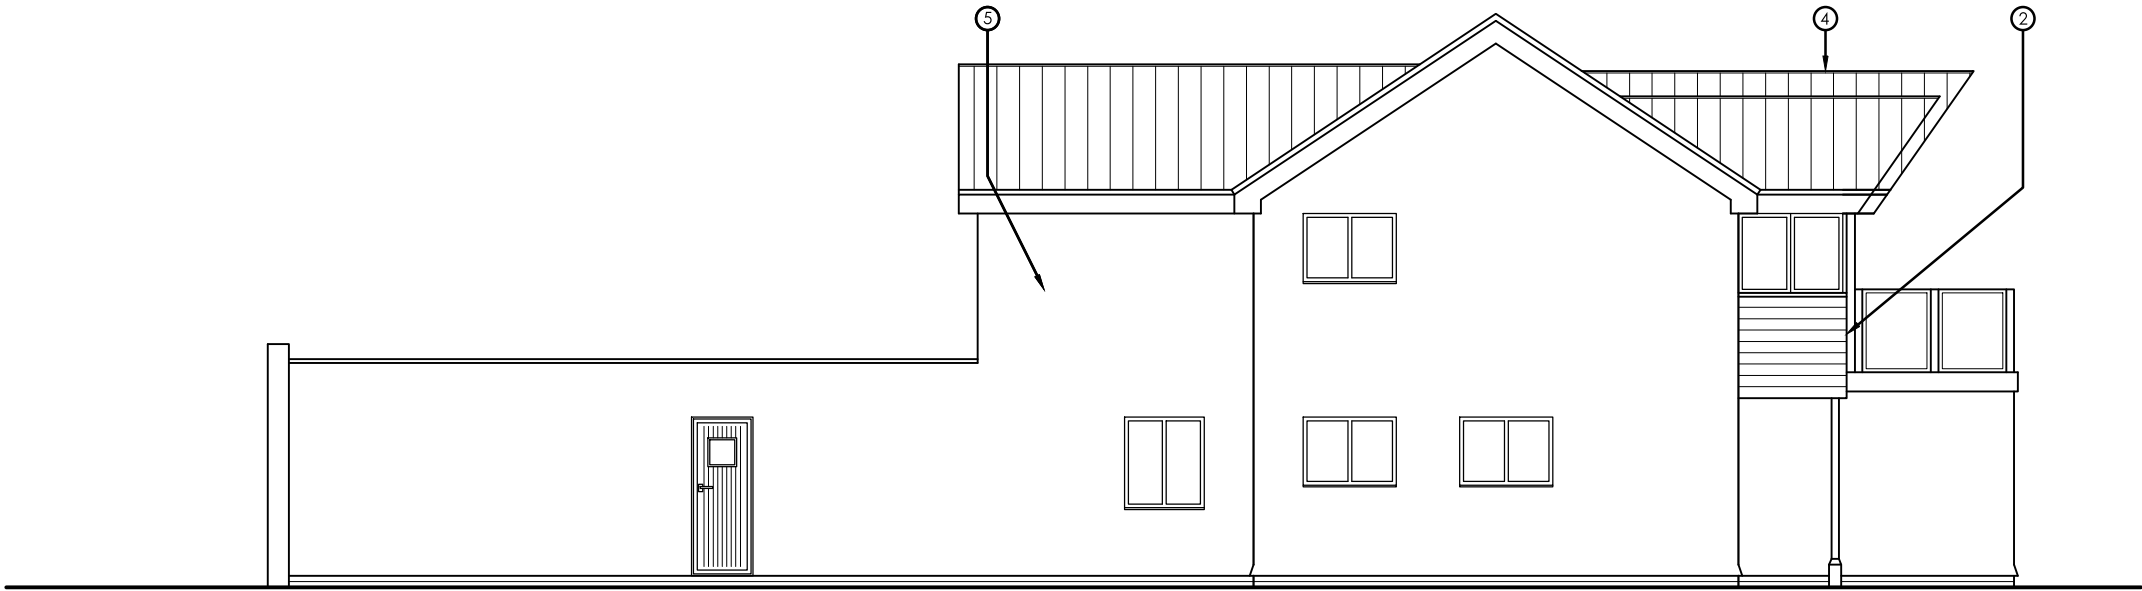


PROPOSED WEST ELEVATION
SCALE 1:100

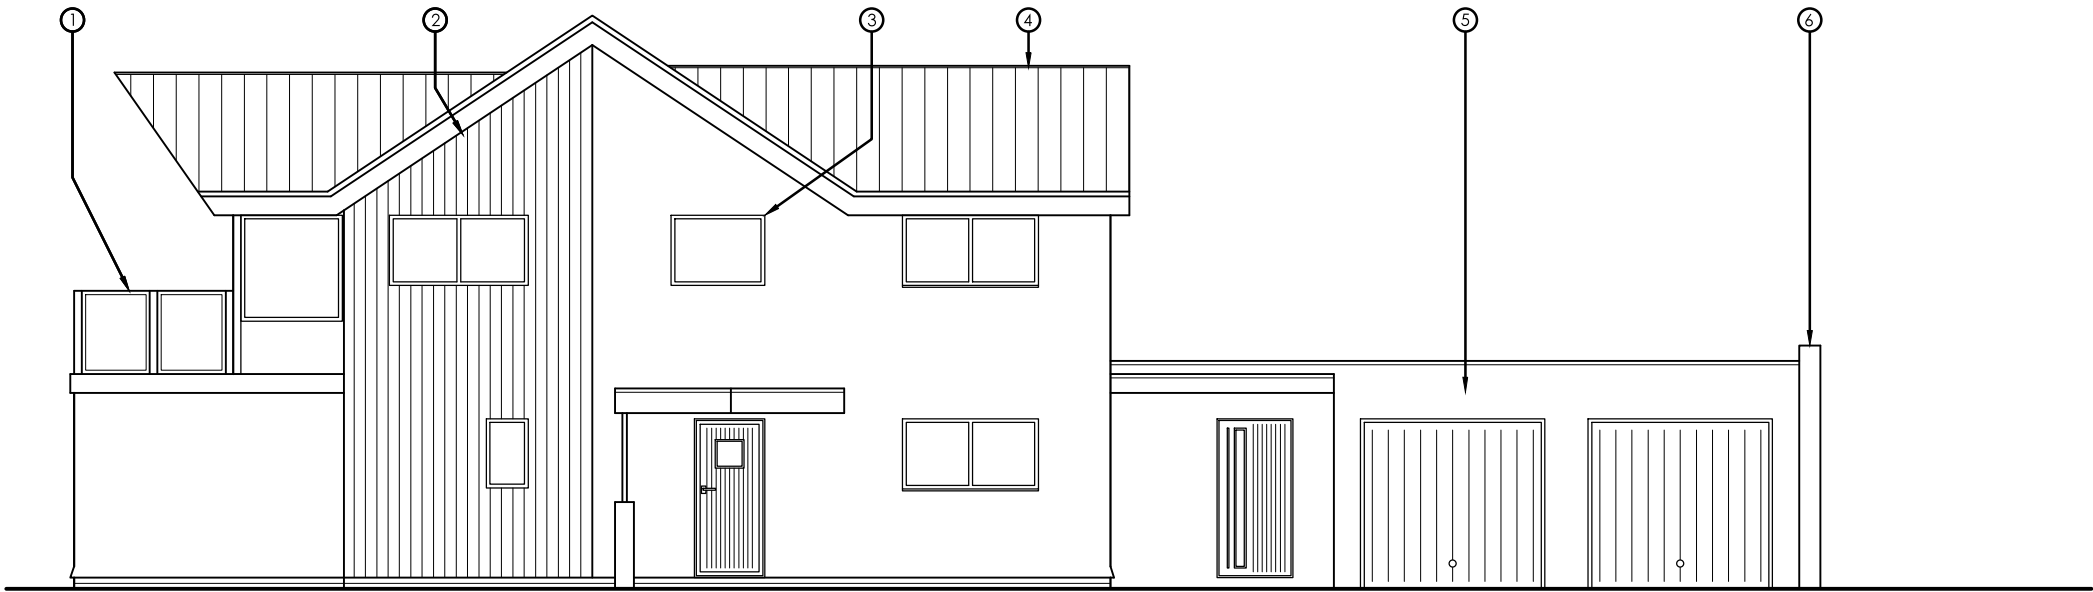

PROPOSED EAST ELEVATION
SCALE 1:100

- KEY
- 1. GLASS BALUSTRADE WITH ALUMINIUM POSTS
 - 2. VERTICAL/HORIZONTAL GREY WEATHERBOARDING
 - 3. GREY POWDER COATED ALUMINIUM WINDOWS
 - 4. ZINC/SLATE ROOFING
 - 5. OFF WHITE RENDER
 - 6. BLUE/GREY MICRO-CEMENT

SCALE 1:100

 

Project	2 STOREY EXTENSION/ALTERATIONS & NEW GARAGES 60 KINGS ROAD, EMSWORTH PO10 7HW				Drawing	PROPOSED ELEVATIONS 1			
					Job-Dwg Number	16064-PL-006		Rev.	A
Client	WENDY ROFE				JPA JAMES POTTER ASSOCIATES www.jpa.design JPA - PORTSMOUTH Suite 2, Winter Works, Rear of 119 Winter Road, Southsea, Portsmouth, PO4 8DS t. +44(0)2393 871 000				
Status	PLANNING								
Scale	1:100		Sheet Size						
Author	RH	Checked	JP	Date	23/02/17				