



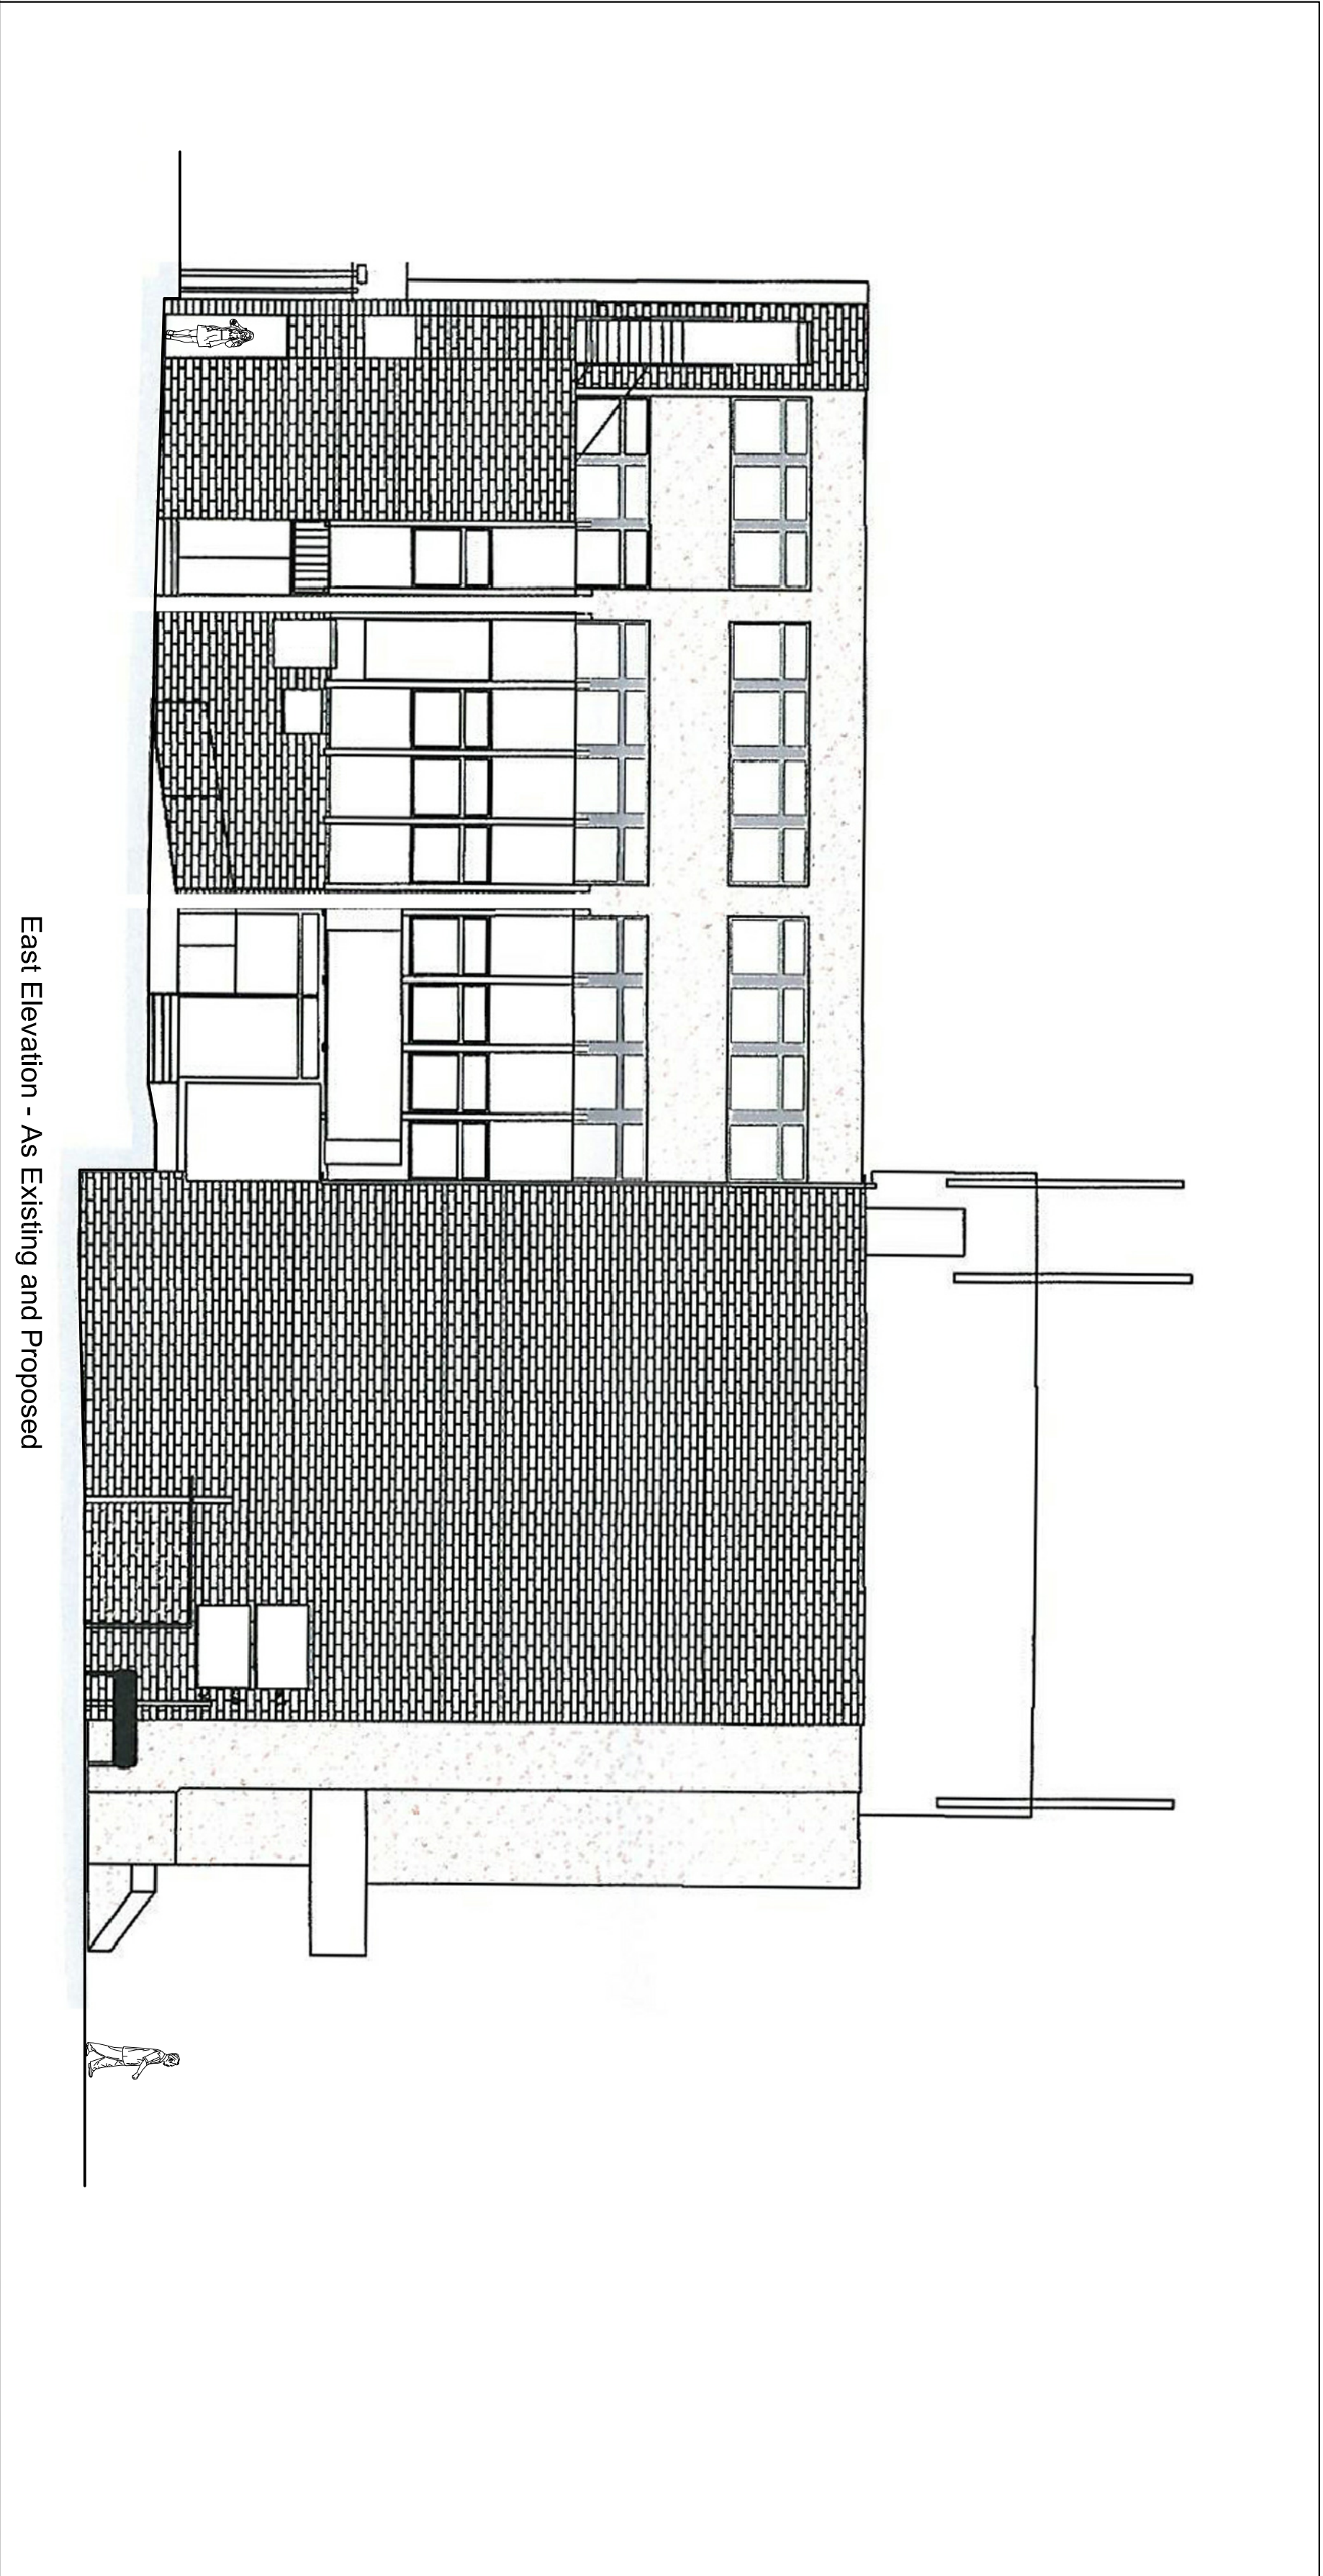

East Elevation - As Existing and Proposed

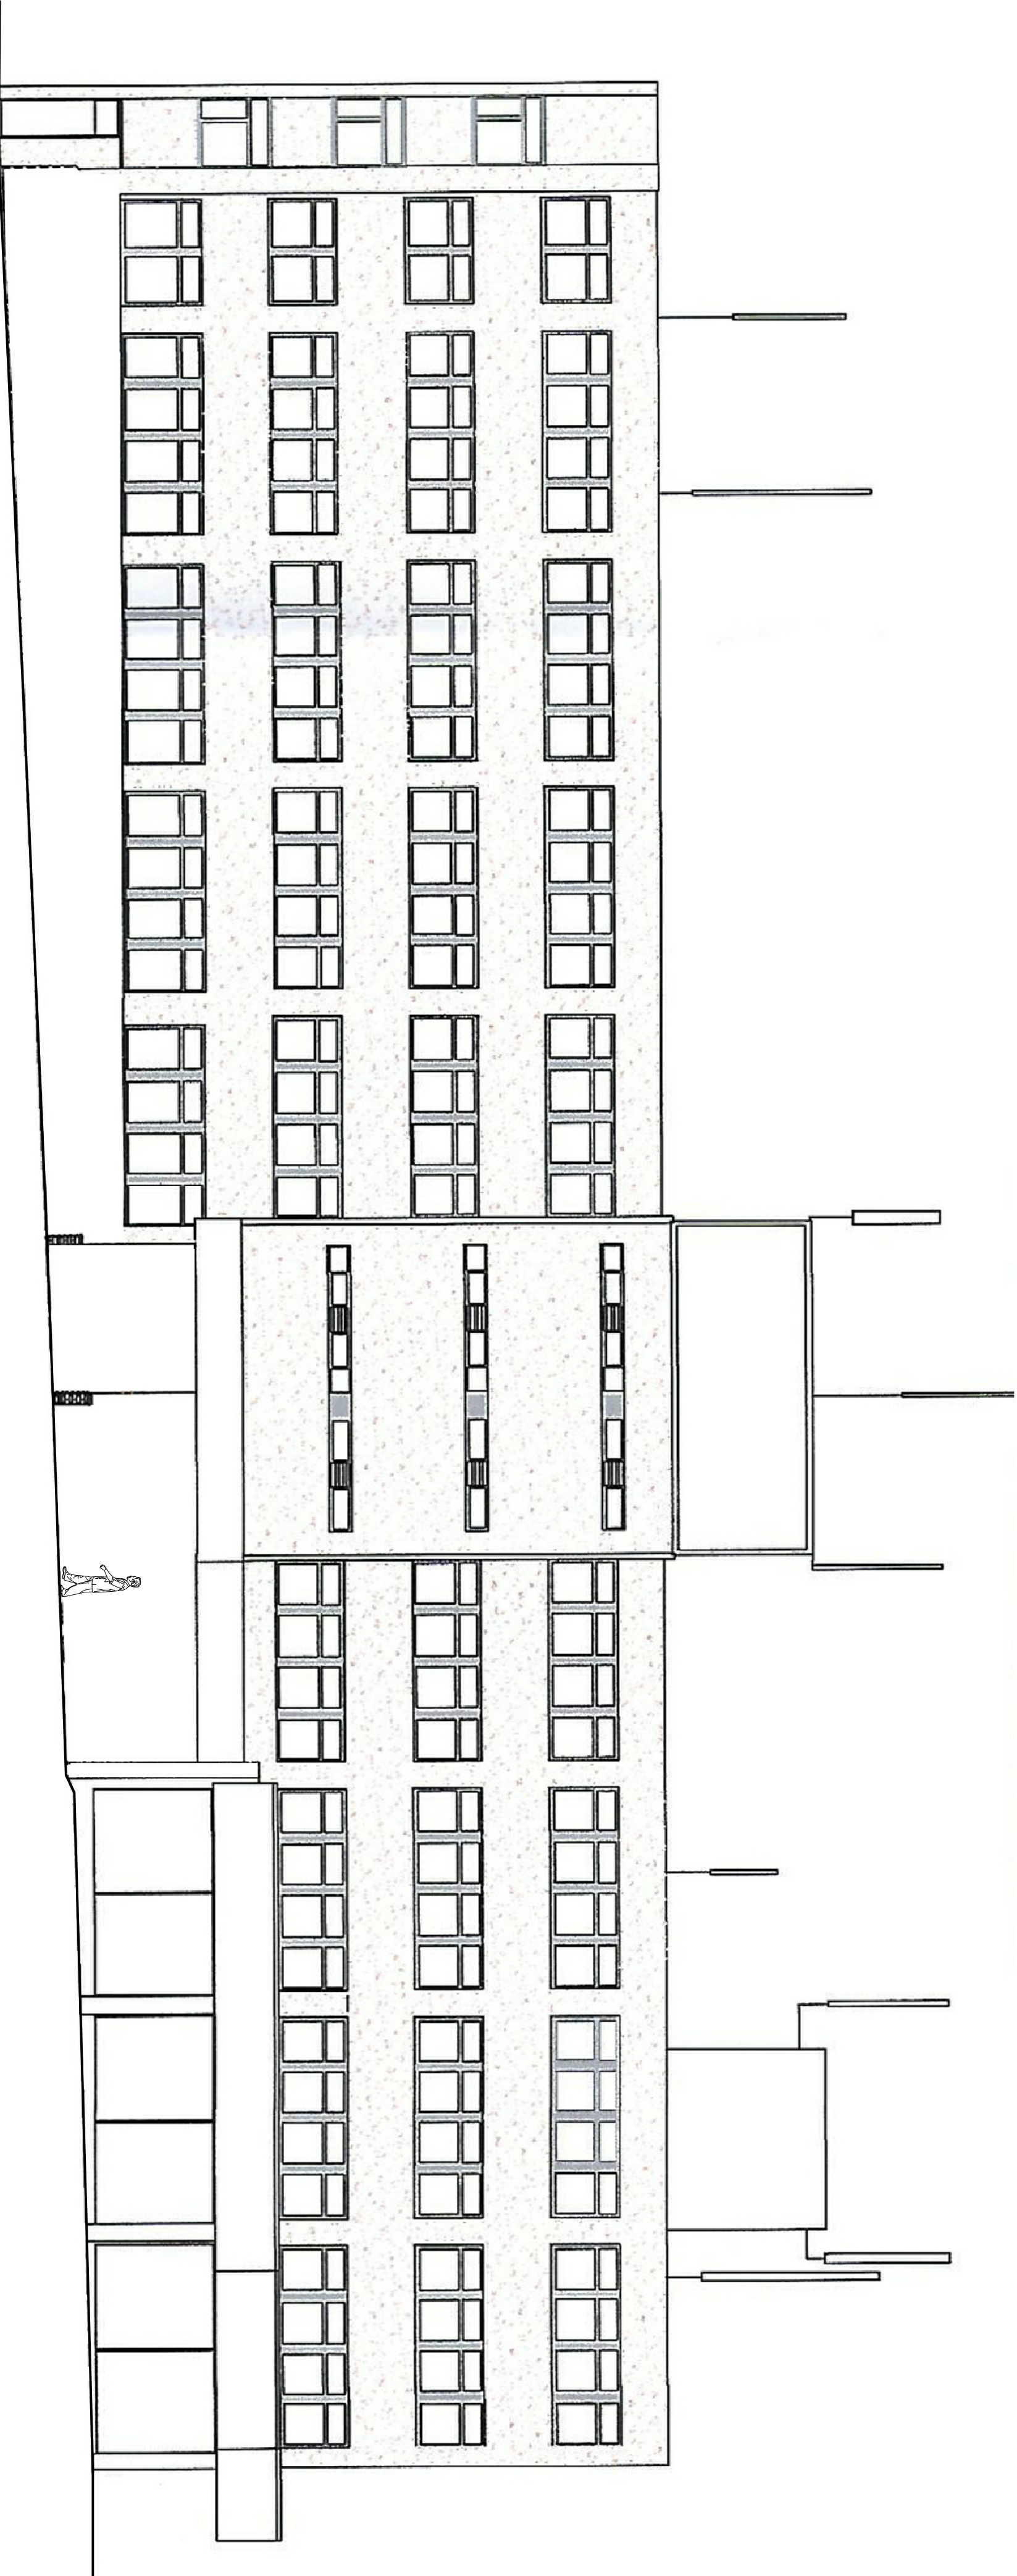

North Elevation - As Existing and Proposed

-	Issued for Planning Application	NJ	15-02-17
Rev.		By	Date

Wildern Architecture Ltd
Middle House, 3 Sampson Close,
Watersash, Southampton, SO31 9BU
07920 260758

Project

Raebarn House, Hulbert Road,
Waterlooville, PO7 7DU

Client
Oakdene Construction Ltd

Title East and North Elevations - As Existing and Proposed			
Date	Feb 17	Drawn By	NJ
Job No.	Drawing No.	Scale	Revision
W16-030	003	1:100@A1	-