
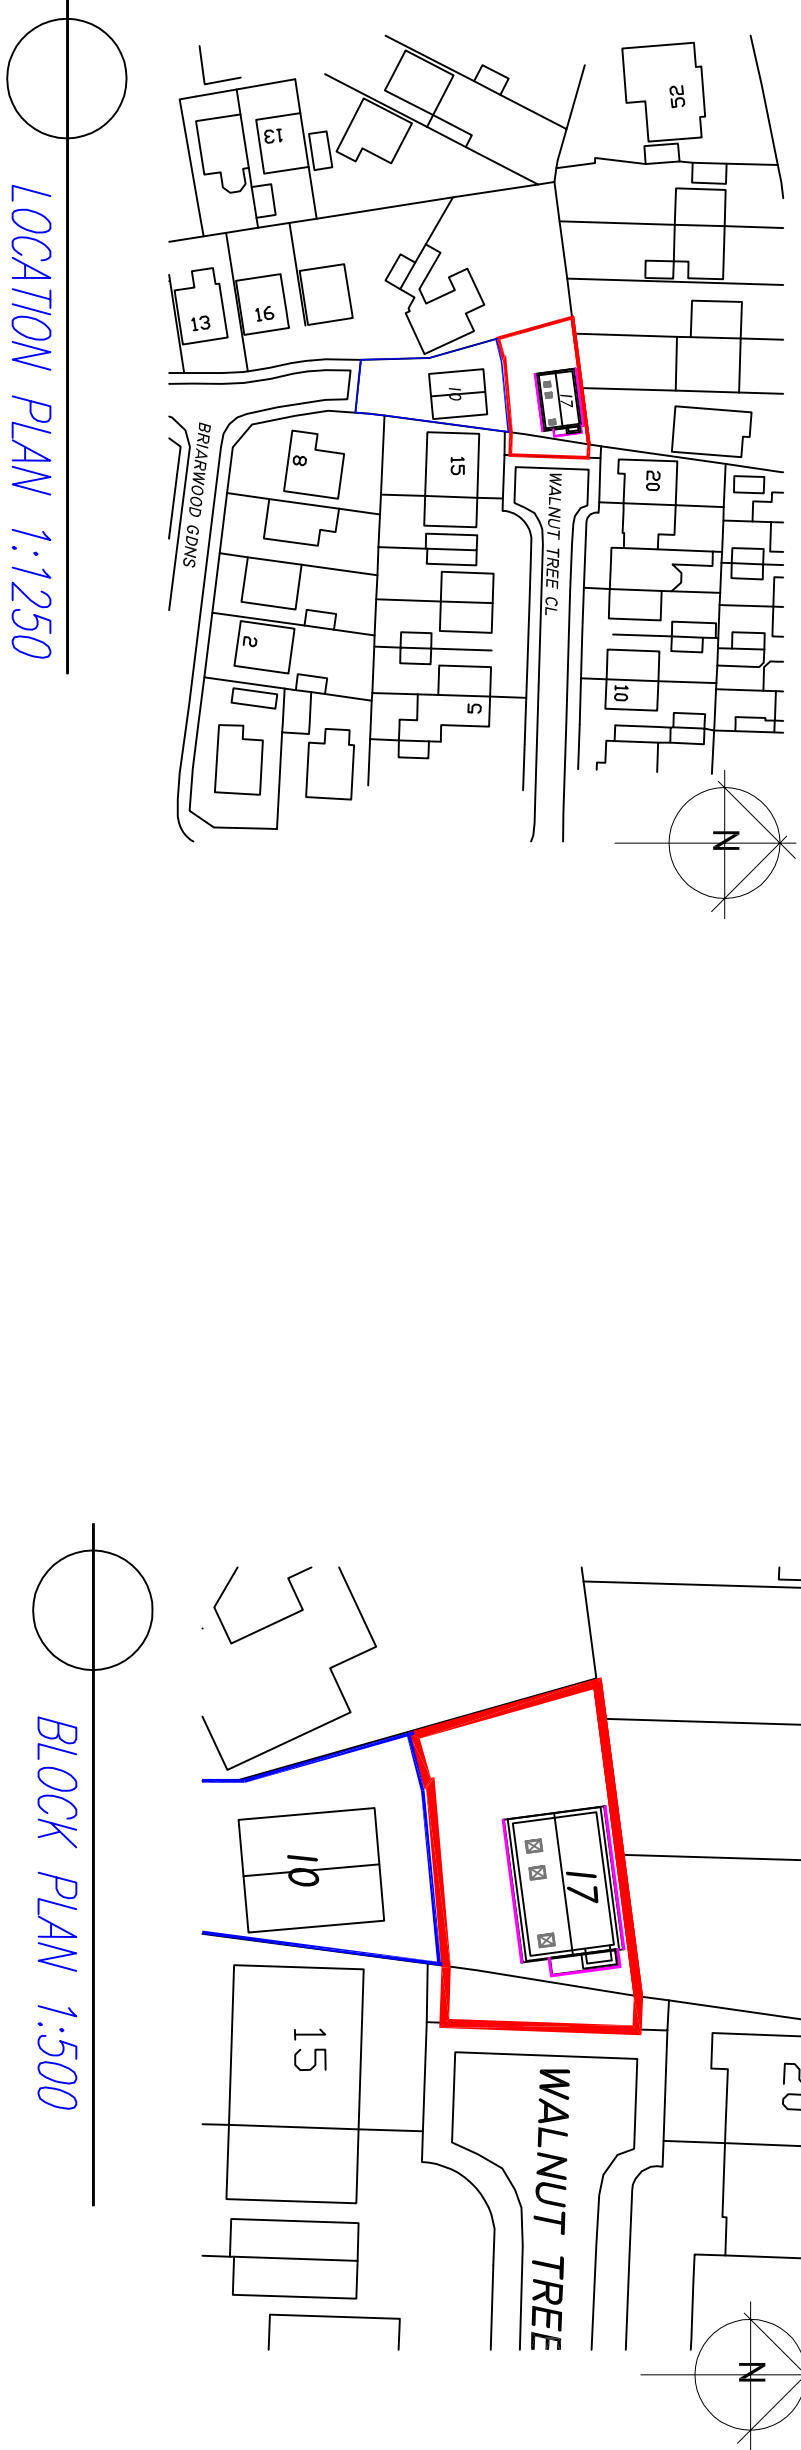
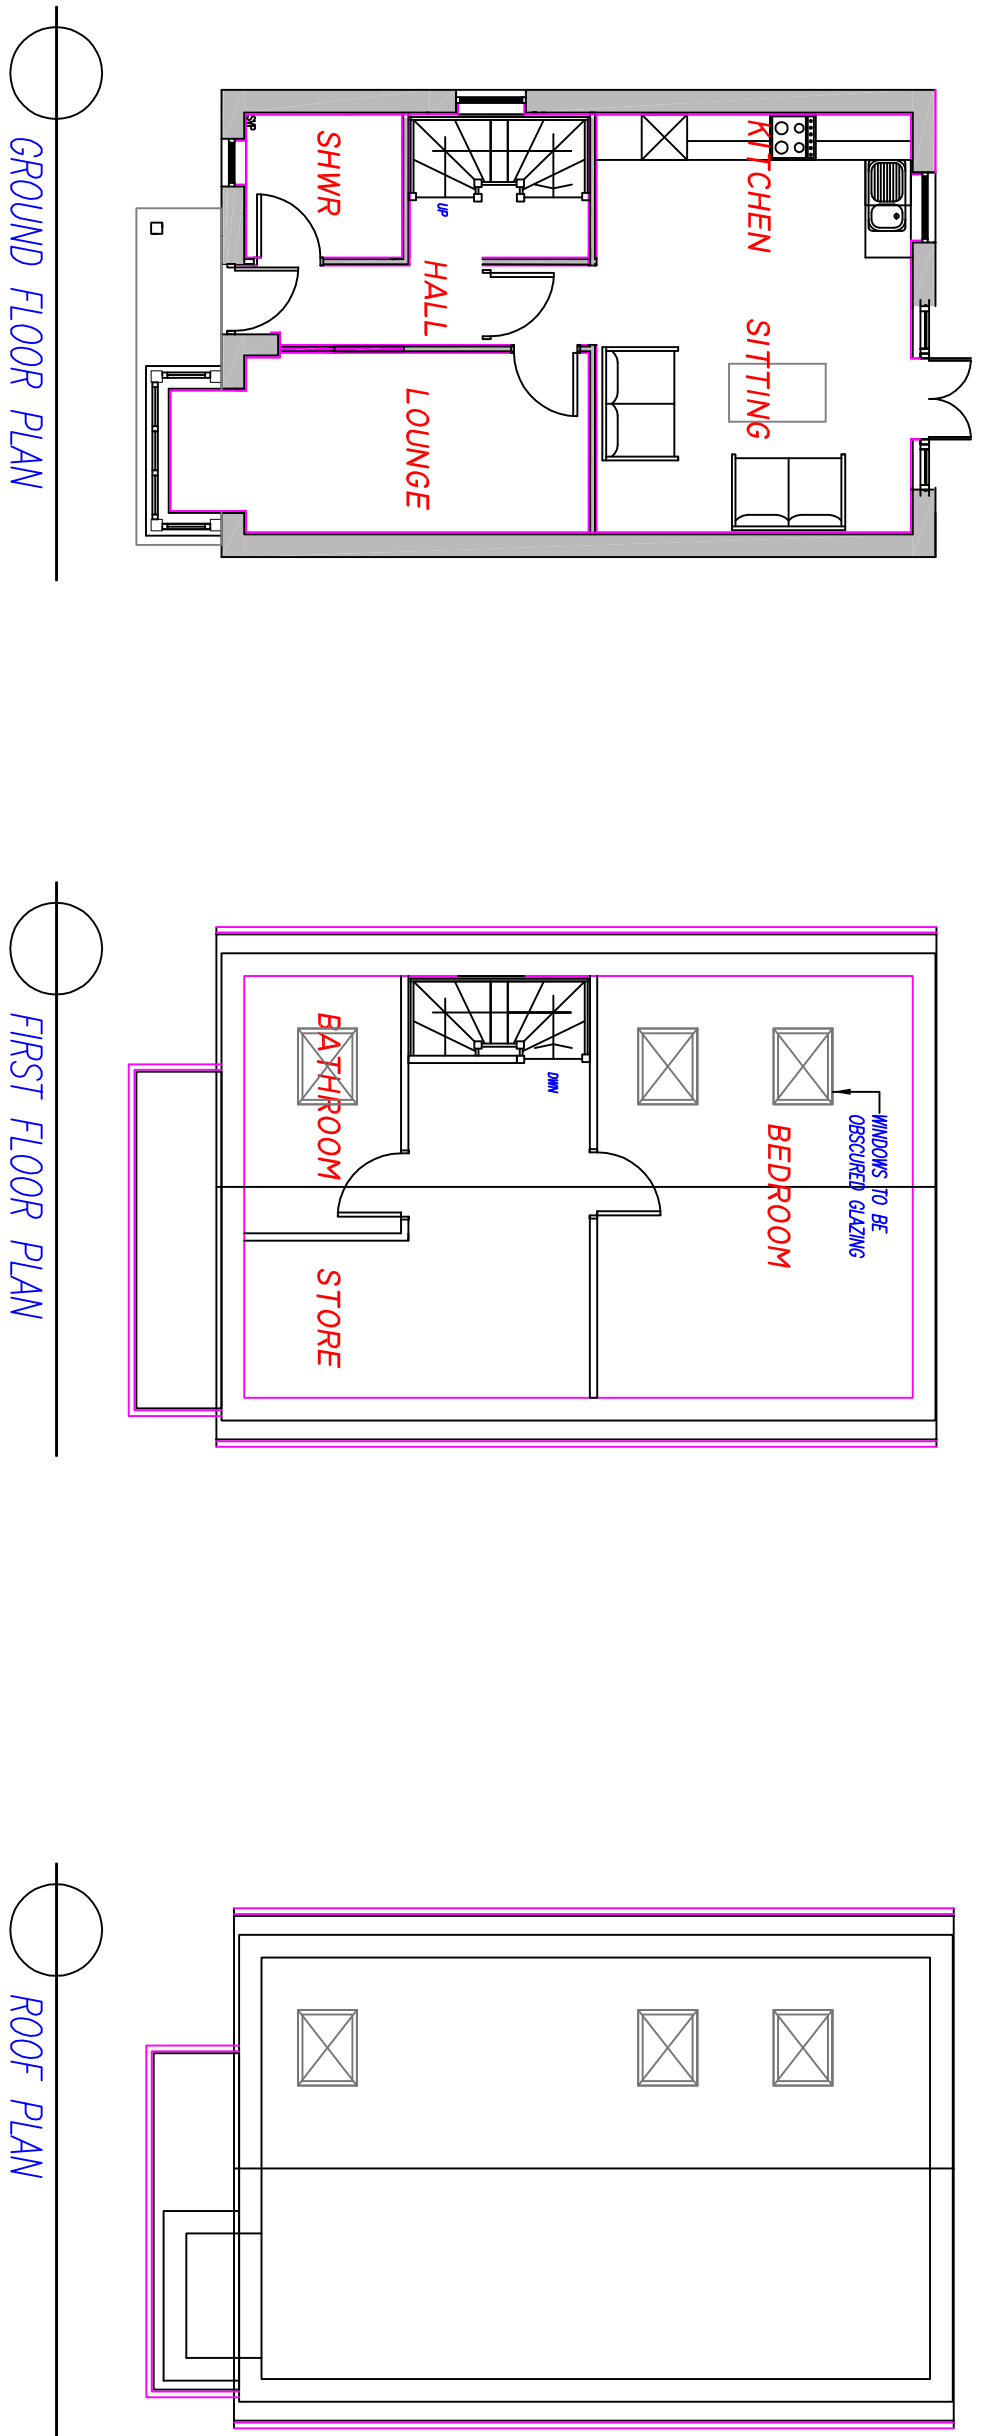


All dimensions to be checked on site prior to commencement of any construction works. Figured dimensions are to be used in preference to scaled dimensions.

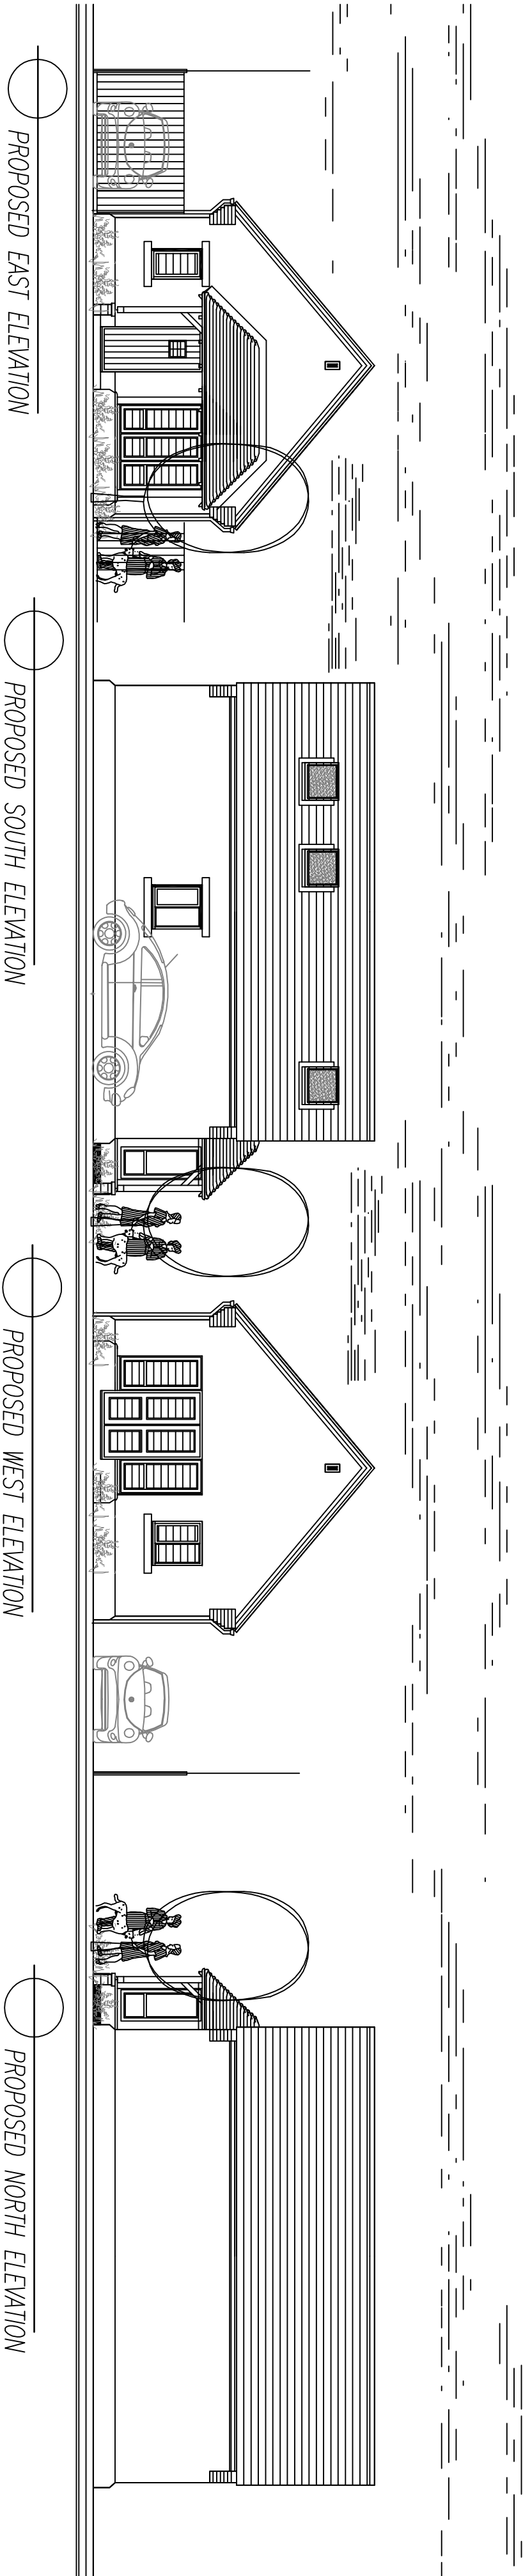

| Revision | Description | Date | Drawn |
|----------|-------------|------|-------|
|          |             |      |       |

Project :  
Mr & Mrs R Williams  
17 Walnut Tree Close  
Hayling Island  
Hampshire

|                                                                      |          |            |             |
|----------------------------------------------------------------------|----------|------------|-------------|
| Drawing Title :<br>Elevations, Floor Plans<br>Location & Block Plans |          |            |             |
| Drawn By                                                             | Date     | SHEET SIZE | Approved By |
| CF                                                                   | 01/12/16 | A1         |             |
| Drawing No.                                                          |          | Revision   | Scale       |
| CFA                                                                  |          | FULL       | 1:100       |

Chris Flint Associates Ltd

CHARTERED SURVEYORS - PROJECT MANAGERS  
DEVELOPMENT CONSULTANTS

2 Emerald Close  
Waterlooville, Hants PO7 2XZ

tel: 023 92 432484 fax: 023 92 338554  
Email: chris@flintassociates.co.uk

PLANNING

2 Emerald Close Waterlooville, Hants PO7 2XZ  
tel: 023 92 432484 fax: 023 92 338554  
Email: chris@flintassociates.co.uk