


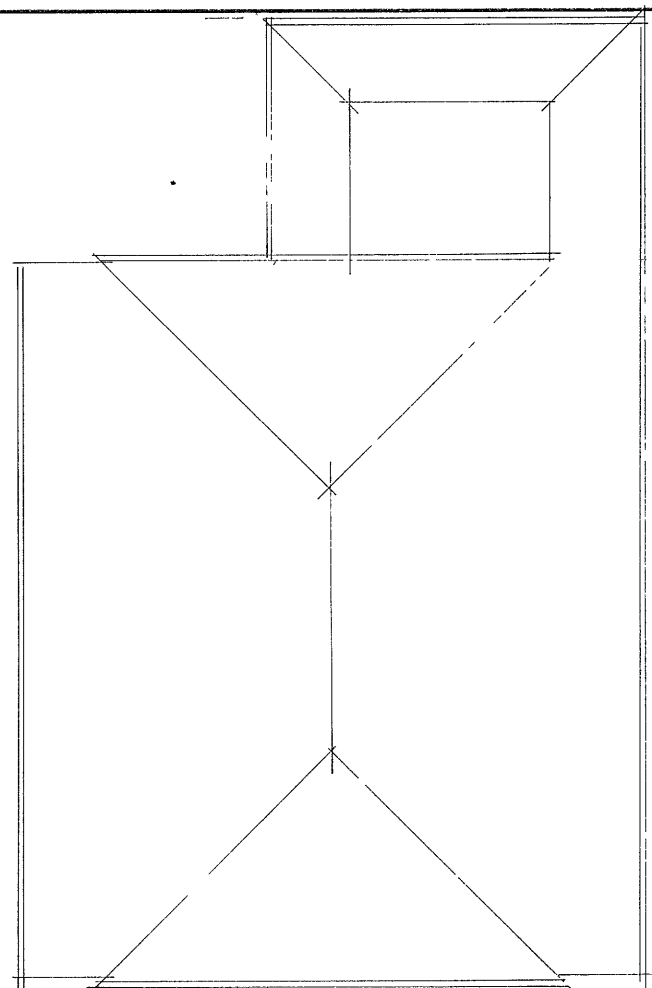
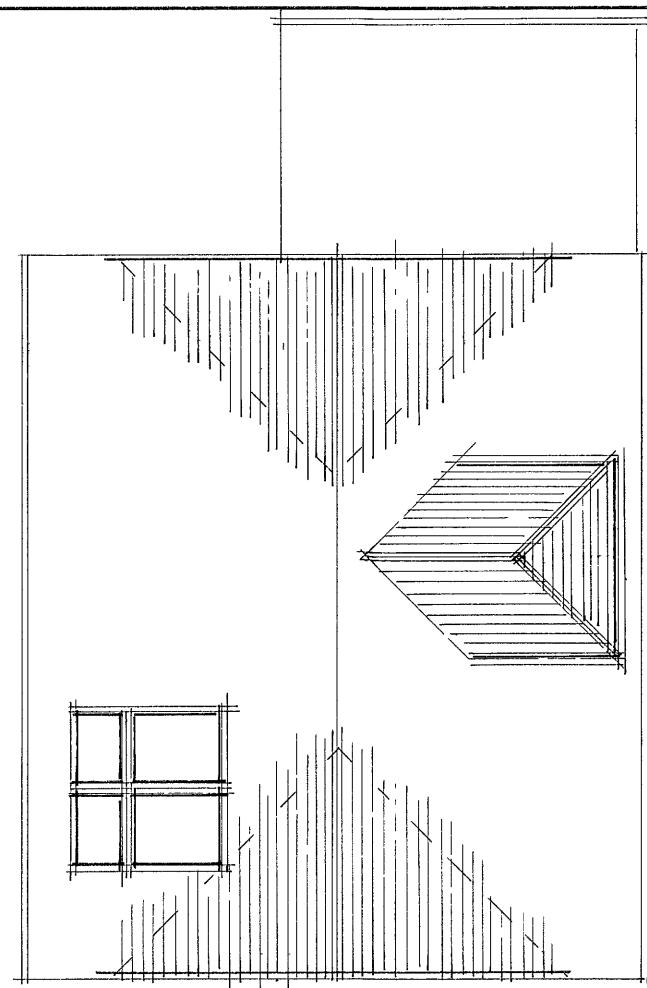


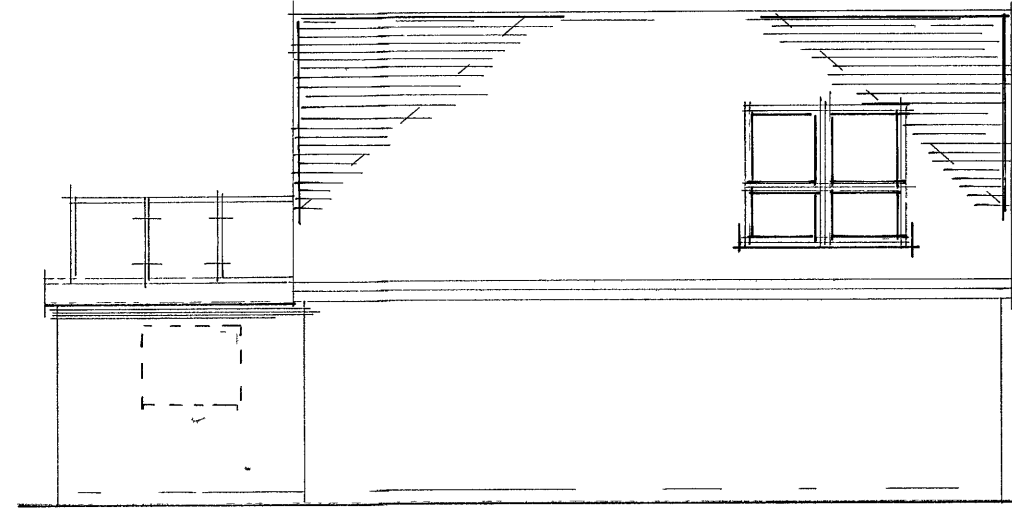





EXISTING ROOF PLAN

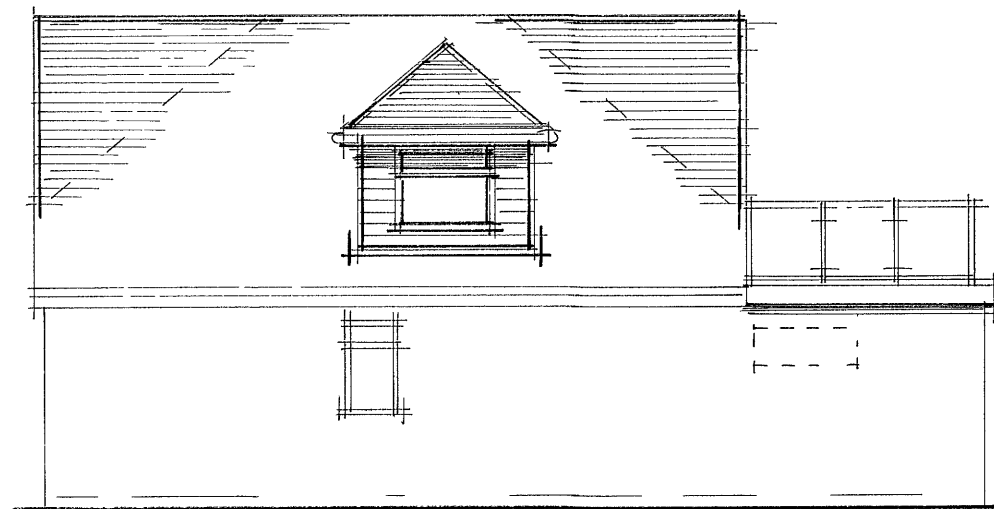

PROPOSED ROOF PLAN

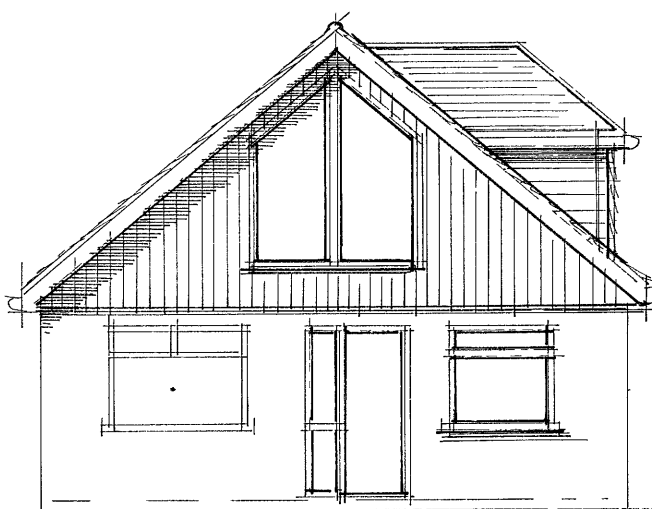

PROPOSED FRONT, SIDE, REAR & SIDE ELEVATIONS

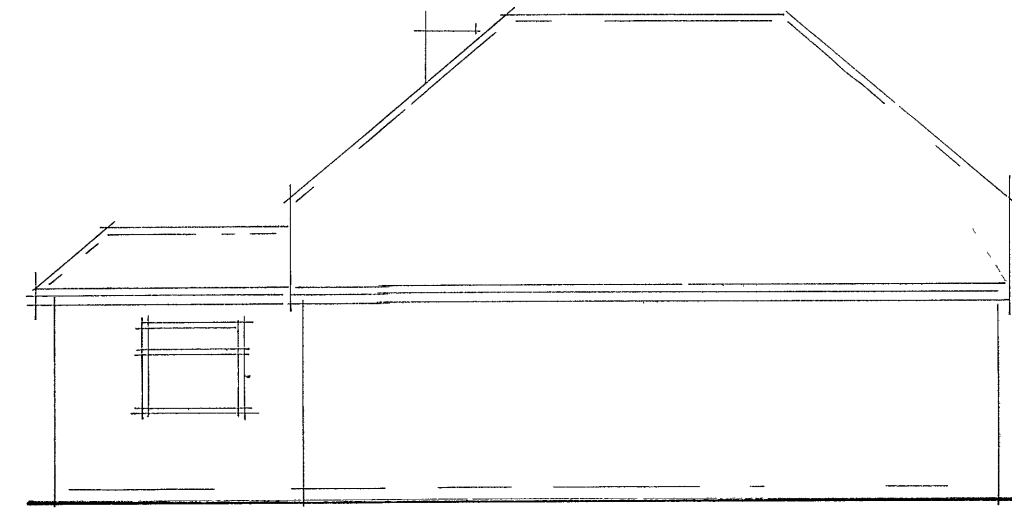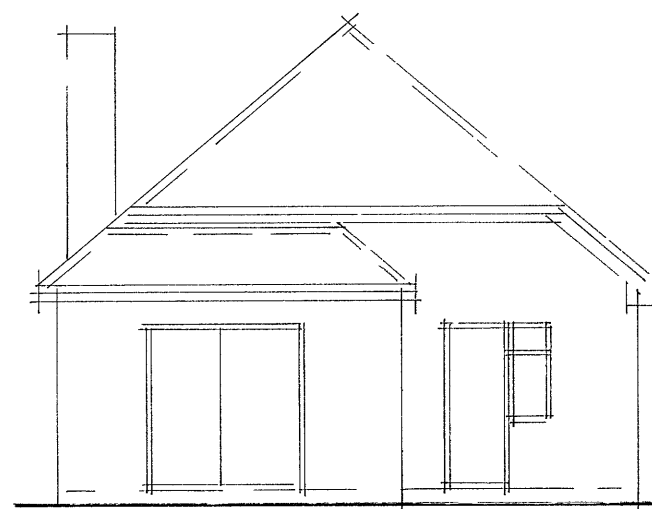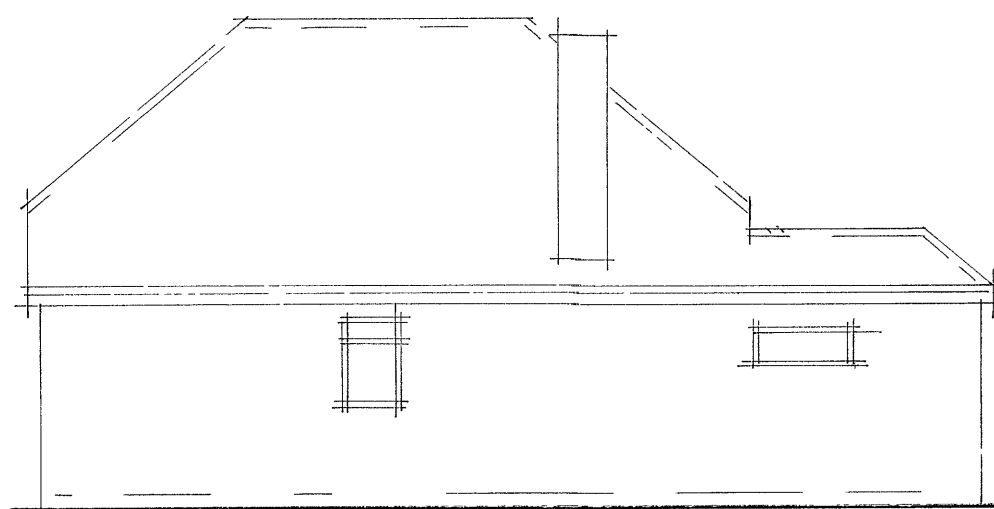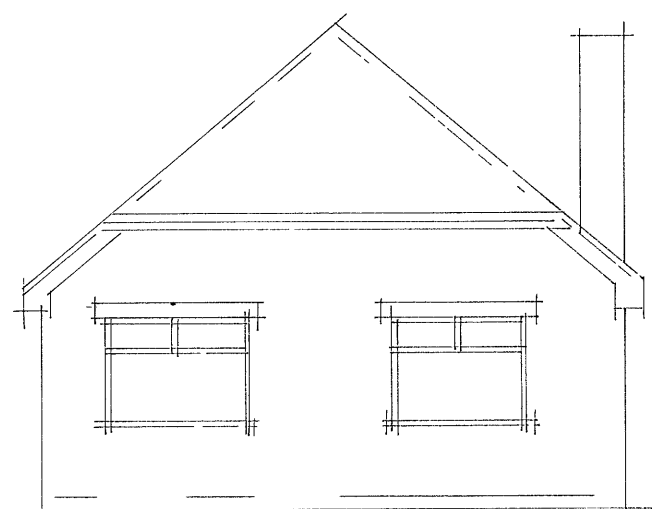

EXISTING FRONT, SIDE, REAR & SIDE ELEVATIONS.

|   |      |                                                                                     |
|---|------|-------------------------------------------------------------------------------------|
| A   | Date | Revision                                                                            |
| © copyright   |      |                                                                                     |
| <b>THORNS YOUNG</b> <br>ARCHITECTURAL |      |                                                                                     |
| <b>THORNS-YOUNG LTD</b><br>CHARTERED BUILDING CONSULTANTS<br>Website www.thornsyong.co.uk                                |      |                                                                                     |
| <b>Fareham</b><br>21 Middle Road<br>Park Gate<br>SO31 7GH<br>Tel (01329) 888 322                                         |      | <b>Portsmouth</b><br>232 London Road<br>North End<br>PO2 9JQ<br>Tel (02392) 672 883 |
| Client<br><b>MR R FROST</b>                                                                                              |      |                                                                                     |
| Job Title<br><b>38 TURNERBURY LN<br/>HAYLING ISLAND</b>                                                                  |      |                                                                                     |
| Drawing Title<br><b>ELEVATIONS</b>                                                                                       |      |                                                                                     |
| Scale 1:100   |      | at A2                                                                               |
| Date JUL 2016   |      | Drawn by SA                                                                         |
| Drg No<br>PG.1062.16 2                                                                                                   |      | Rev                                                                                 |