

PLOT 62 (AS)


Drawn by **RKDB** Checked by **MAH**

Date: **FEBRUARY 2017**

This drawing and the works depicted are the copyright of Simon Cooper Associates Ltd. and may not be reproduced or amended except by written permission. No liability will be accepted for amendments made by other persons.

Revisions

Rev	Date	Drawn	Checked
-----	------	-------	---------

 

Scale 1:100


Project:

HAVANT ROAD,
EMSWORTH, HAMPSHIRE

Drawing Title:

TYPE 73
ELEVATIONS

Client:

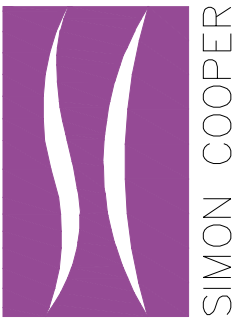


Simon Cooper Associates Limited,
Connaught House, 22/24 Guildford Road,
Bagshot, GU19 5JN
Telephone 01276 450039
info@simoncooper.net www.simoncooper.net


Drg No: **18-2059-T73-105**

Scale @ A3:1:100


Rev:

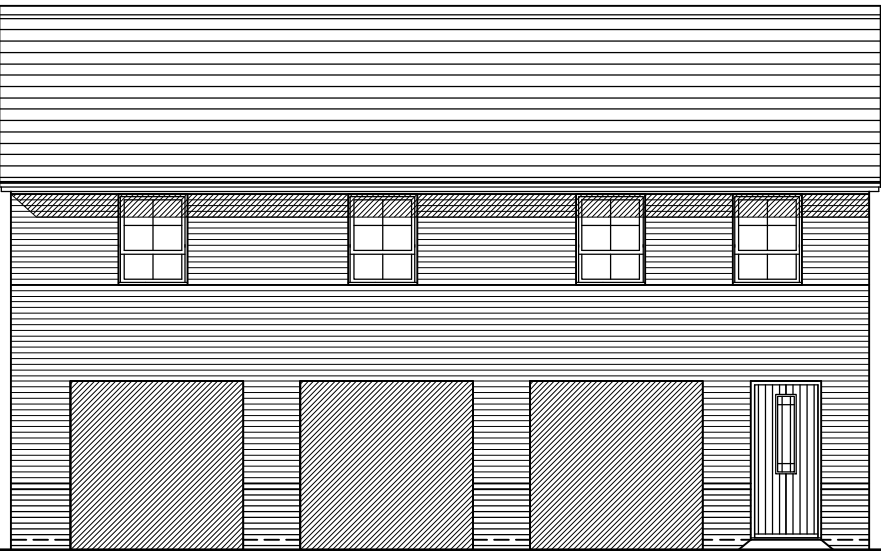

Front Elevation

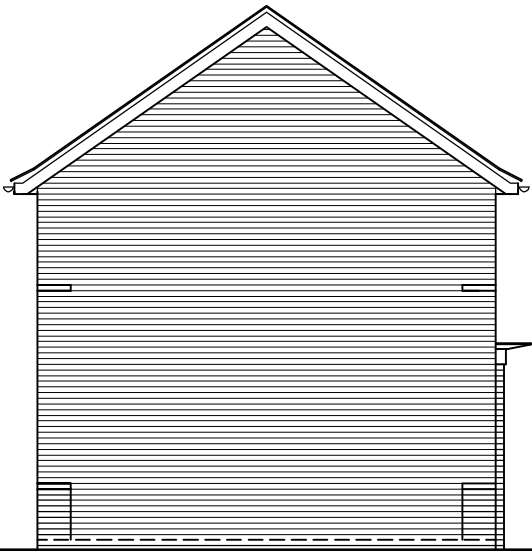


Side Elevation

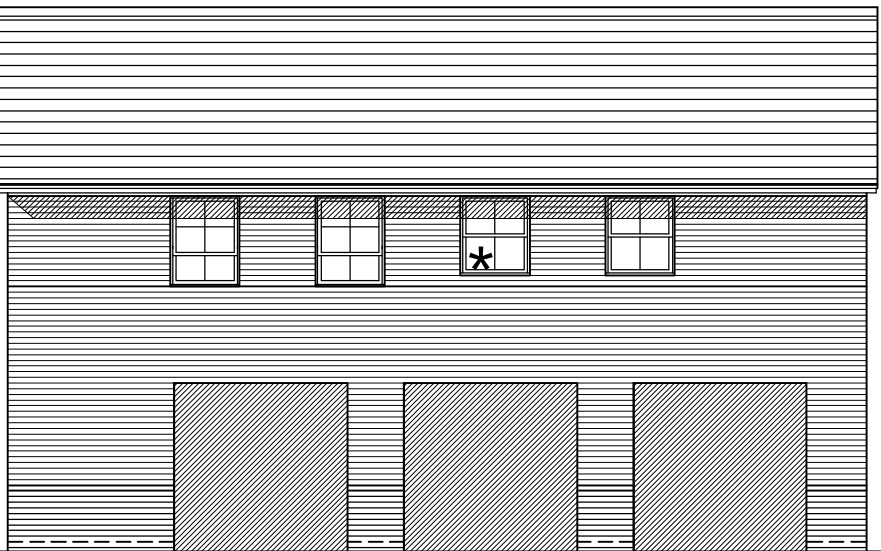

Rear Elevation

★ Obscure Glazed Windows

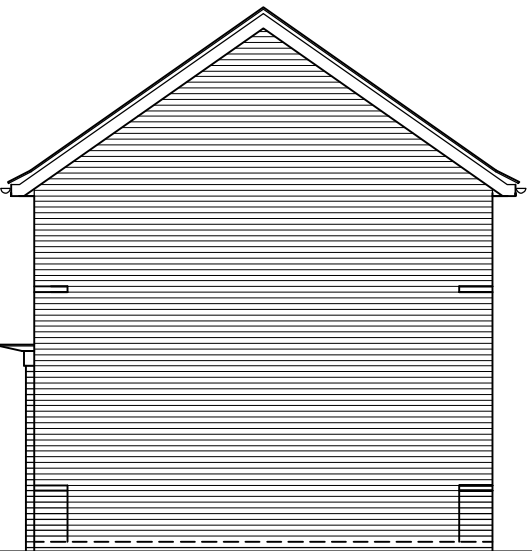

Side Elevation