


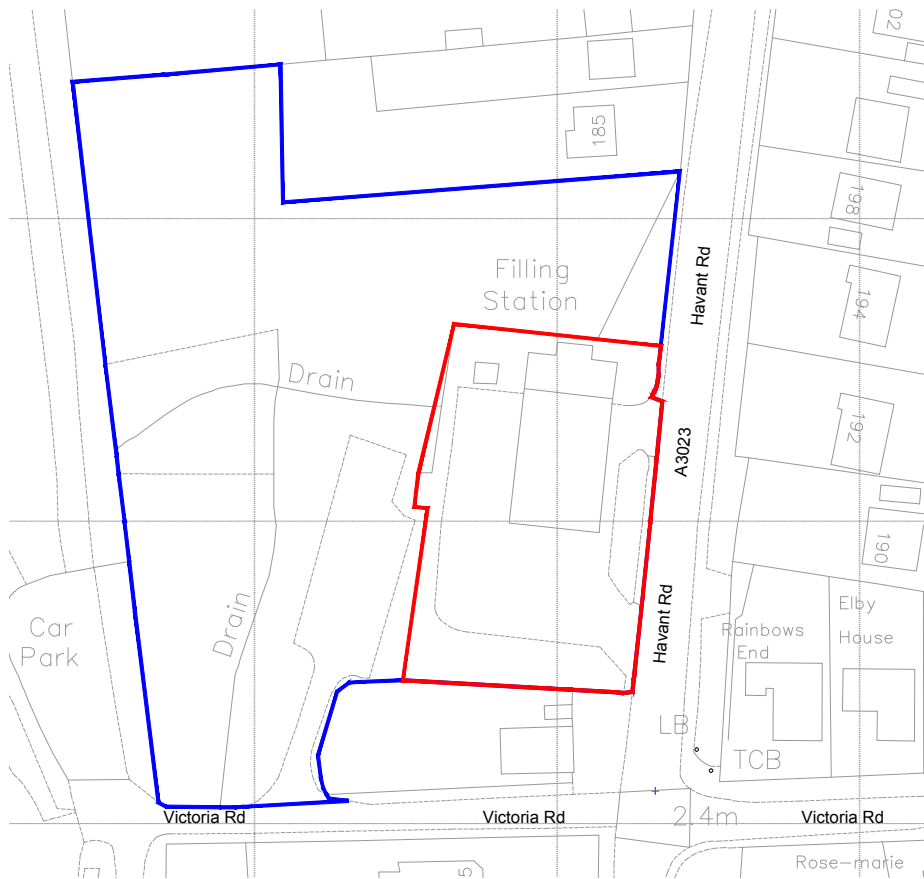


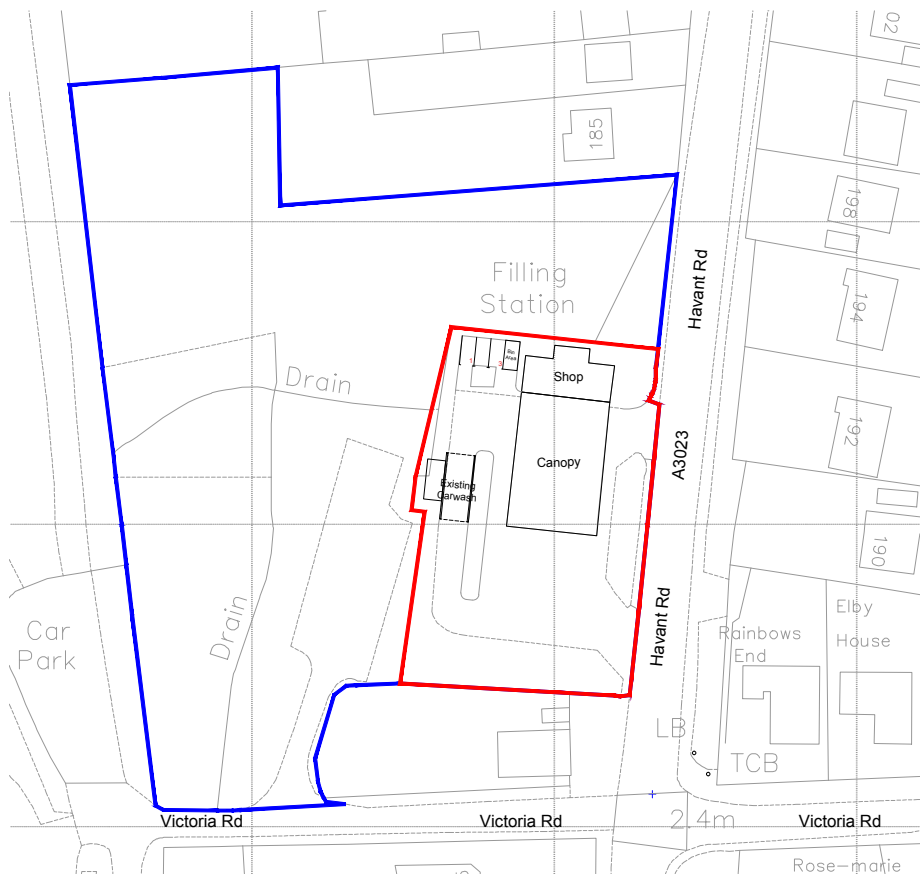


Location Plan
Scale 1:1250 @ A3

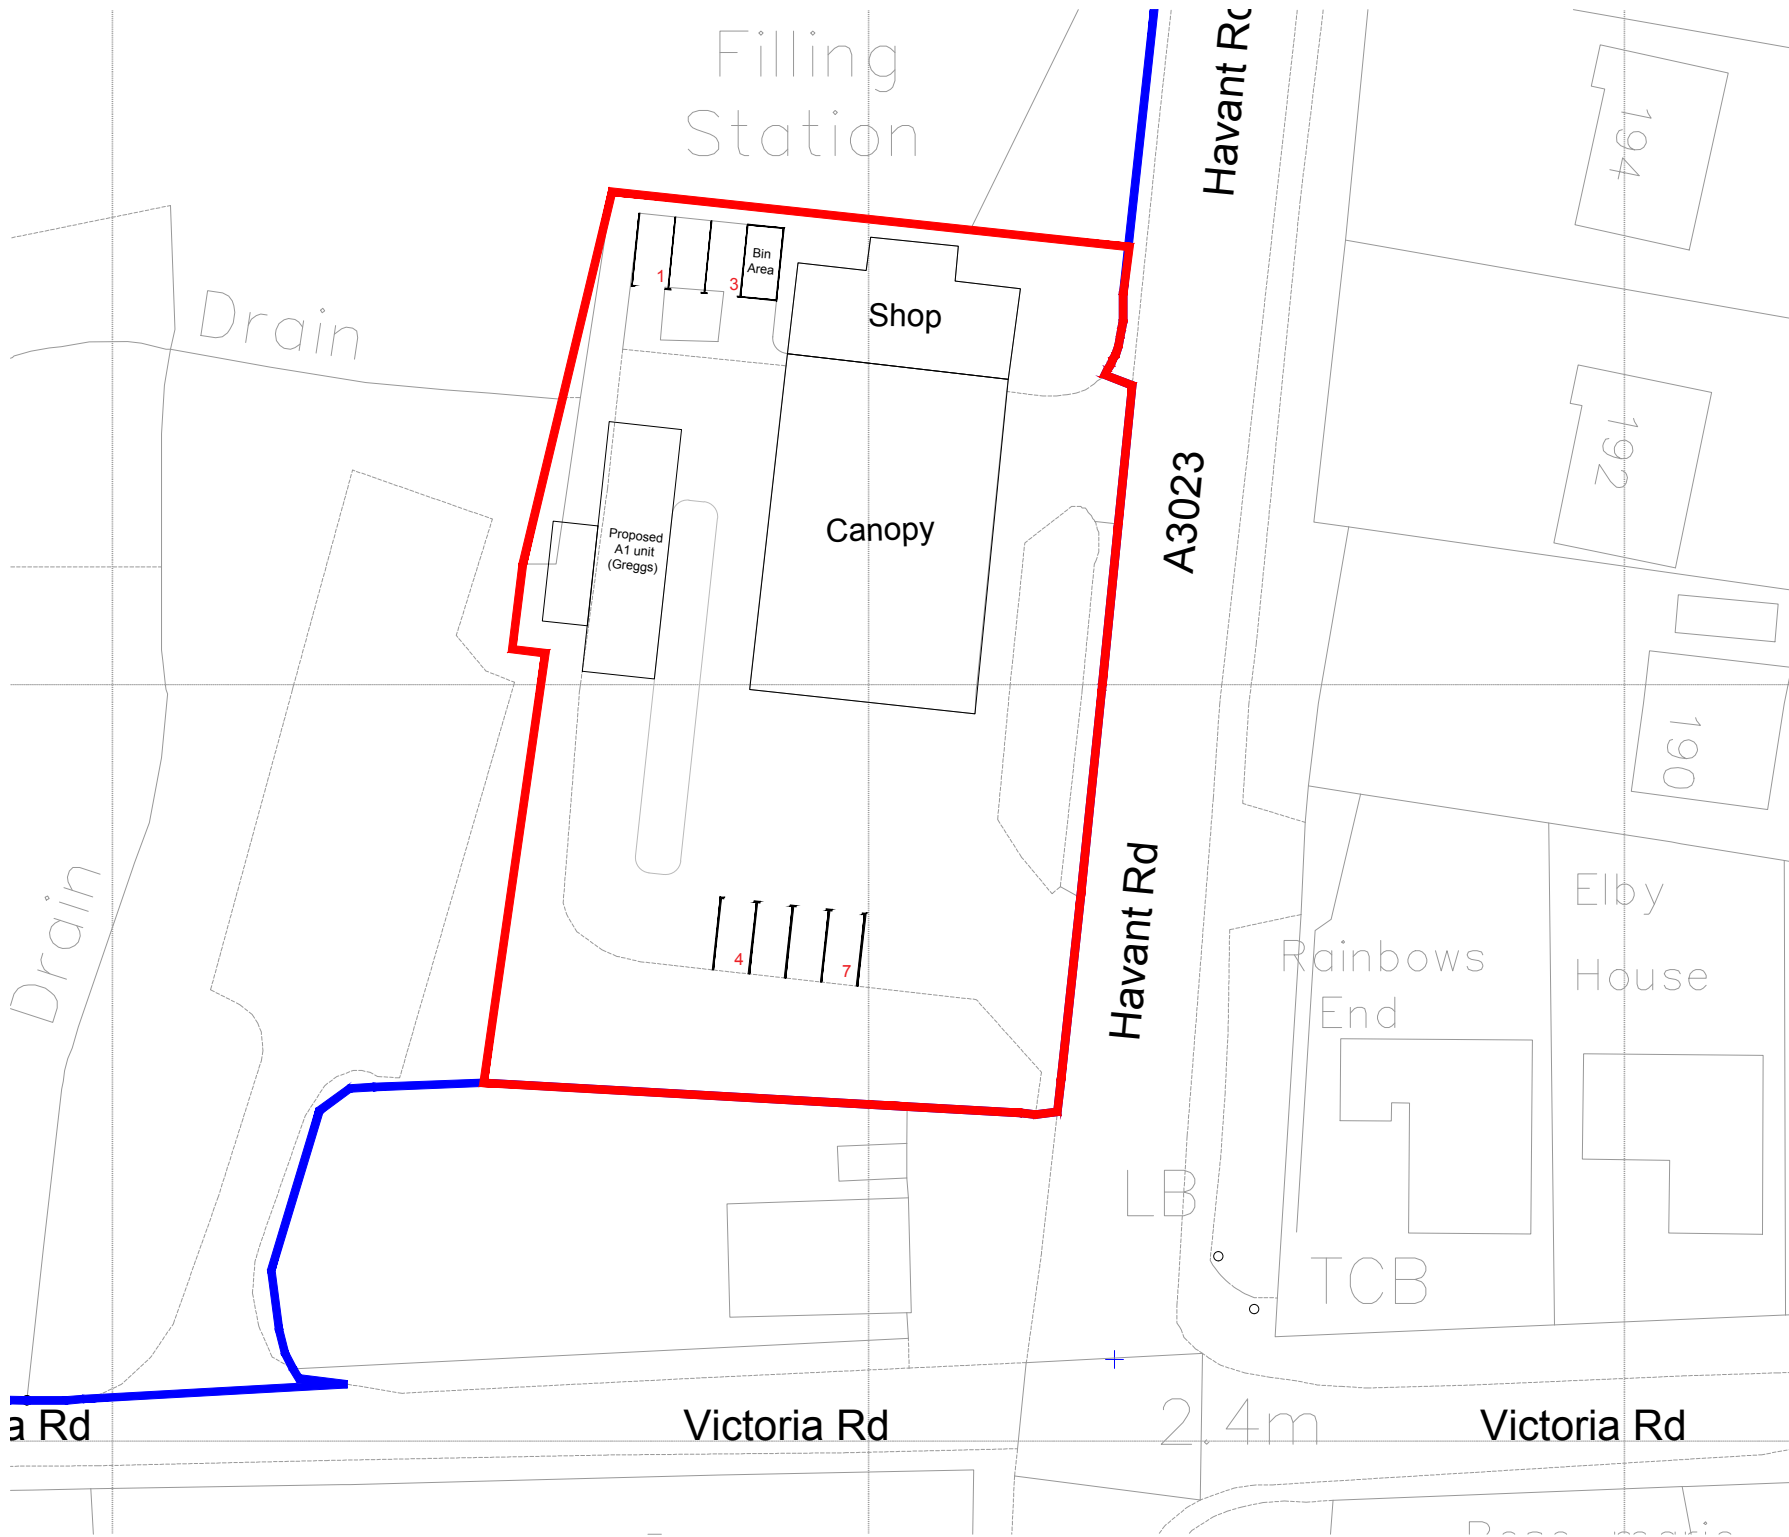

Existing Site Plan
Scale 1:1250 @ A3

 

Proposed Block Plan
Scale 1:500 @ A3

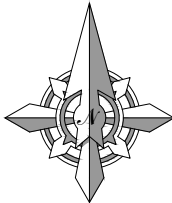

Euro House
Beehive Trading Park
Haslingden Road
Blackburn
Lancashire
BB1 2EE

T 01254 582111
F 01254 586358
E enquiries@eurogarages.com
W www.eurogarages.com

Site / Project Name:
Hayling Island
181 Havant Road, Hayling Island, Hampshire
PO11 0LG

Sheet Title: Site / Location Plans
Project Group: NA

Drawing No: pln056.01.A3.AL
Issue Date: 13.04.2017
Revision Date: ---,---,---
Drawn: AL
Checked: --
Scale: See drawing

Revision Notes				Drawing Issue:
Date	Rev	By	Description	
00.00.00	-	-	-	☐ Draft Proposals
				☐ Scheme
				☒ Planning Approval
				☐ Building Regulations
				☐ Other

This drawing is the copyright of Euro Garages Ltd and no reproduction is allowed without prior permission. All Drawings must be checked and verified prior to commencement of work on site. All dimensions are in millimeters, unless otherwise stated. Anyone using this drawing (e.g. Contractor, Client, Supplier) is to check all dimensions on site prior to carrying out work or ordering of materials.