
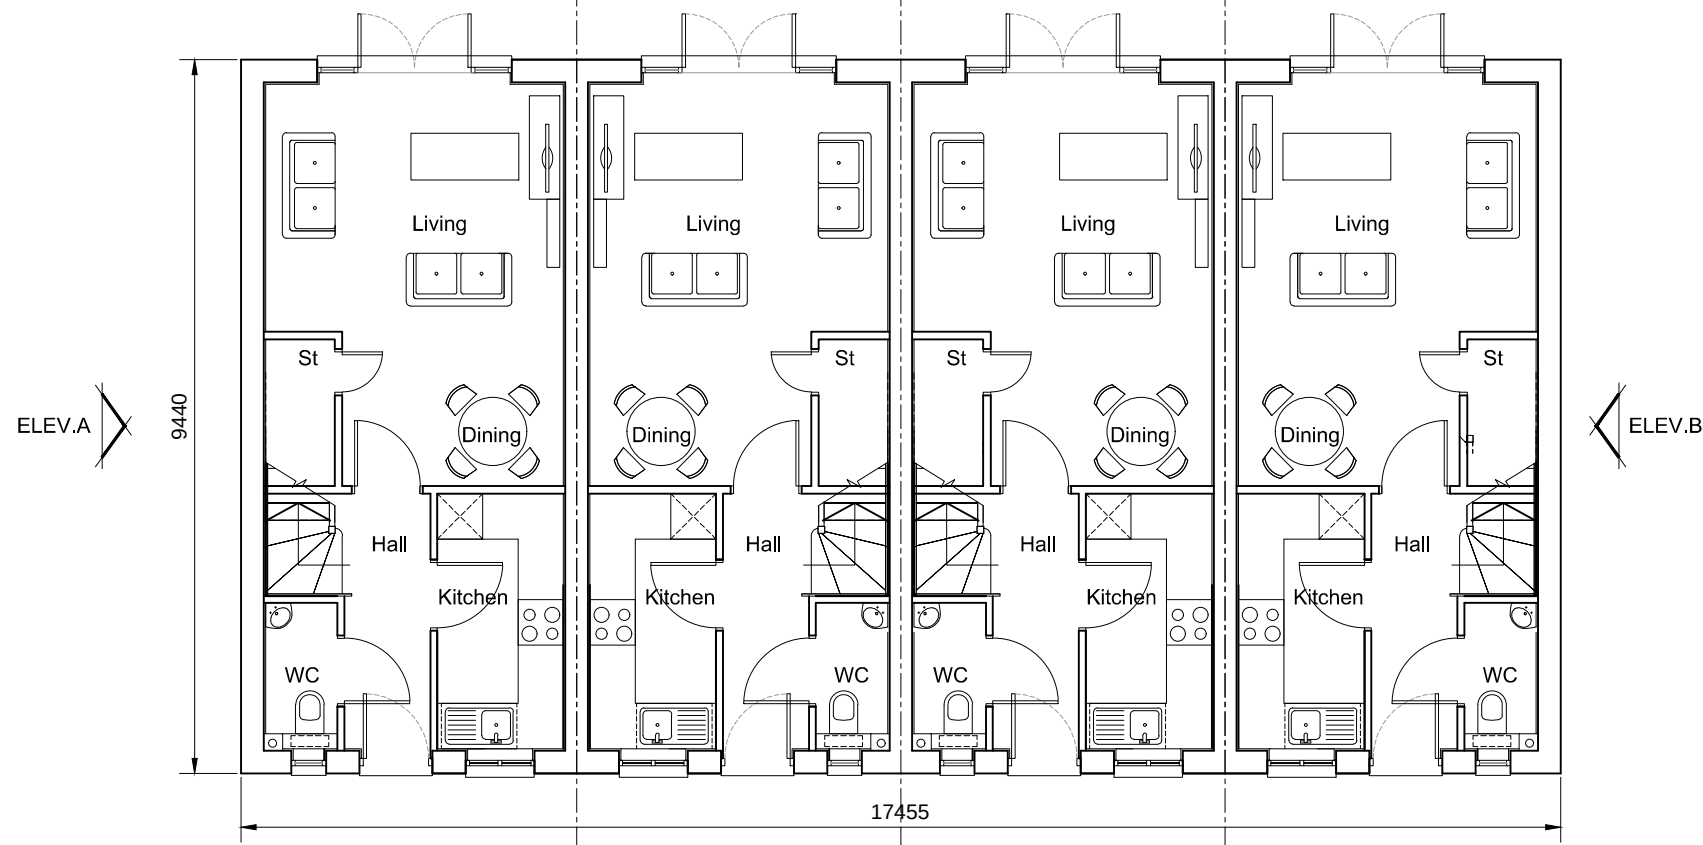


Plots 24, 25, 26, 27

Floor Area :
GF: 35.25 sqm 379.43 sq ft
FF: 35.25 sqm 379.43 q ft
TOTAL: 70.5 sqm 758.86 sq ft


Ground Floor Plan

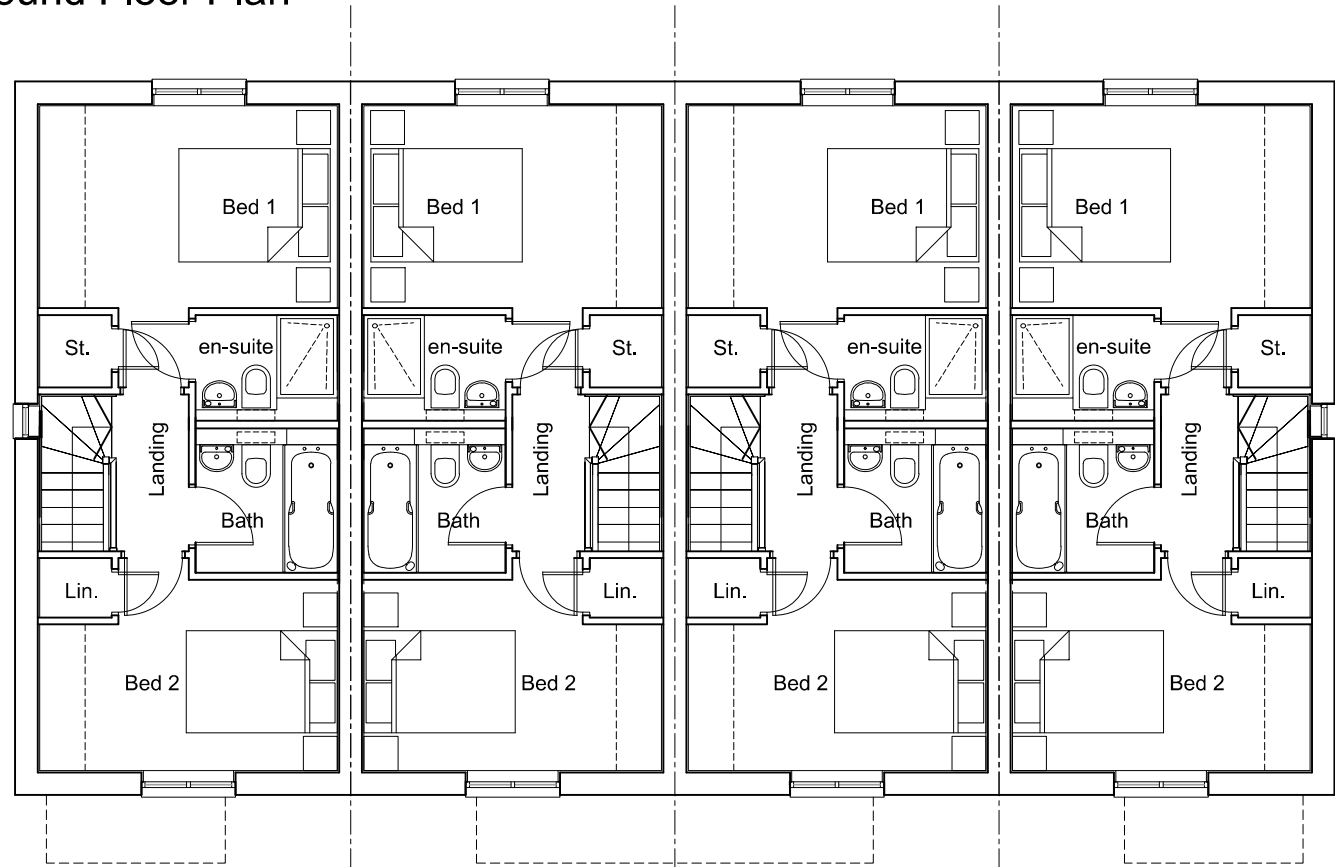

First Floor Plan

REV.	DATE	REVISIONS:	By
x	xx/xx/xx	xxxxx	XX
© COPYRIGHT EXISTS ON THE DESIGNS AND INFORMATION SHOWN ON THIS DRAWING			
This drawing may be scaled or cross referenced to the scale bar for planning application purposes only.Do not scale for any other purpose,use figured dimensions only.Subject to site survey and all necessary consents.			
All dimensions to be checked by user and any discrepancies,errors or omissions to be reported to the Architect before work commences.This drawing is to be read in conjunction with all other relevant materials.			

Planning

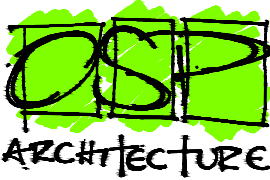CLIENT:	Bellway Homes LTD (Wessex)	PROJECT:	Land West of Horndean Road Emsworth	Broadmede House Farnham Business Park Weydon Lane Farnham Surrey GU9 8QT Tel. 01252 267878 info@osparchitecture.com www.osparchitecture.com  O'KEEFE SCANLON LIMITED
SCALE:	1:100 (A3 ORIGINAL)	DRAWING:	Olive - 2 Bedroom House Ground & First Floor Plans	
DRAWN:	KLH	16386	P109	
DATE:	20.03.17			