


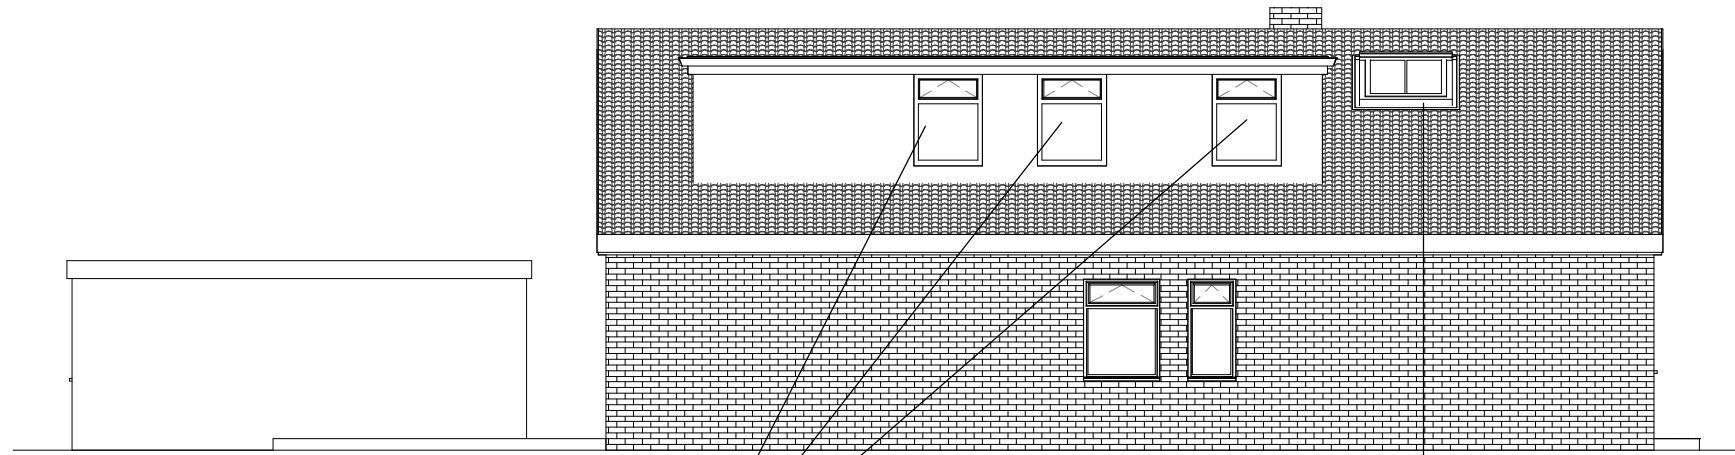


1 East Elevation
1 : 100

Non frosted as view does not effect privacy as it is over roof and obscure glazed car port




2 North Elevation
1 : 100

Non frosted cill above 1.7m

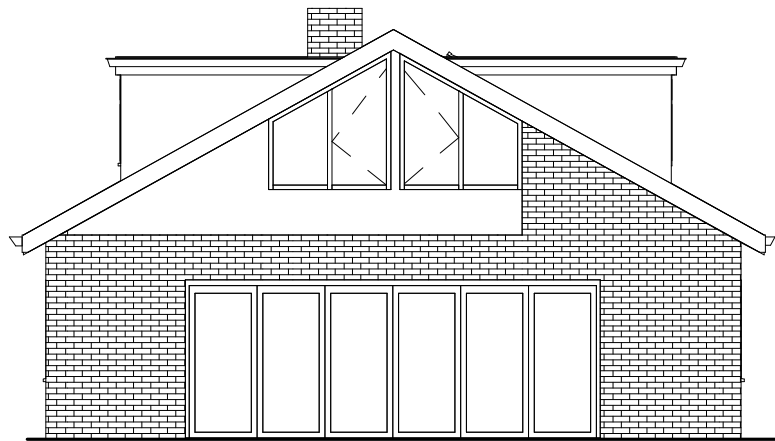

3 South Elevation
1 : 100

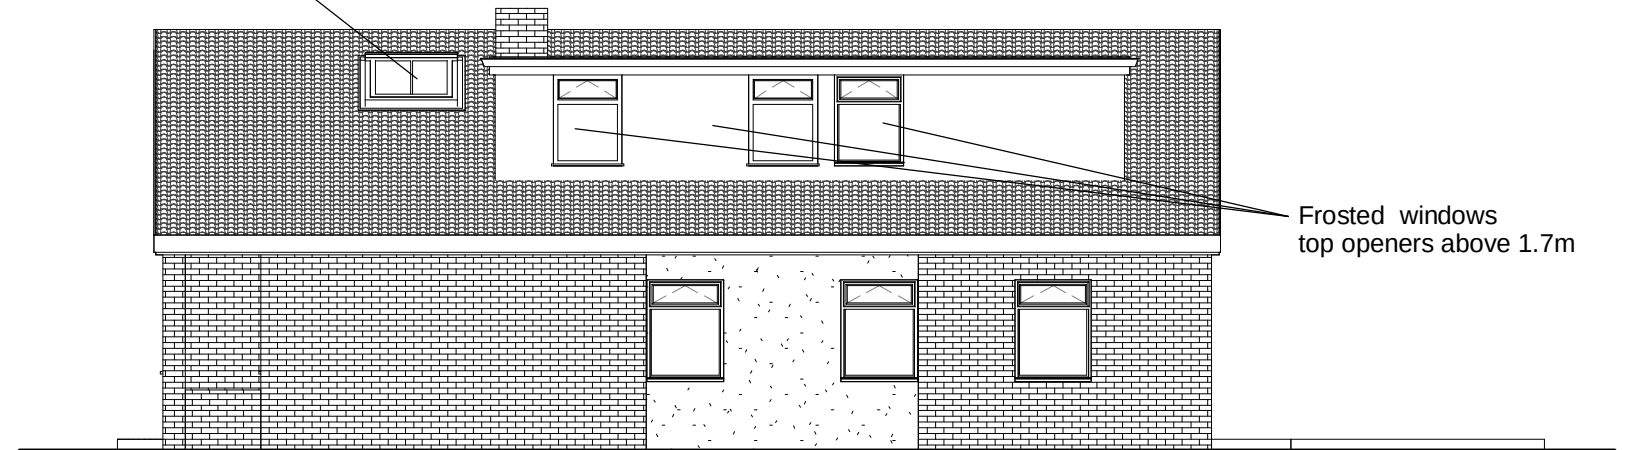

Frosted windows top openers above 1.7m

4 West Elevation
1 : 100

IJ Murray Associates

www.ijma.co.uk

No.	Description	Date

Debbie Mcilroy

20 North Shore Road

Proposed Elevations

Project number	Project Number	A107 V2
Date	Issue Date	
Drawn by	Author	
Checked by	Checker	Scale
		1 : 100