


PLAN VIEW - EXISTING

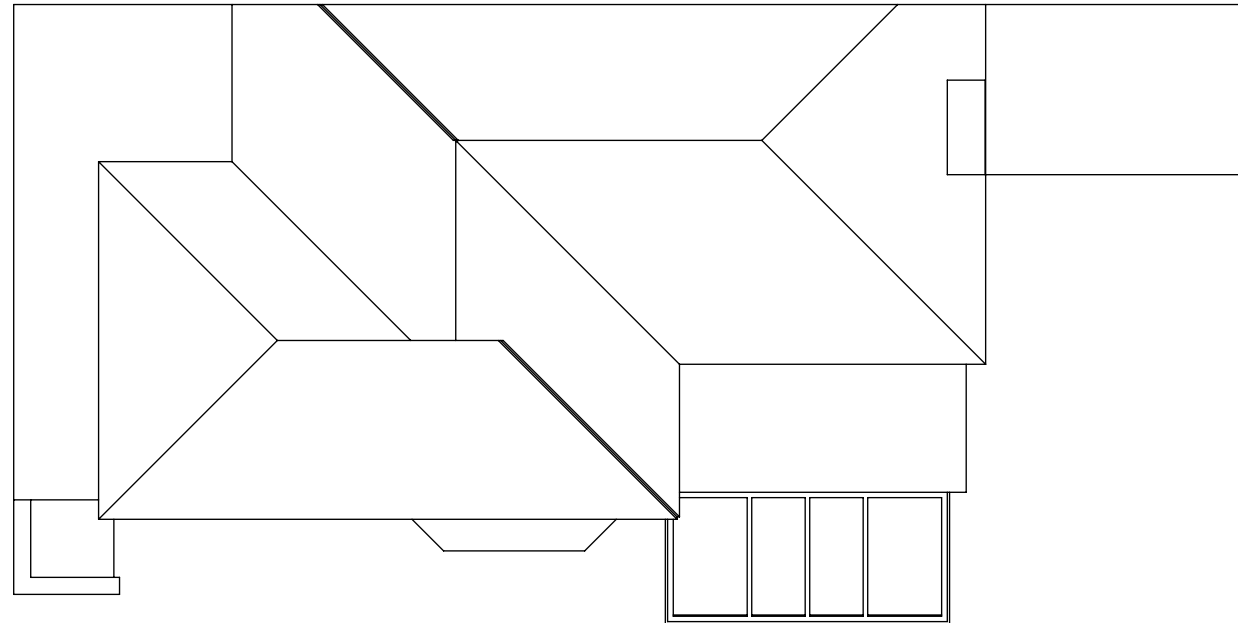


PART EAST ELEVATION - EXISTING



PART NORTH ELEVATION - EXISTING




PART WEST ELEVATION - EXISTING

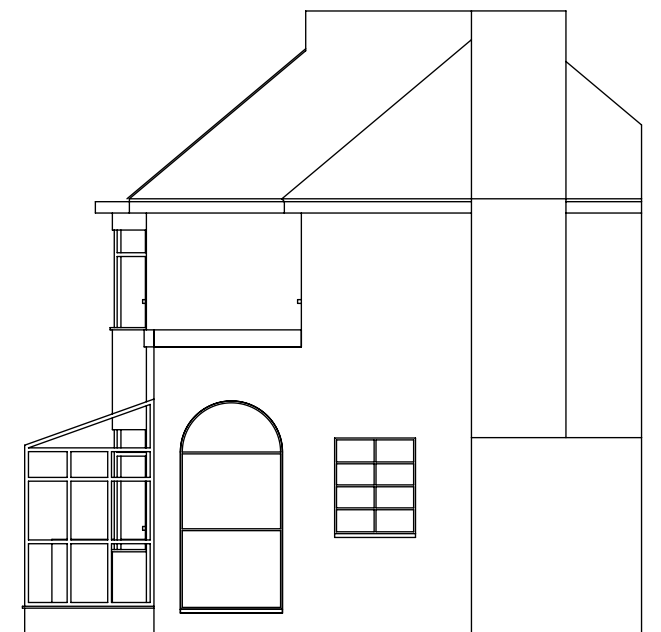

This drawing is copyright and the property of Alitex Limited. It must not be copied (in whole or in part), used for manufacture or otherwise disclosed without prior written consent of the company. Any copies of this drawing made by any method must also include a copy of this legend. © Alitex Limited 2006.


 ALITEX GREENHOUSES AND CONSERVATORIES		TITLE PLANNING DRAWING FOR: 29 North Shore Road PO11 0HL Mr D. Rogers & Ms Taylor		
DRAWN AN	DATE 23/11/2016	SCALE 1:100	DWG NO. VPF5258-C - Planning - Existing-01	A3
CHECKED	CHECKED	CUSTOMER / ORDER No. 22582 - Rogers & Taylor		

PLAN VIEW - EXISTING

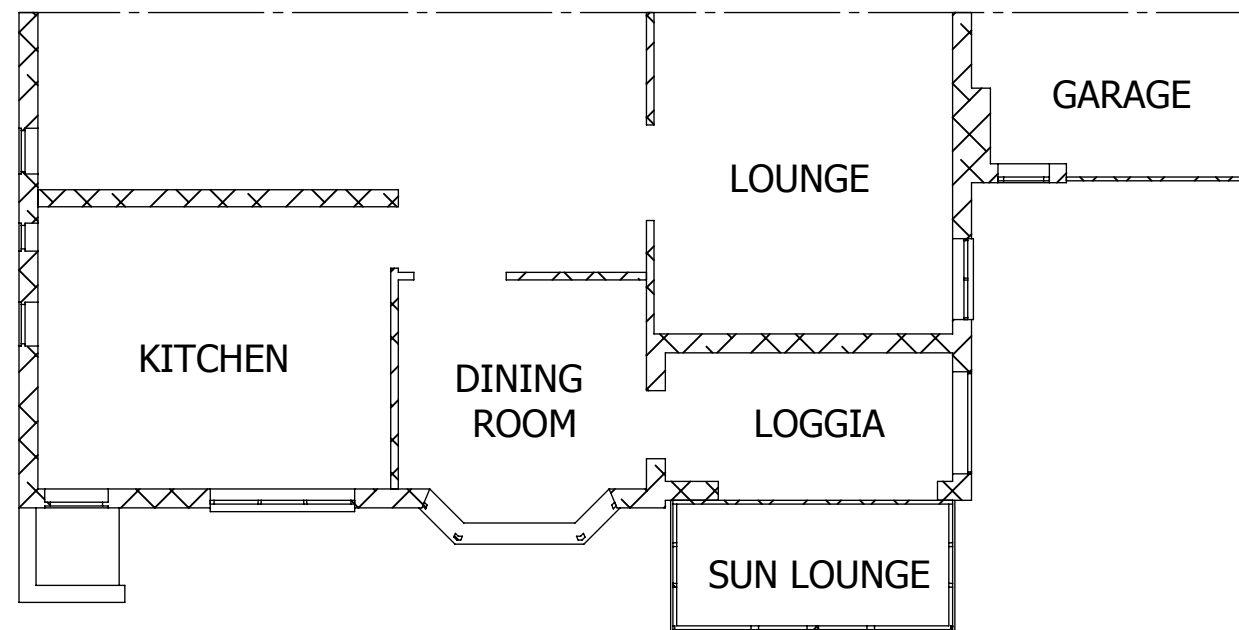


This drawing is copyright and the property of Alitex Limited. It must not be copied (in whole or in part), used for manufacture or otherwise disclosed without prior written consent of the company. Any copies of this drawing made by any method must also include a copy of this legend. © Alitex Limited 2006.

 ALITEX GREENHOUSES AND CONSERVATORIES		TITLE PLANNING DRAWING FOR: 29 North Shore Road PO11 0HL Mr D. Rogers & Ms Taylor		
DRAWN AN	DATE 23/11/2016	SCALE 1:100	DWG NO. VPF5258-C - Planning - Existing-02	A3
CHECKED	CHECKED	CUSTOMER / ORDER No. 22582 - Rogers & Taylor		

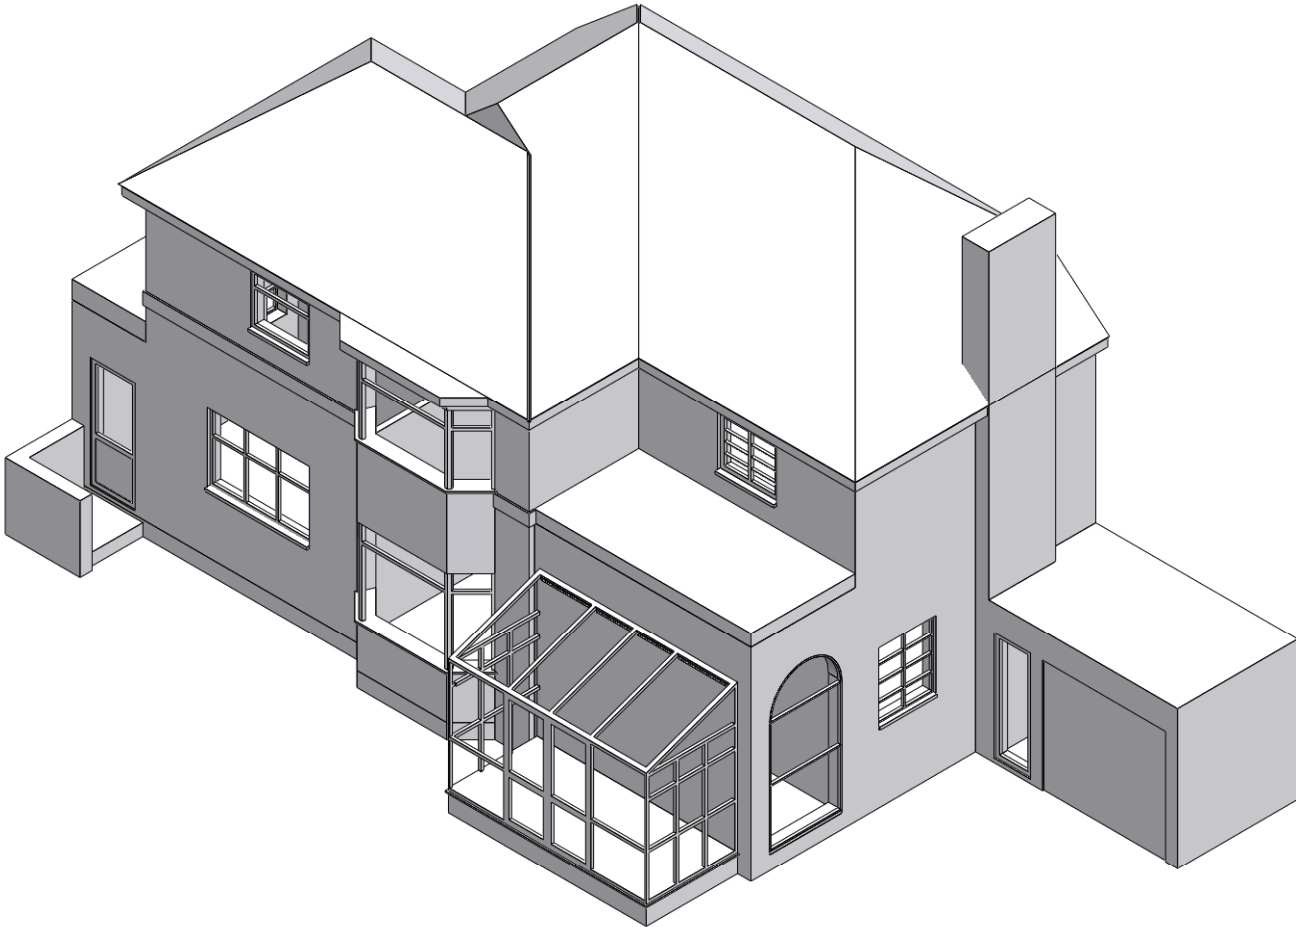


This drawing is copyright and the property of Alitex Limited. It must not be copied (in whole or in part), used for manufacture or otherwise disclosed without prior written consent of the company. Any copies of this drawing made by any method must also include a copy of this legend. © Alitex Limited 2006.

		TITLE PLANNING DRAWING FOR: 29 North Shore Road PO11 0HL Mr D. Rogers & Ms Taylor		
DRAWN AN	DATE 23/11/2016	SCALE 1:100	DWG NO. VPF5258-C - Planning - Existing-03	A3
CHECKED	CHECKED	CUSTOMER / ORDER No. 22582 - Rogers & Taylor		

 

Third Angle Projection

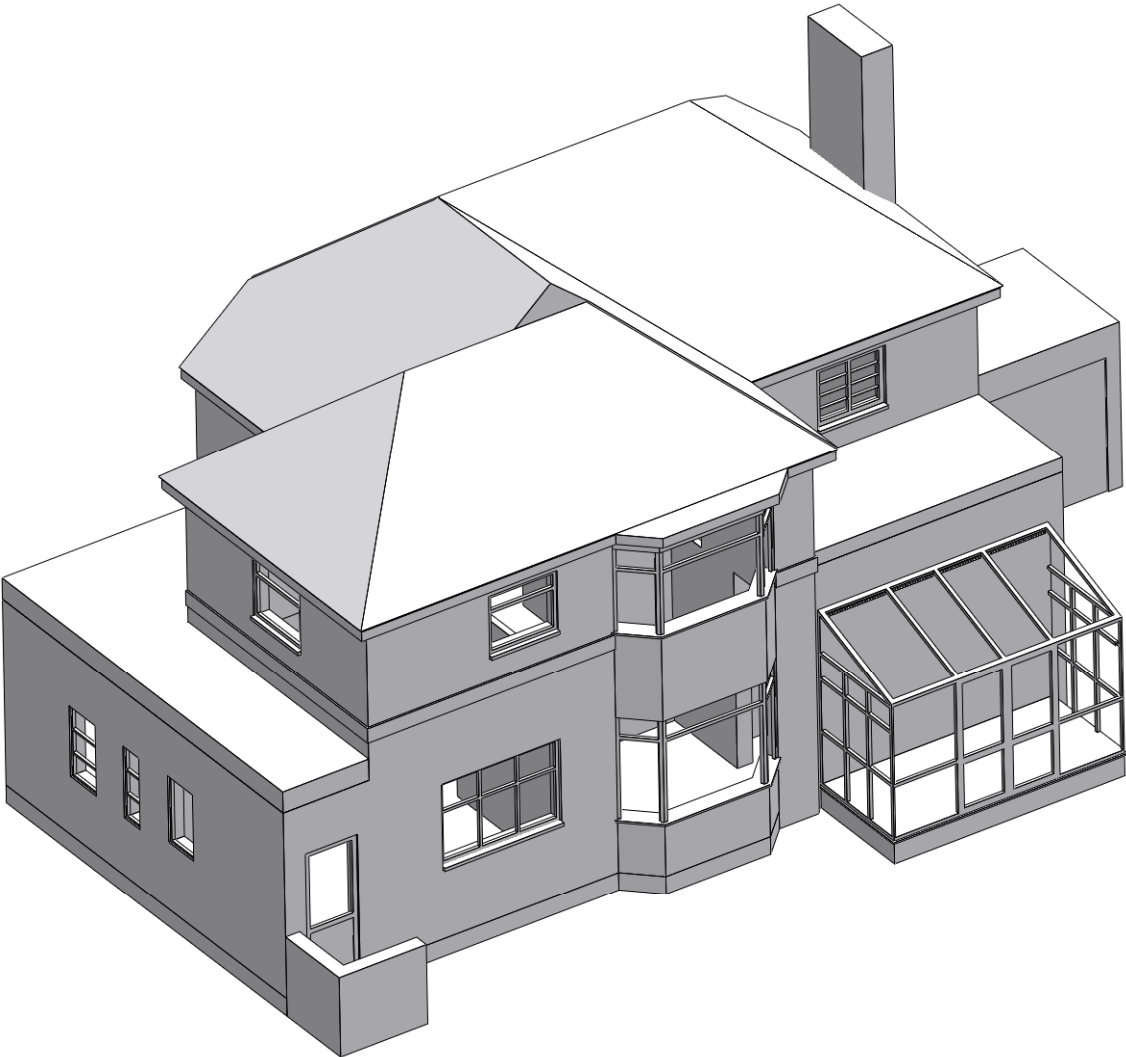

This drawing is copyright and the property of Alitex Limited. It must not be copied (in whole or in part), used for manufacture or otherwise disclosed without prior written consent of the company. Any copies of this drawing made by any method must also include a copy of this legend. © Alitex Limited 2006.

 ALITEX GREENHOUSES AND CONSERVATORIES		TITLE PLANNING DRAWING FOR: 29 North Shore Road PO11 0HL Mr D. Rogers & Ms Taylor		
		DRAWN AN	DATE 23/11/2016	SCALE 1:100
CHECKED	CHECKED	DWG NO. VPF5258-C - Planning - Existing-04 A3		
		CUSTOMER / ORDER No. 22582 - Rogers & Taylor		