



Plots 19, 21, 59, 61, 120, 122, 20, 22, 60, 62, 121, 123


Floor Area :
GF: 33.89 sqm 364.79 sq ft
FF: 34.00 sqm 365.97 sq ft
TOTAL: 67.89 sqm 730.76 sq ft

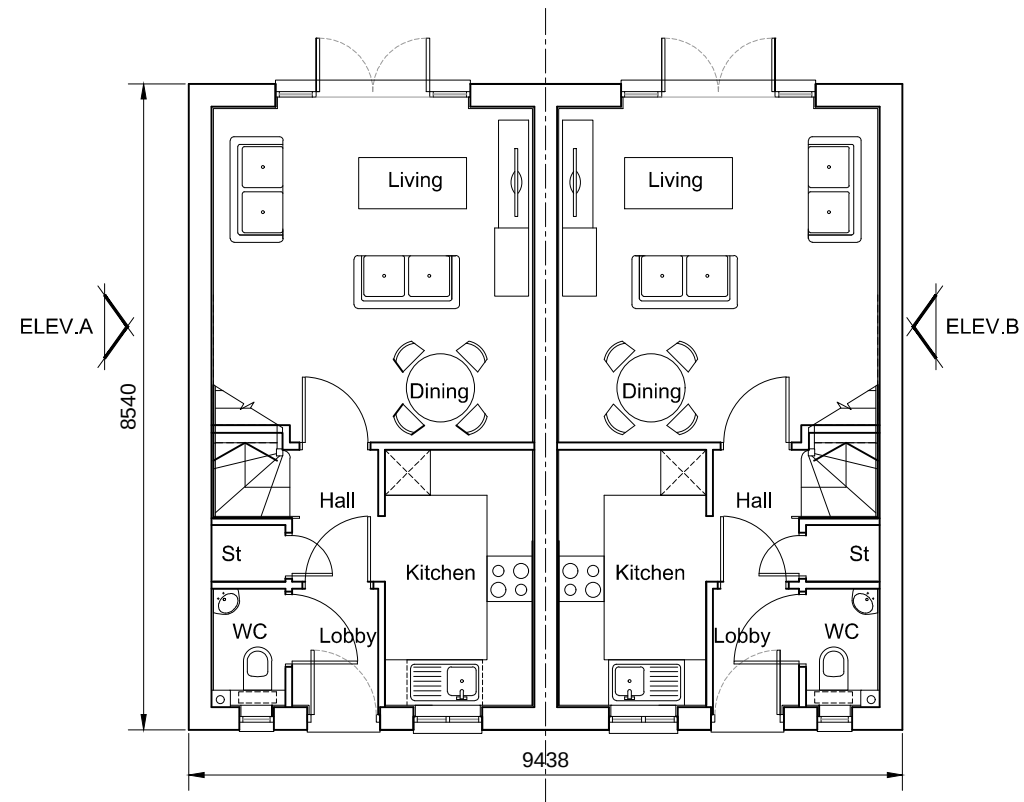


Ground Floor Plan

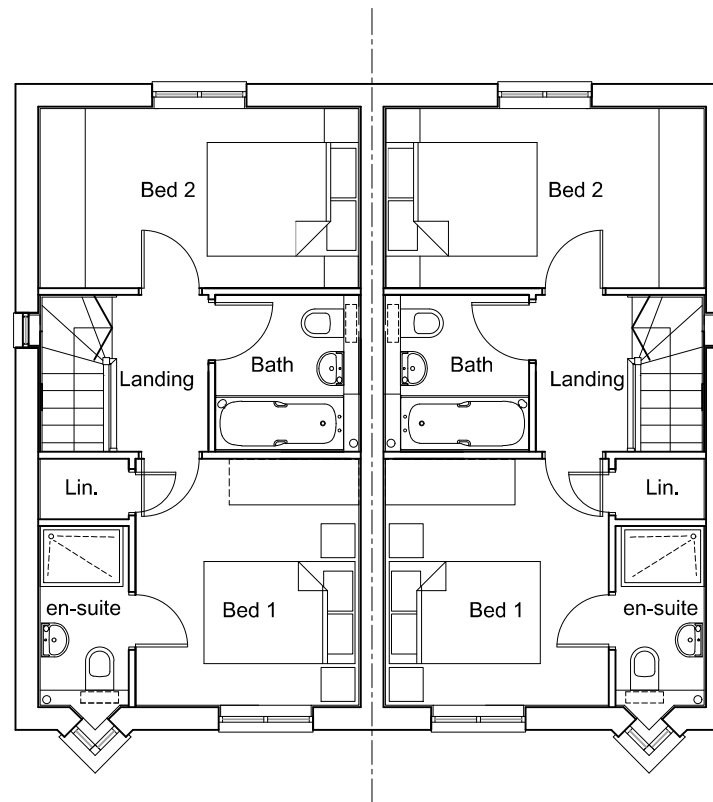

First Floor Plan

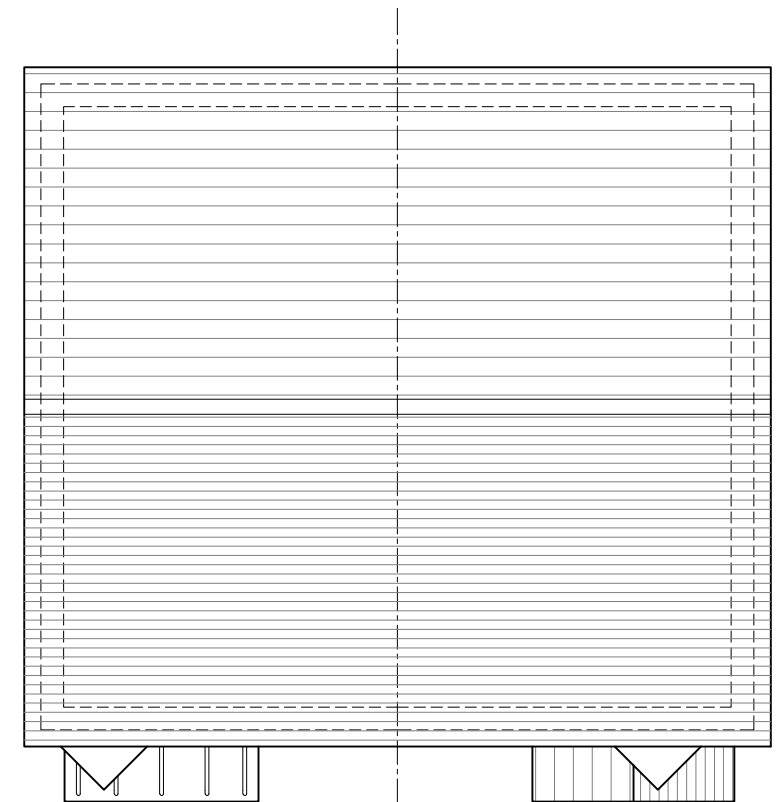

Roof Plan

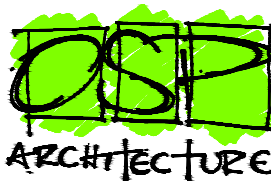REV. DATE		REVISIONS:		By XX	Planning	CLIENT: Bellway Homes LTD (Wessex)		PROJECT: Land West of Horndean Road Emsworth		Broadmeads House Farnham Business Park Weydon Lane Farnham Surrey GU9 8QT Tel. 01252 267878 info@osparchitecture.com www.osparchitecture.com  O'KEEFE SCANLON LIMITED
x	xx/xx/xx	xxxxx	SCALE: 1:100 (A3 ORIGINAL)			DRAWING: Palm - 2 Bedroom House Plans				
© COPYRIGHT EXISTS ON THE DESIGNS AND INFORMATION SHOWN ON THIS DRAWING				DRAWN: KLH		16386	P107	—		
This drawing may be scaled or cross referenced to the scale bar for planning application purposes only.Do not scale for any other purpose,use figured dimensions only.Subject to site survey and all necessary consents. All dimensions to be checked by user and any discrepancies,errors or omissions to be reported to the Architect before work commences.This drawing is to be read in conjunction with all other relevant materials.				DATE: 21.03.17						

Planning