


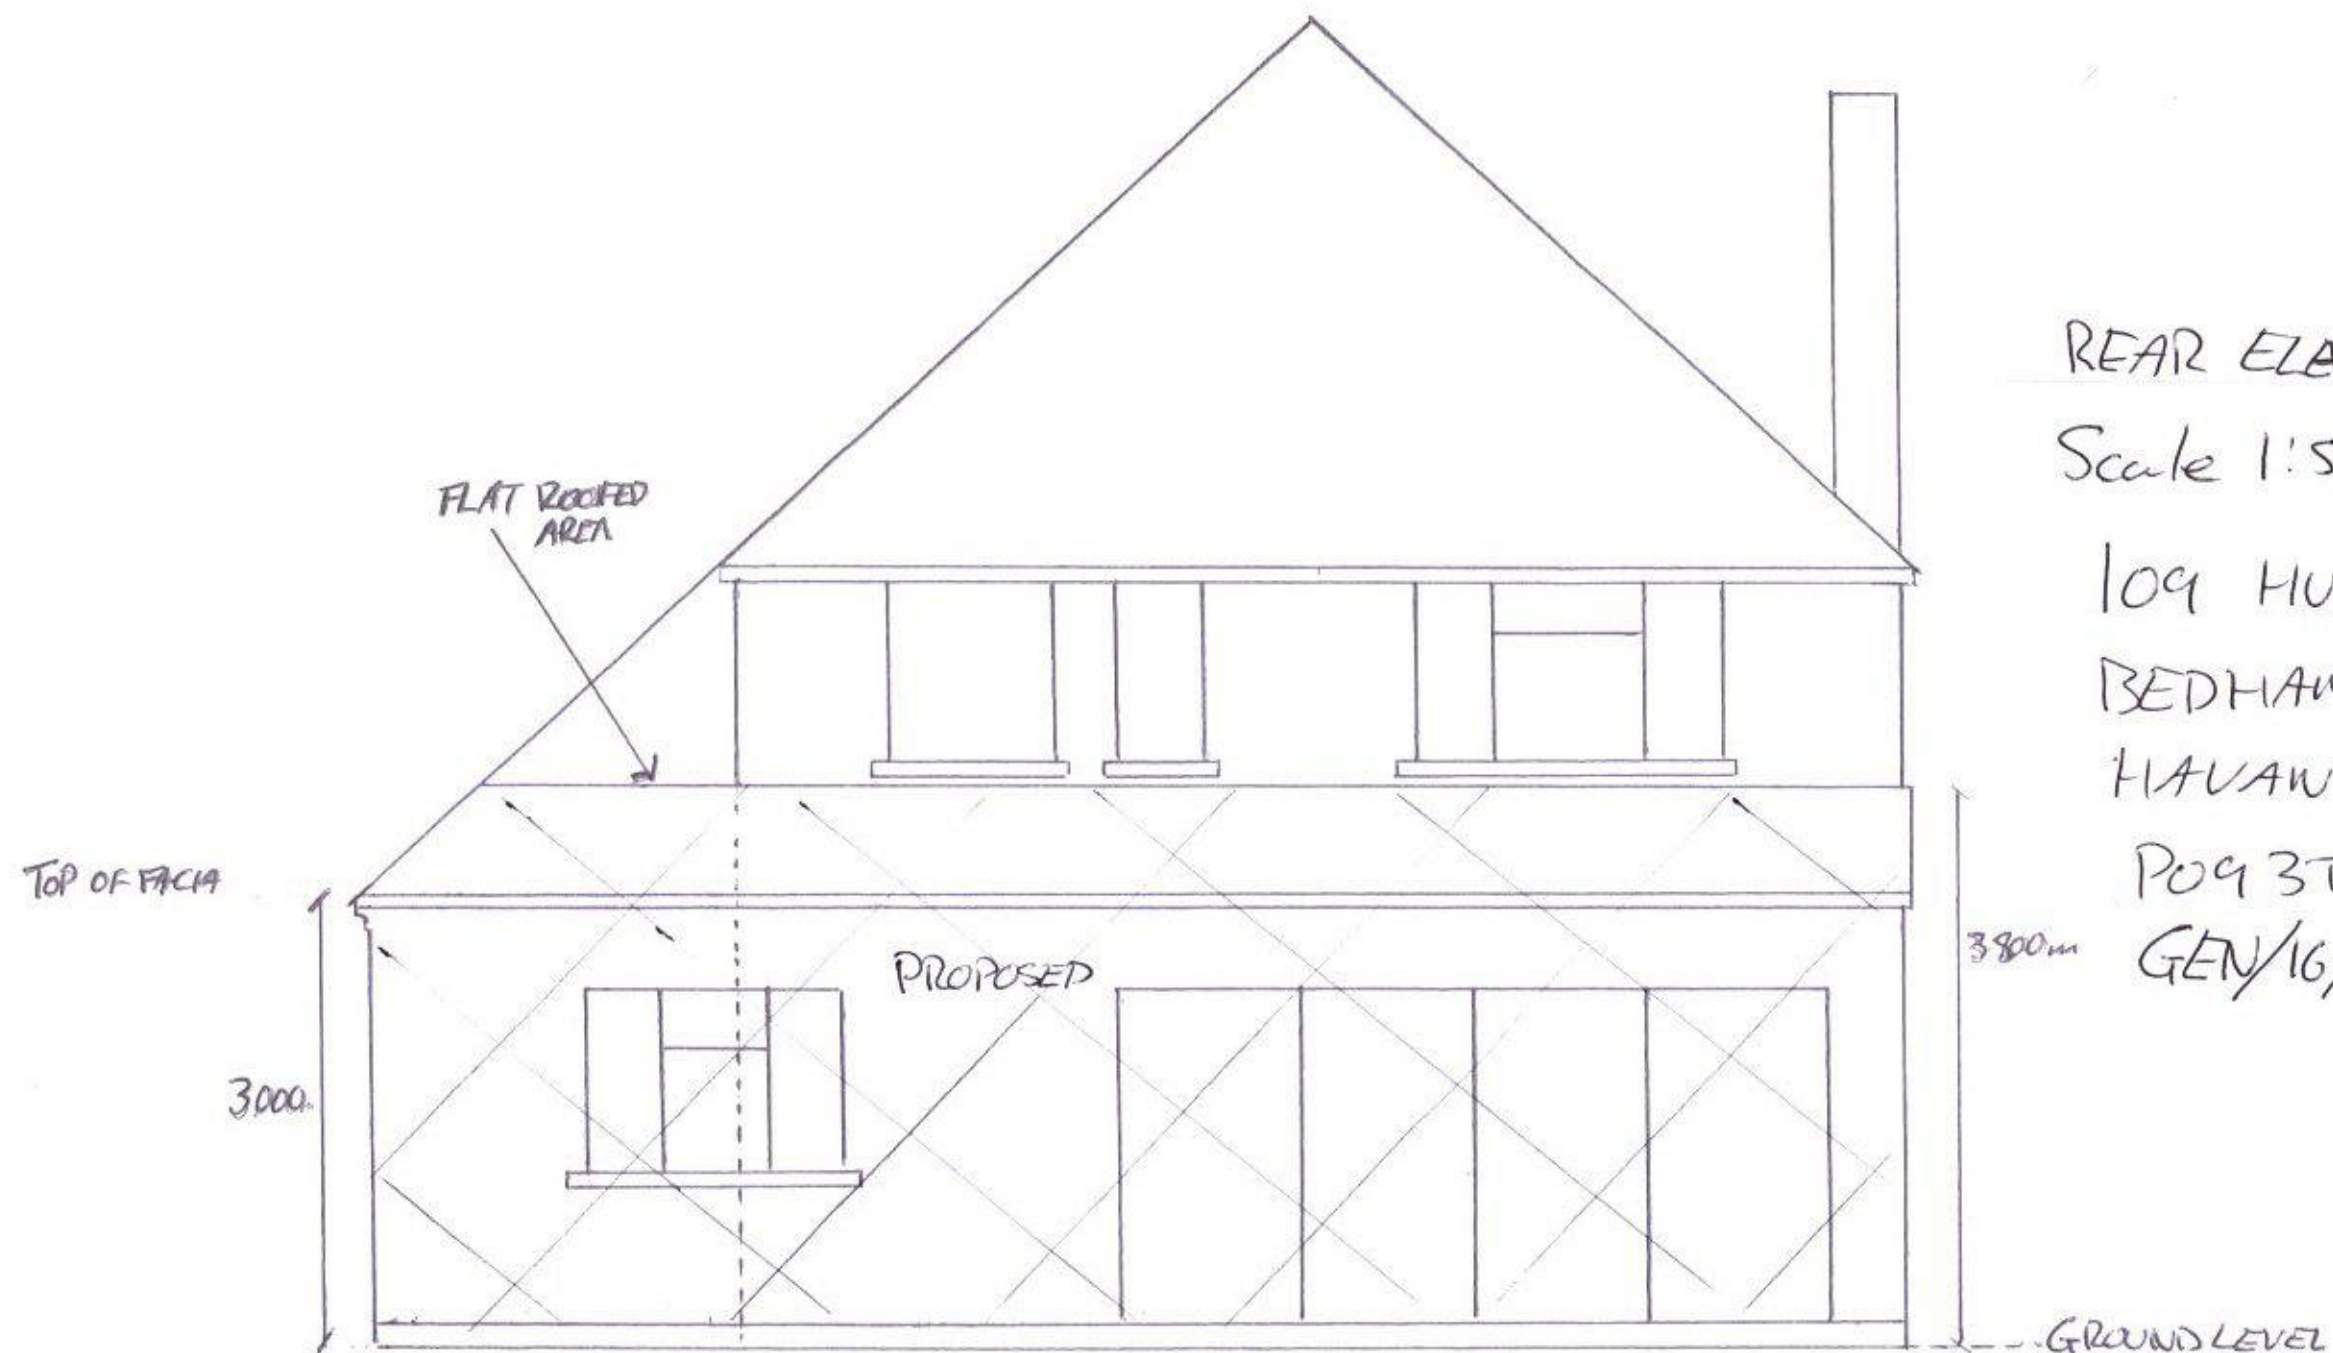

REAR ELEVATION
Scale 1:50.

109 HULBERT ROAD
BEDHAMPTON
HAVANT

PO4 3TD
GEN/16/00432

GROUND LEVEL