



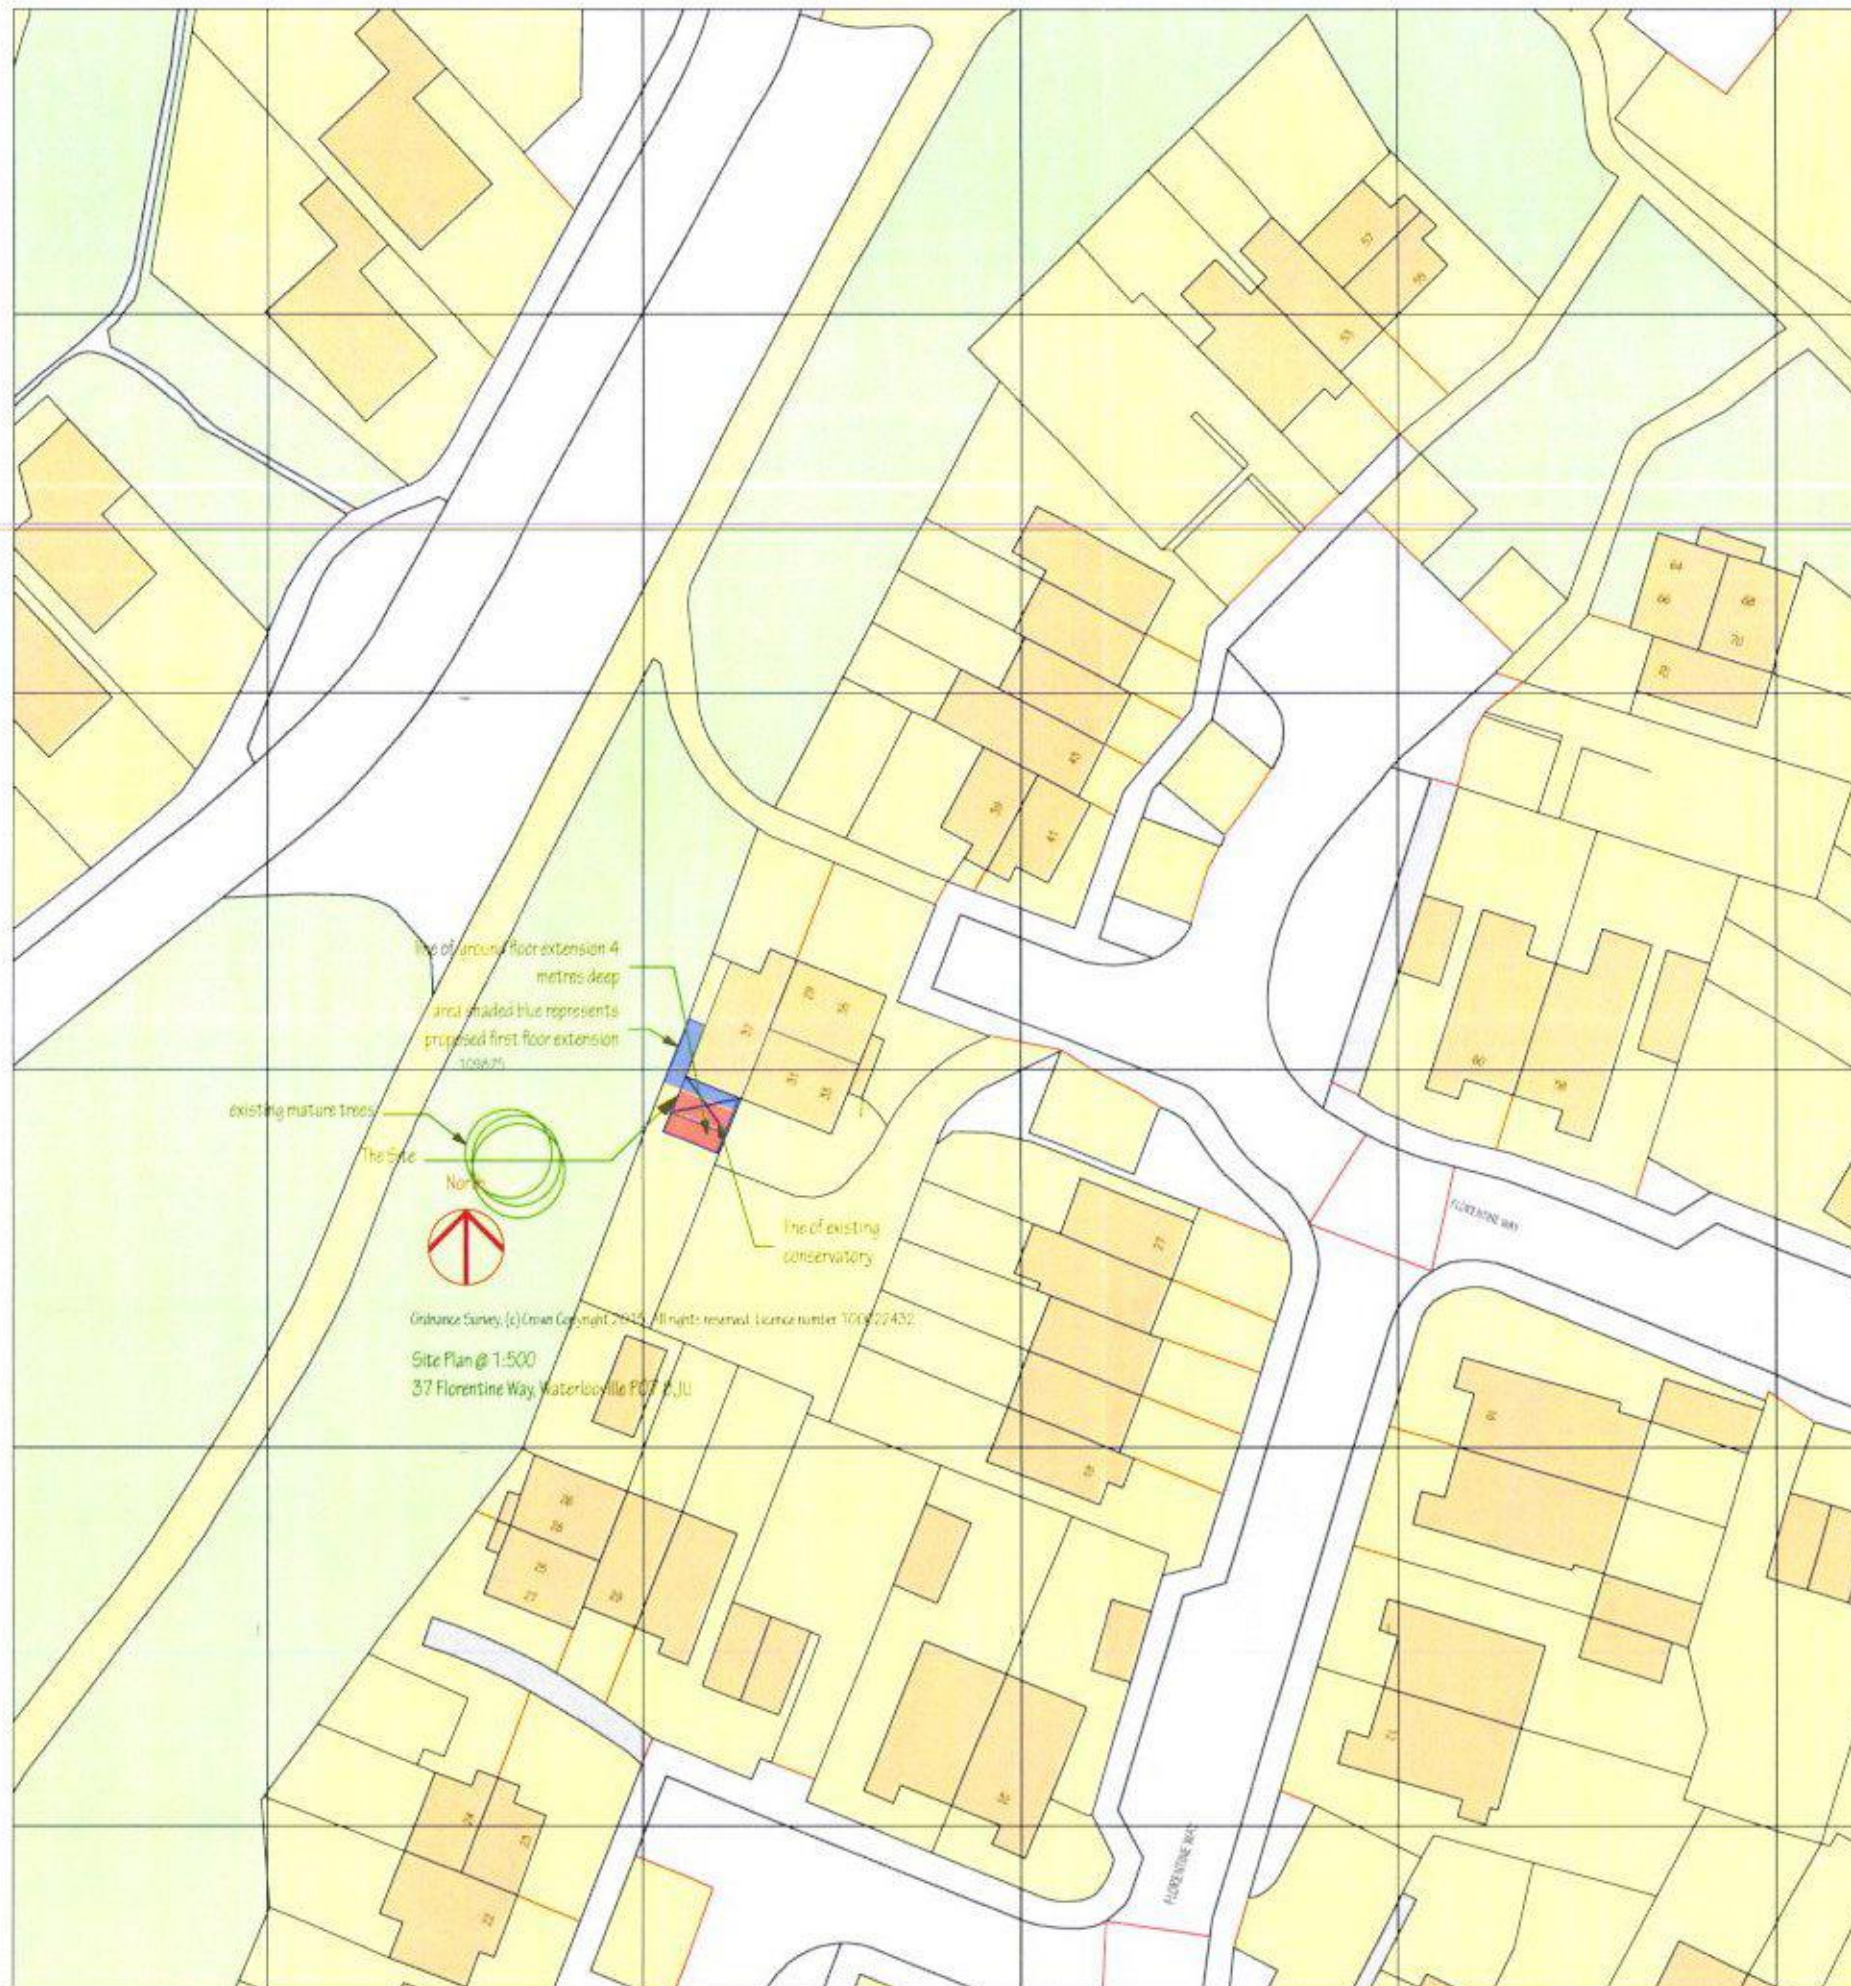

NOTES
This drawing is the copyright of
EDWARD CAUSH + ASSOCIATES
All dimensions must be checked on site prior to the commencement of construction
and the Architect notified of any discrepancy. Figured dimensions are to be used in
preference to scaled dimensions. The Local Planning Authority may scale from this
drawing as the only exception. No deviation from the drawing will be permitted without
the written consent of the Architect.

REVISIONS	DATE	BY	REVISION

PURPOSE OF ISSUE
INFORMATION
DESIGN
TENDER
CONSTRUCTION

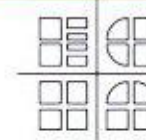

EDWARD CAUSH + ASSOCIATES
ARCHITECTS

11 SOUTHDOWN ROAD COSHAM PORTSMOUTH
PO6 2EB

phone 023 92 384477
fax 023 92 361582
email: eca@south-down.demon.co.uk

CLIENT
Mr & Mrs Pearson

JOB TITLE
37 Florentine Way
Waterlooville
PO7 8JU

DRAWING TITLE
Site Plan as Proposed

HAVANT BOROUGH
COUNCIL
25 FEB 2016
RECEIVED

SCALE
1:500 @ A3

DATE
23/02/2016

DRAWN BY
EC

CHECKED BY

DRAWING NUMBER
15:2047:L(2)-181 A.03

LAYOUT ISSUE
DRAWING REVISION