


76 Southwood Road
Hayling Island
PO11 9QF 31/3/17

EAST ELEVATION

GARAGE

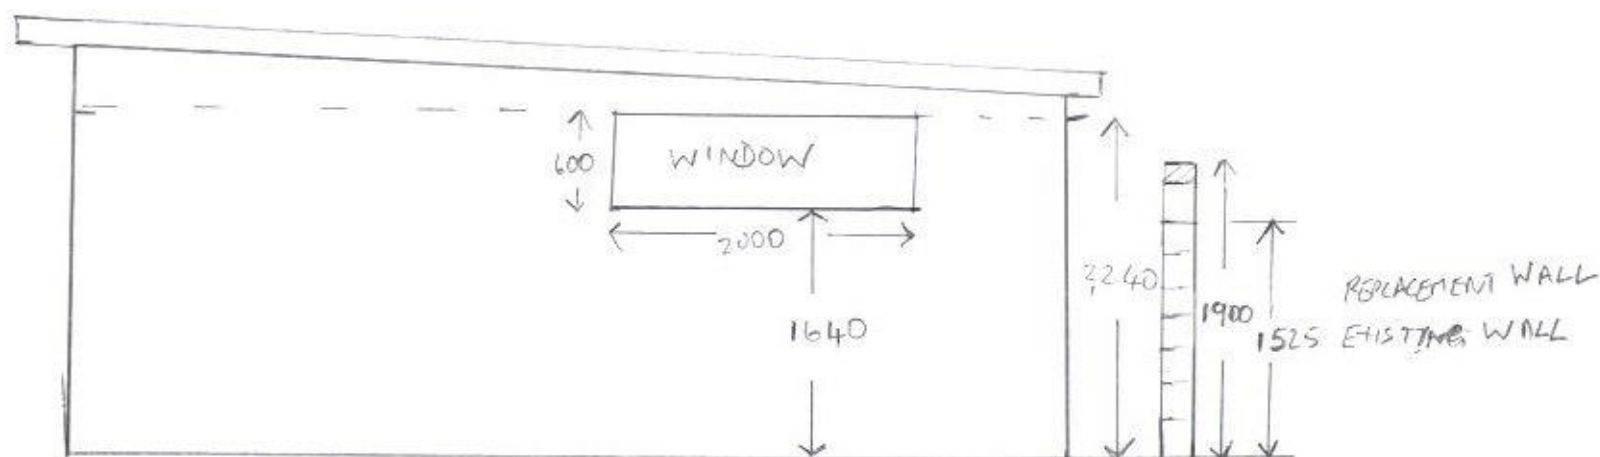

WALL TO MATCH GARAGE

SPLIT FACE
& BLOCKS - IVORY
+ BRICK ON
EDGE TOP ROW
GREY SAME AS
HOUSE

SCALE 1:50

