









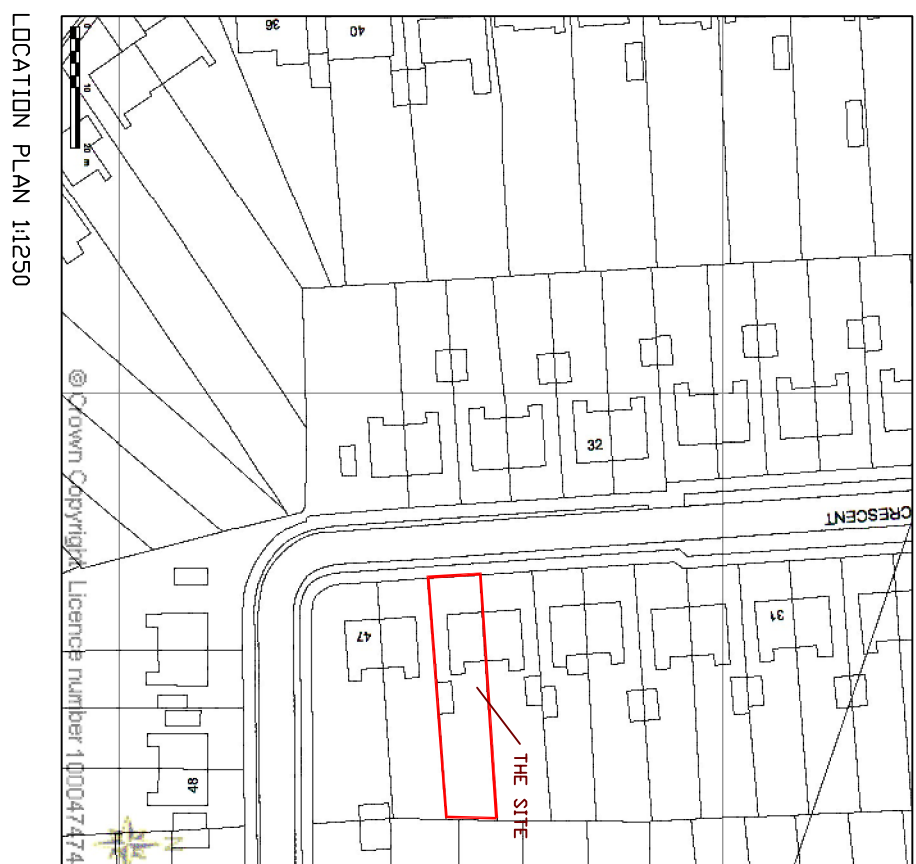


PHOTO FRONT ELEVATION



PHOTO REAR ELEVATION

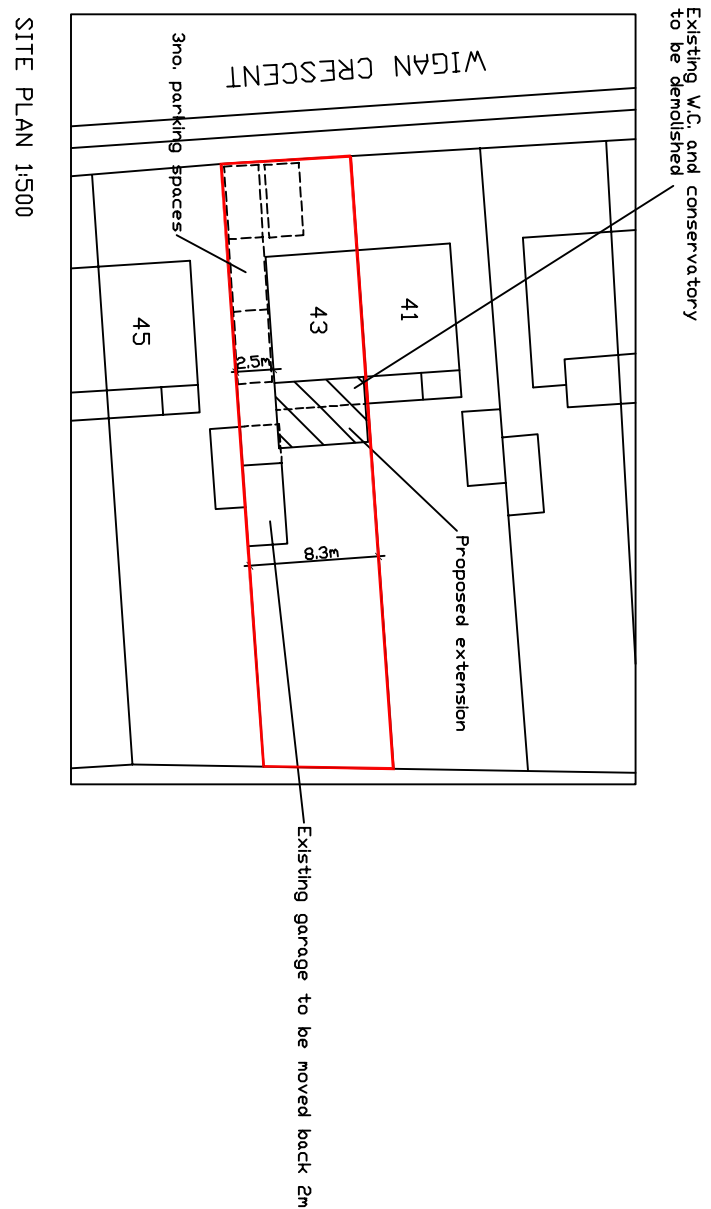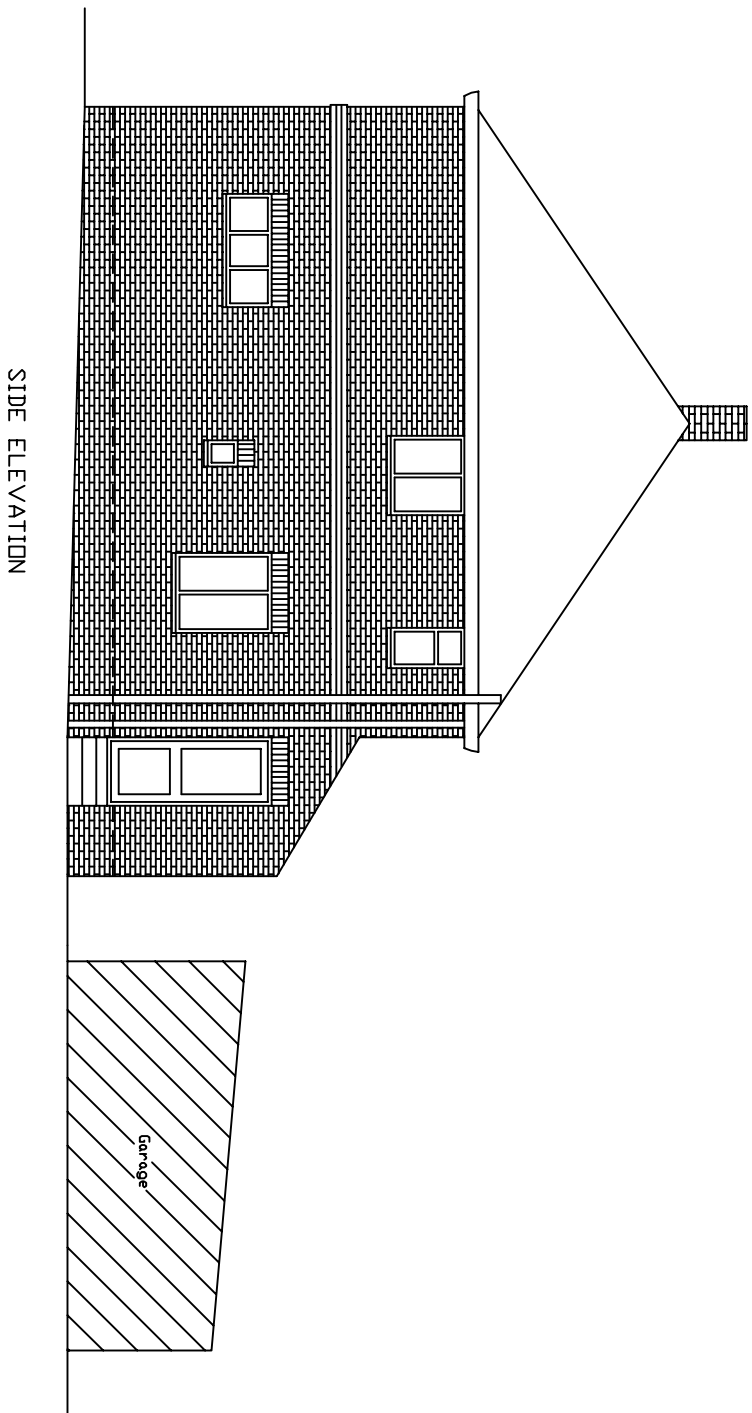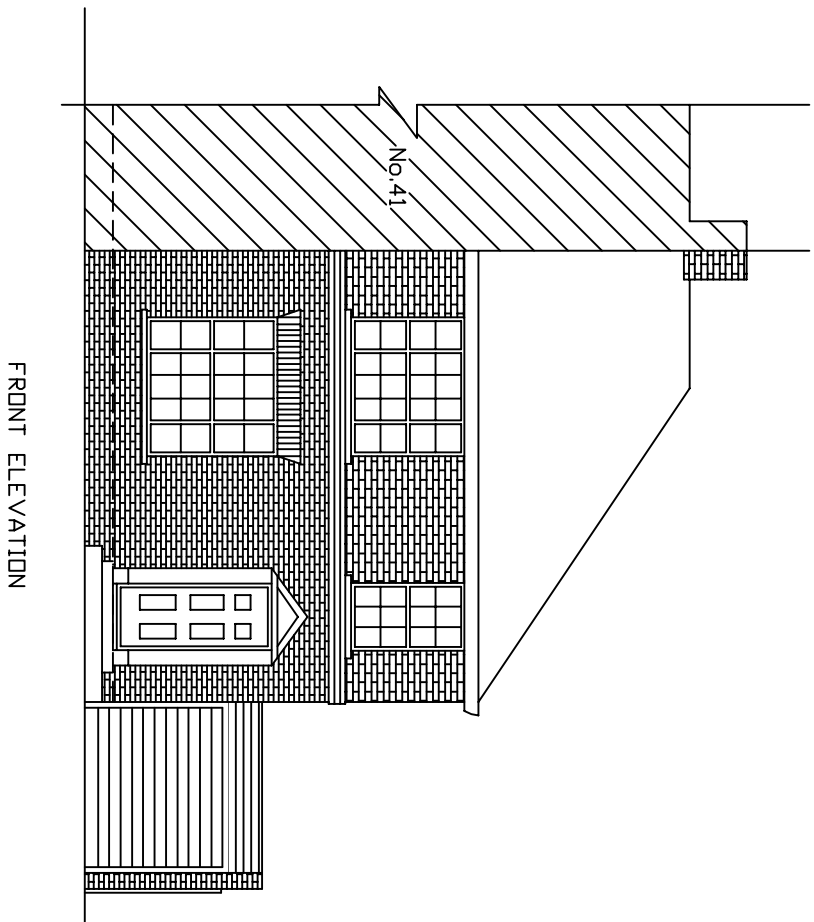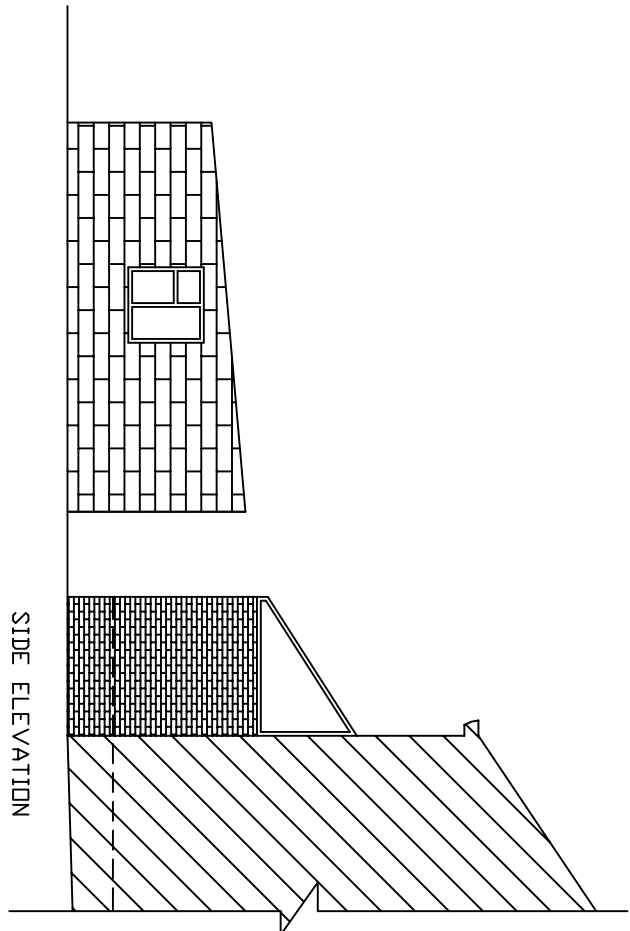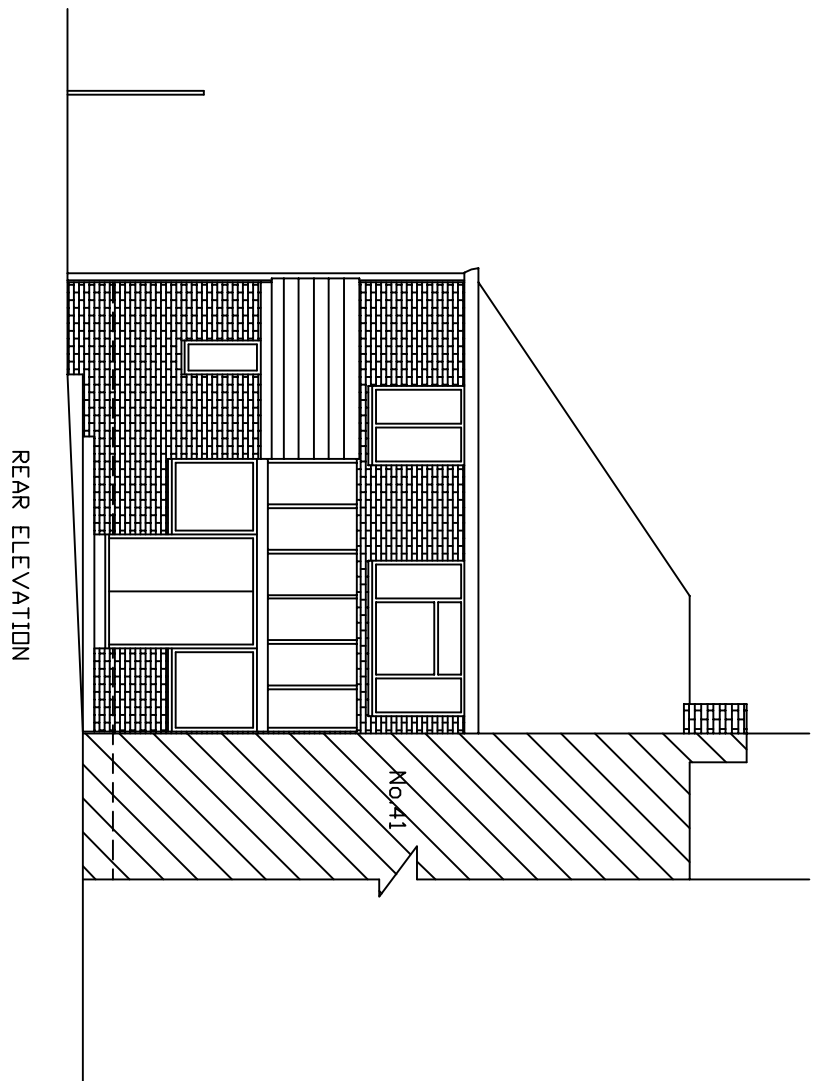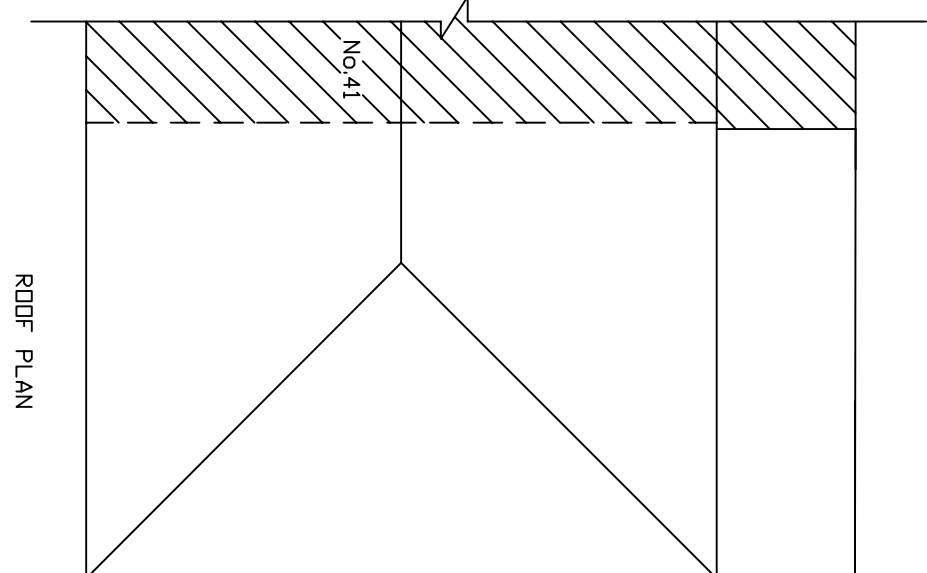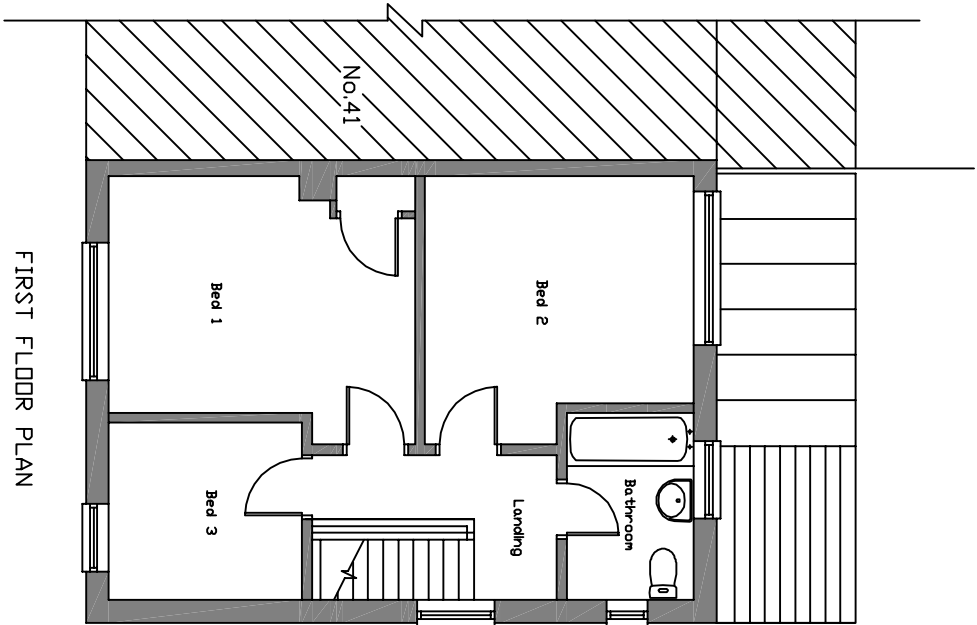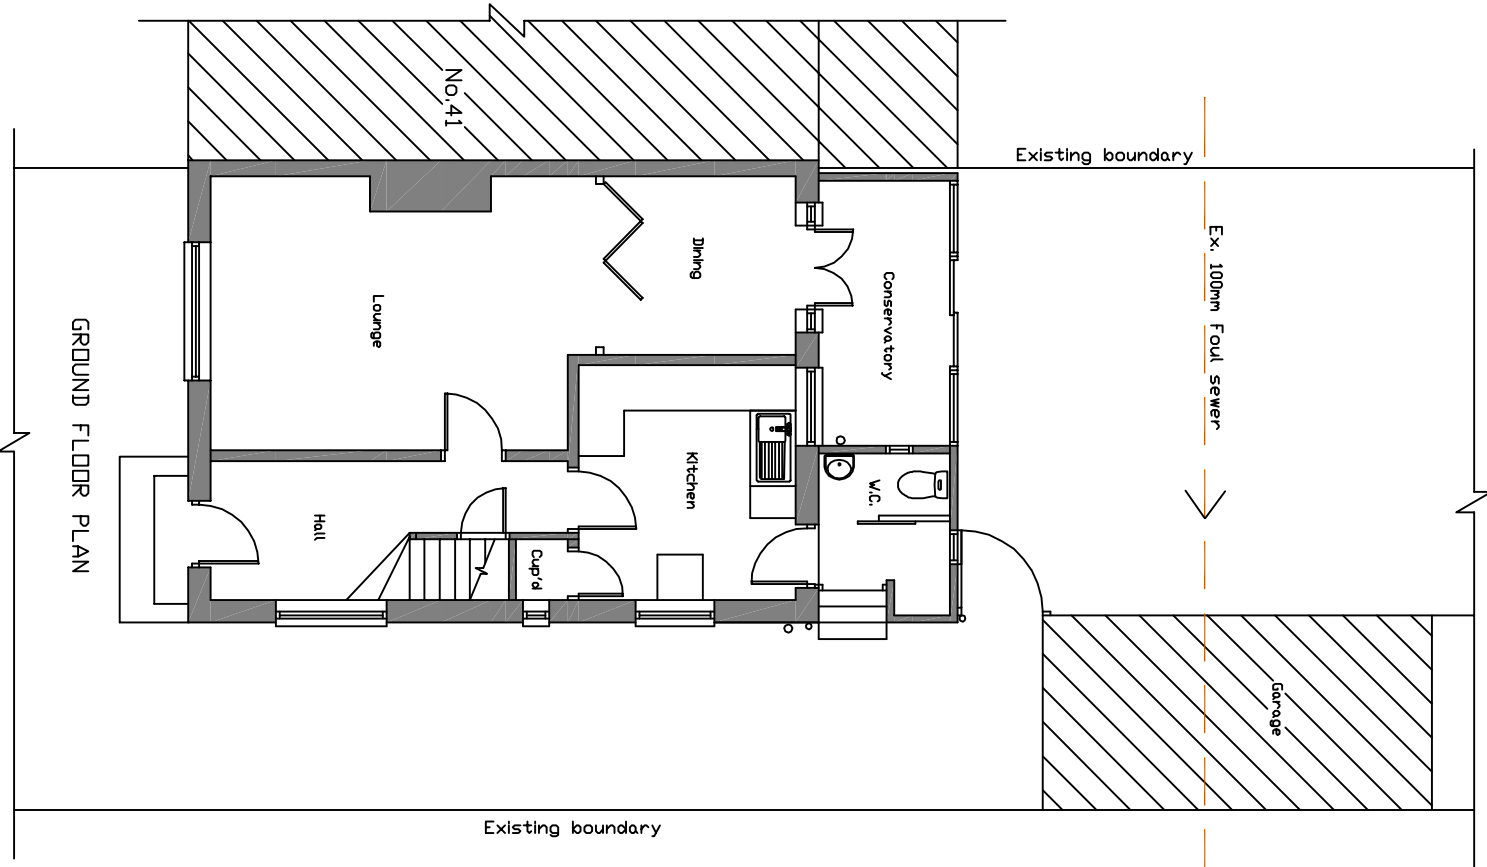

Address: Proposed rear extension and loft conversion to: 43 Wigan Crescent, Bedhampton, PO9 3PP	
Drawing Title: Existing Plans & Elevations	
Drawing Number: Planning/001	Scale: 1:100 @ A2
Date: Jan 2017	Rev:

