





1 EXISTING REAR ELEVATION
1:100

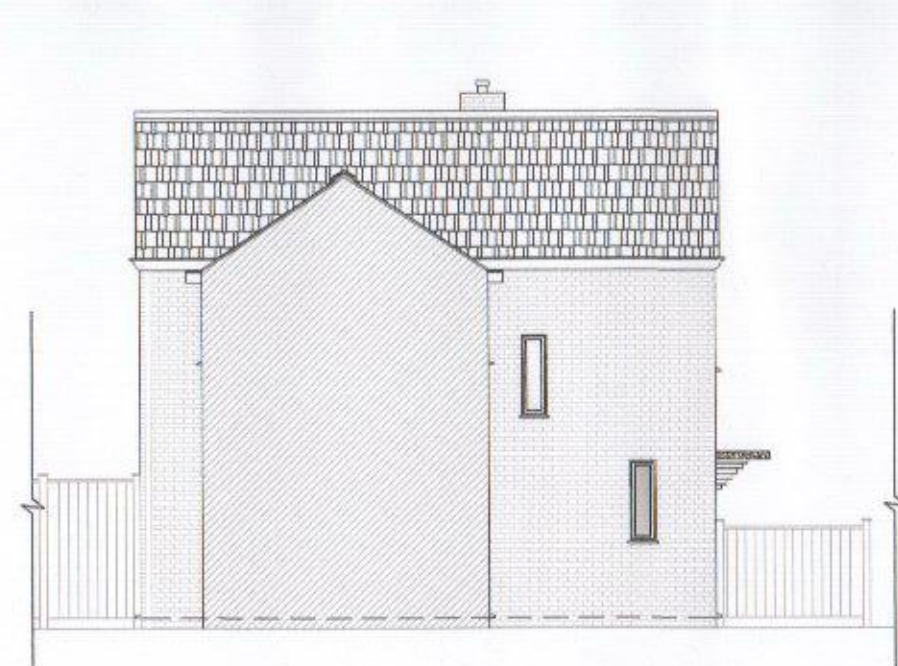


2 EXISTING SIDE ELEVATION
1:100




3 EXISTING FRONT ELEVATION
1:100

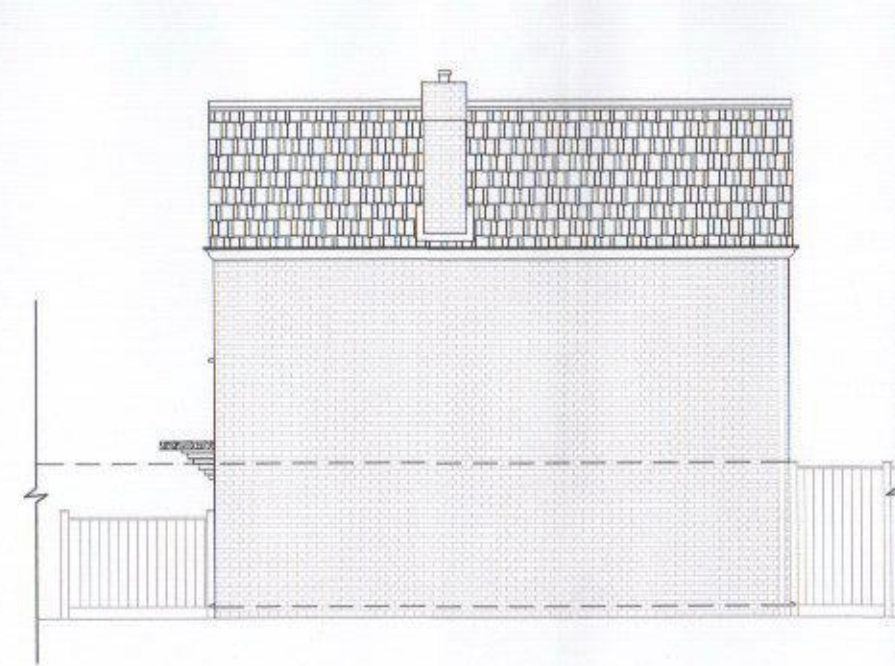


4 EXISTING SIDE ELEVATION
1:100

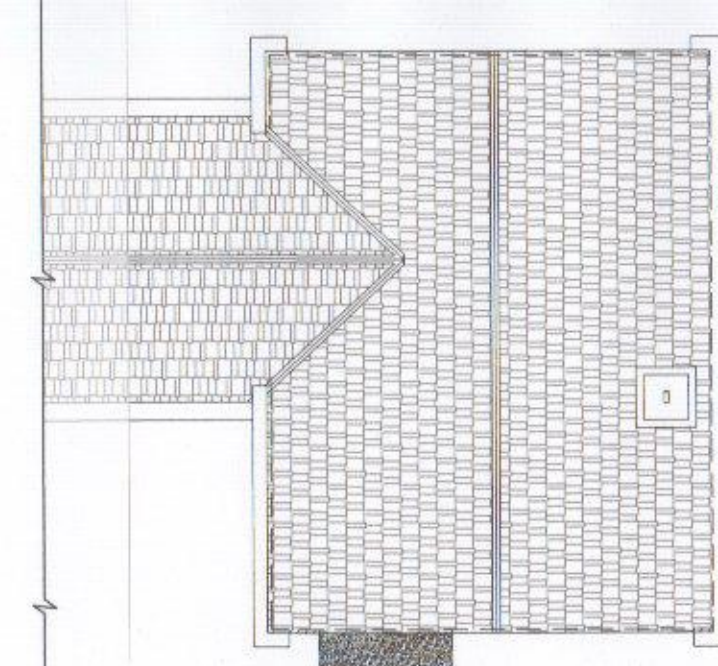

5 EXISTING ROOF PLAN
1:100

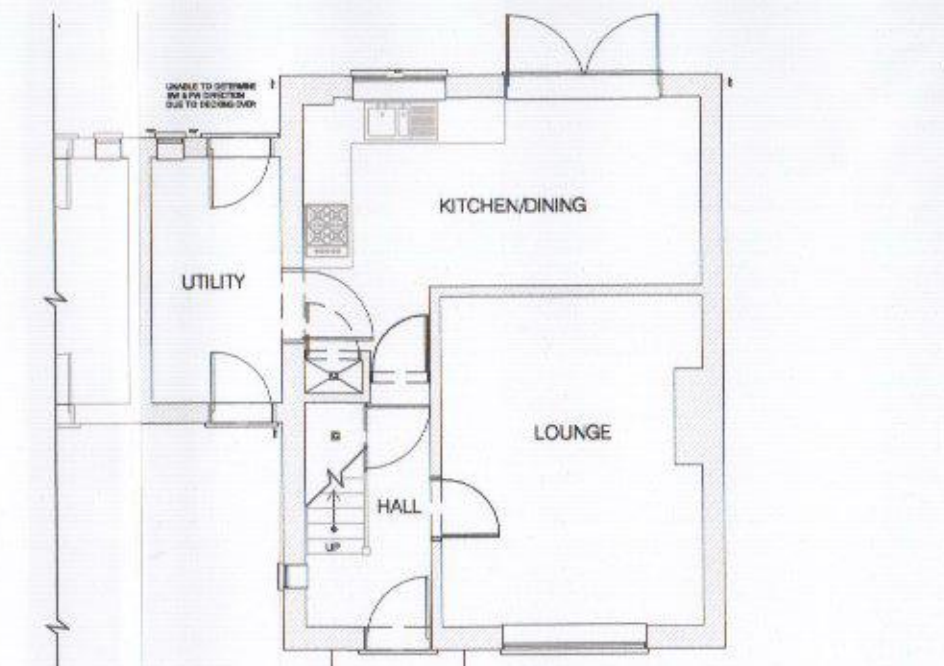

6 EXISTING GRD FLOOR PLAN
1:100

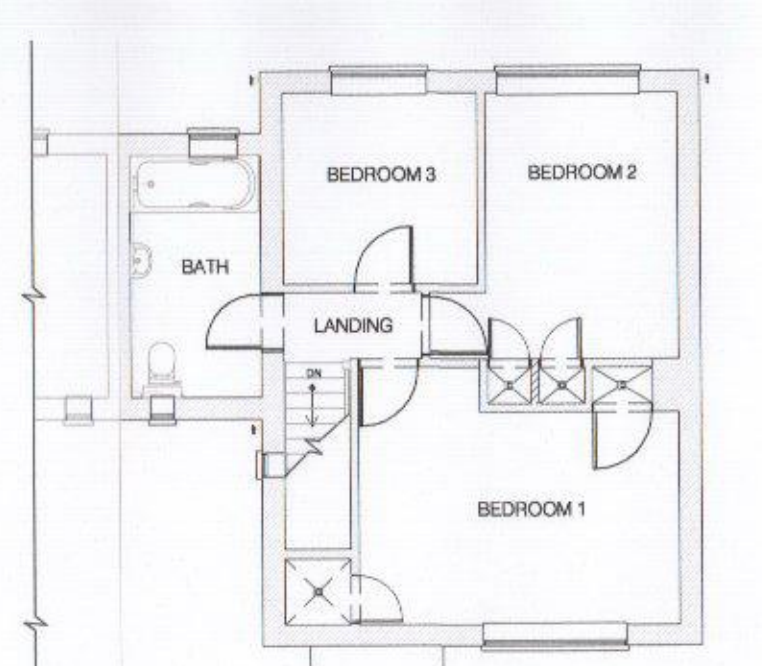


7 EXISTING FIRST FLOOR PLAN
1:100




8 PROPOSED REAR ELEVATION
1:50




9 PROPOSED SIDE ELEVATION
1:50

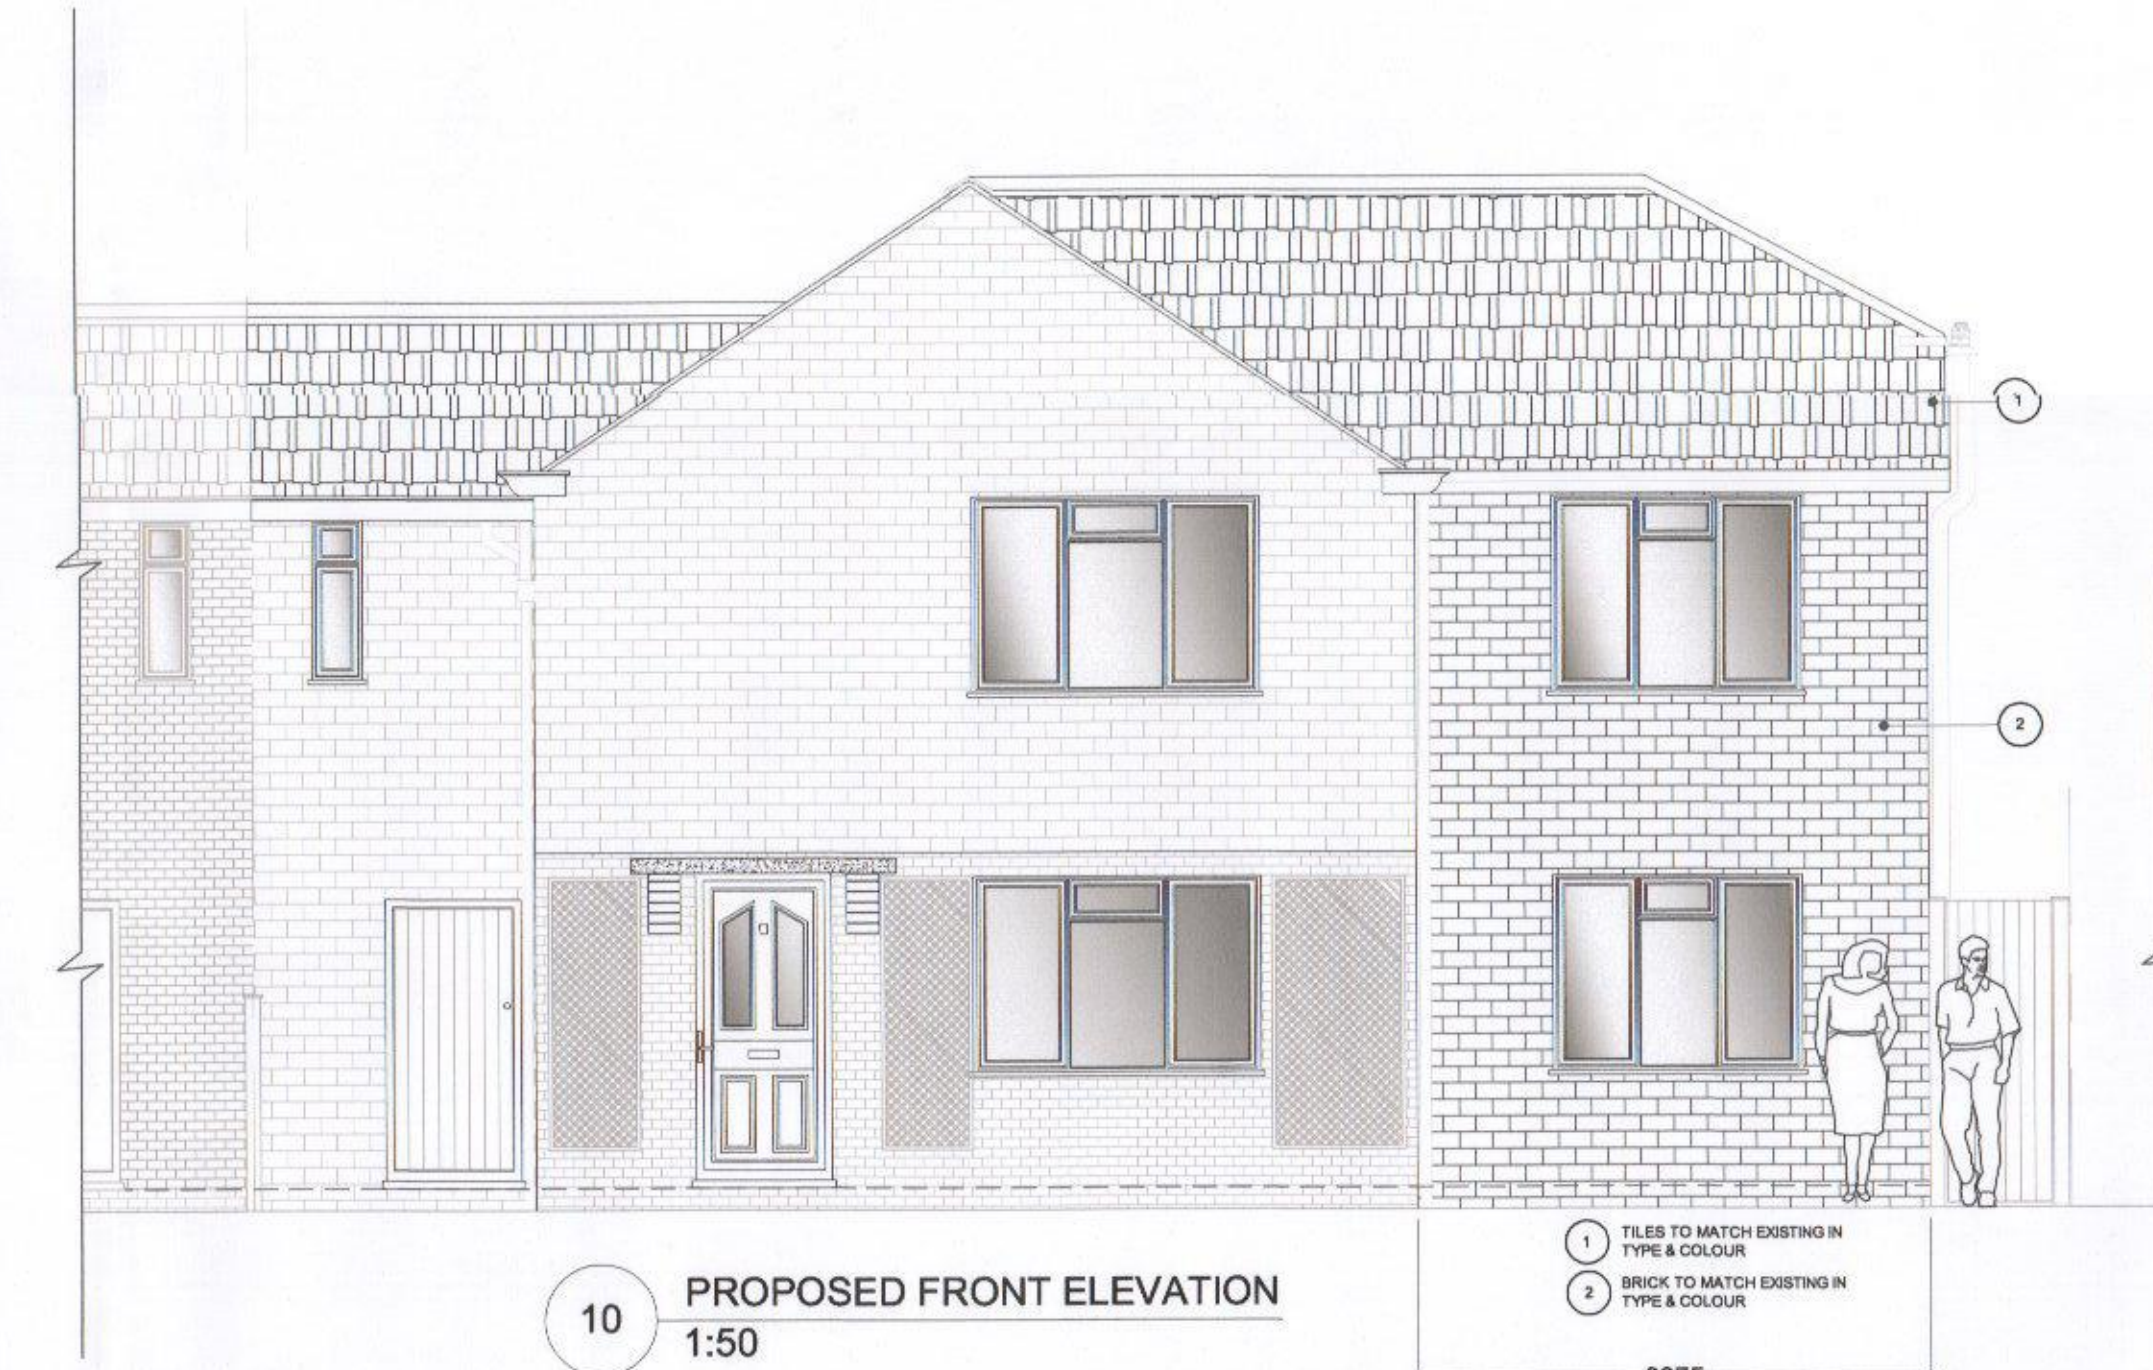


10 PROPOSED FRONT ELEVATION
1:50

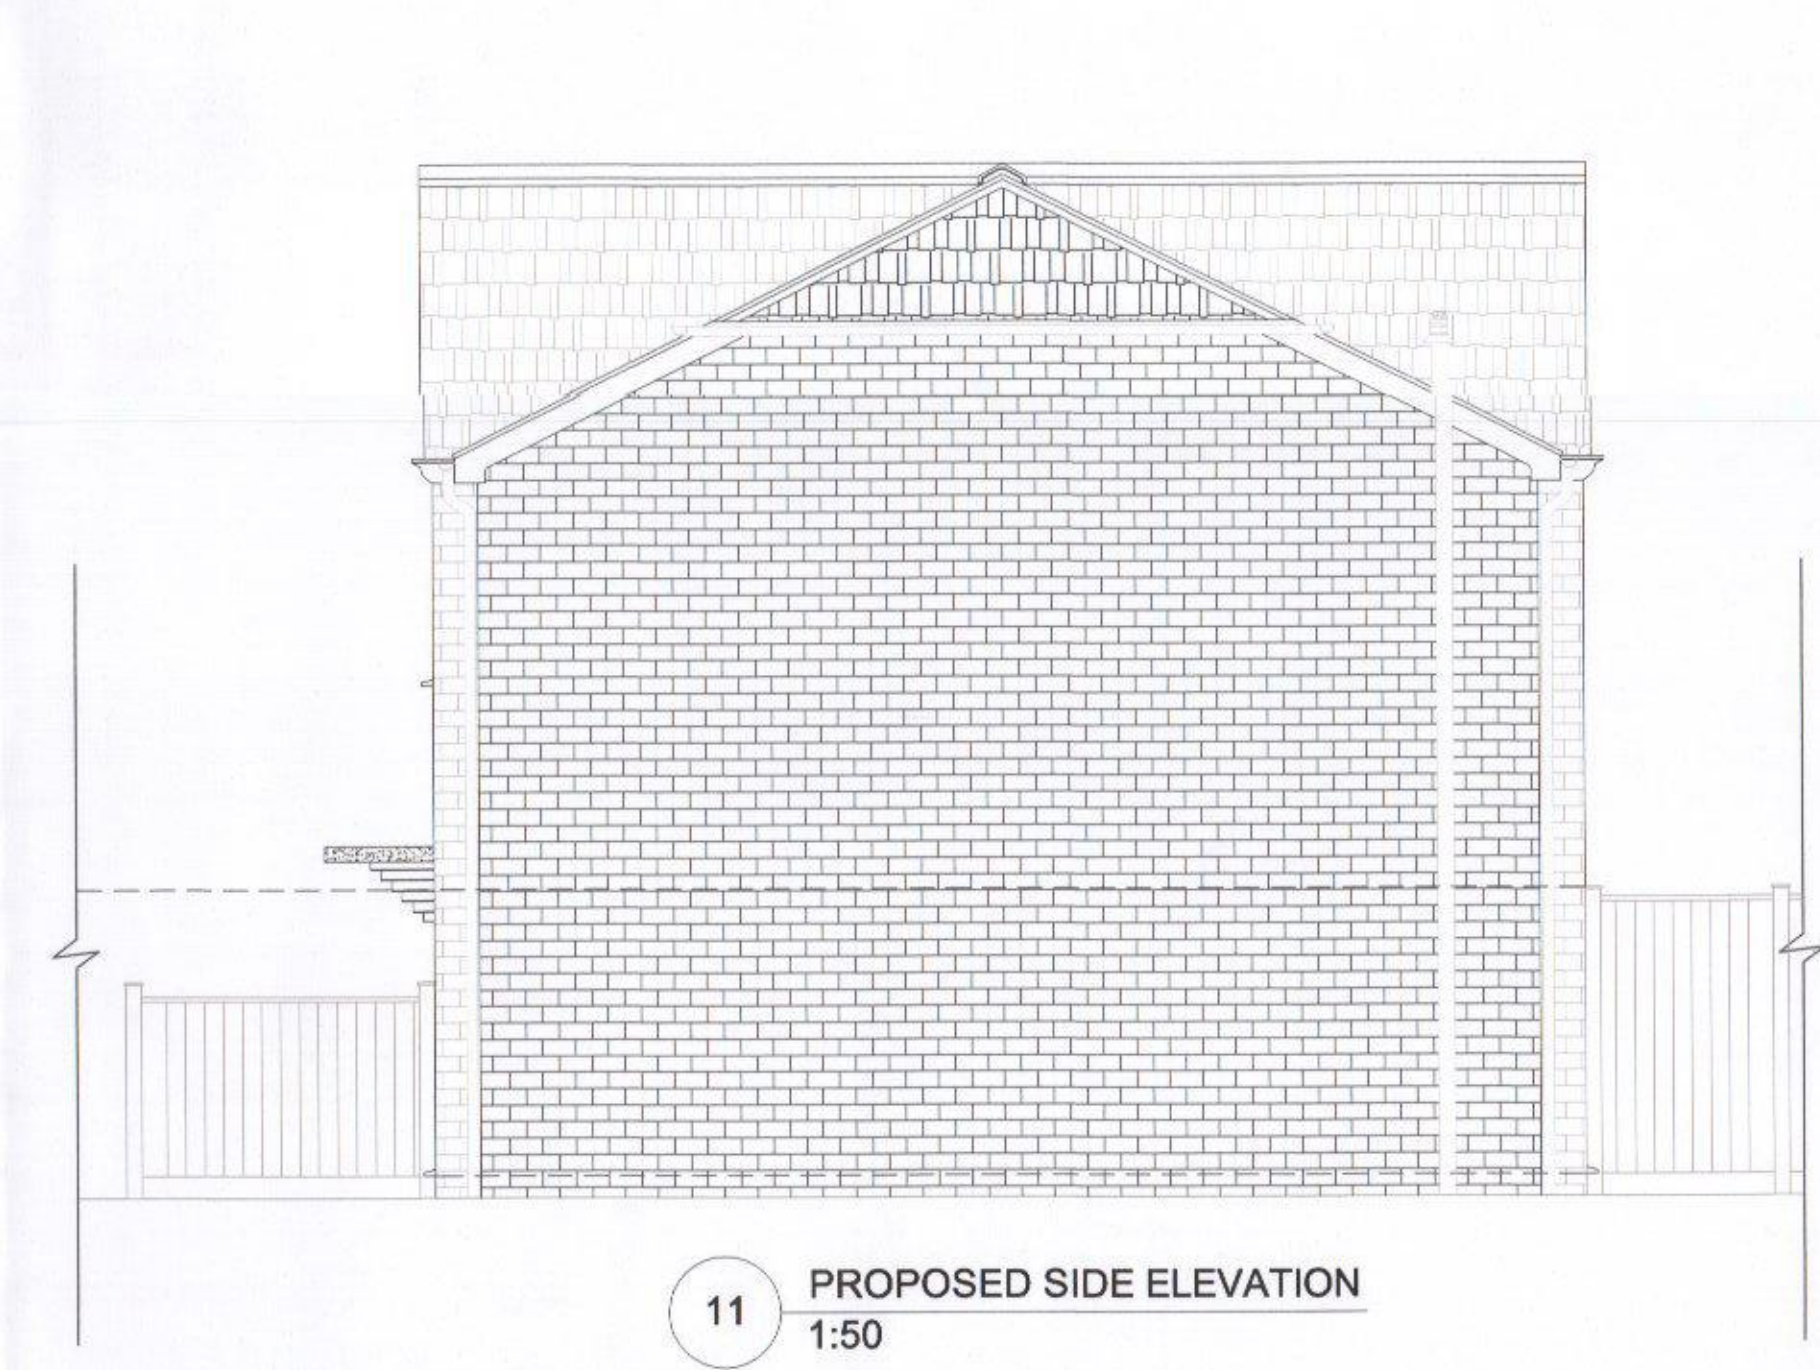


11 PROPOSED SIDE ELEVATION
1:50

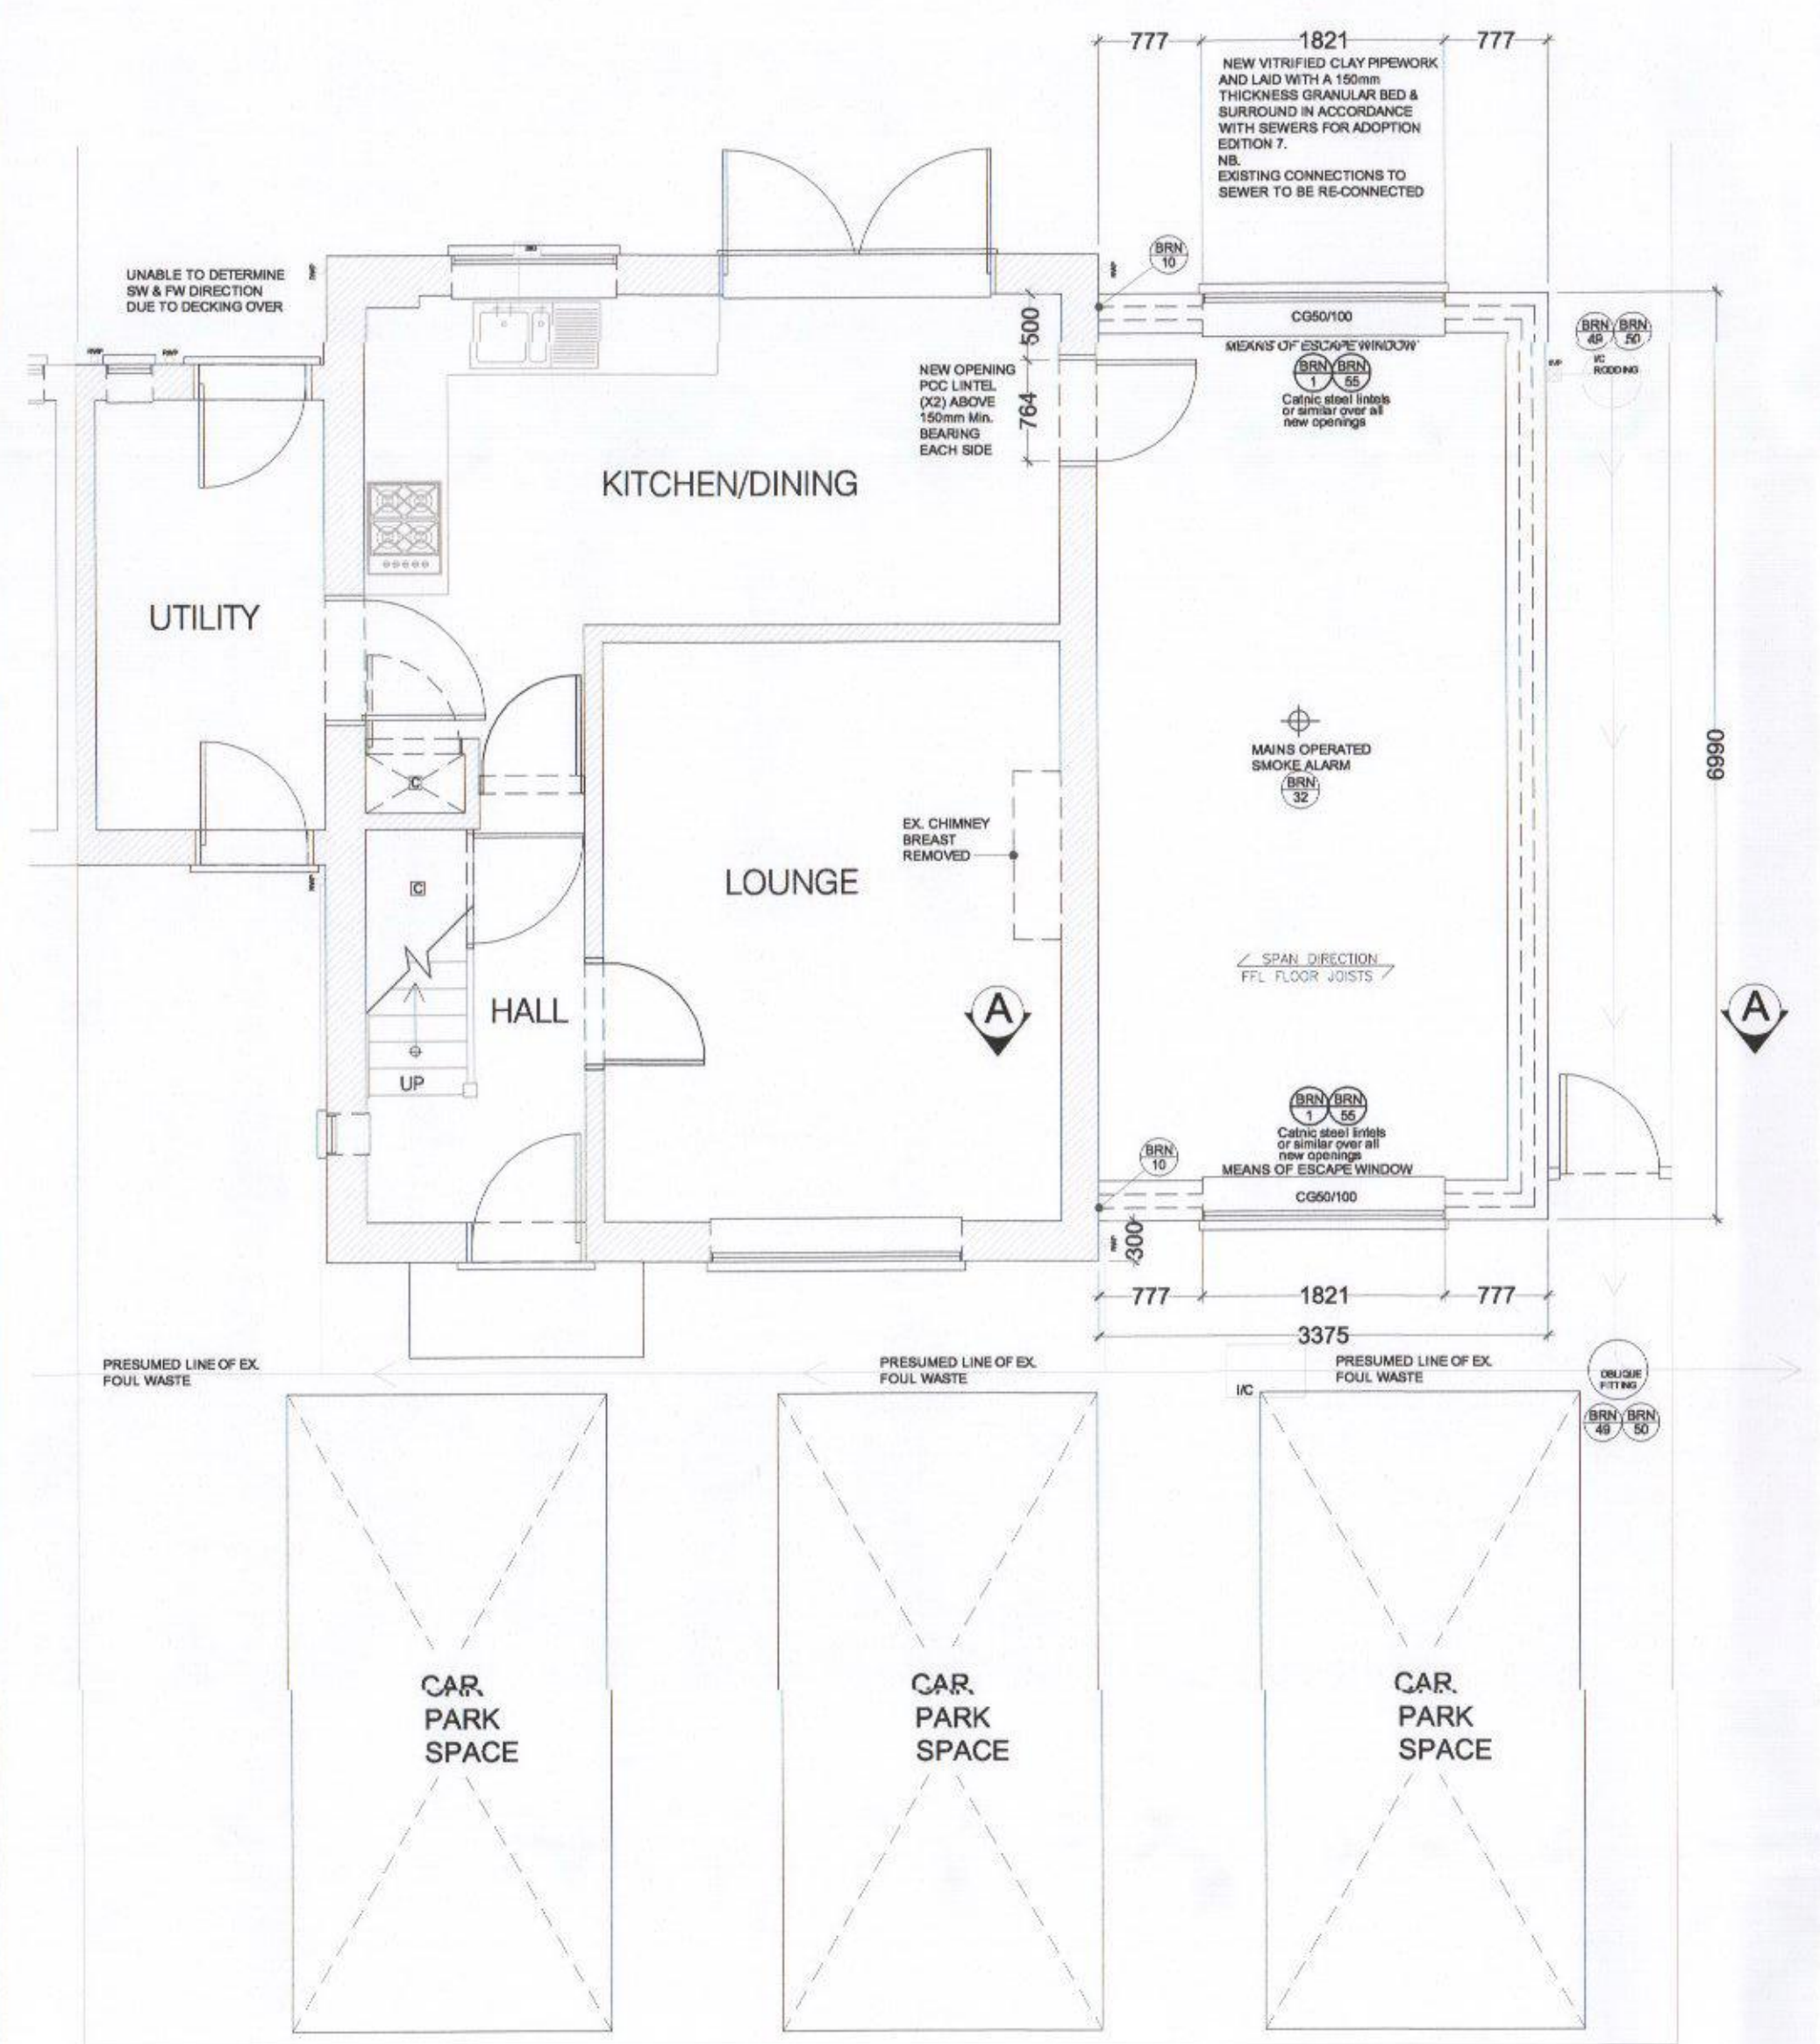


12 PROPOSED GRD FLOOR PLAN
1:50

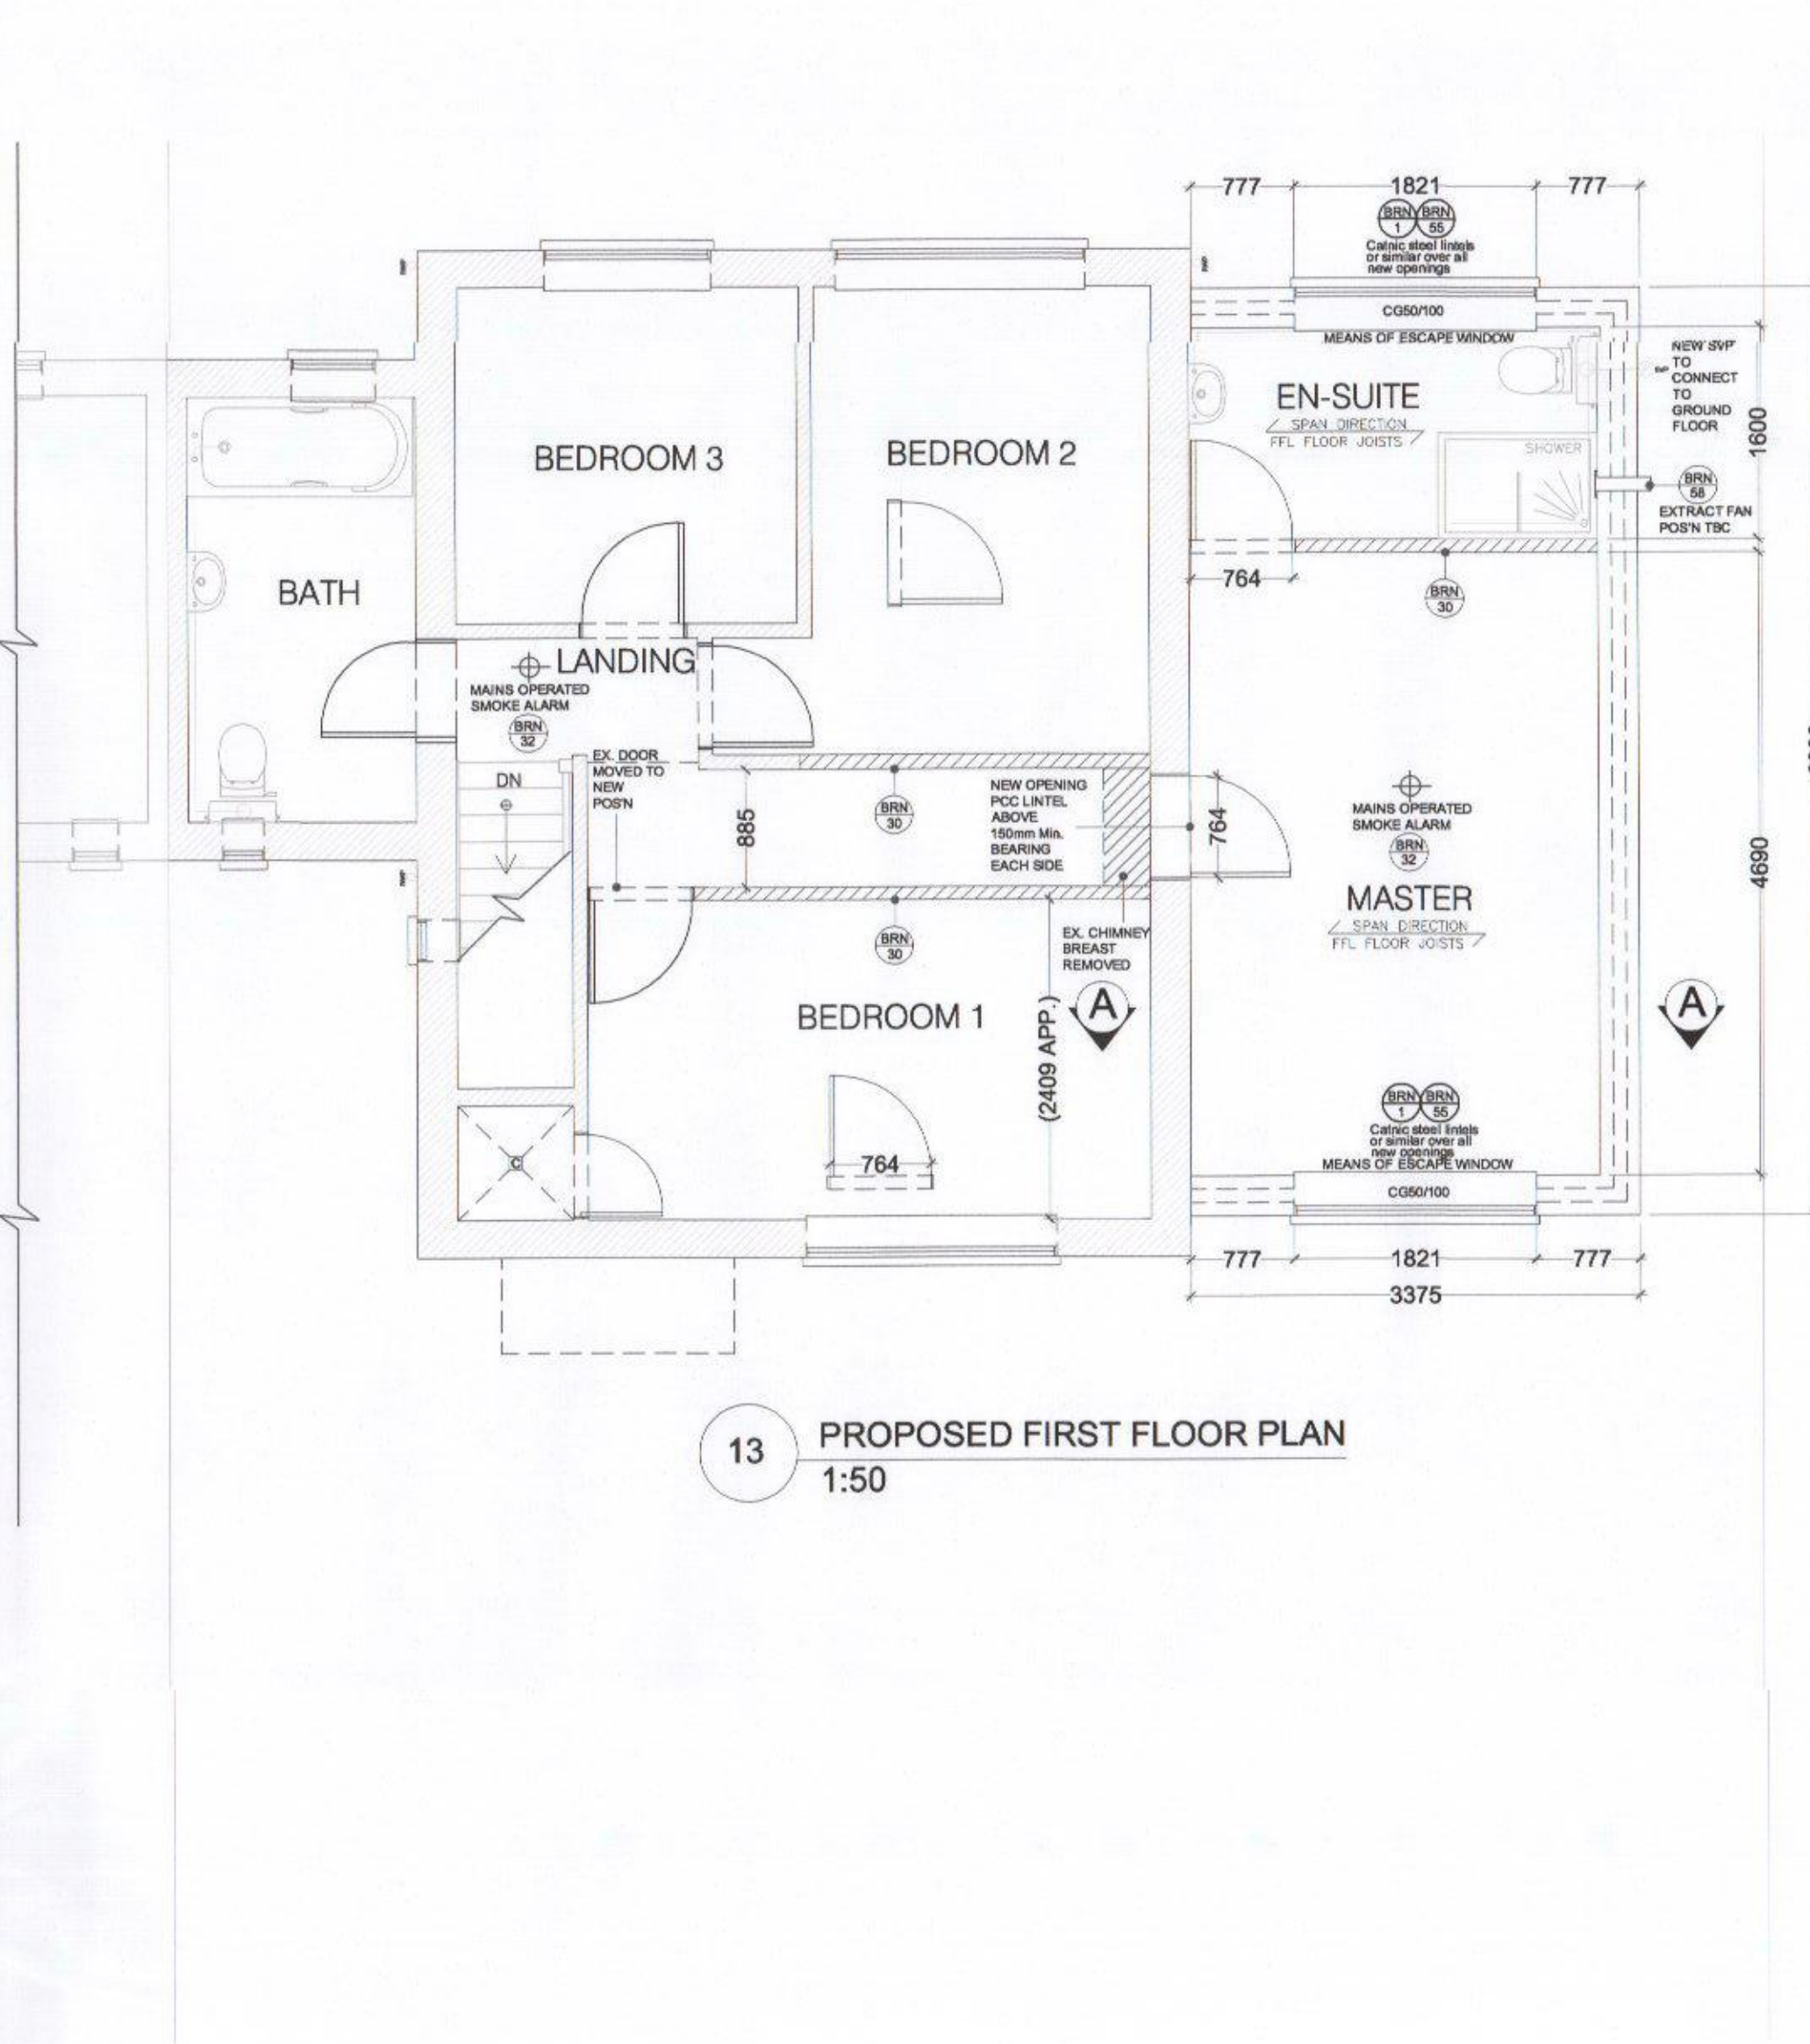


13 PROPOSED FIRST FLOOR PLAN
1:50

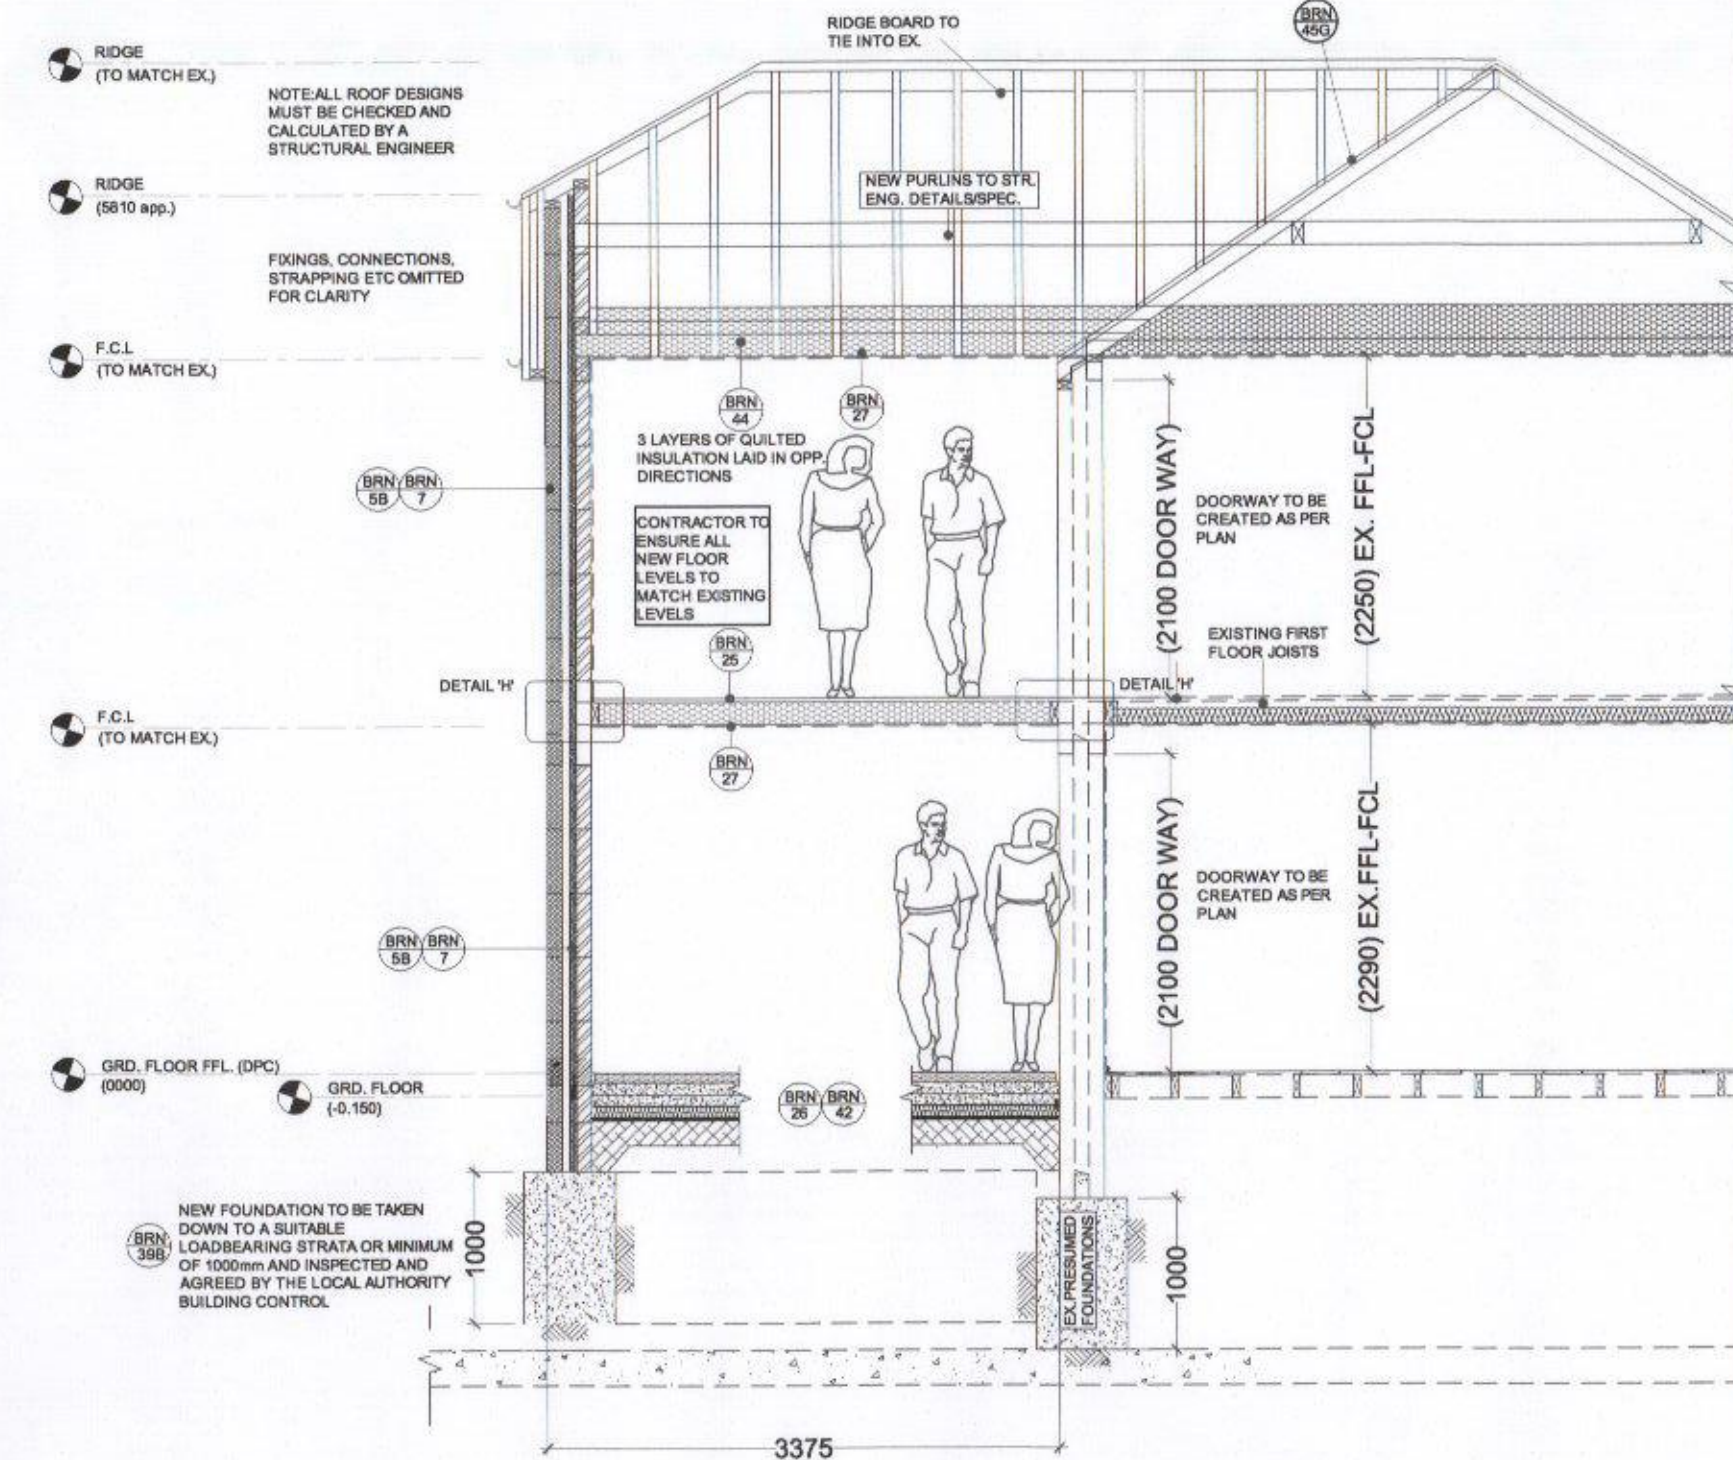


14 PROPOSED SECTION A-A
1:50

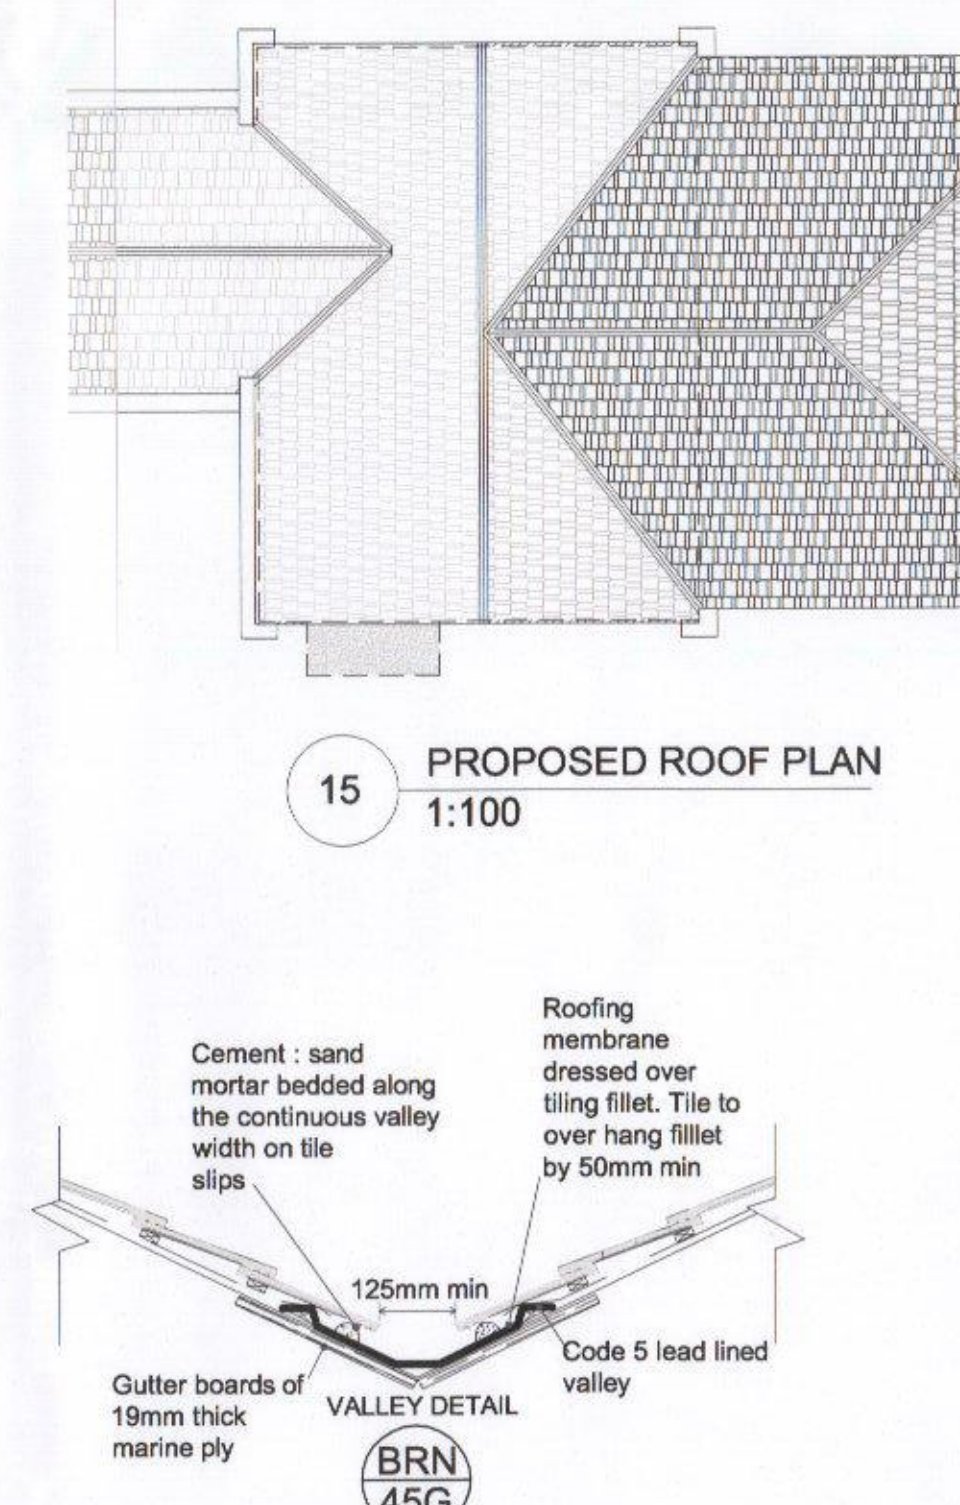

15 PROPOSED ROOF PLAN
1:100

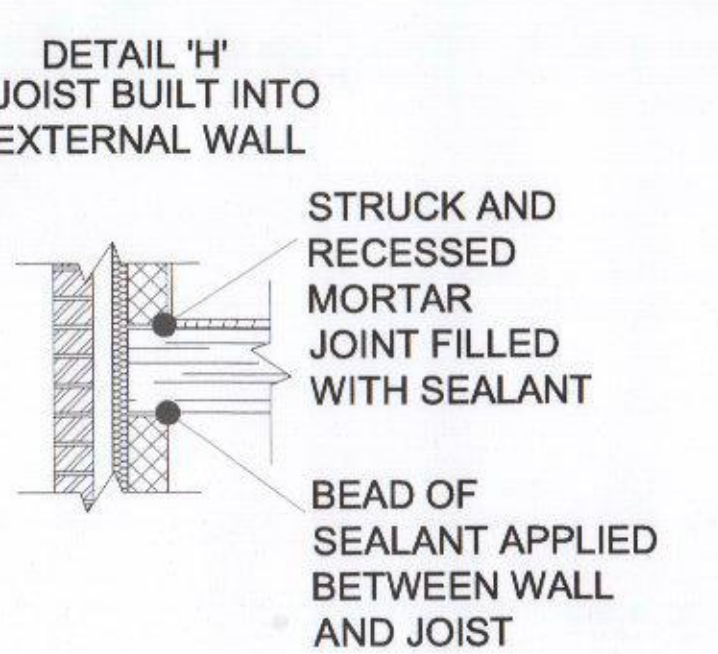

16 PROPOSED DETAIL 'H'
1:20

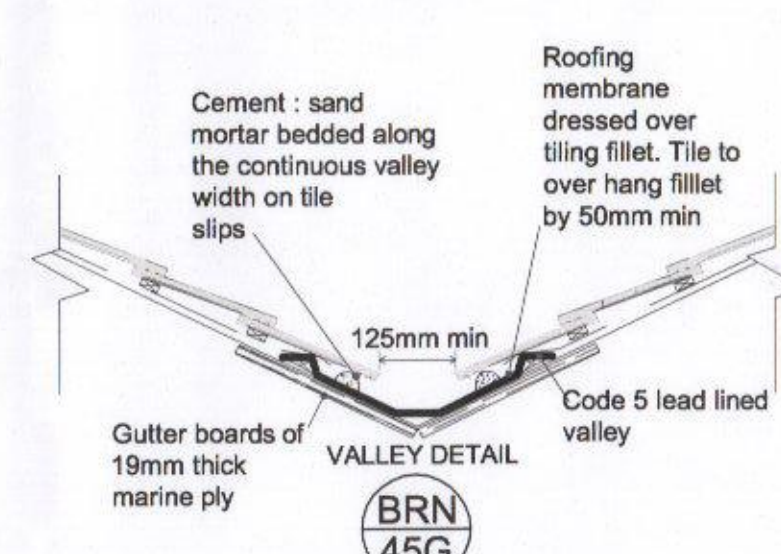


22 PROPOSED VALLEY DETAIL
1:20


NOTE:
DRAWING: MORGAN_01A TO BE USED IN CONJUNCTION WITH ASSOCIATED BUILDING REGULATIONS NOTES MORGAN/BRN. DIRECTIONAL NORTH ARROW SHOWN ON BLOCK & LOCATION PLANS MORGAN/BLP.

DETAILS AND DIMENSIONS OF ALL LEVELS OF PROPOSED PLANS TO BE CHECKED ON SITE BY APPOINTED CONTRACTOR PRIOR TO ANY COMMENCEMENT/ORDERING OF MATERIALS OF WORK, ANY QUERIES, VARIATIONS OR DISCREPANCIES DIRECTED TO CLIENT - DM DESIGNS ACCEPTS NO RESPONSIBILITY IN ANY PART ON DRAWINGS UNLESS OTHERWISE AGREED PRIOR.


BRN No. DENOTES ATTACHED BUILDING REGULATION NOTES
No. DENOTES ITEM No.

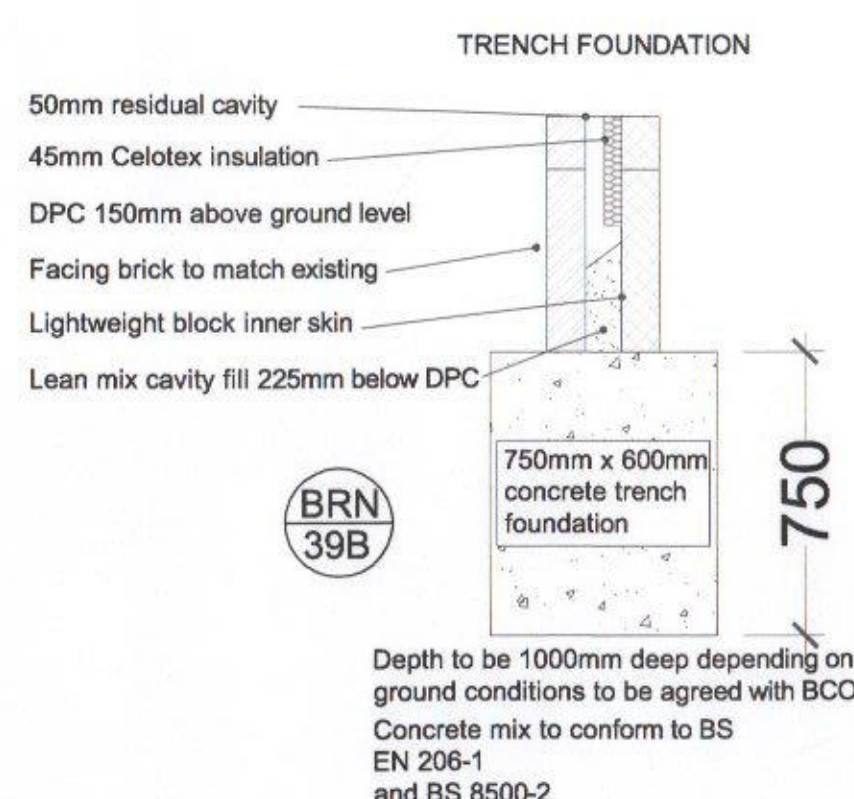


17 PROPOSED FOUNDATION DETAIL
1:20

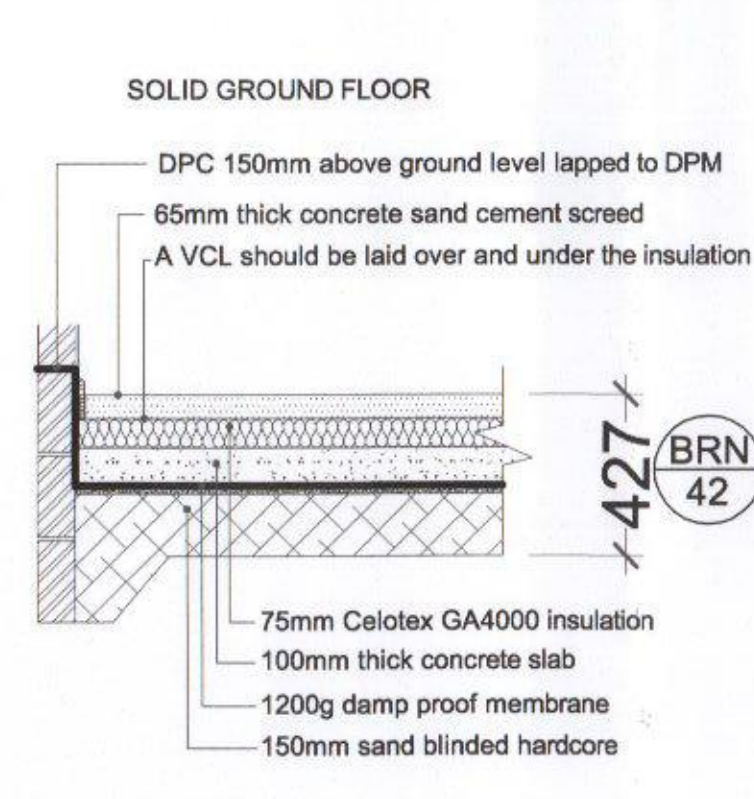


18 PROPOSED FLOOR SECTION
1:20

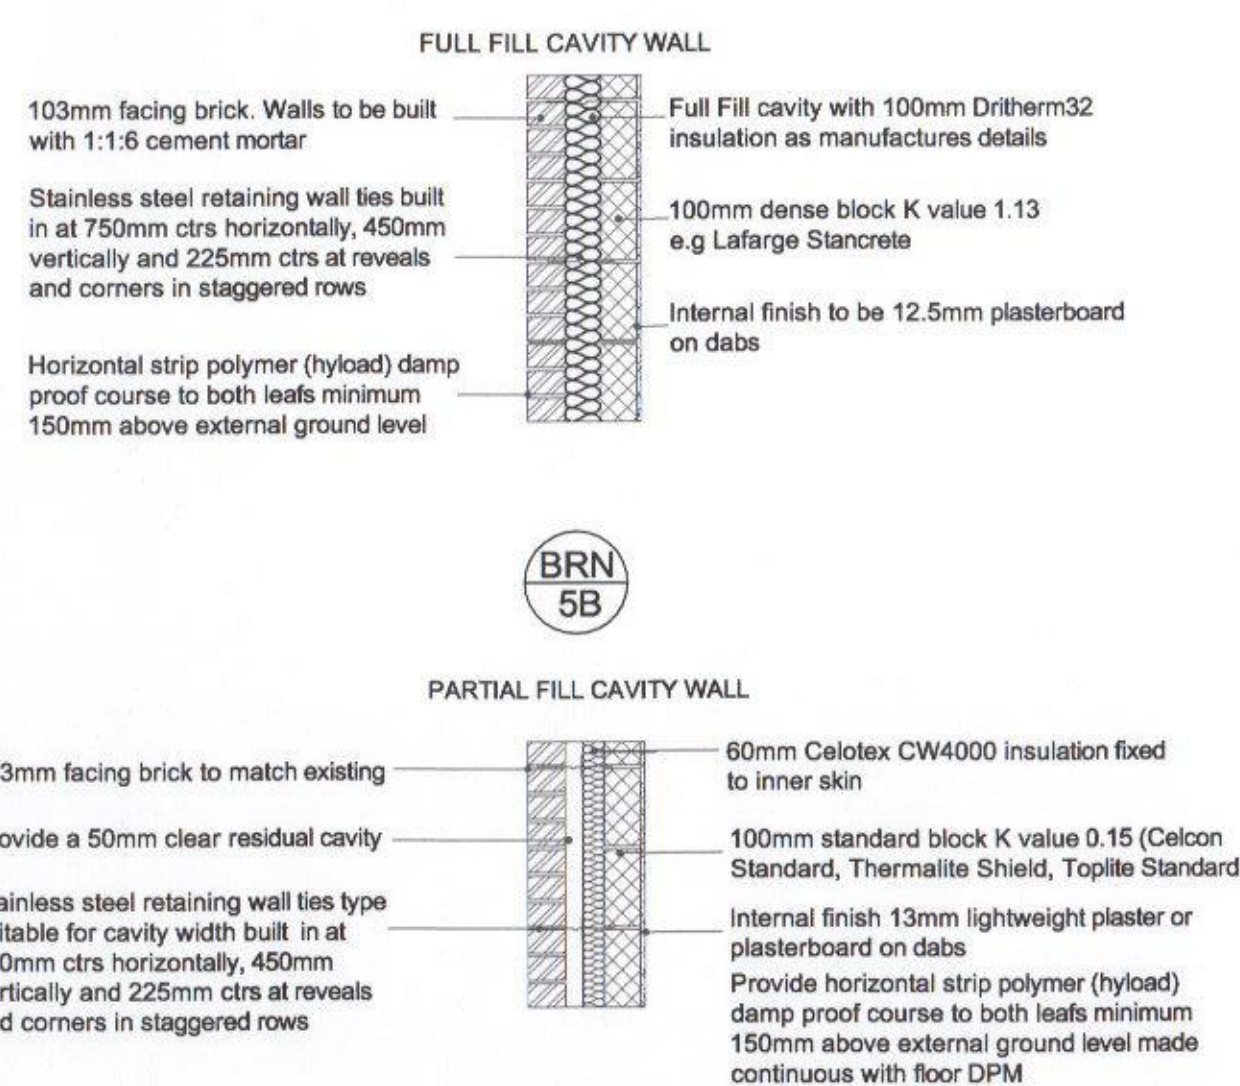

19 PROPOSED WALL SECTION THRU'
1:20

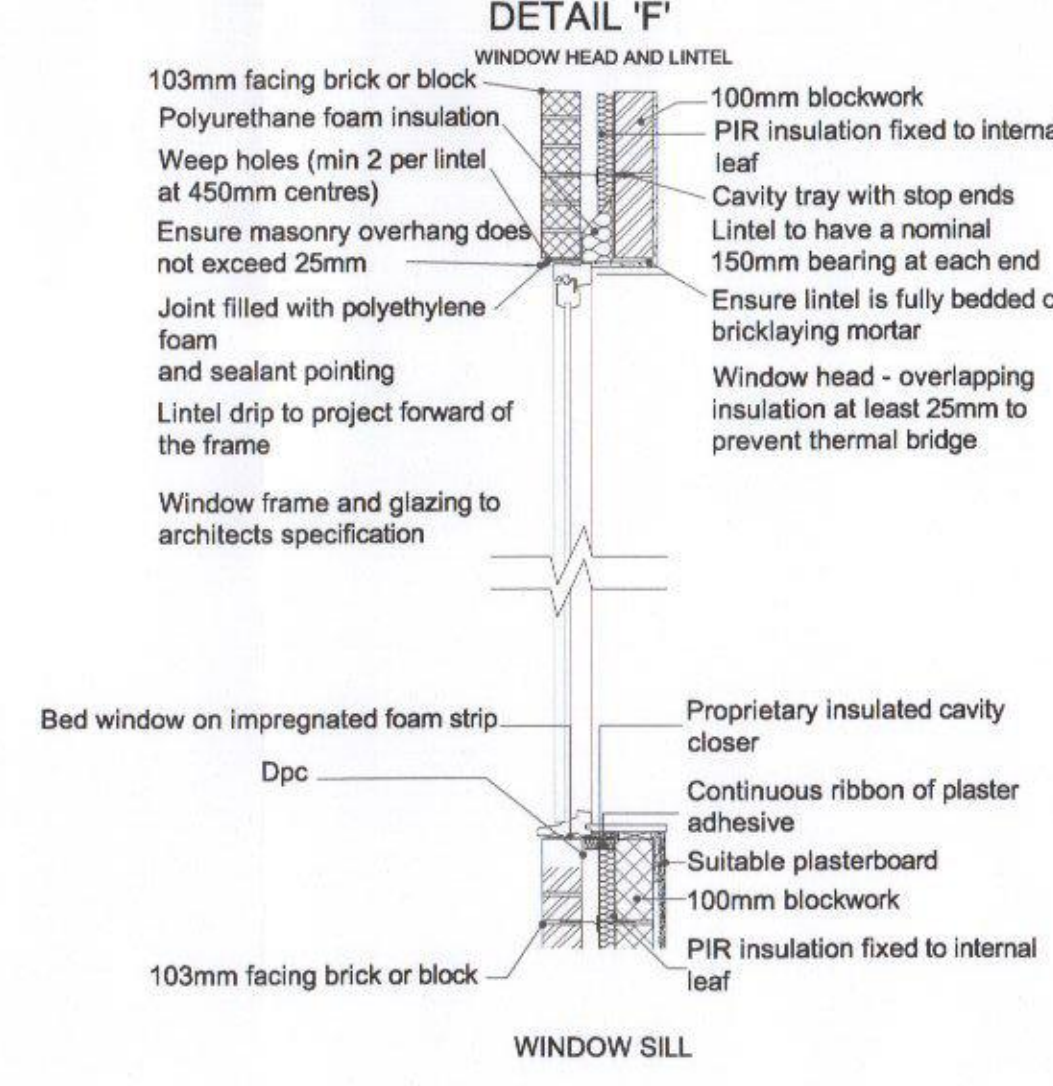

20 PROPOSED DETAIL 'F'
1:20

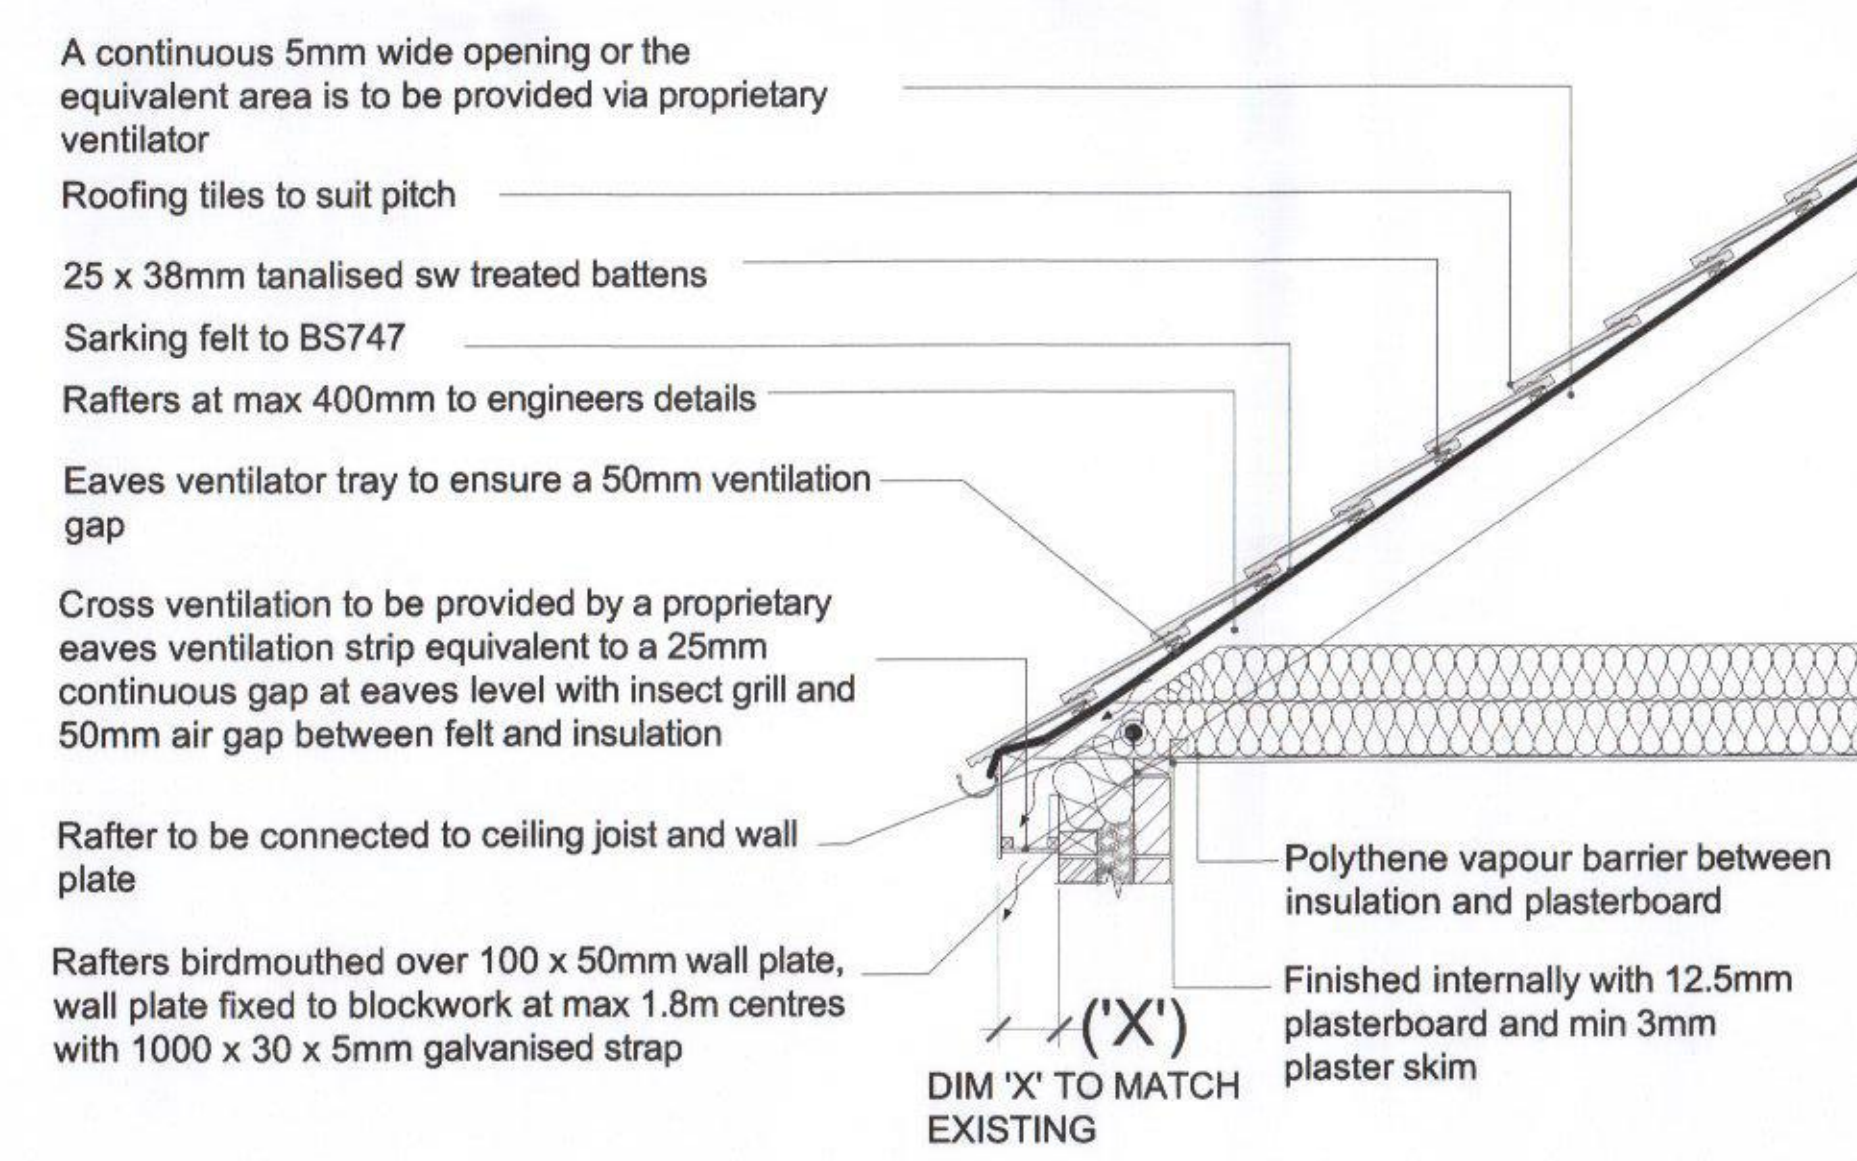

21 PROPOSED ROOF SECTION
1:20

MODIFICATIONS	ISSUE:

DOUBLE STOREY SIDE EXTENSION

J MORGAN
78 MILL ROAD,, WATERLOOVILLE
HANTS, PO7 7DA



DRAWING NO:	MORGAN 01A	1 OF 1
SCALE:		VARIES:
DATE:	24.11.2016	
REVISION:	A	A0