






Front Elevation

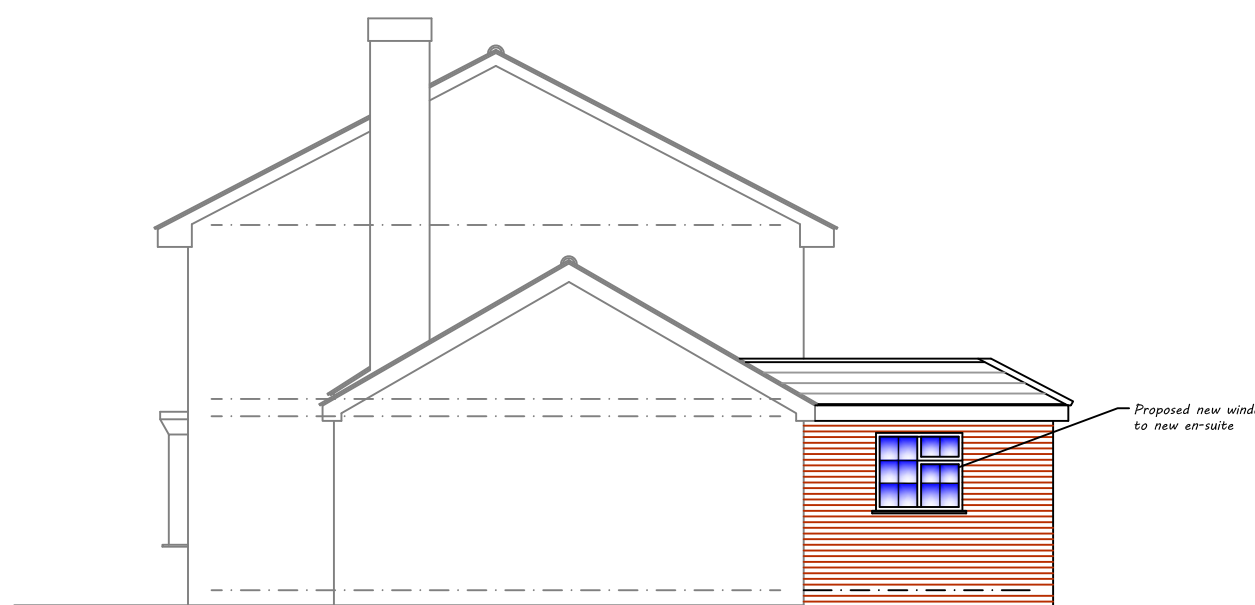

End Elevation

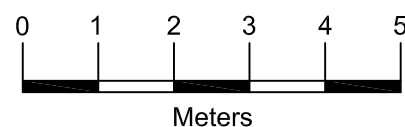

Rear Elevation

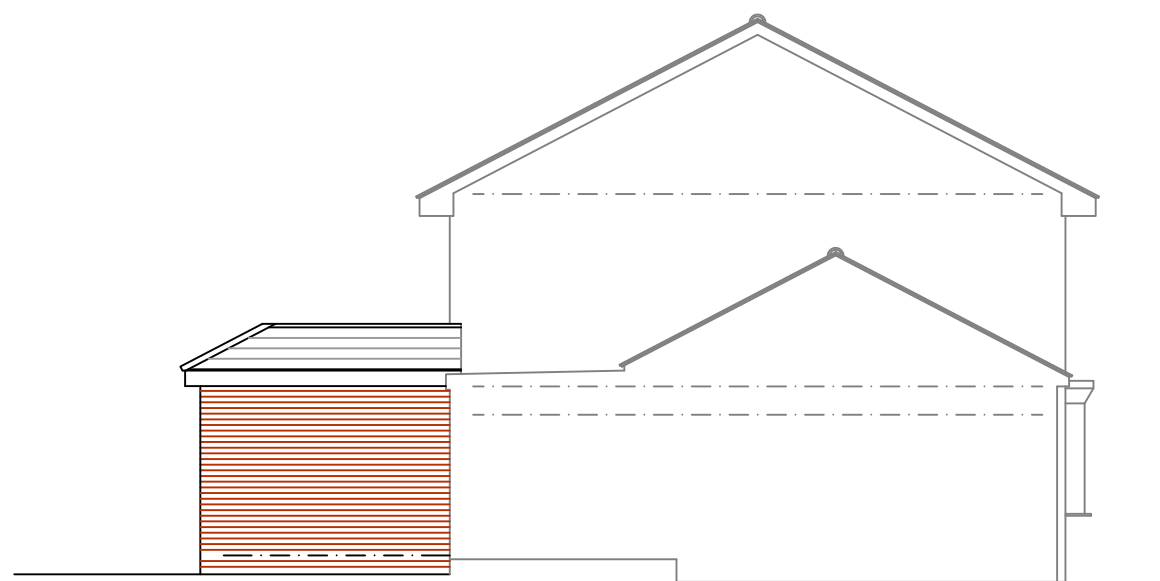

Sectional Elevation



Architectural & Civil Engineering Design
143 Station Road, Liss, Hants. GU33 7AJ
Tel 01730 894988 Fax 01730 891165
e-mail: enquiries@acedesigns-ltd.co.uk
www.ace-designs.co.uk

Job Title
**Proposed single storey rear extension at
26 Royal Way, Waterlooville**

Drawing Title
Elevations as proposed

Client
Mr and Mrs Vaughan

Scale 1:100 @ A3	Date Sept 16	Designed GG
Drawn EV	Checked GG	Approved
Job No 160901	Drawing No 160901 / 05	Rev C