


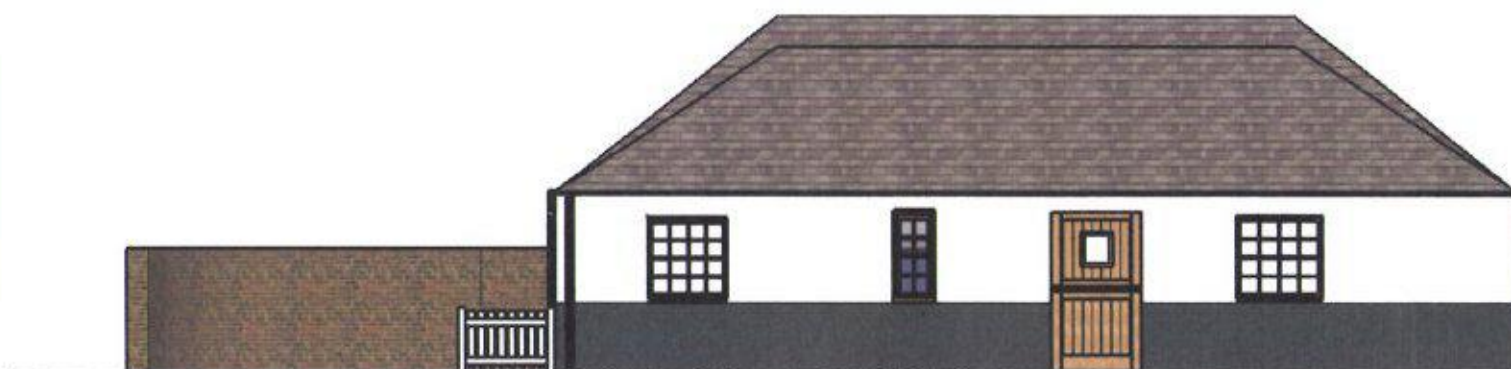


Proposed Front Elevation South



Proposed Side Elevation West



Proposed Rear Elevation North

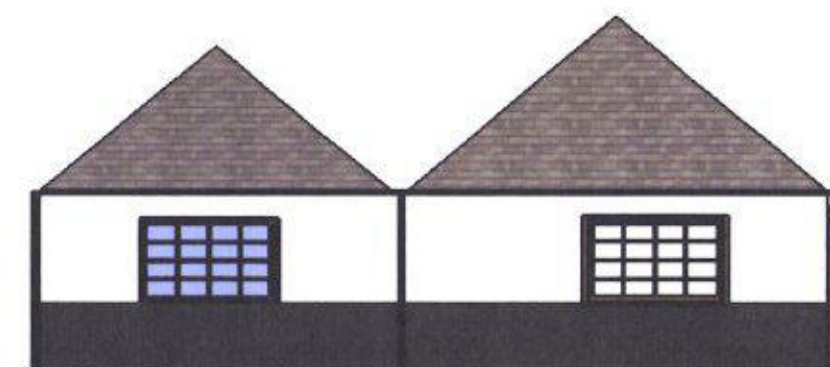

Proposed Side Elevation East



Scale 1:100

Northwood Dairy

Northwood Farm,
Northwood Lane,
Hayling Island,

Proposed Elevations for use in
conjunction with prior approval
application.