



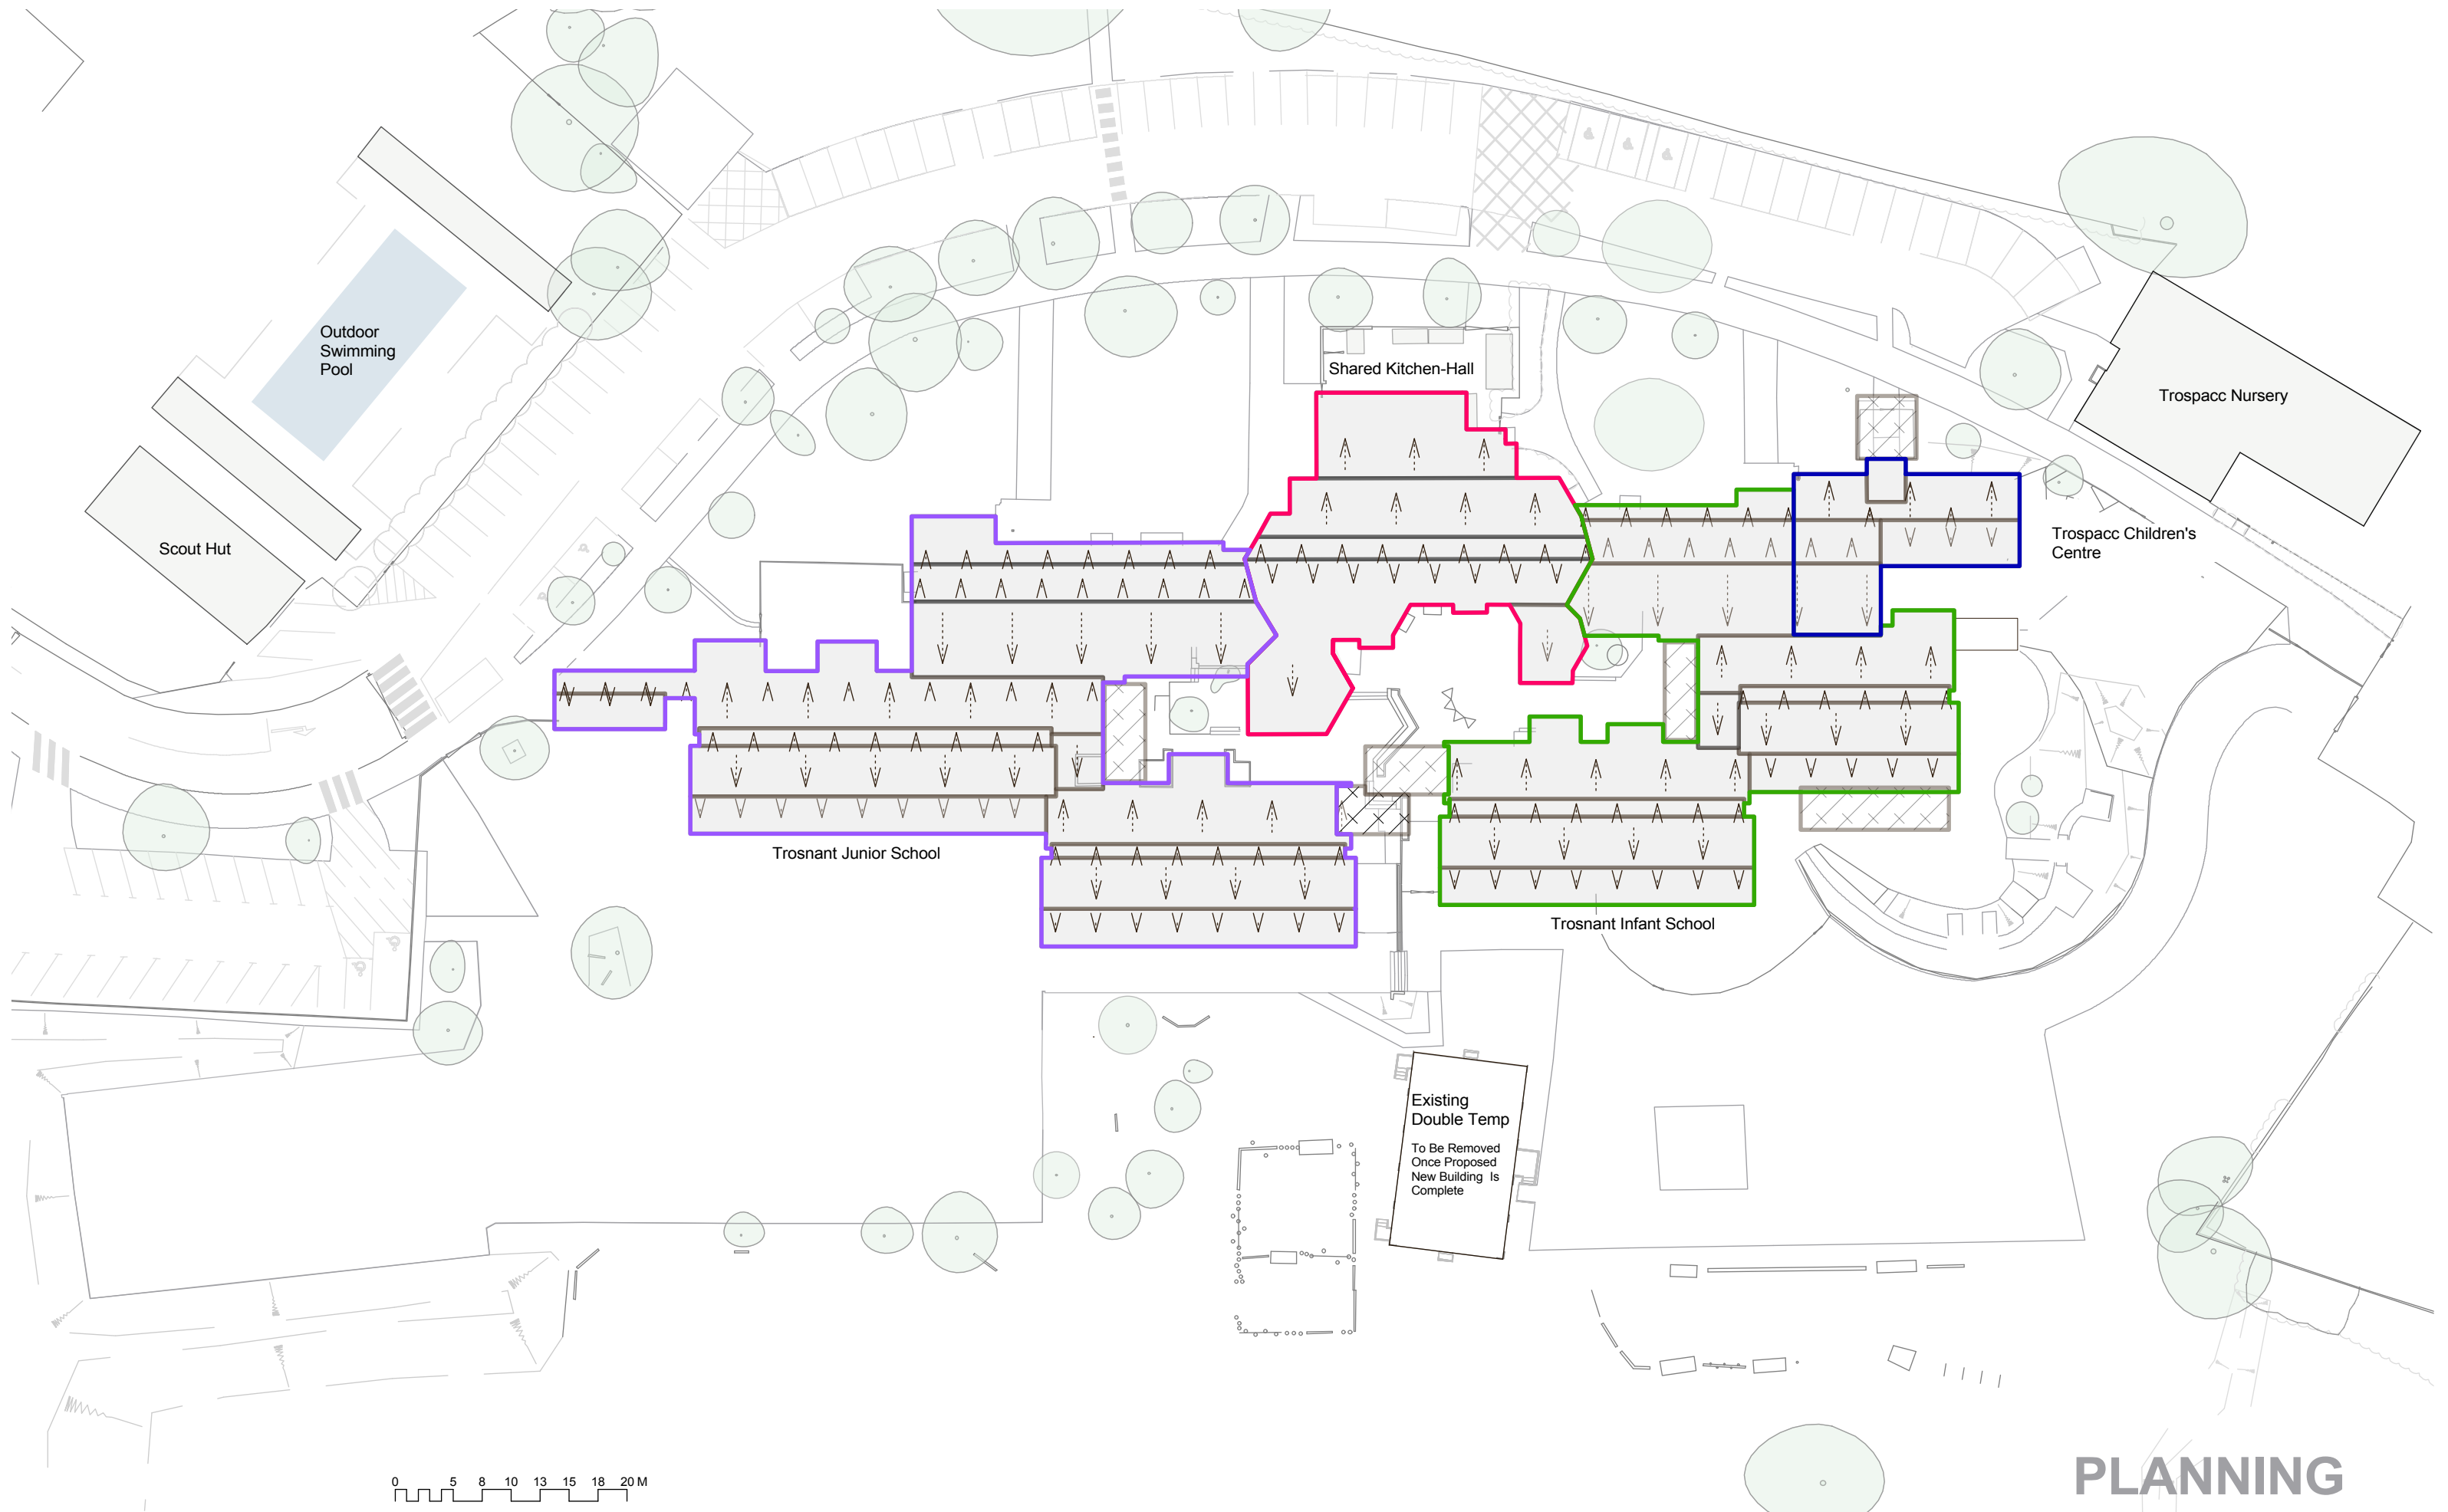

 Hampshire
County Council

HCC Property Services,
Three Minsters House,
76 High Street, Winchester SO23 8UL.
tel: (01962) 847801

 

Notes	
1 This drawing is © copyright Hampshire County Council 2016. No unauthorised reproduction permitted. All rights reserved.	3 This map is reproduced from Ordnance Survey material with the permission of Ordnance Survey on behalf of the controller of Her Majesty's Stationery Office © Crown Copyright. Unauthorised reproduction infringes Crown Copyright and may lead to prosecution or civil proceedings. (100019180), (2016)
2 No dimensions are to be scaled from this drawing	

rev	description	date	by

PROJECT				SHEET CONTENTS	
Hampshire County Council Trosnant infant & Junior Schools 1FE Expansion				Existing Site Plan	
SCALE 1:250@A1 1:500@A3	DATE 20/10/16	DRAWN. VM	CHKD. CH	DRAWING No. P10759-A-1050	REVISION
				FILE REF. <i>File name</i>	

PLANNING

