




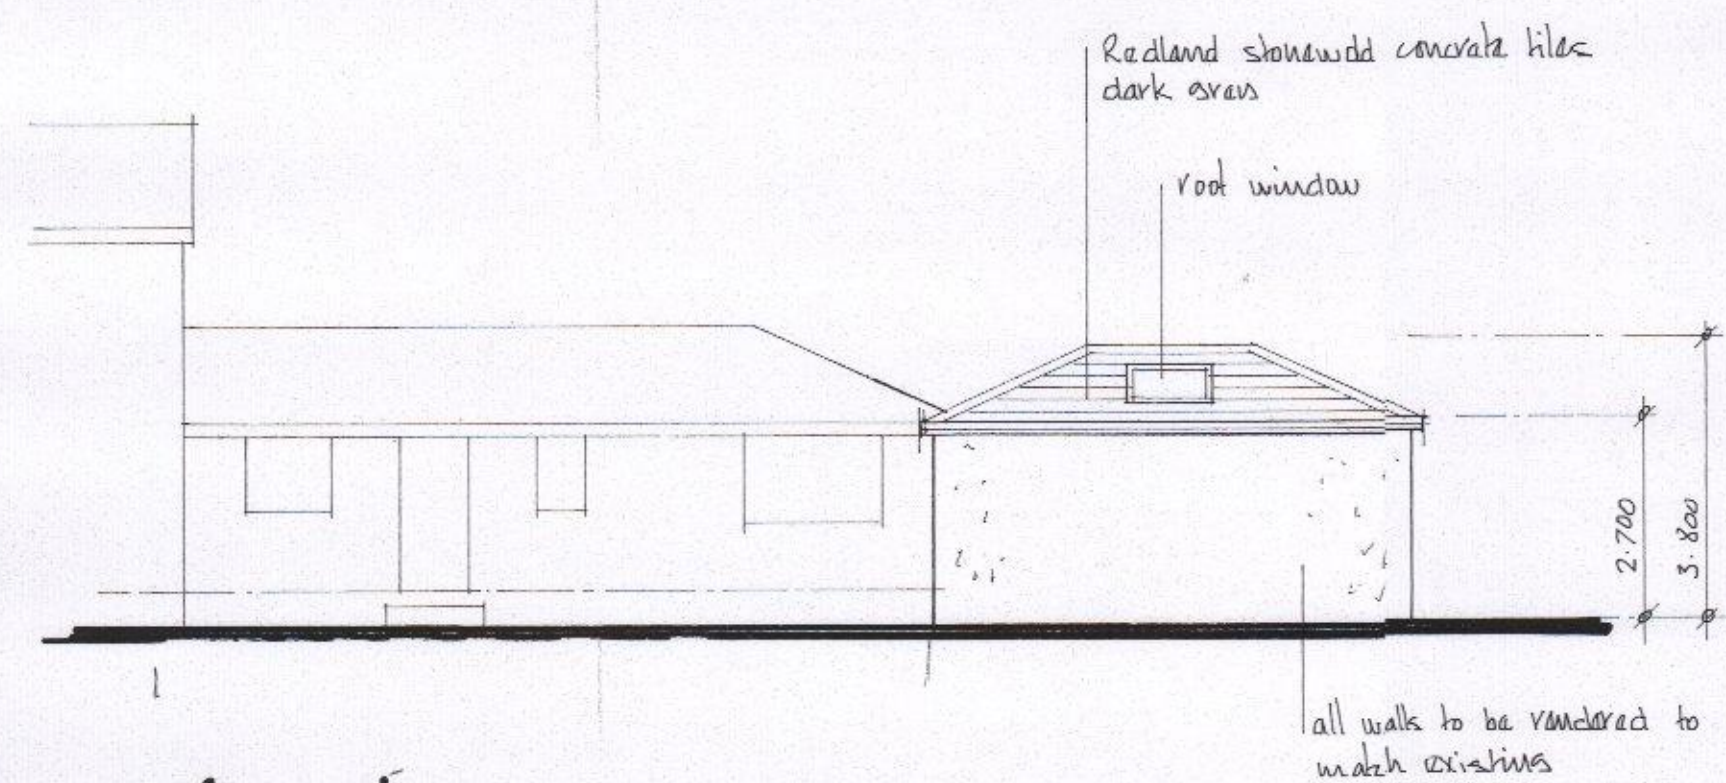


front

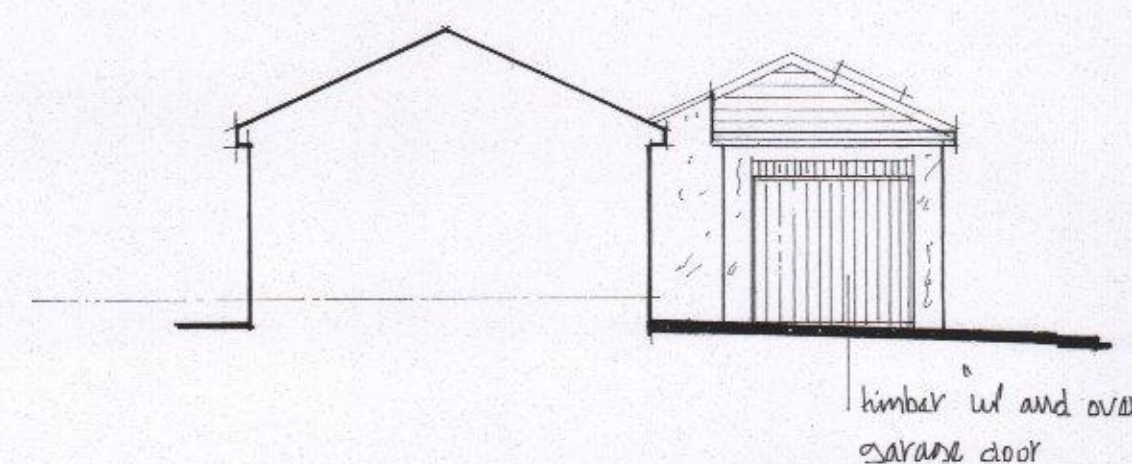

side

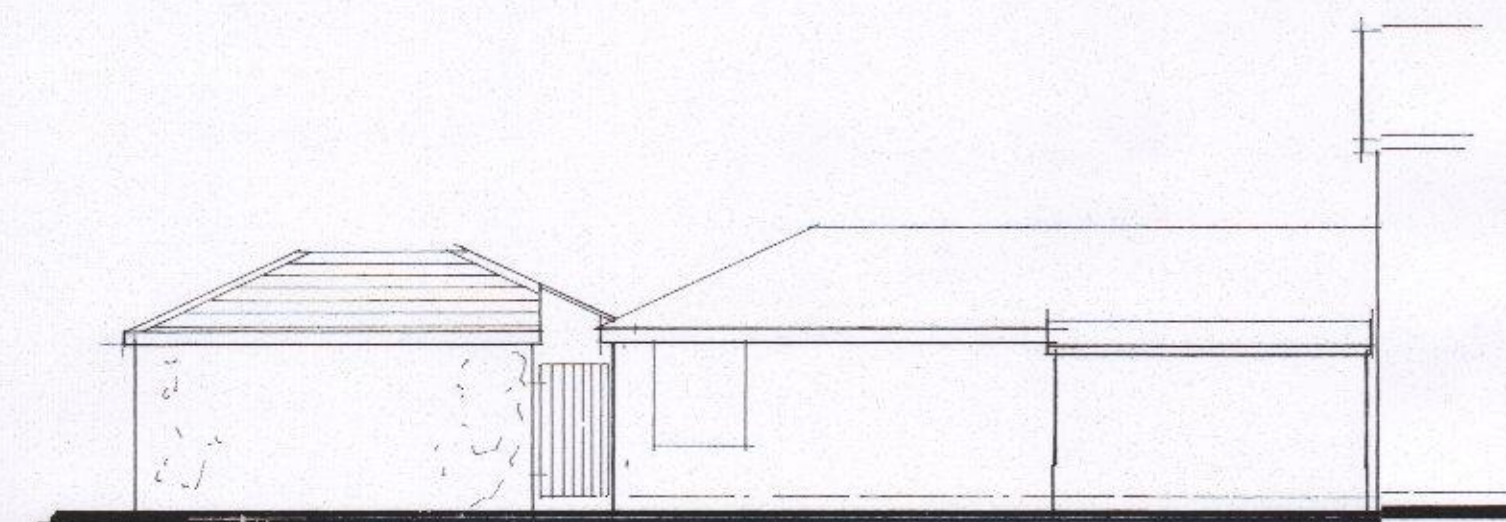

rear

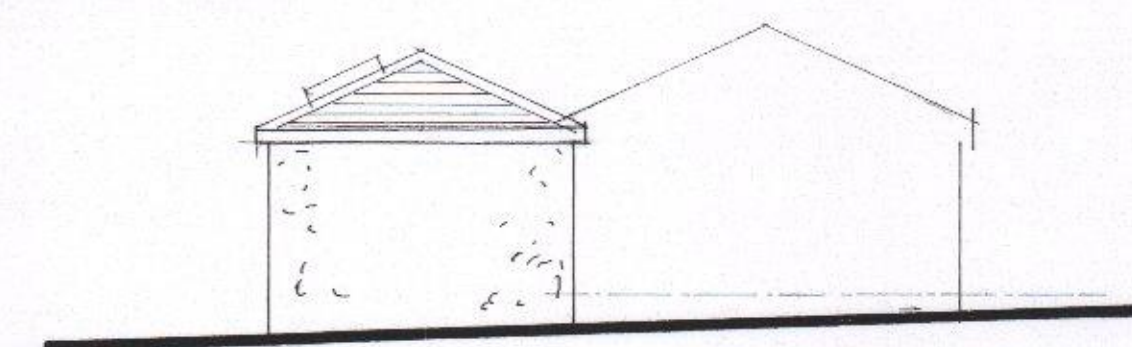


side


e l e v a t i o n s



8


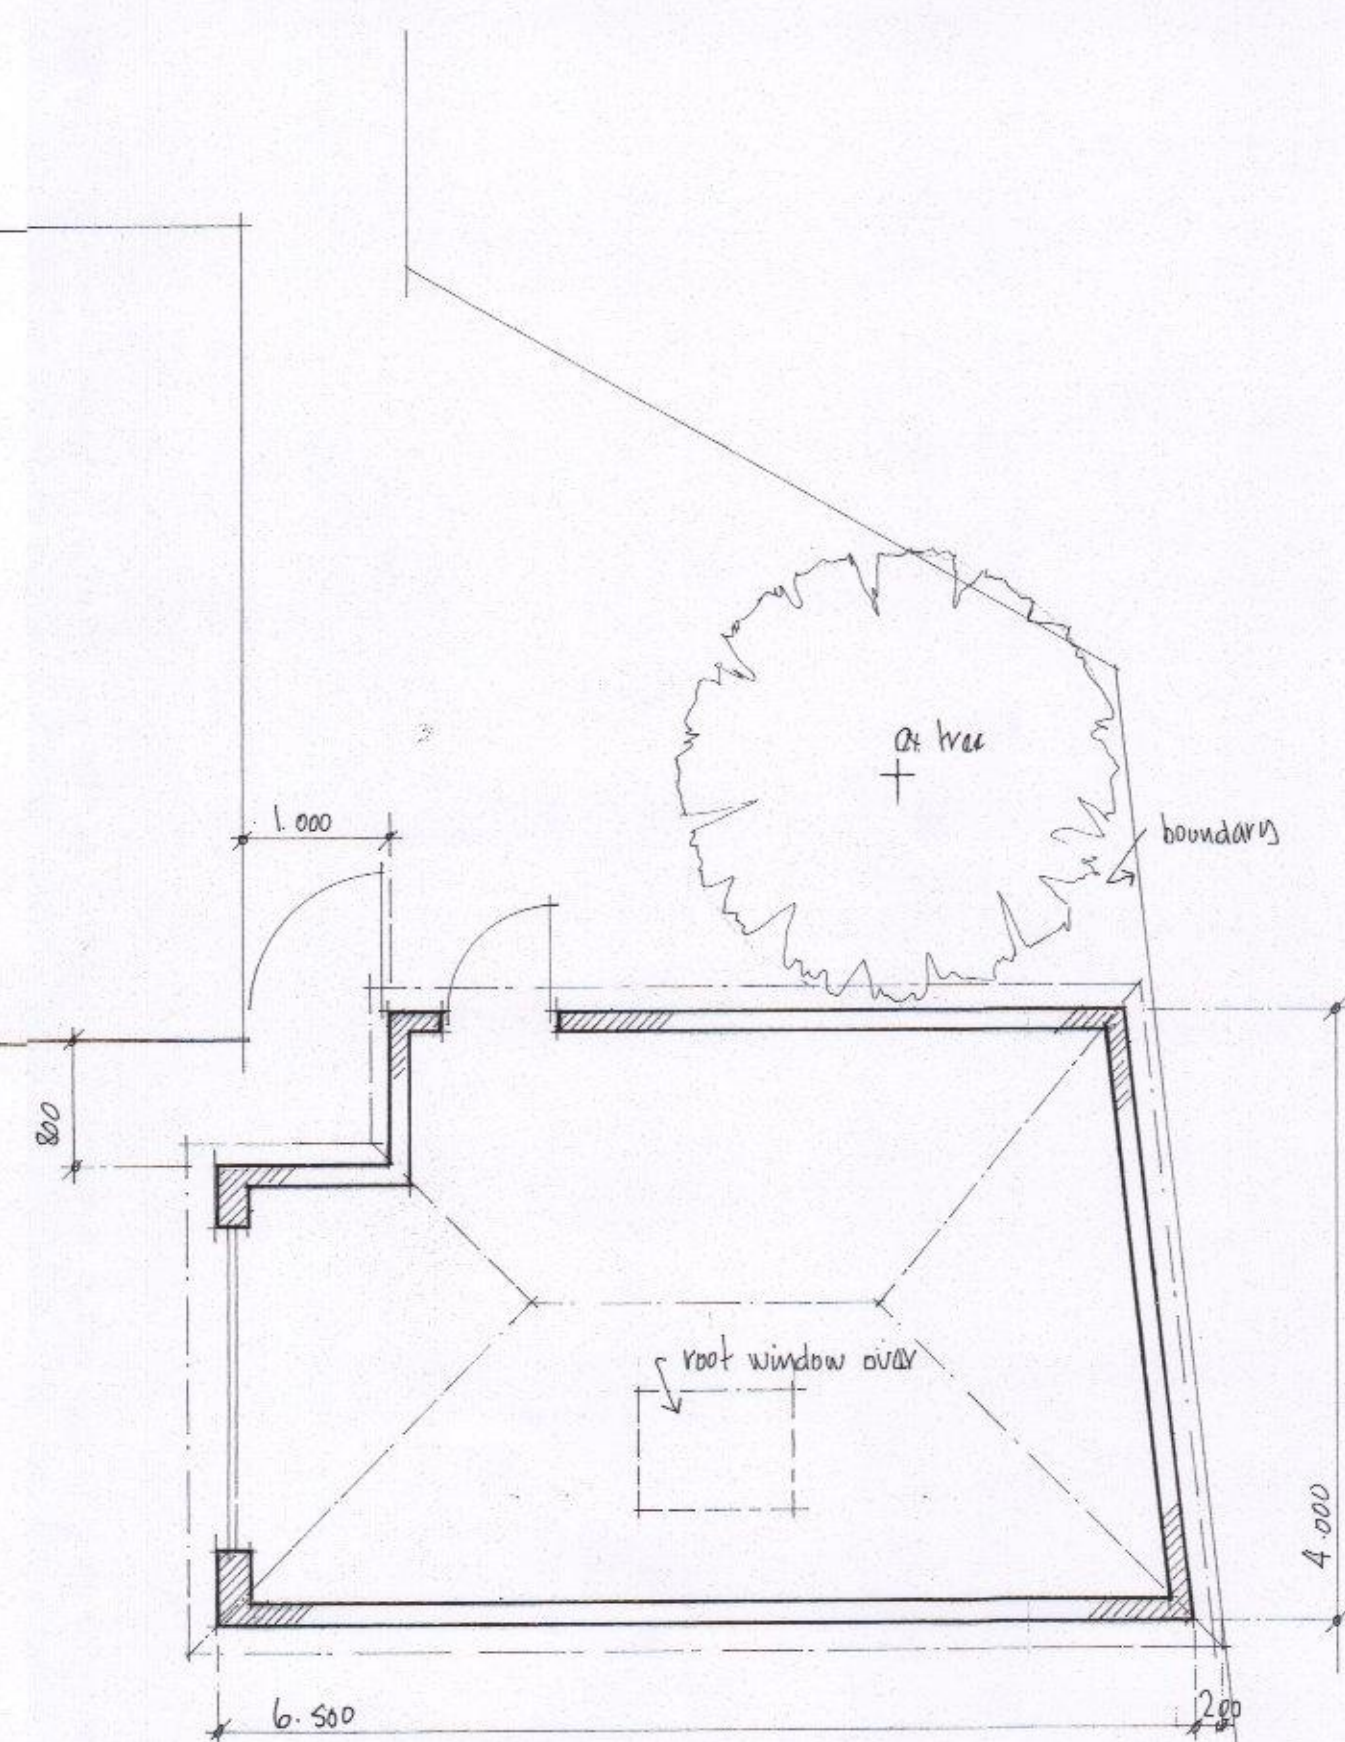


ground floor plan

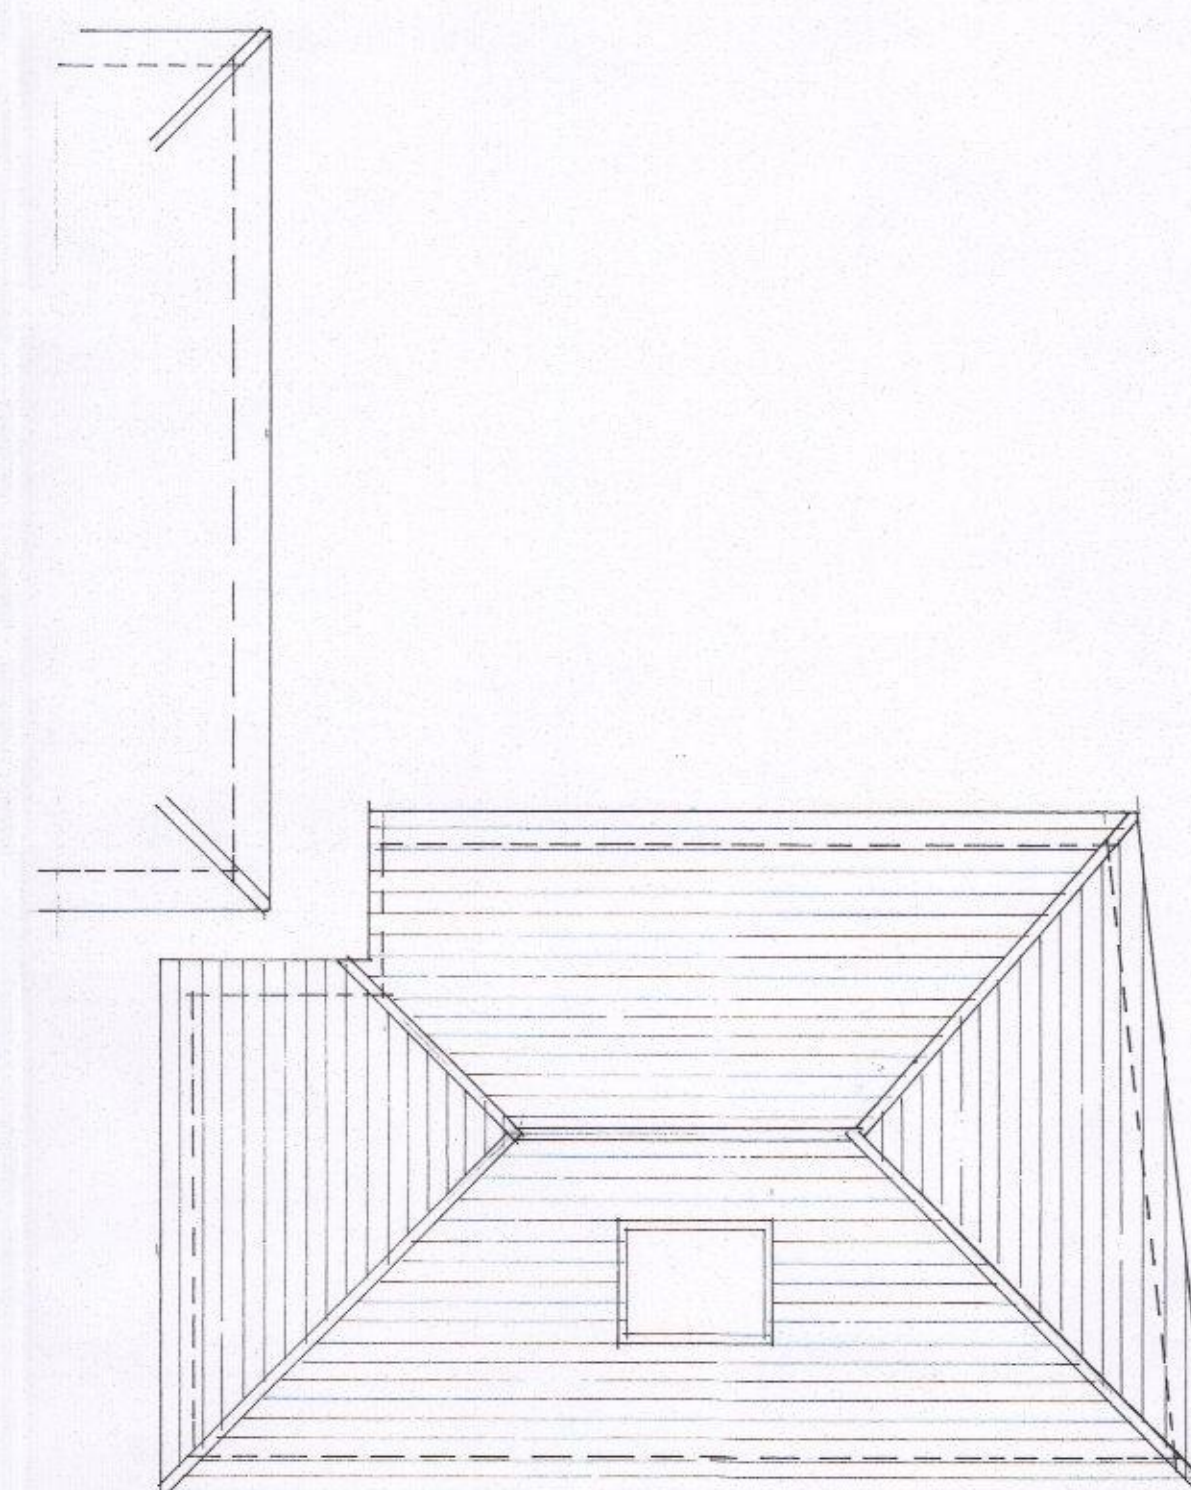

roof plan

Scale bar

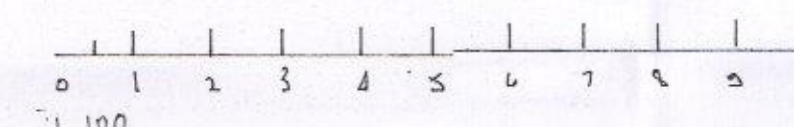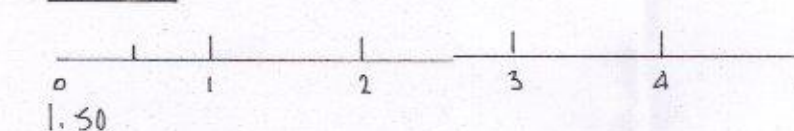

HAVANT BOROUGH
COUNCIL
07 NOV 2016
RECEIVED

	
Architectural Designs 157 Methuen Road, Southsea, Portsmouth, Hants. PO4 9HQ Telephone: 02392 362829	
Project:	Proposed erection of a detached garage & barnfold Waterlooville
Title:	Design drawings
Scale:	1:50 and 1:100
Date:	October 2016
Drawing No:	1610-1333