



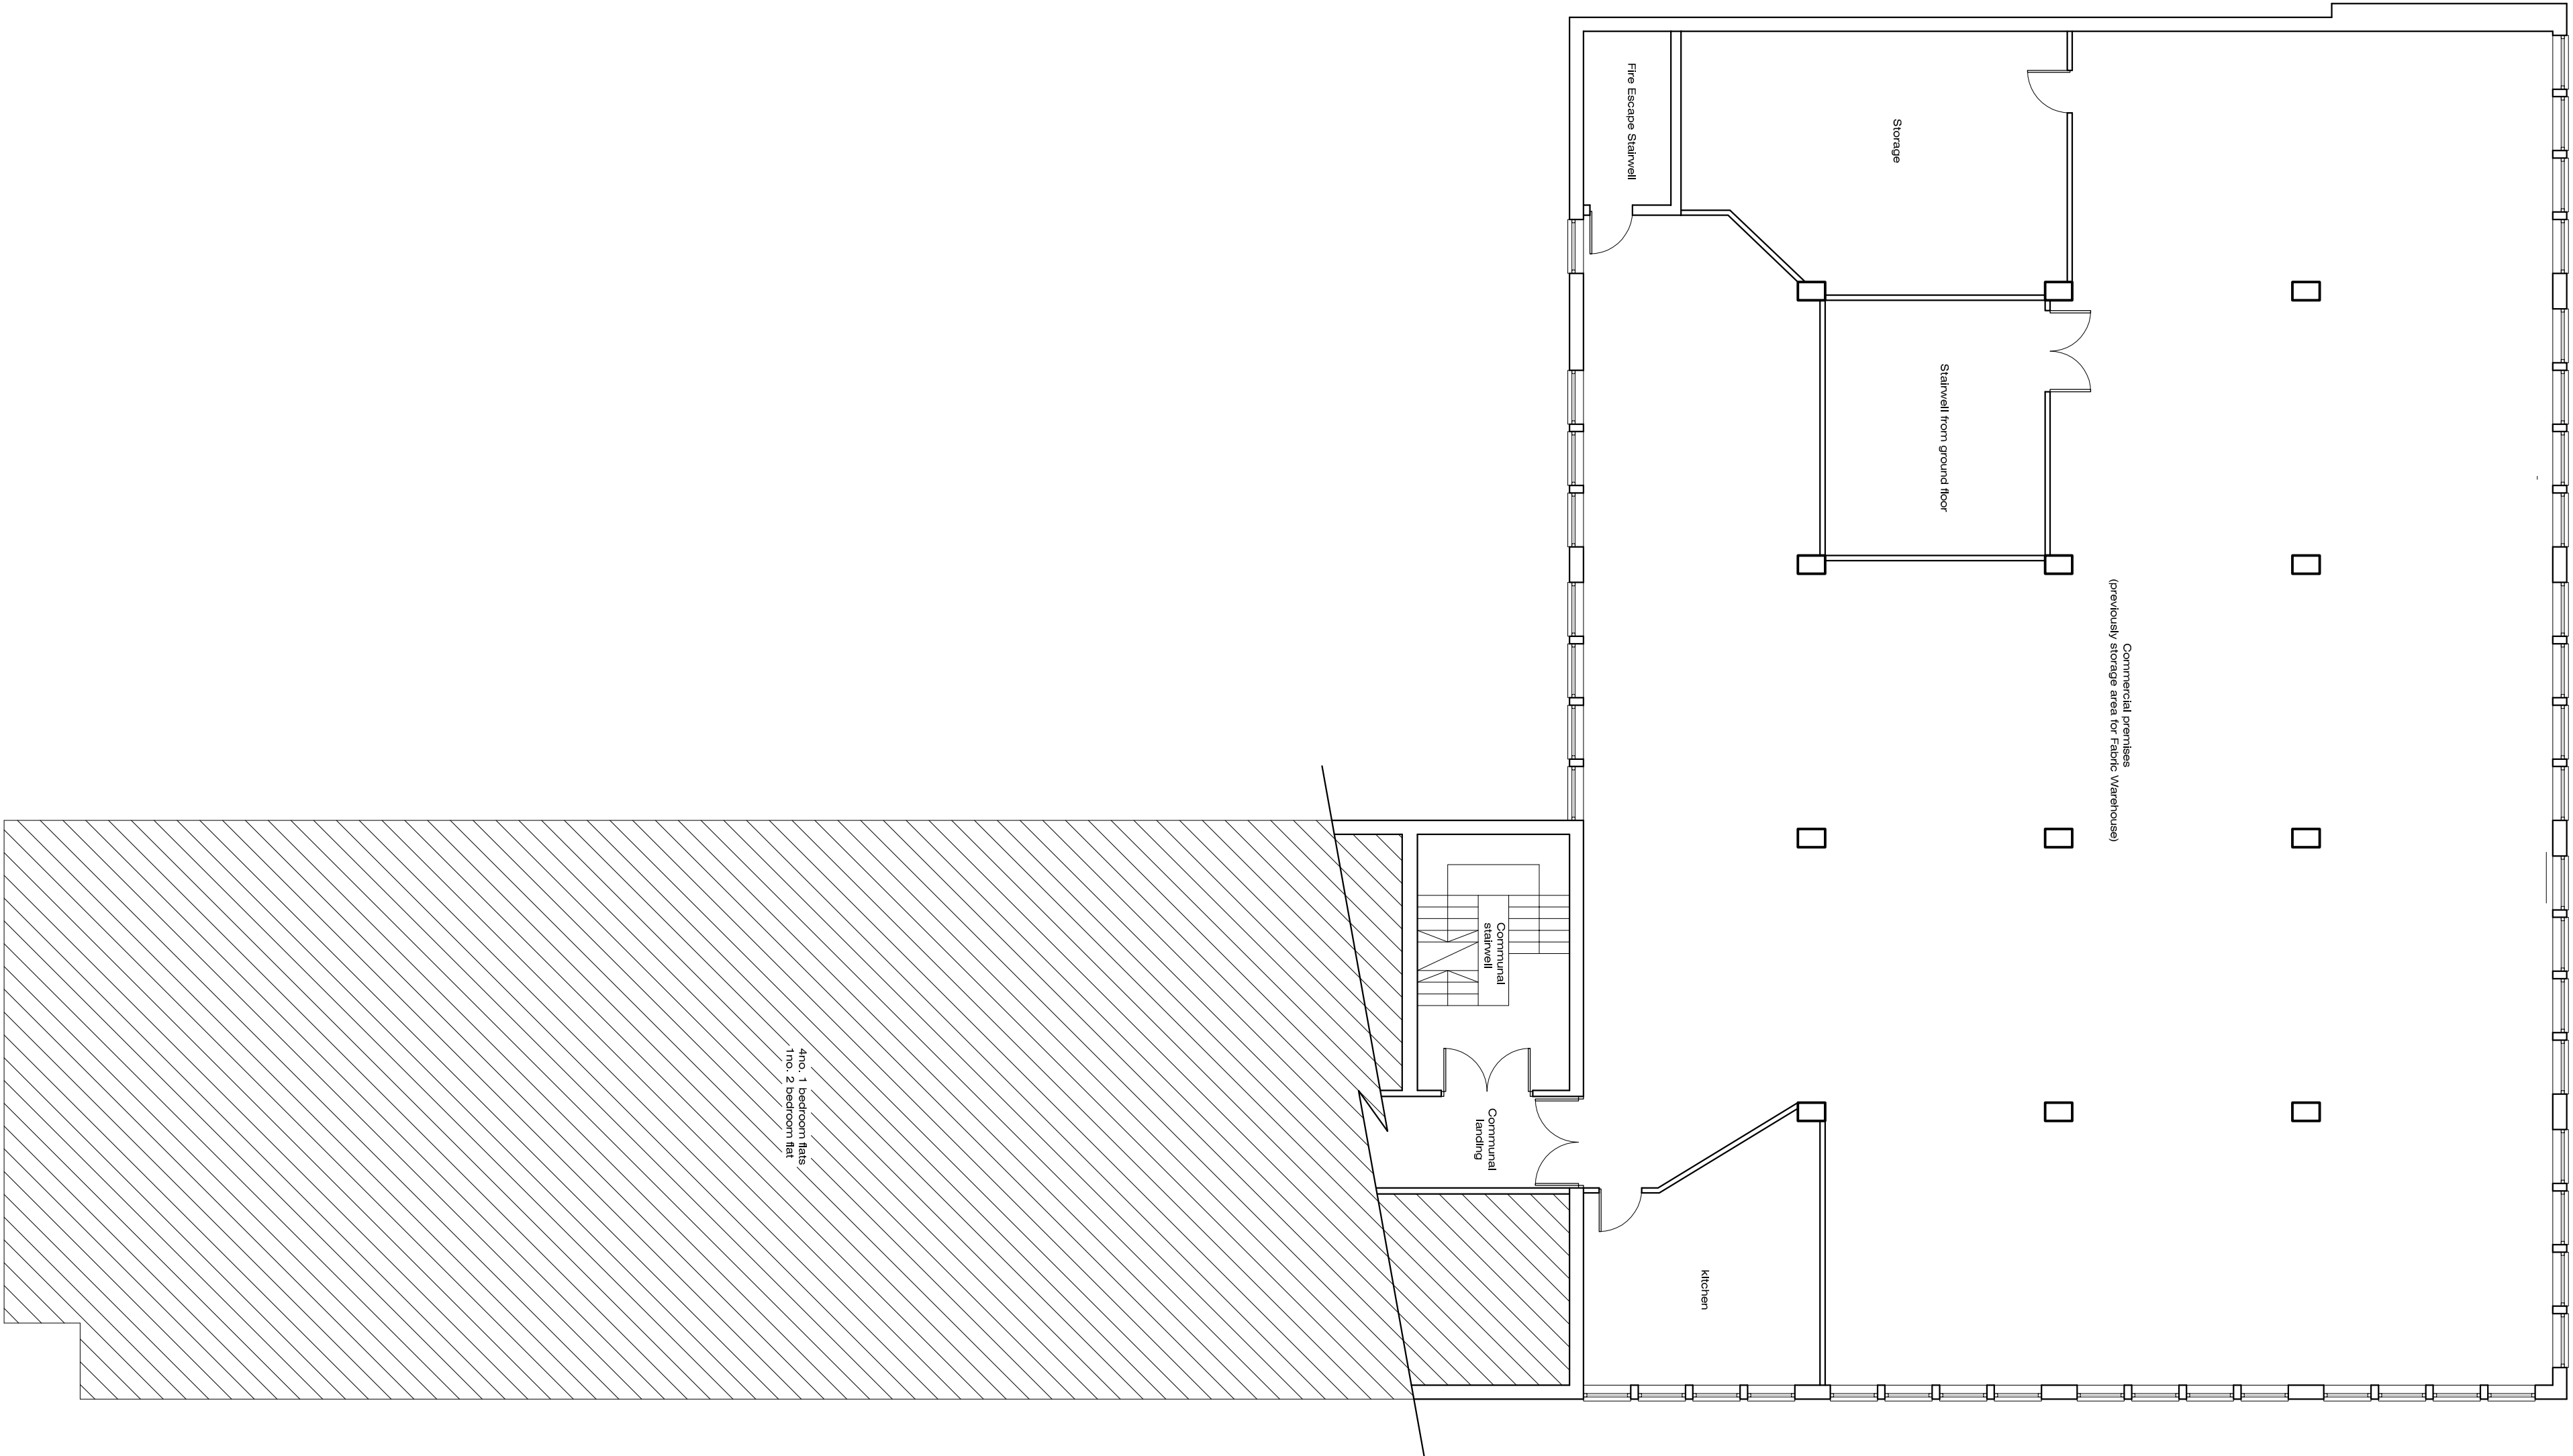

Bin Store Plan and Elevations - As Existing

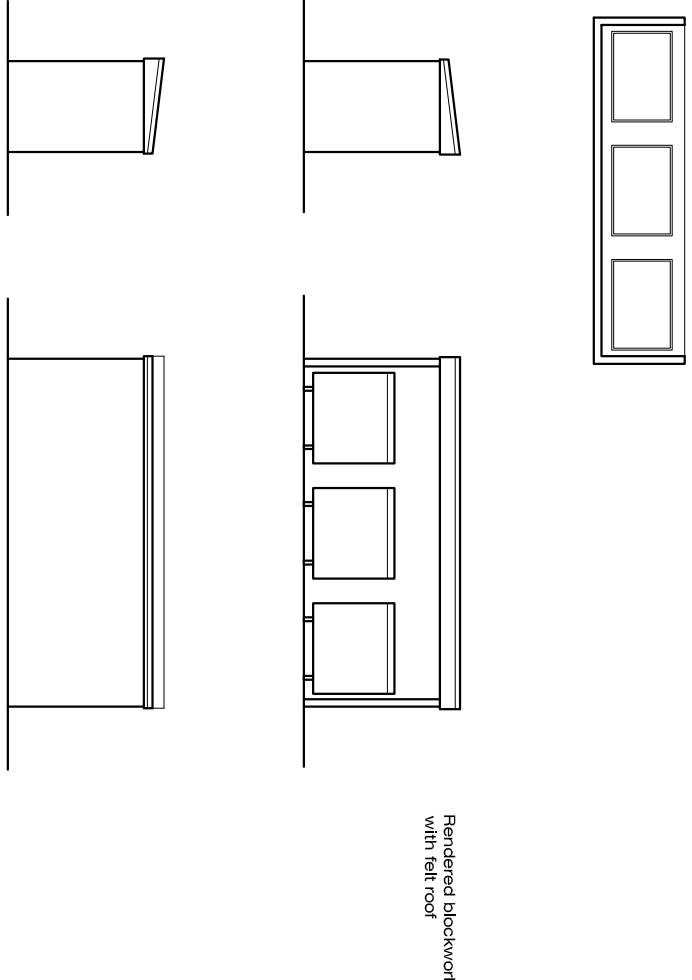

-	Issued for Planning Application	NJ	01-03-17
Rev.		By	Date

Wildern Architecture Ltd
Middle House, 3 Sampson Close,
Watersash, Southampton, SO31 9BU
07920 260758

Project

Raebarn House, Hulbert Road,
Waterlooville, PO7 7DU

Client
Oakdene Construction Ltd

Title			
Plans and Elevations - As Existing			
Date	Feb 17	Drawn By	NJ
Job No.	Drawing No.	Scale	Revision
W16-030	001	1:100/ 500@A1	-

Site Plan - As Existing

First Floor Plan - As Existing

Block Plan - As Existing 1:500