


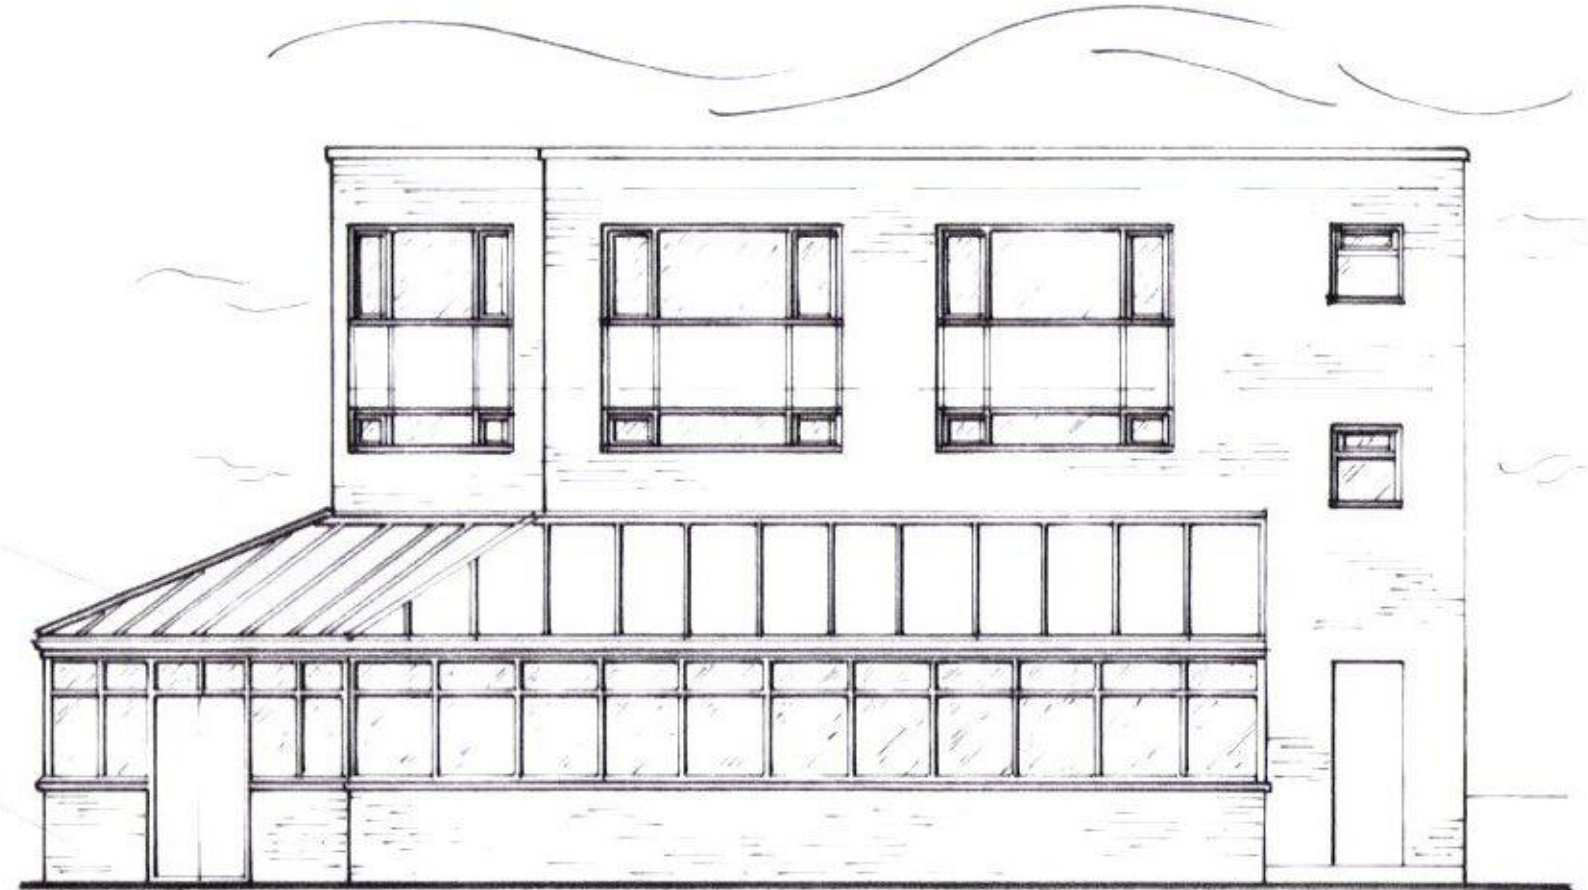


North Elevation



West Elevation



South Elevation

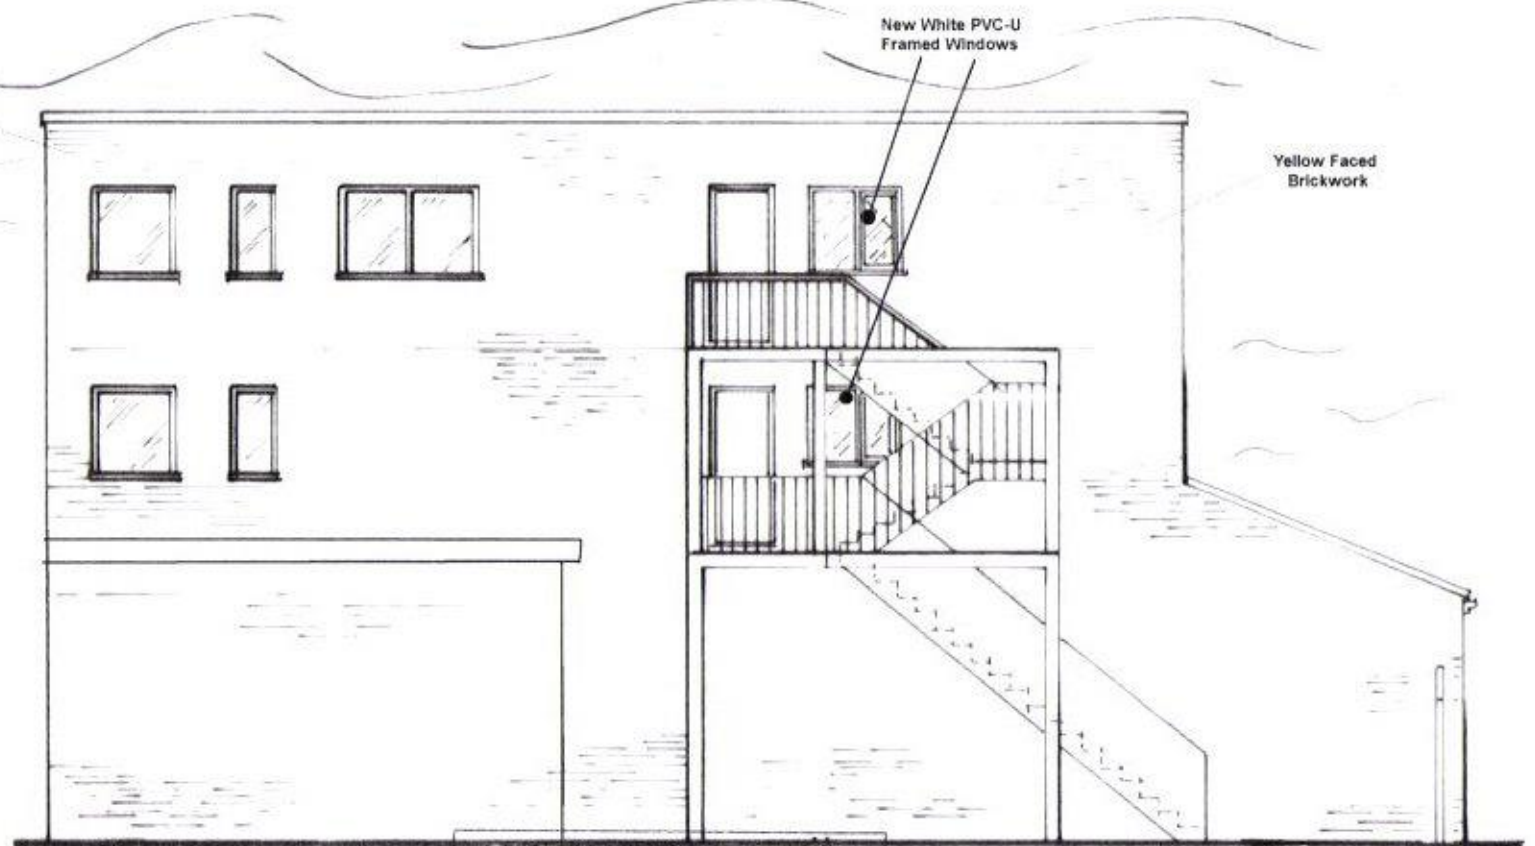

East Elevation

HAVANT BOROUGH
COUNCIL
- 6 SEP 2016
RECEIVED

Client:	MR S COLLIER, C/O AGENT	Date:	MAY 2015
Project:	CONVERSION OF THE FIRST AND SECOND FLOORS OF 12 CREEK ROAD HAYING HILL, PO11 9RD		
Drawing:	PROPOSED ELEVATIONS	Scale:	1:100@A3 (unannotated)
		Drawing No:	1188-04
Eastern Square (Project Management) Ltd, The Colchester Centre, Haverhill Road, Hythe Quay, Colchester, Essex, CO2 8JH Tel: 01206 260966 www.easternsquare.net			