


Ground floor proposed extension is as previously approved application: App/15/01115

With the following minor changes:-


1. New front entrance and side entrance

2. New side window and side door


3. New window added to the sitting area

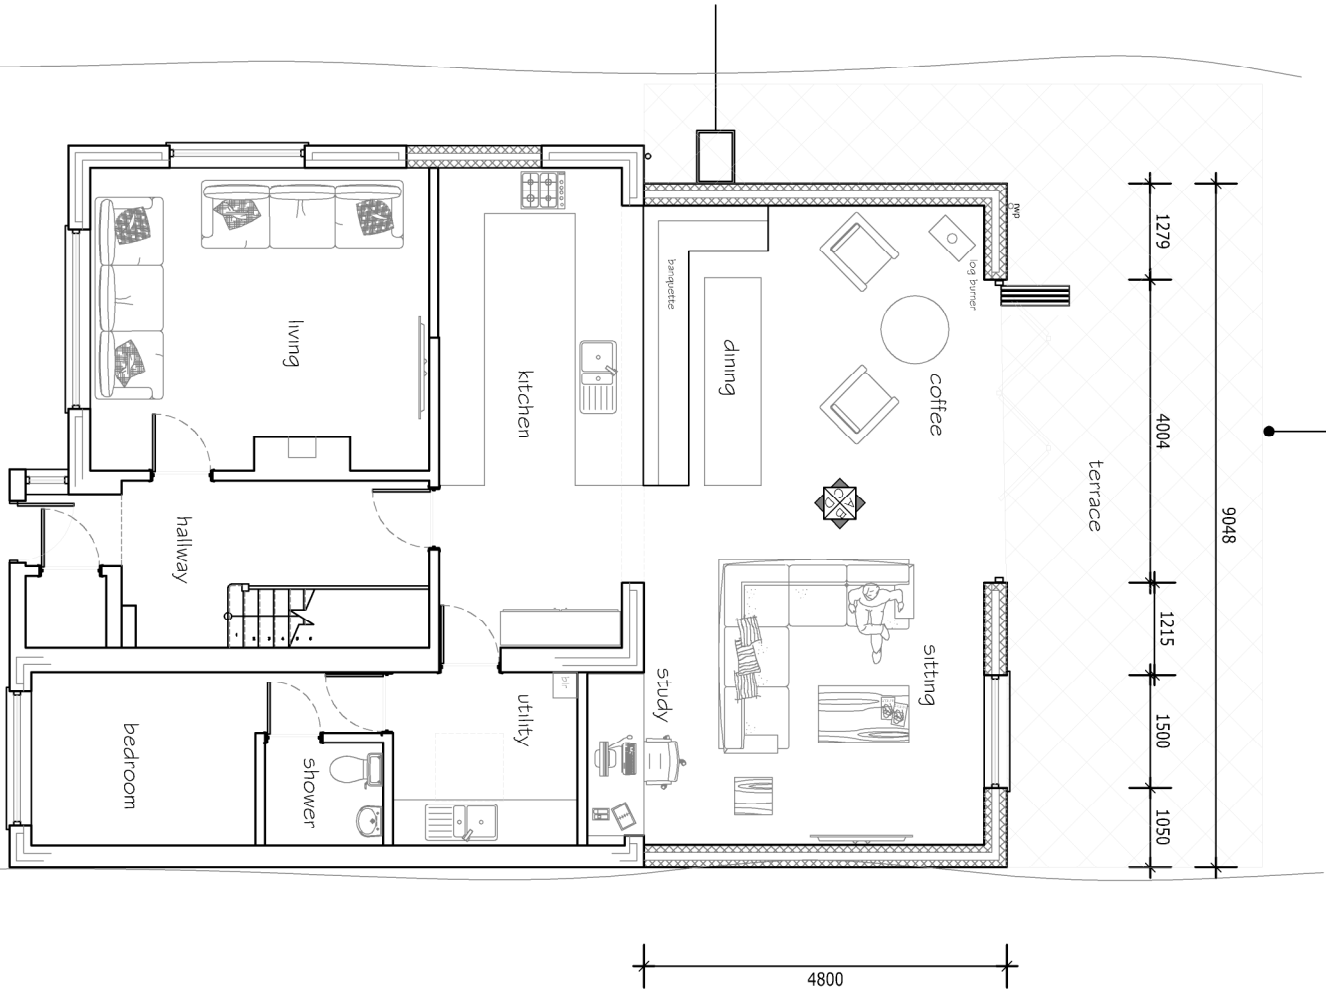


Proposed Ground Floor Plan
Scale 1:100

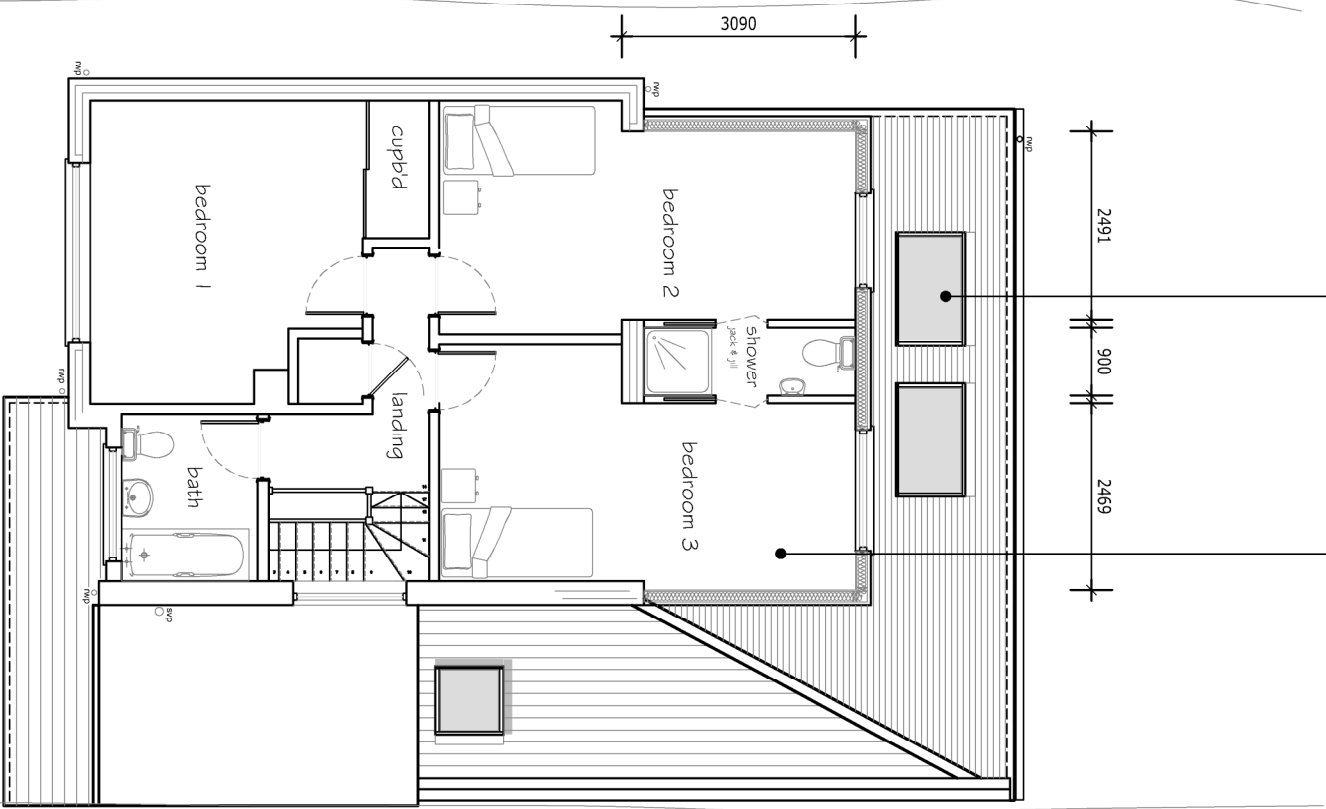





Proposed First Floor Plan
Not to Scale

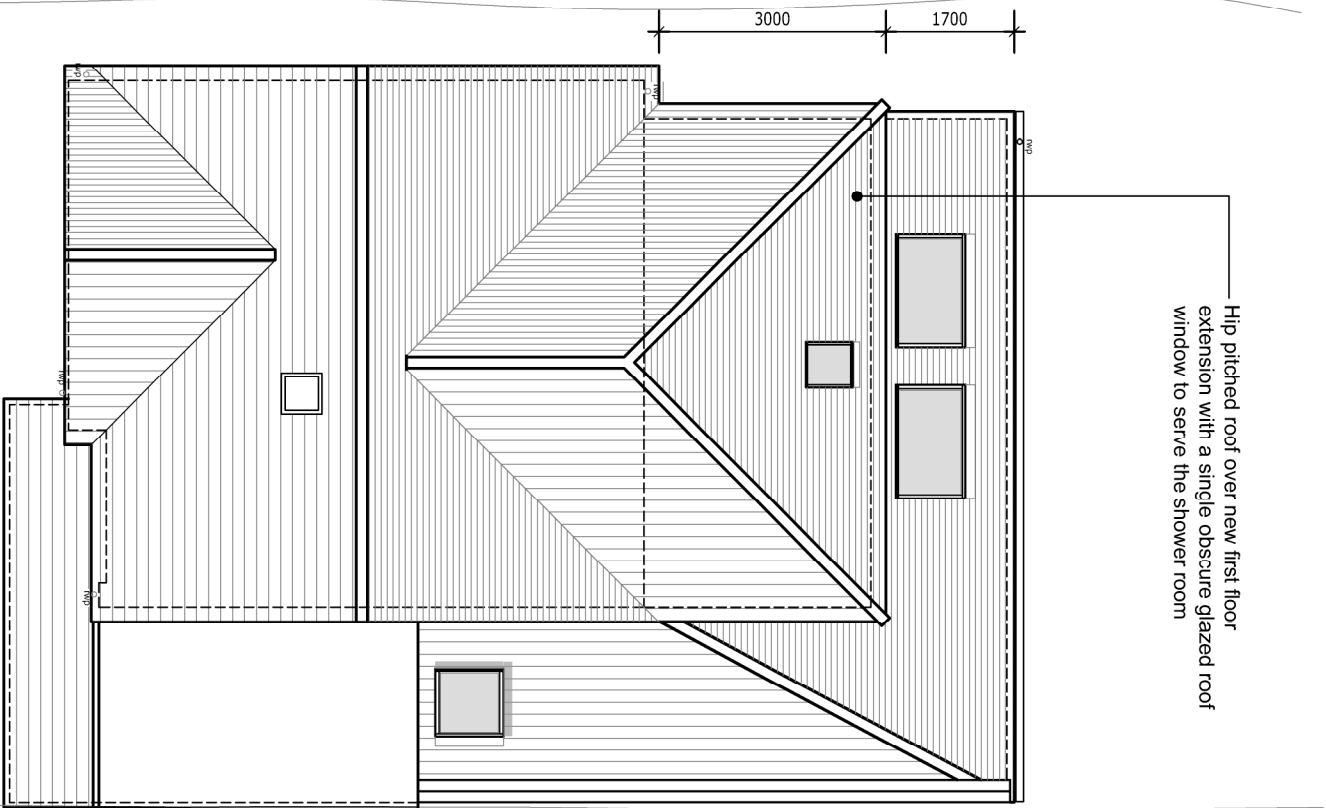


Proposed Roof Plan
Scale 1:100

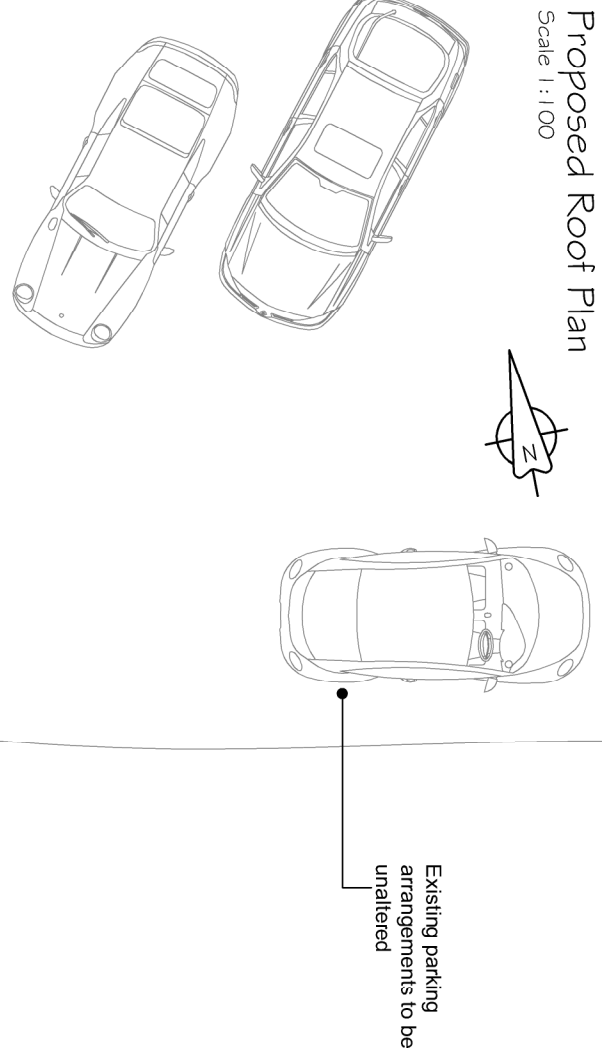


Proposed Block Plan
Scale 1:500

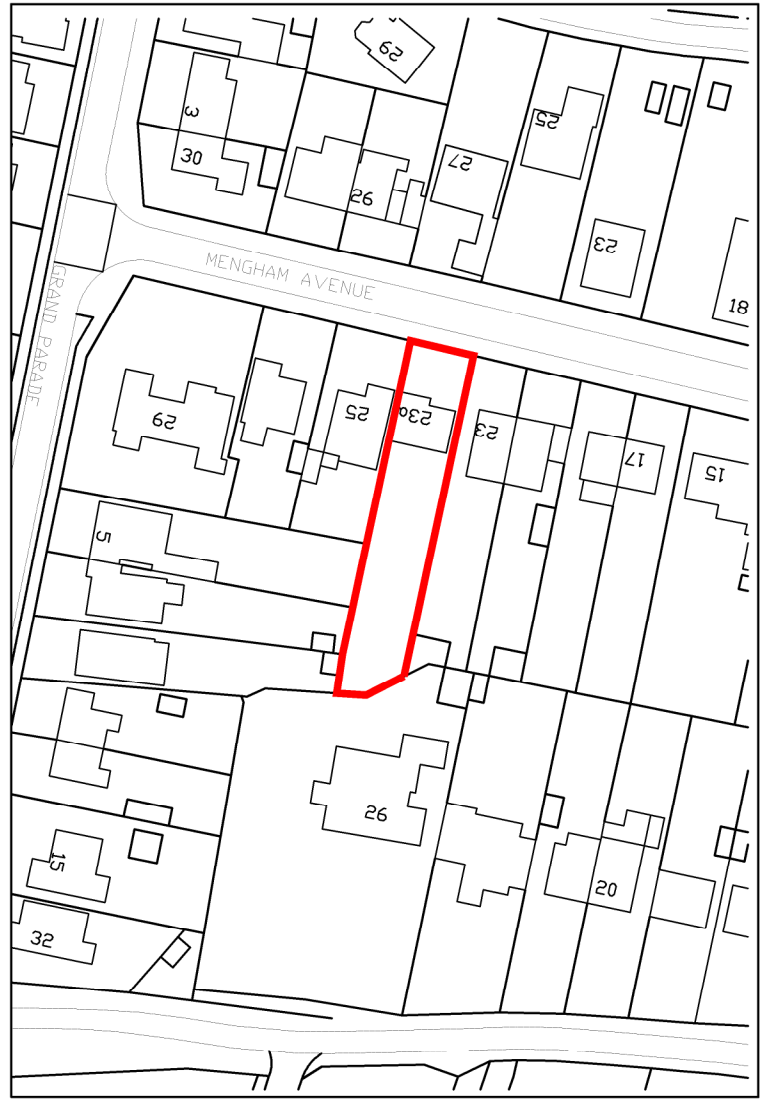 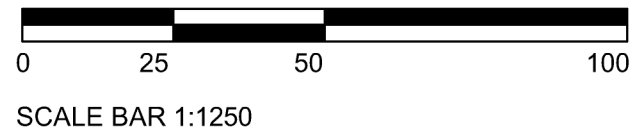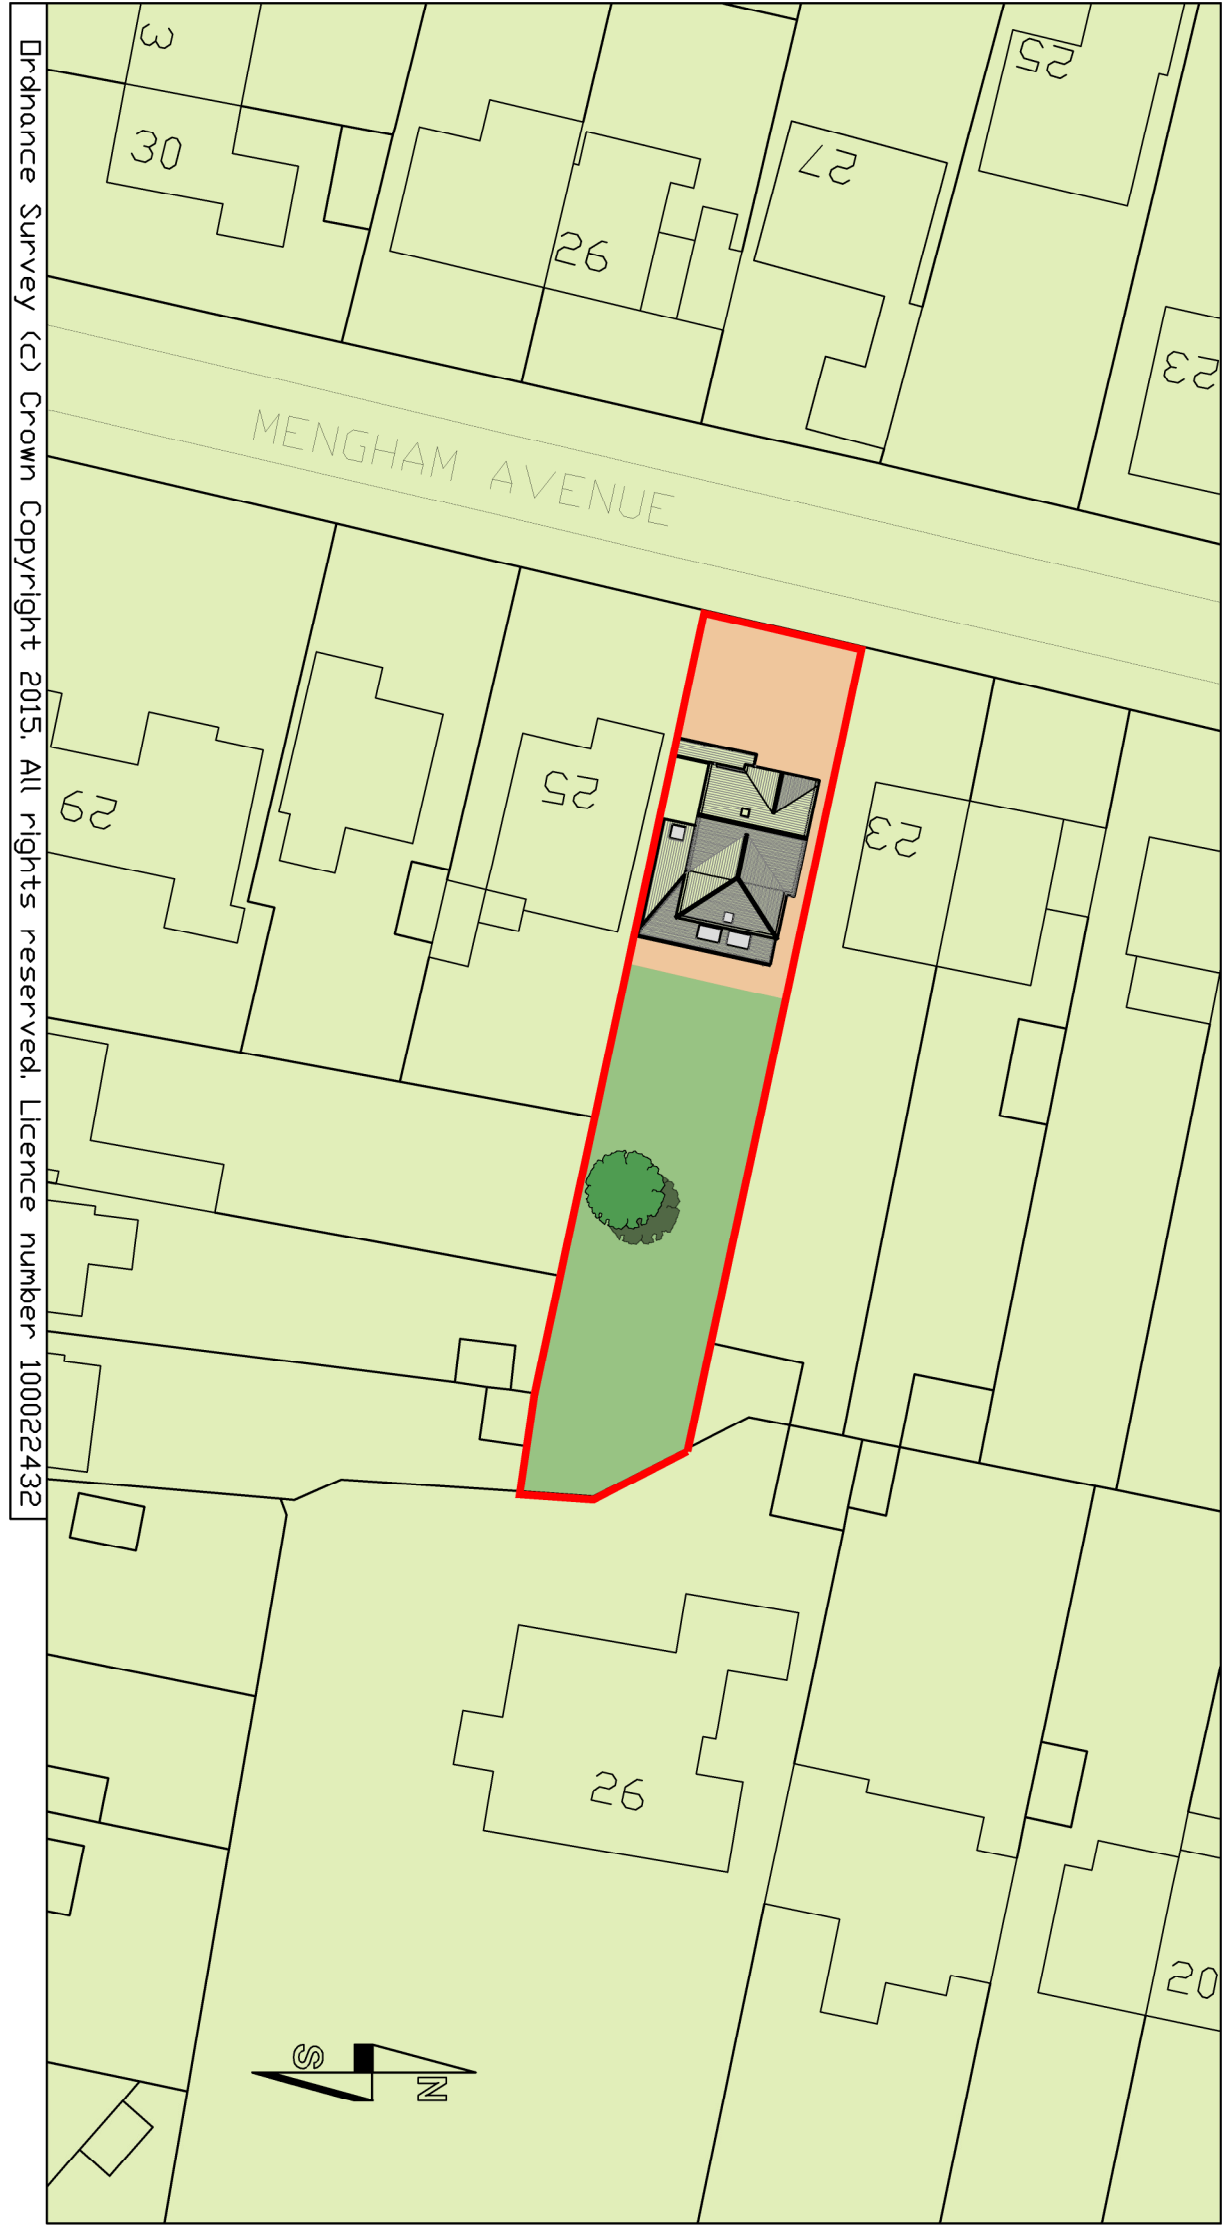


Location Plan
Scale 1:1250

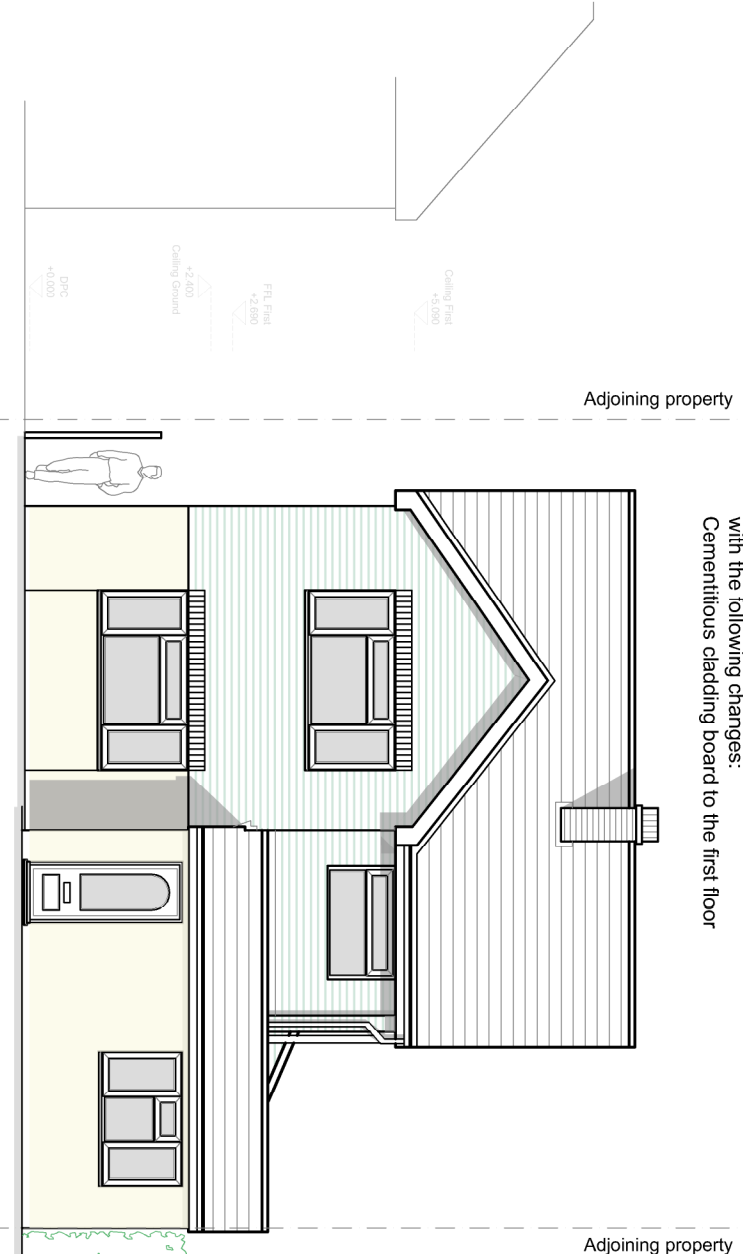


Proposed Front Elevation (West)
Scale 1:100

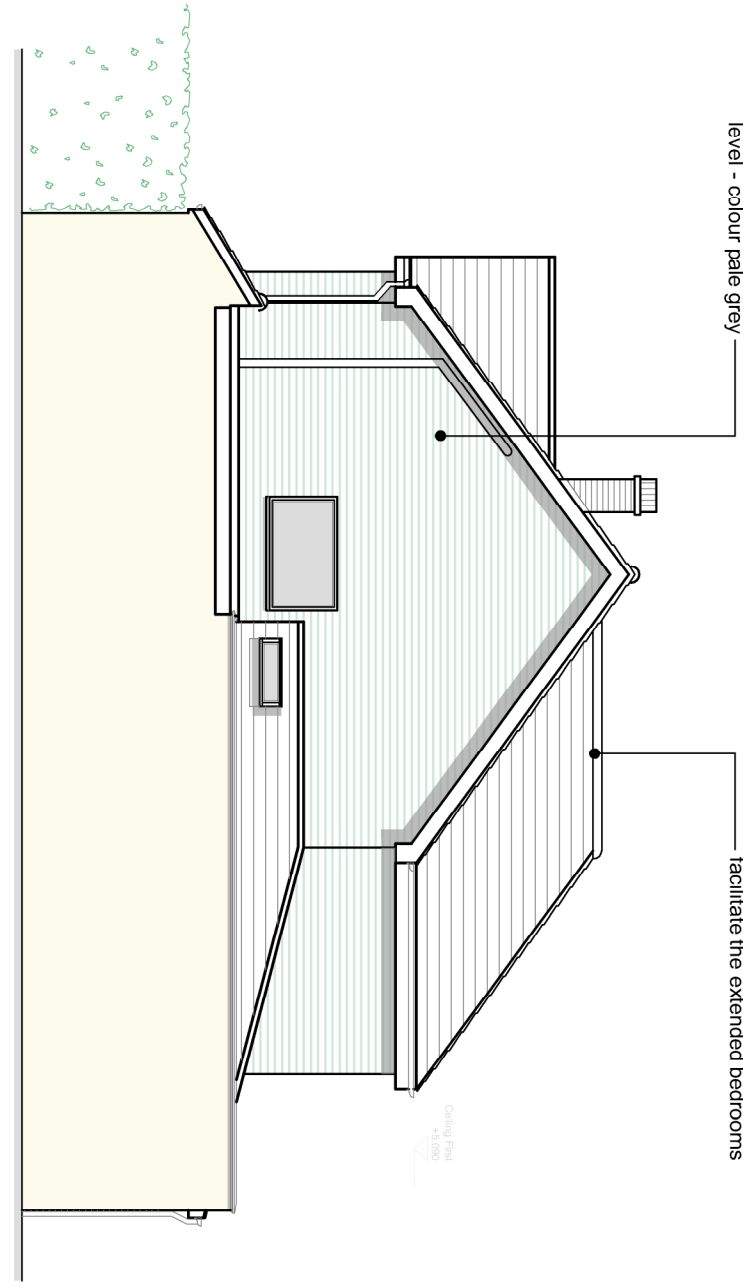

Proposed Side Elevation (South)
Scale 1:100

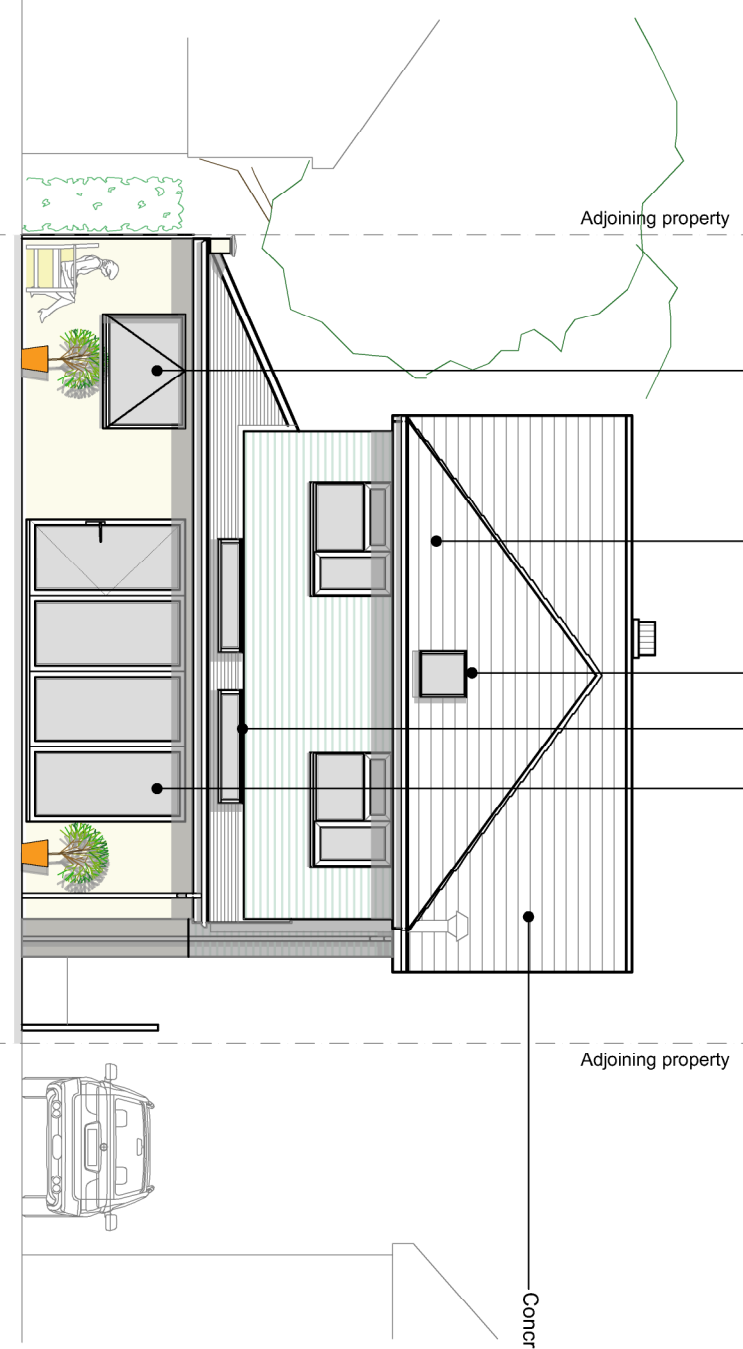

Proposed Rear Elevation (East)
Scale 1:100
Option A

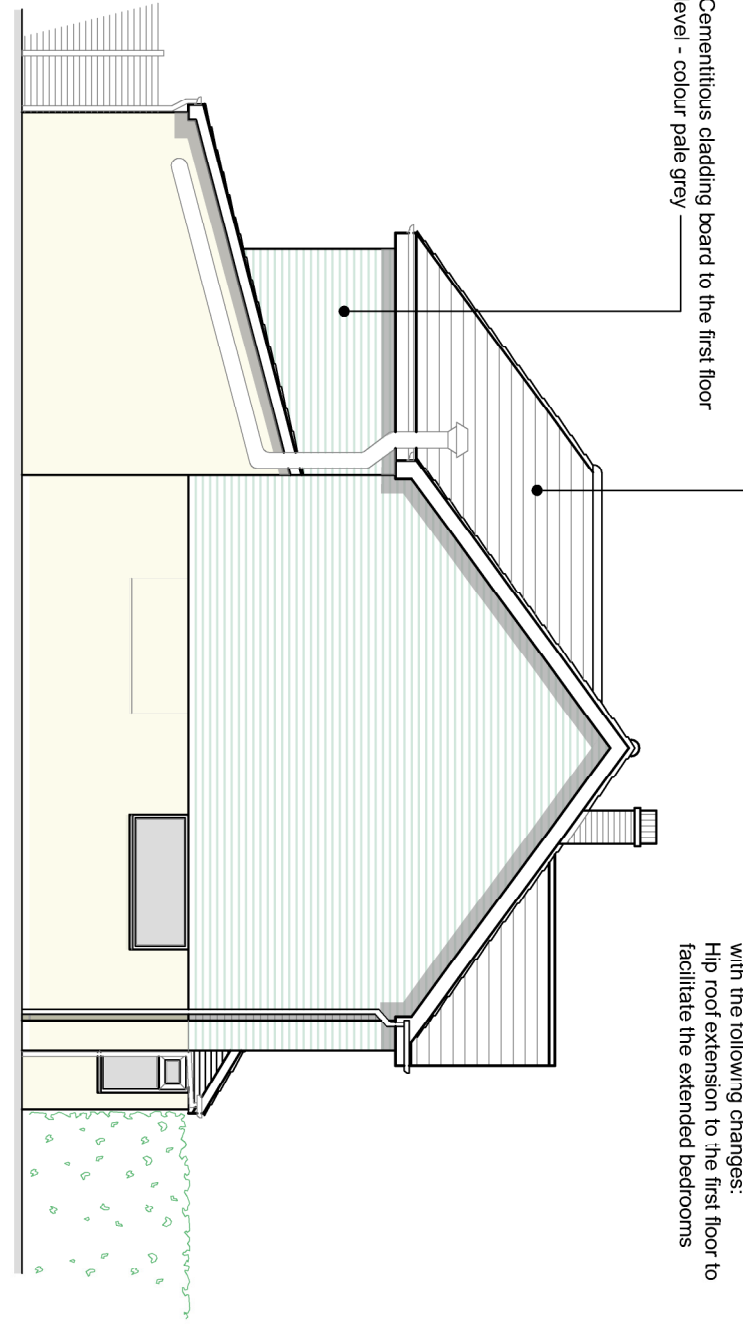

Proposed Side Elevation (North)
Scale 1:100

CLIENT				PROJECT				TITLE			
Mr & Mrs Spittles				Alterations to 23A Mengham Avenue Hayling Island Hampshire PO11				Proposed Floor Plans, Elevations, Block Plan and Existing Location Plan			
Drawn Limited Copyright Reserved 2015.				Scale : 1:100, 200, 1250@A1 Date : APRIL 2017				Drawing No: 15.114.102			
Rev Description				Date				Drawn by: MD			
Revisions											

A	B	C	D	E	F	G	H
J	K	L	M	N	P	Q	R
S	T	U	V	W	X	Y	Z