




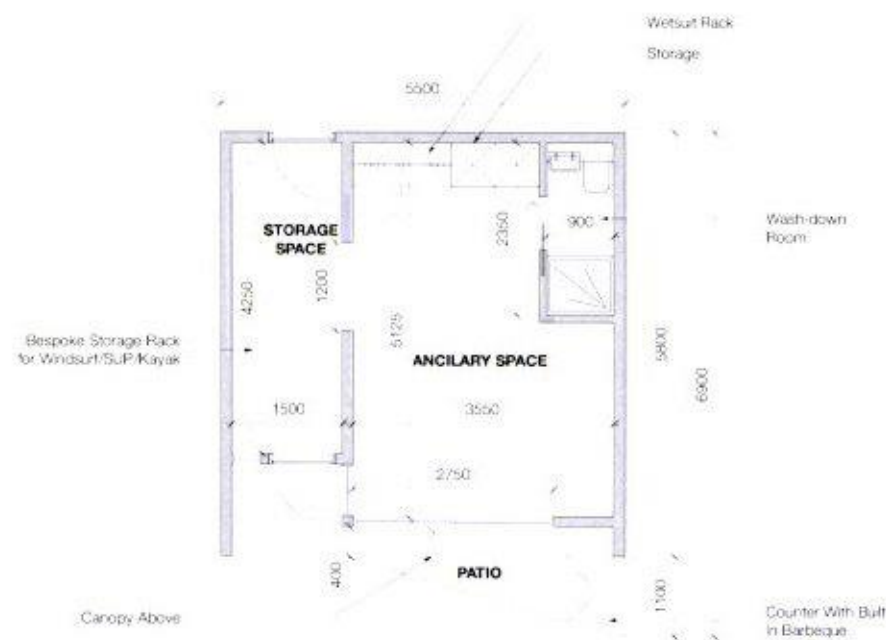


1 PROPOSED GROUND FLOOR PLAN

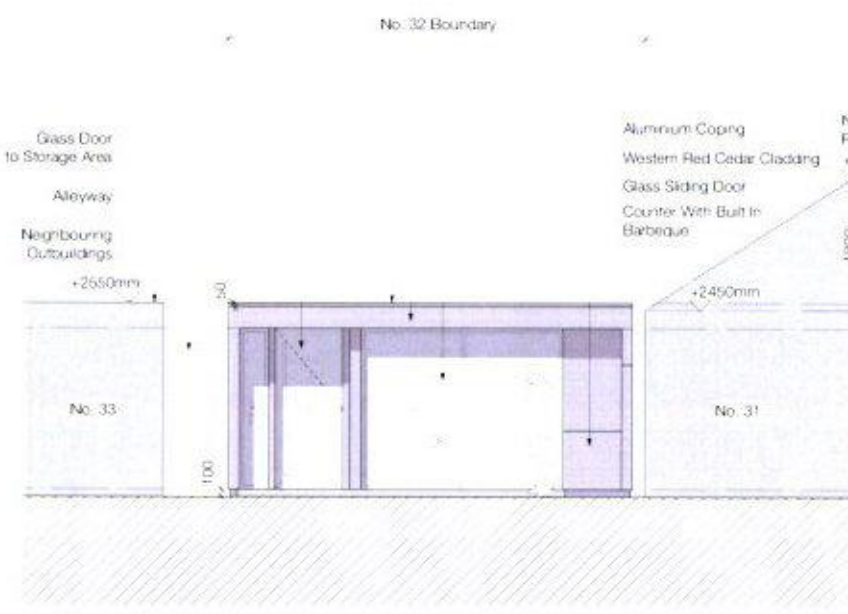


3 PROPOSED EAST ELEVATION

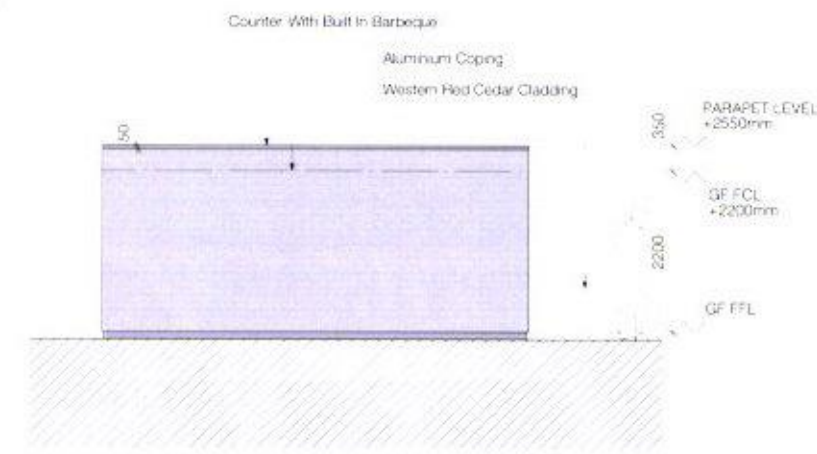


4 PROPOSED SOUTH ELEVATION

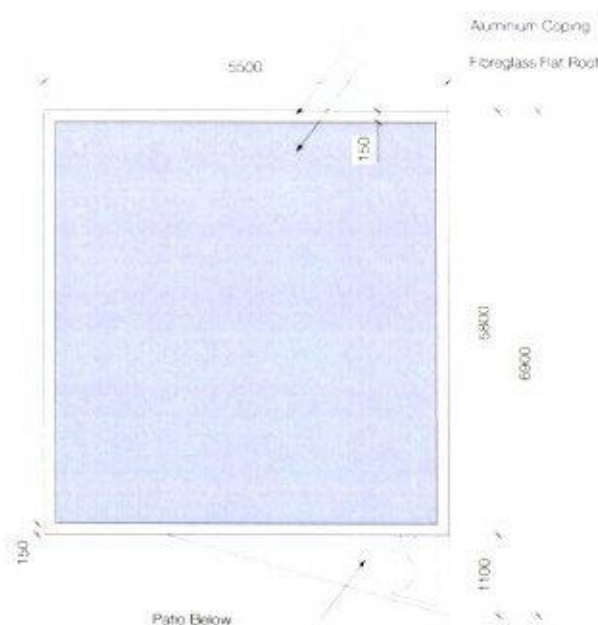

2 PROPOSED ROOF PLAN

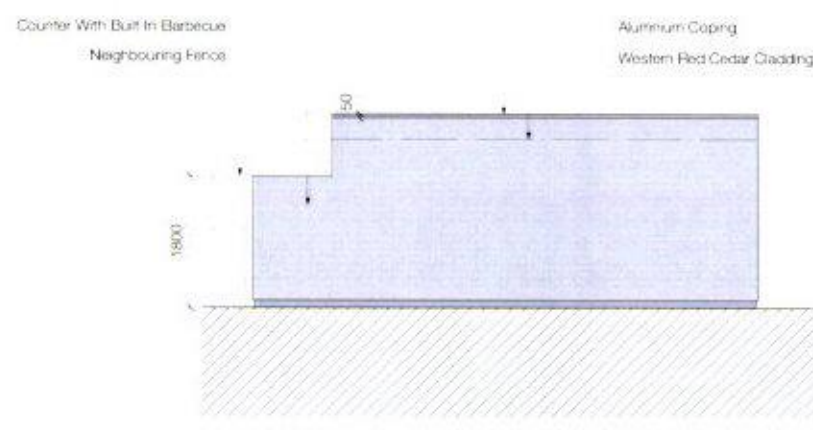

5 PROPOSED NORTH ELEVATION

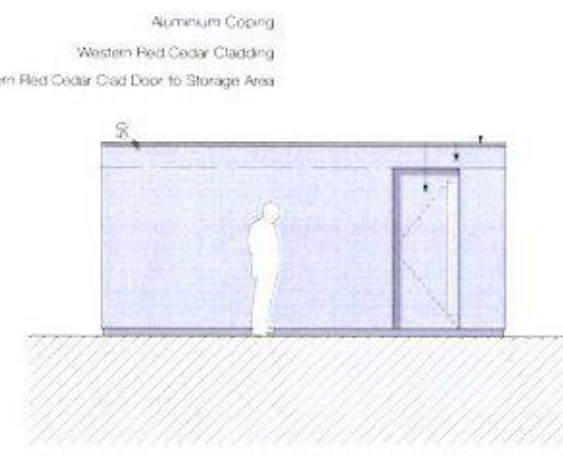

6 PROPOSED WEST ELEVATION

HAVANT BOROUGH COUNCIL
- 7 NOV 2016
RECEIVED

11/10/2016 PLANNING DEPT
12/10/2016 YOUR COMMENTS
13/10/2016 REPLY

Drawing: PROPOSED DRAWINGS

Project: 32 BATH ROAD

Drawing No: 0225-250

Scale: 1:100

Date: OCTOBER 2016

0 1 2 3 4 5 M

www.havant.gov.uk
01329 262000
01329 262001