




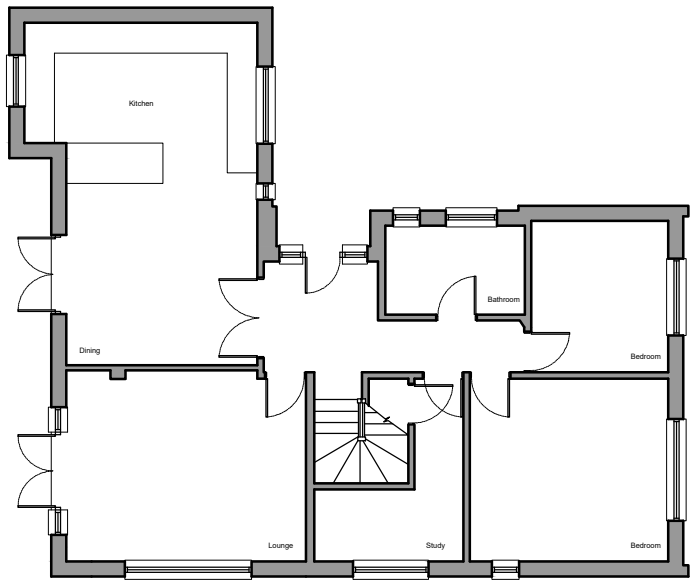


Existing Ground Floor Plan
1:150

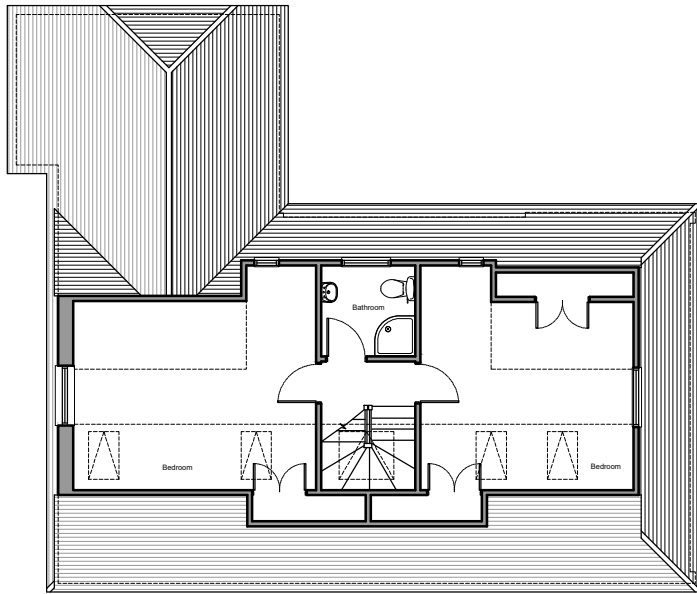

Existing First Floor Plan
1:150

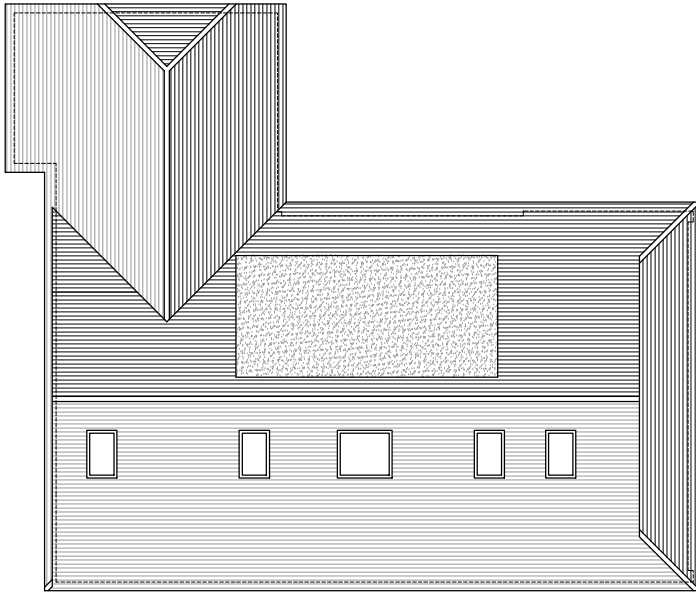

Existing Roof Plan
1:150

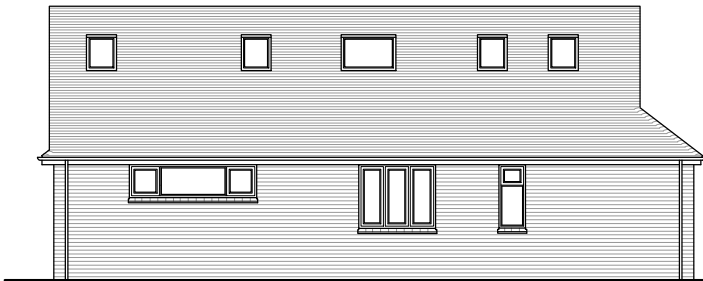

Existing North-East Elevation
1:150



Existing North-West Elevation
1:150




Existing South-East Elevation
1:150



Ordnance Survey (c) Crown Copyright 2017. All rights reserved. Licence number 100022432

Site location plan - 1:1250

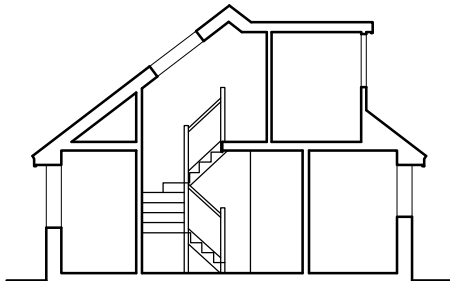

Existing Section
1:150

Project: 51B Longwood Avenue Waterlooville	
Title: Existing Plans, Section & Elevation	
Drwg No: 100	Rev. No: -
Scale: 1:150@A3	Drawn by: SCR
Date: 12.16	Checked by: