



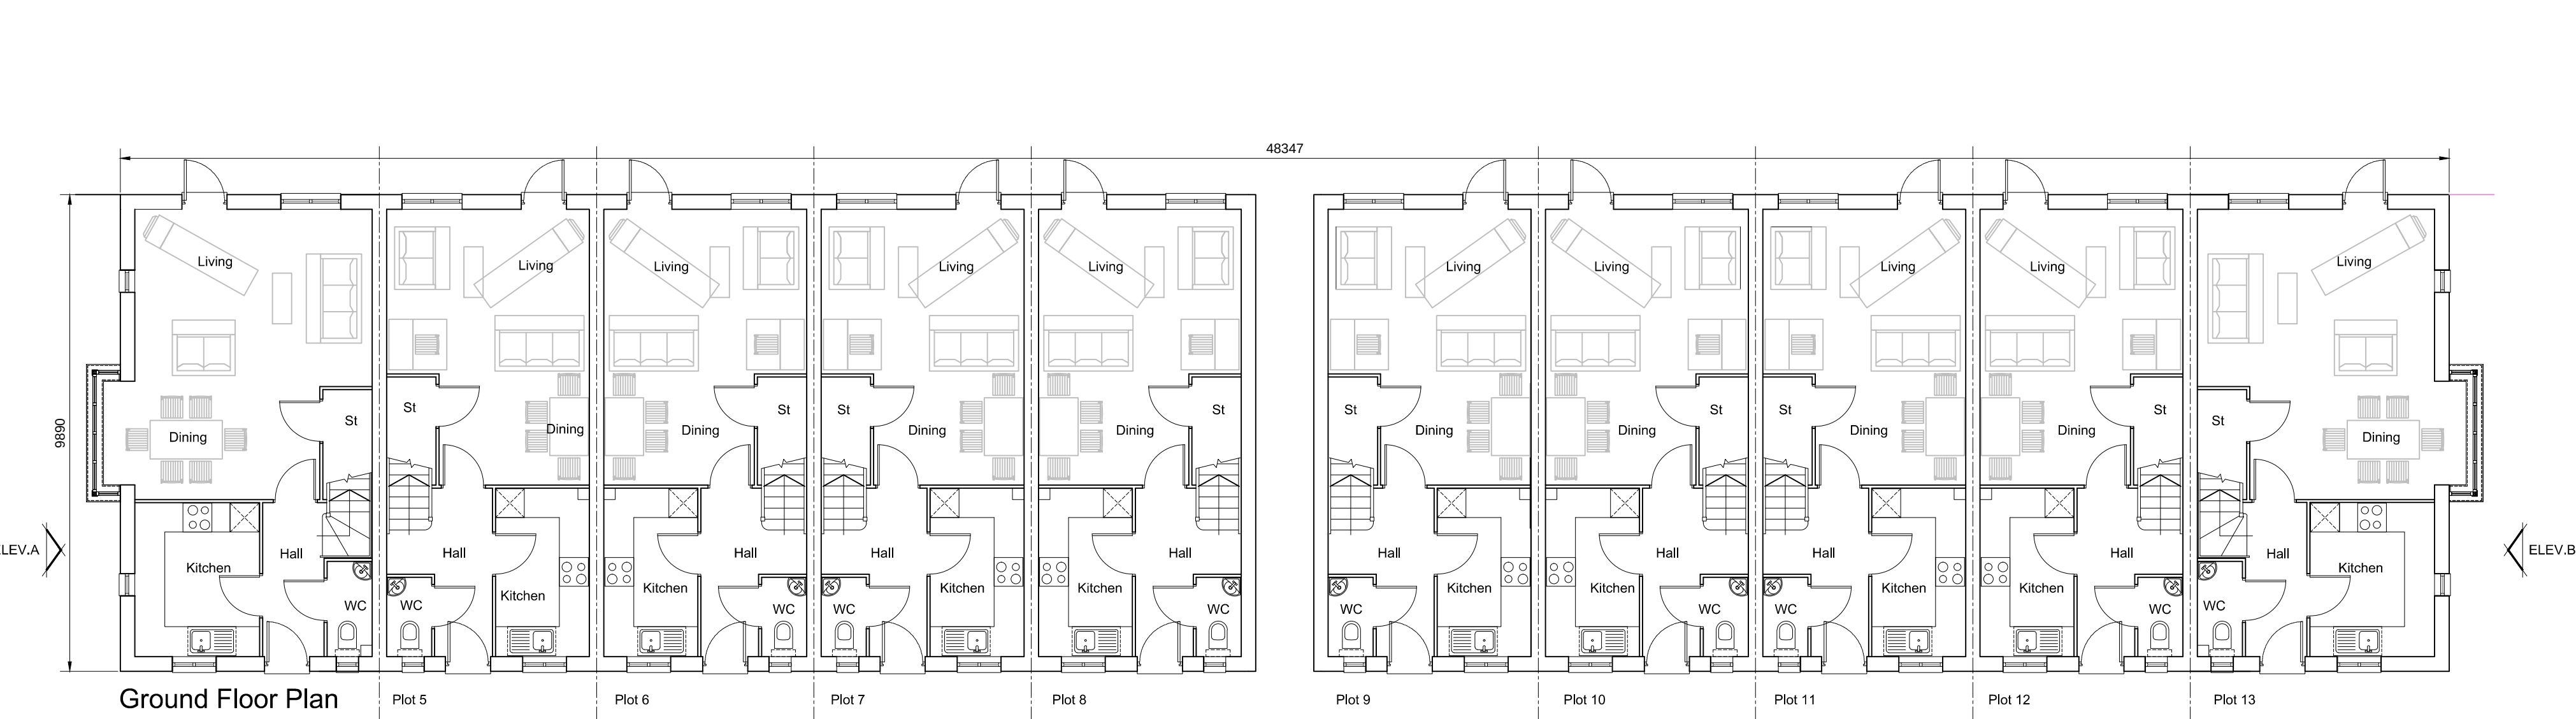


Ground Floor Plan

Plot 4

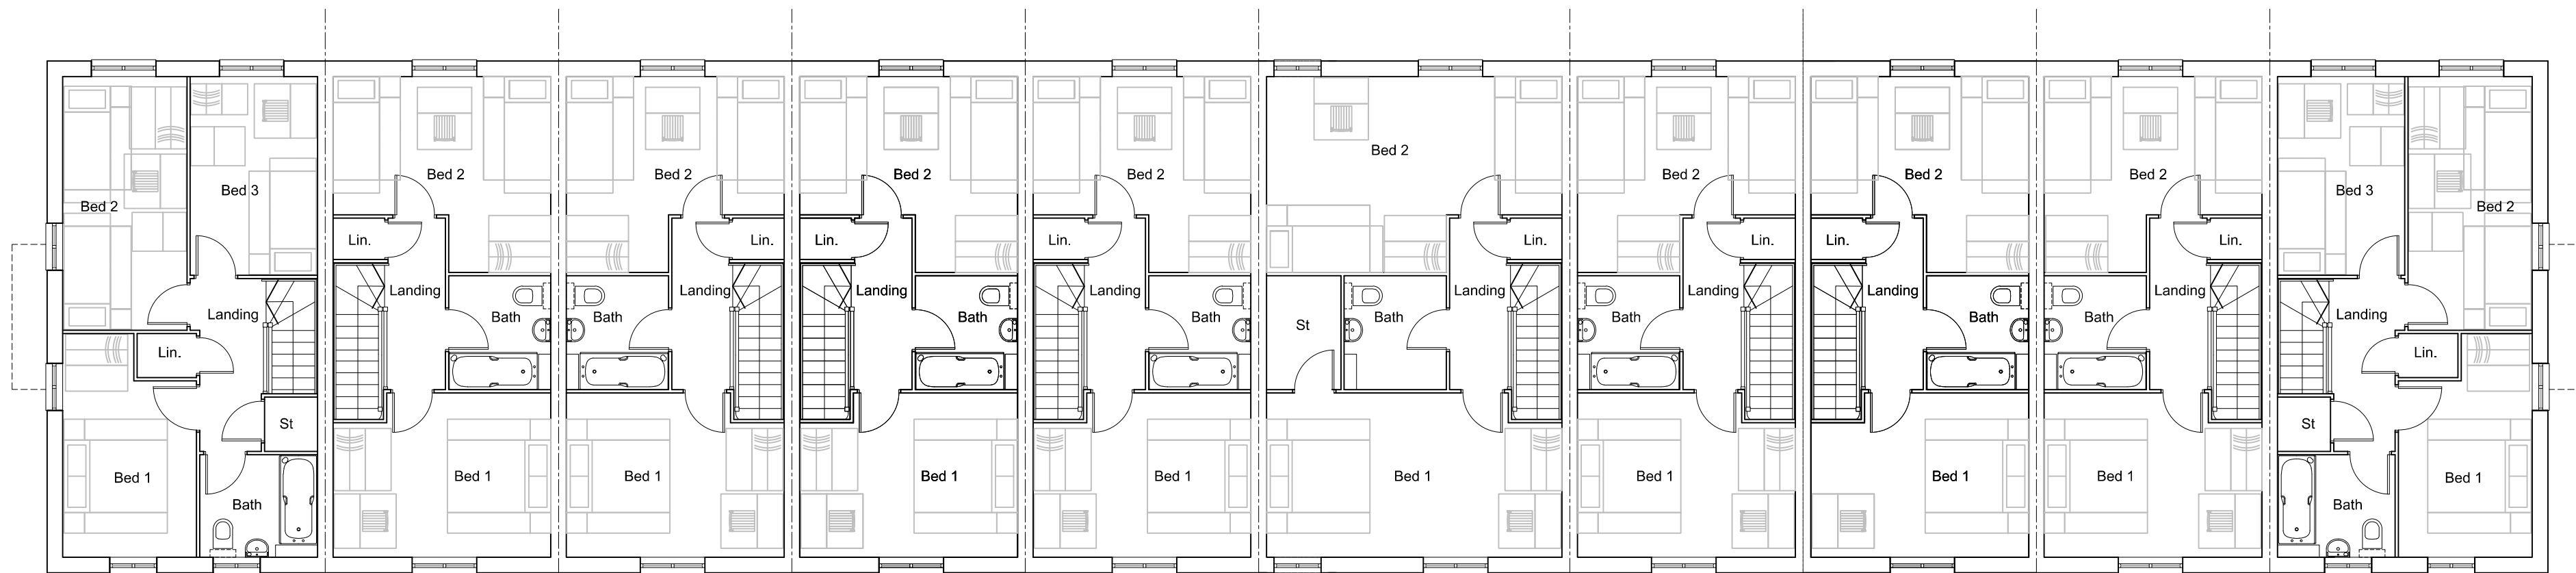

First Floor Plan

Plot 4

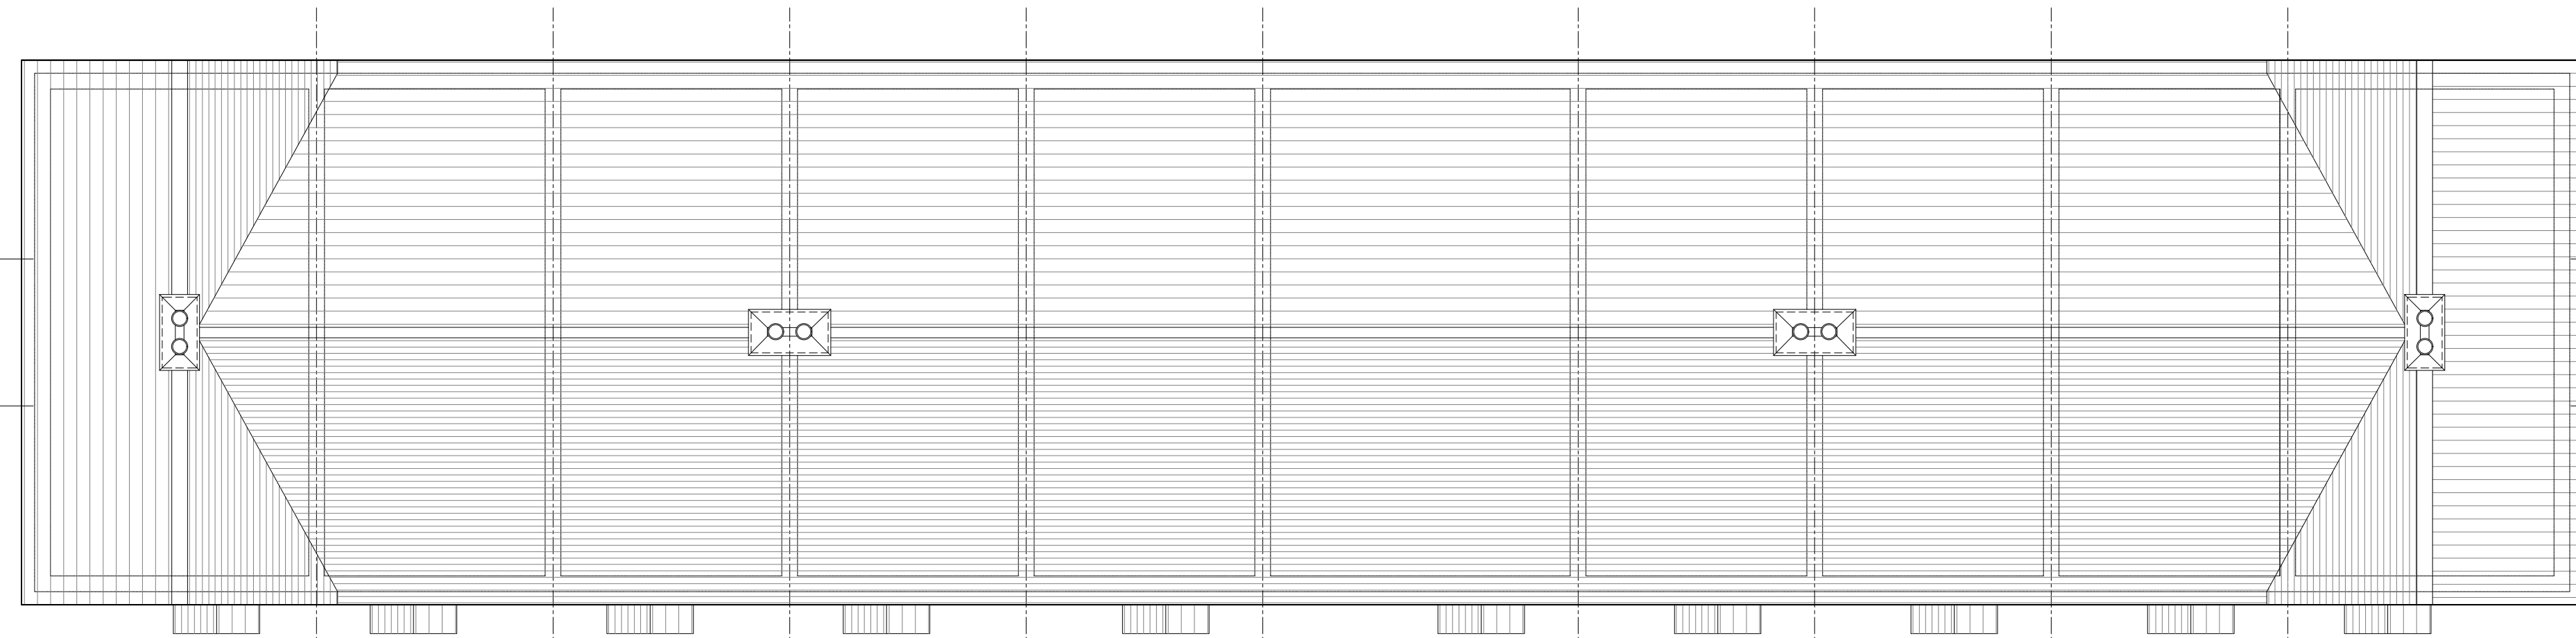

Roof Plan

Plot 4

Planning

REV.	DATE	REVISIONS:	By	REV.	DATE	REVISIONS:	By
x	xx/xx/xx	xxxxx	XX				

CLIENT:	Bellway Homes LTD (Wessex)	PROJECT:	Land West of Horndean Road Emsworth	 Broadmeade House Farnham Business Park Weydon Lane Farnham Surrey GU9 8QT Tel. 01252 267878 info@osparchitecture.com www.osparchitecture.com O'KEEFE SCANLON LIMITED
SCALE:	1:100 (A1 ORIGINAL)	DRAWING:	Block 4 to 13 Floor Plans	
DRAWN:	KLH	16386	P163	
DATE:	24.03.17			