



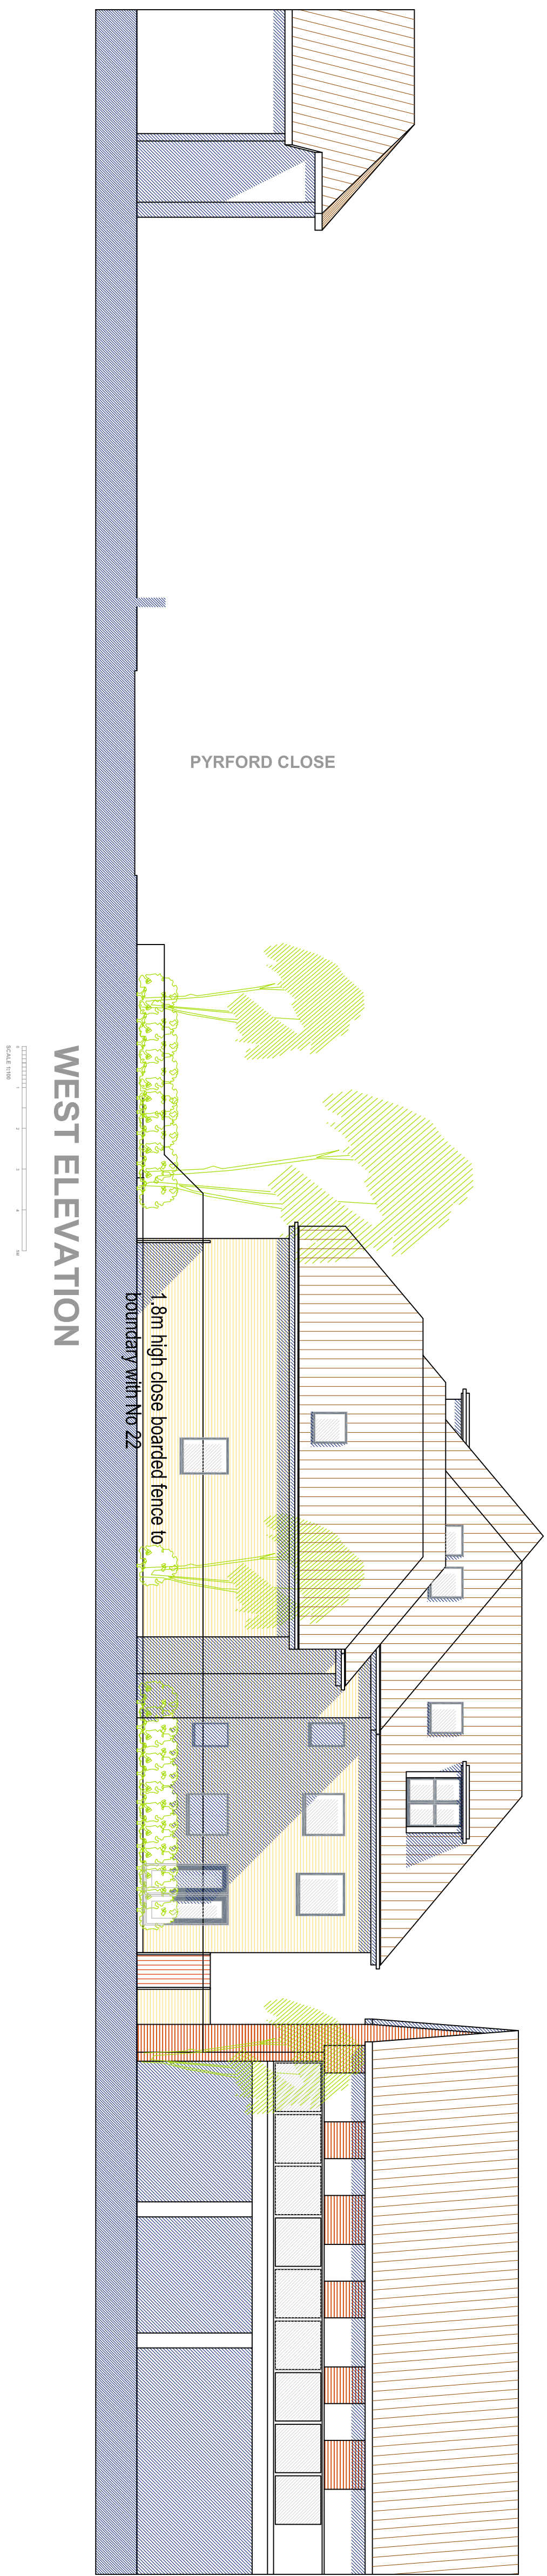

Revision	Date
----------	------

Tony Oldfield Architects
Unit 5 Freemanle Business Centre
152 Millbrook Road East
Southampton
Hampshire
SO15 1JR
Tel: 023 80293665
Fax: 023 80632466
Email: tony@oldfield.co.uk

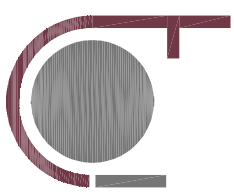

Project 157 Milton Road
Cowplain

Drawing Title	West Elevation
South Elevation	

Scale 1:100	Drawn
-------------	-------

Date 02.03.17	Checked
---------------	---------

Project Number	150308
----------------	--------

Drawing No DP07	Revision					
-----------------	----------	--	--	--	--	--

This drawing is copyright of the architect & must not be reproduced without permission. Any discrepancies should be reported to the architect.