




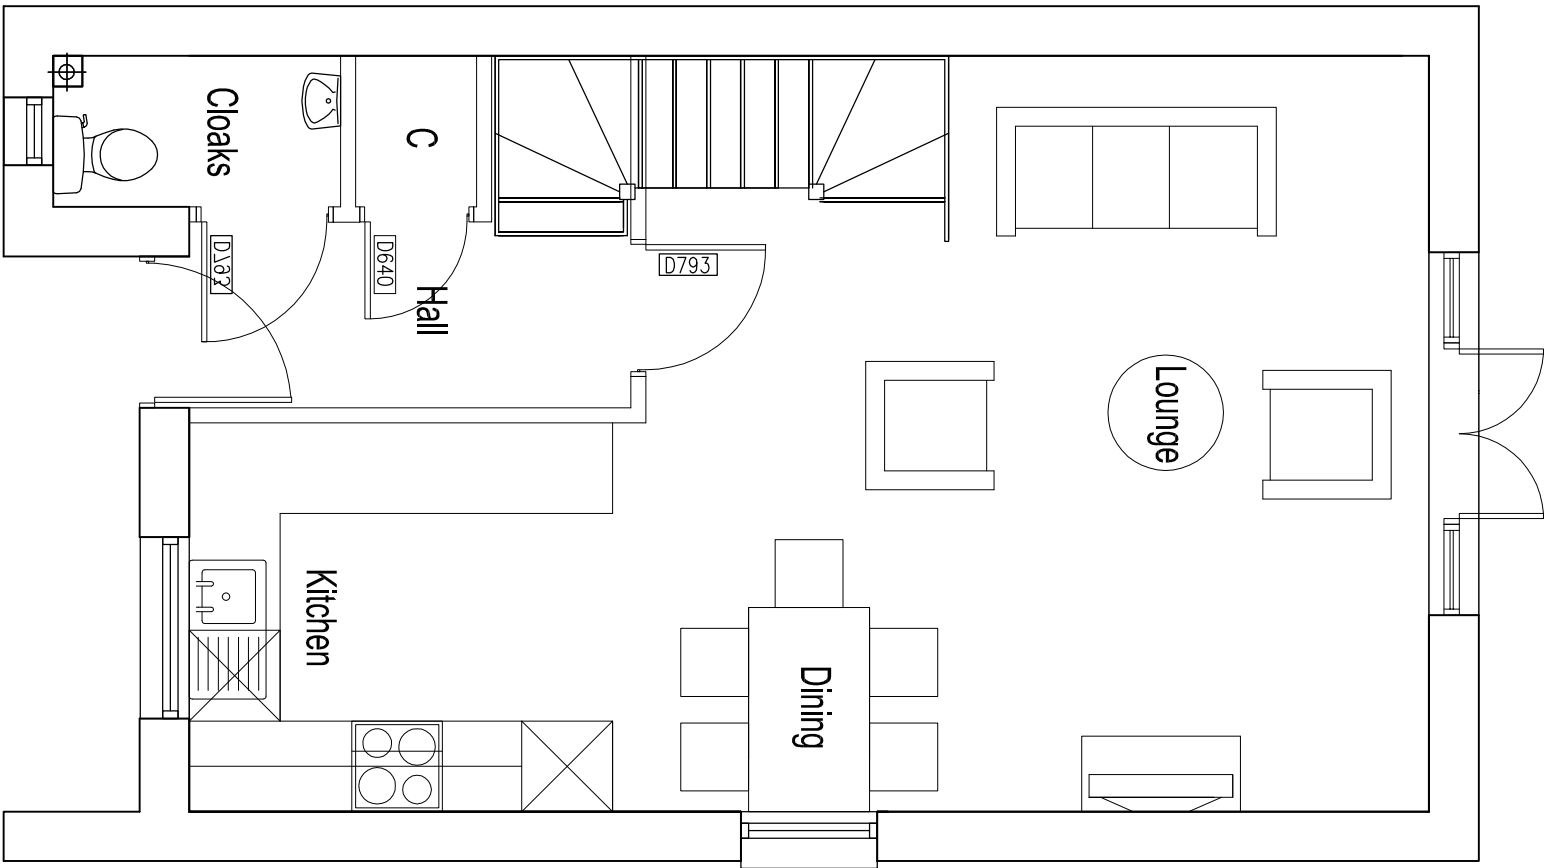

GROUND FLOOR

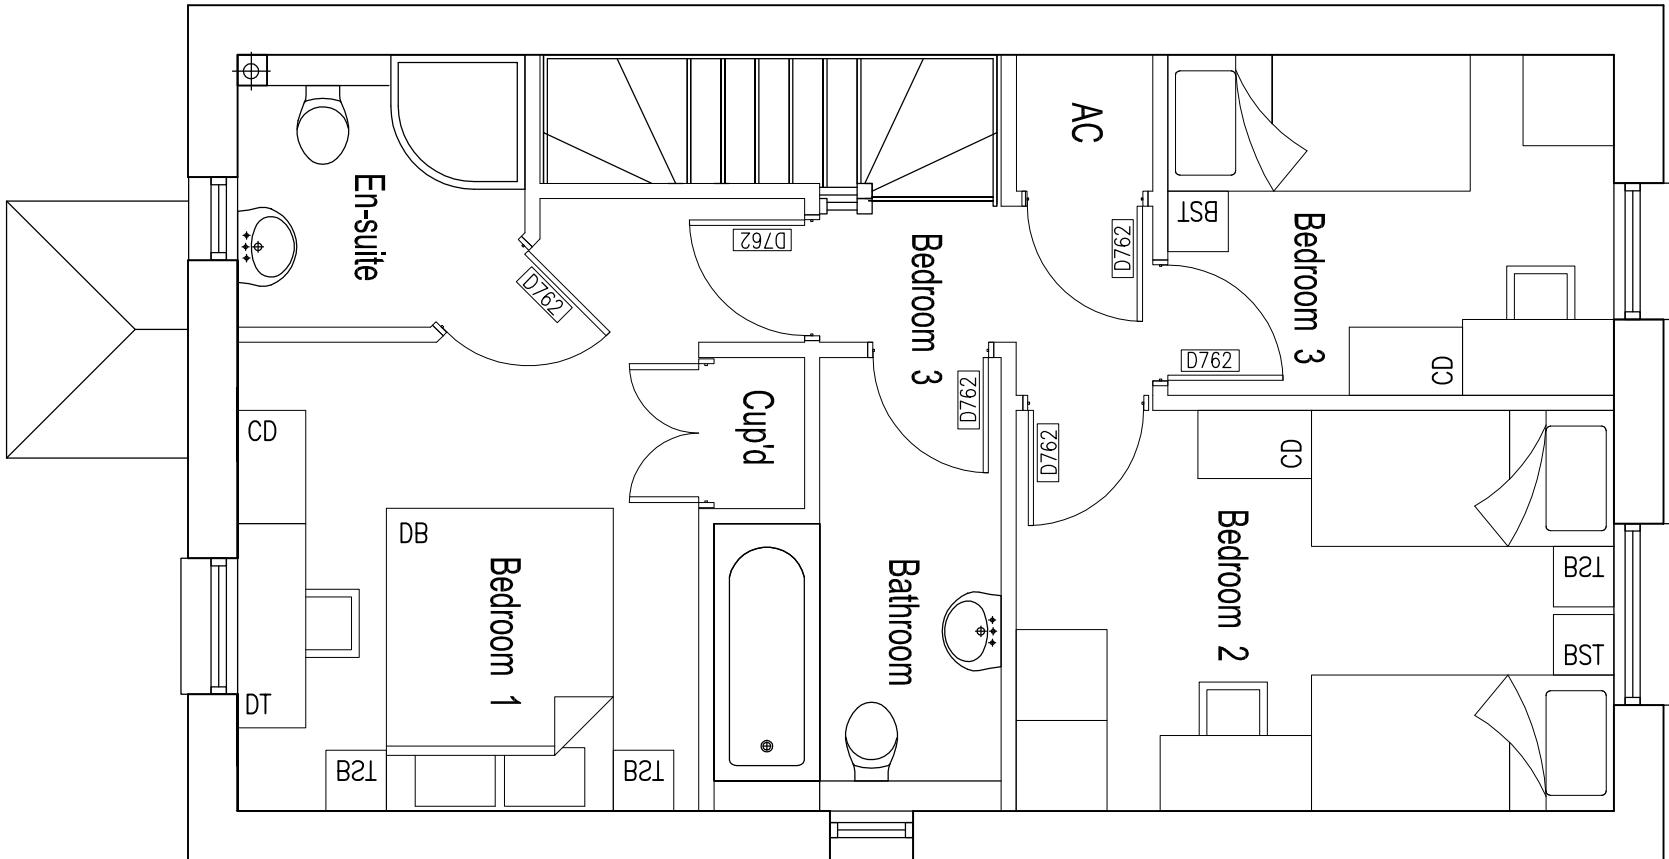

FIRST FLOOR

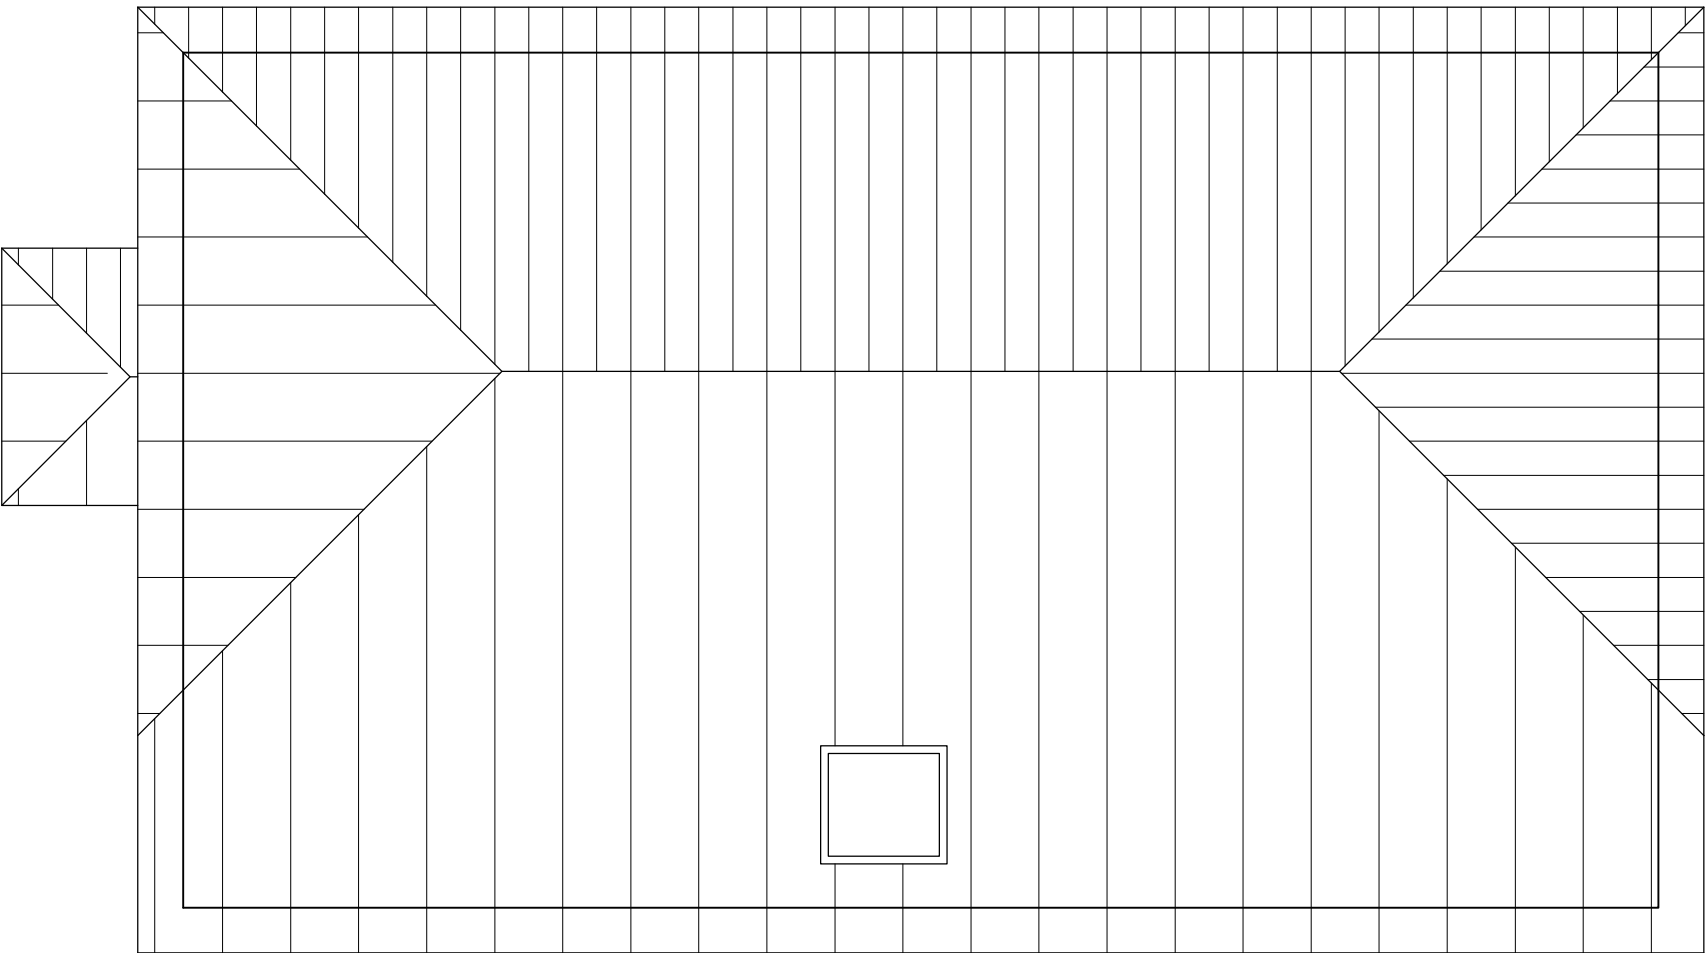

ROOF PLAN

Revision	Date

Tony Oldfield Architects

Unit 5 Freemantle Business Centre
152 Millbrook Road East
Southampton
Hampshire
SO15 1JR
Tel : 023 80236165
Fax : 023 80632466
Email : info@oldfieldarchitect.co.uk



Client	PD Scammell Limited
Project	157 Milton Road Cowplain
Drawing Title	House No2 Ground First and Roof Plans
Scale	1:50
Date	02.03.17
Project Number	150308
Drawing No	DP09

This drawing is copyright of the architect & must not be reproduced without permission. Any discrepancies should be reported to the architect.