
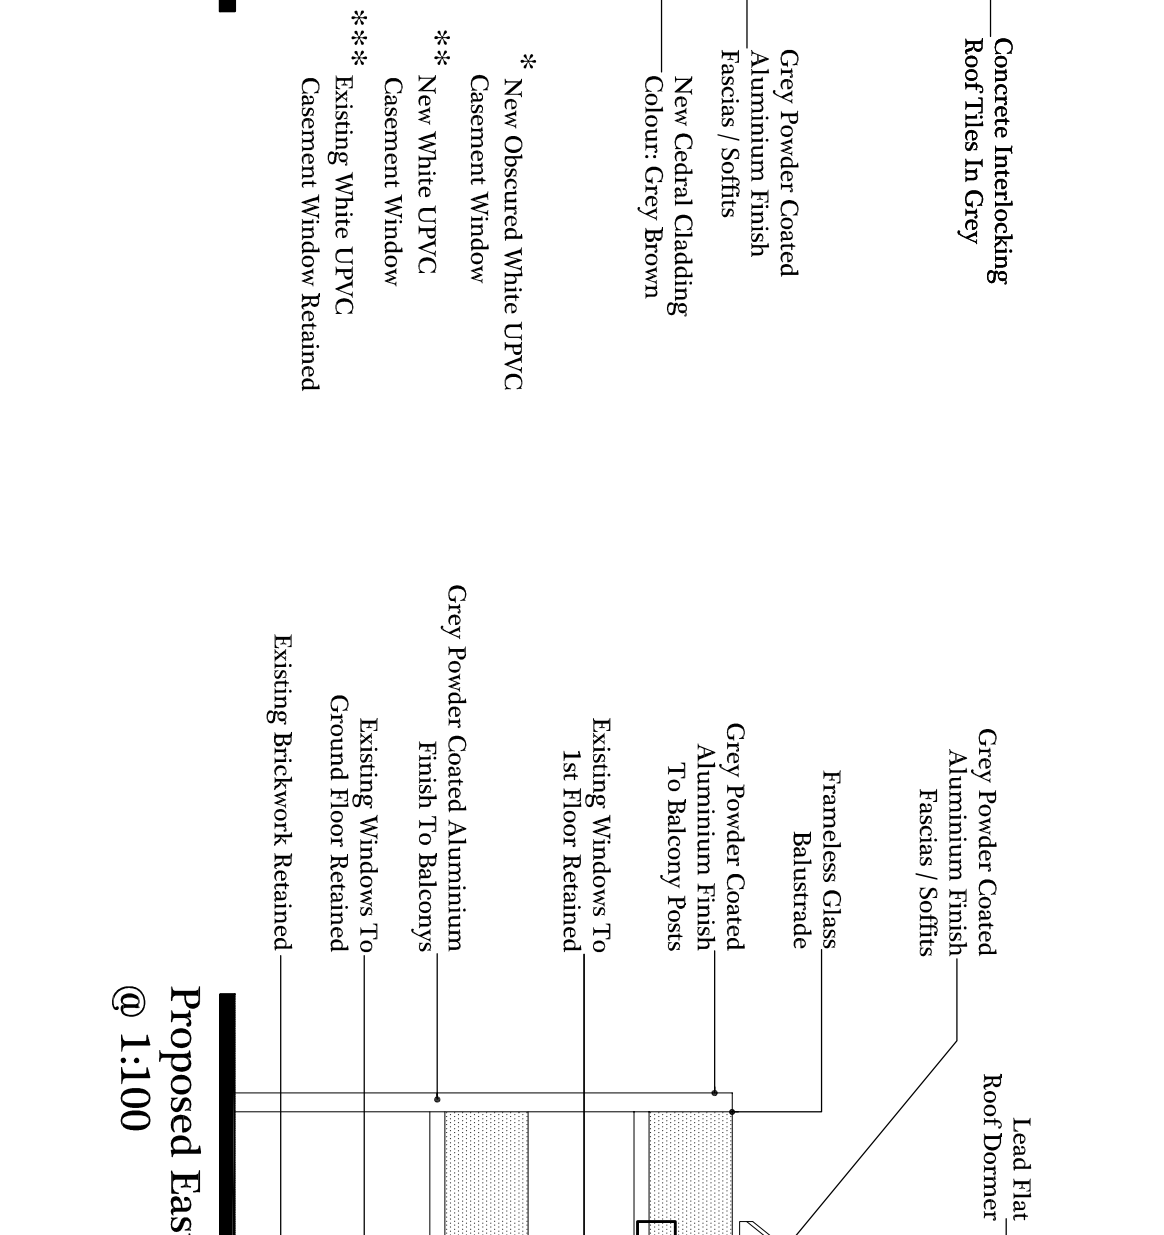
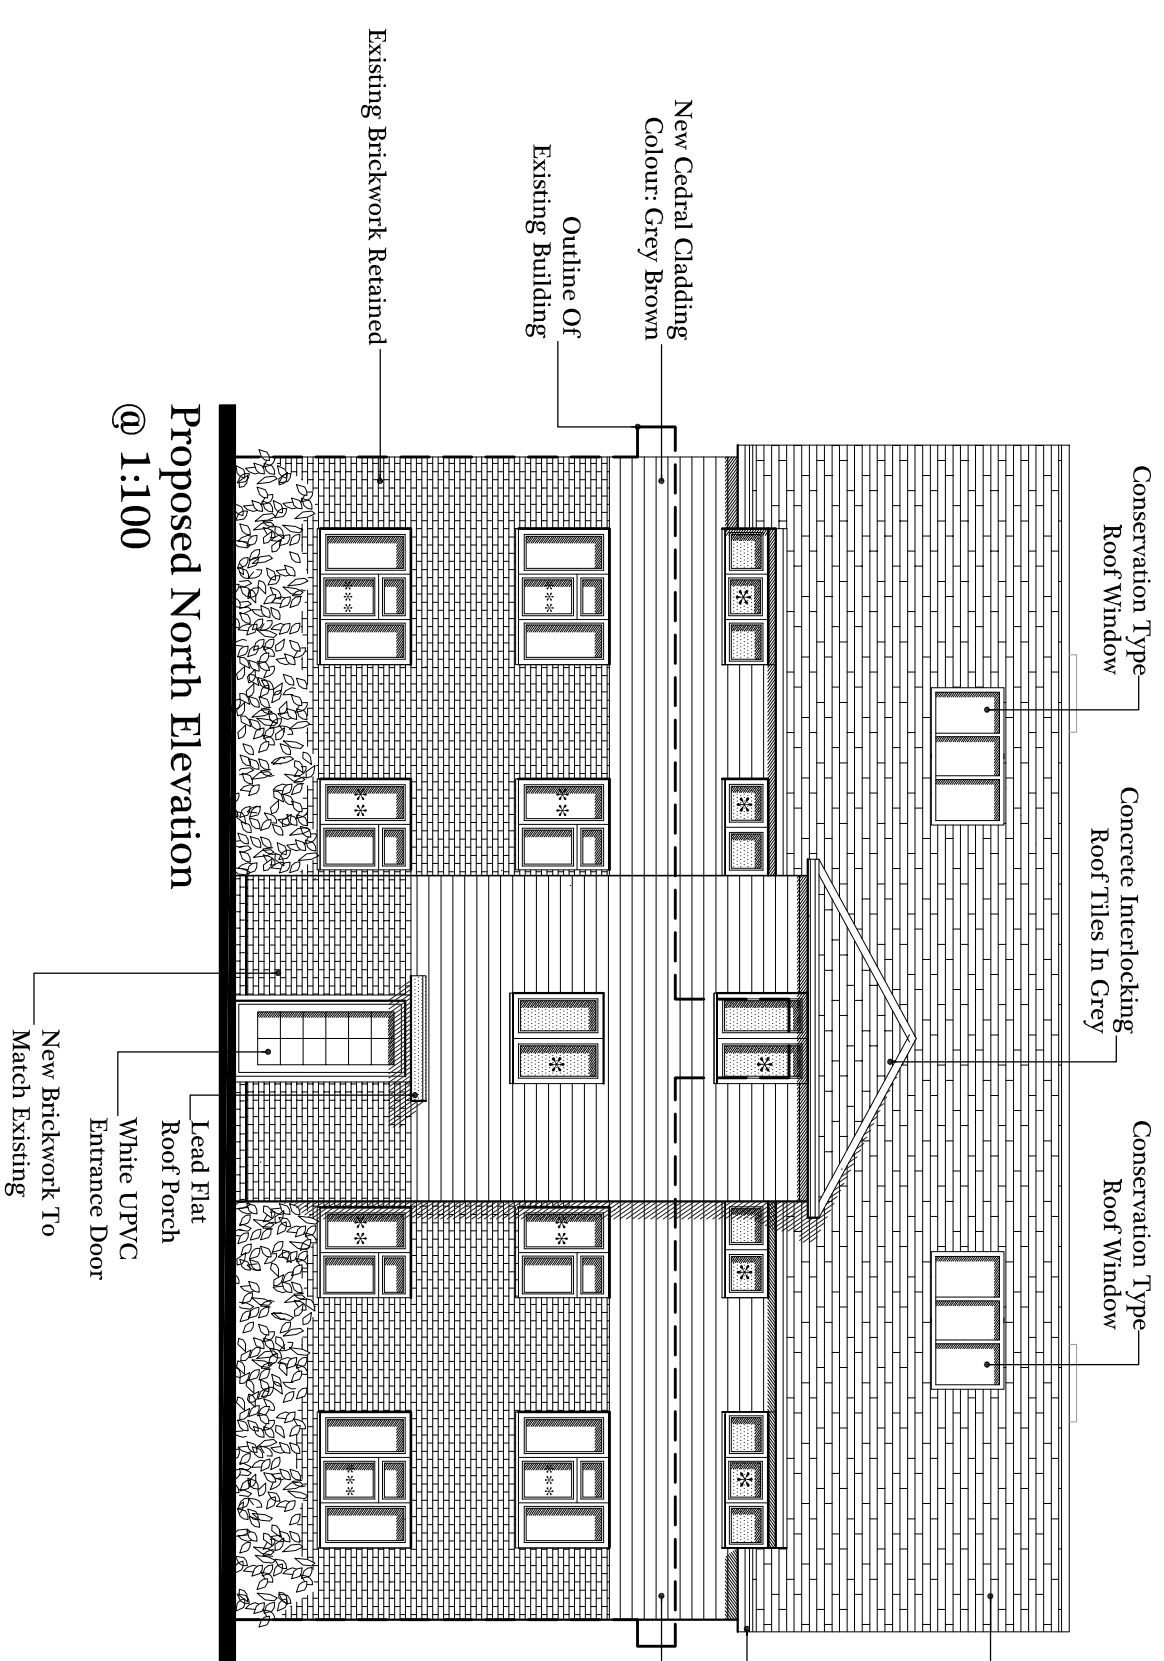
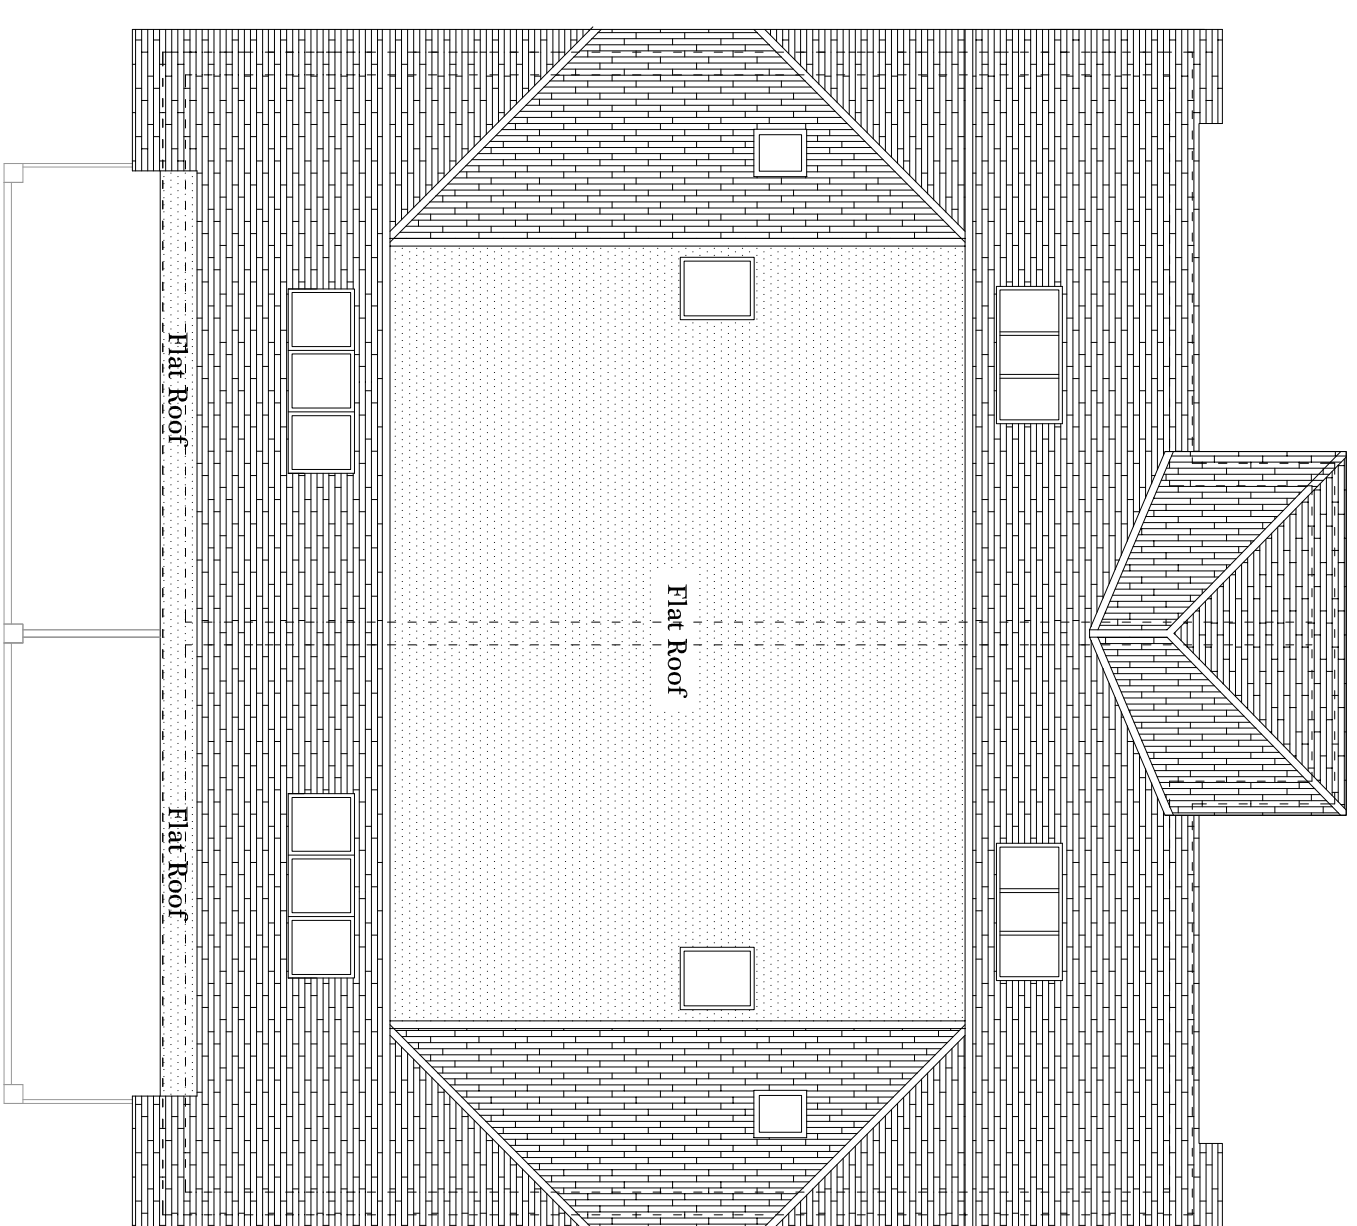
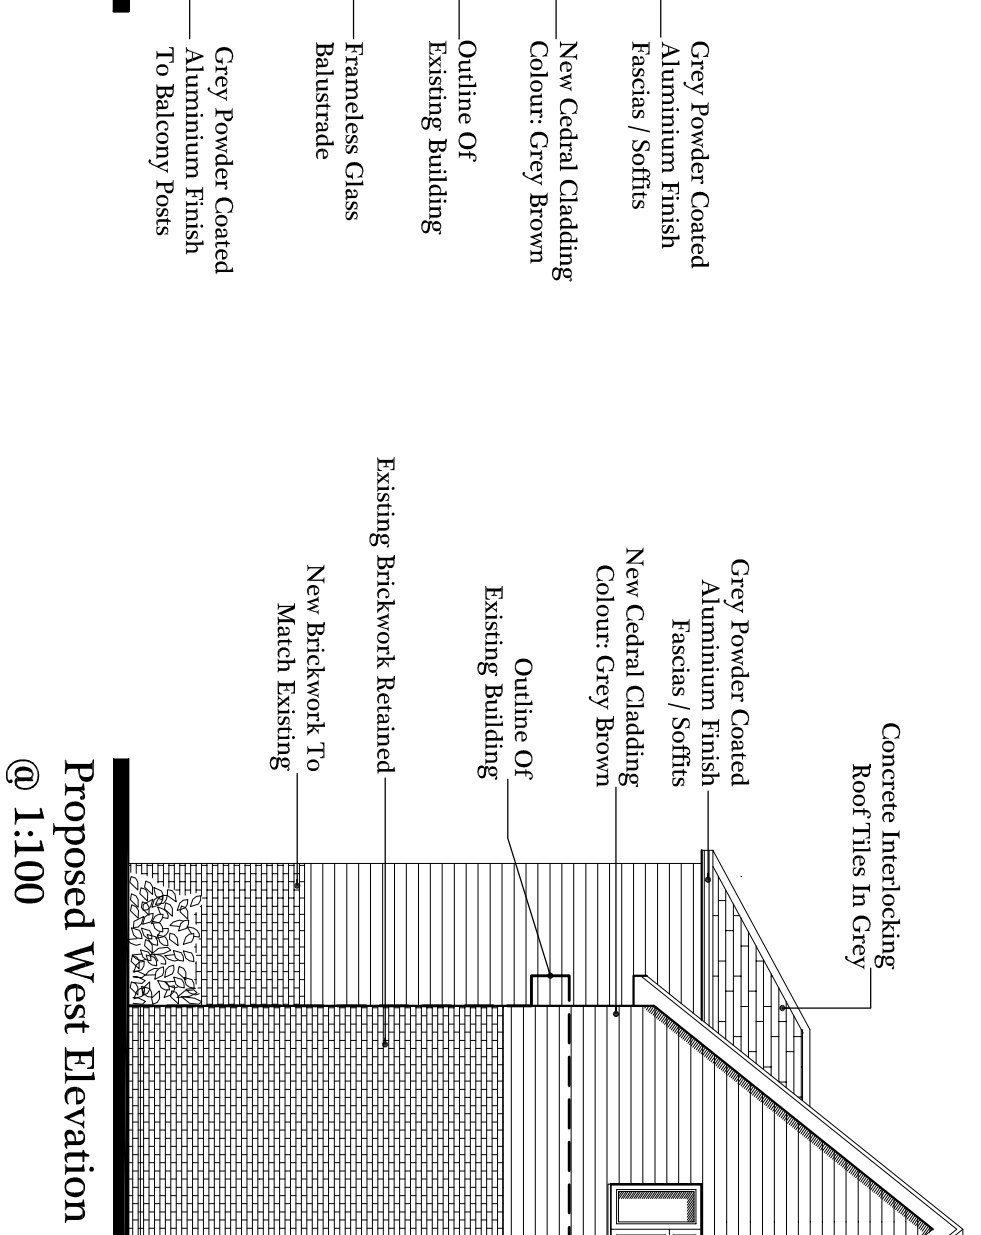
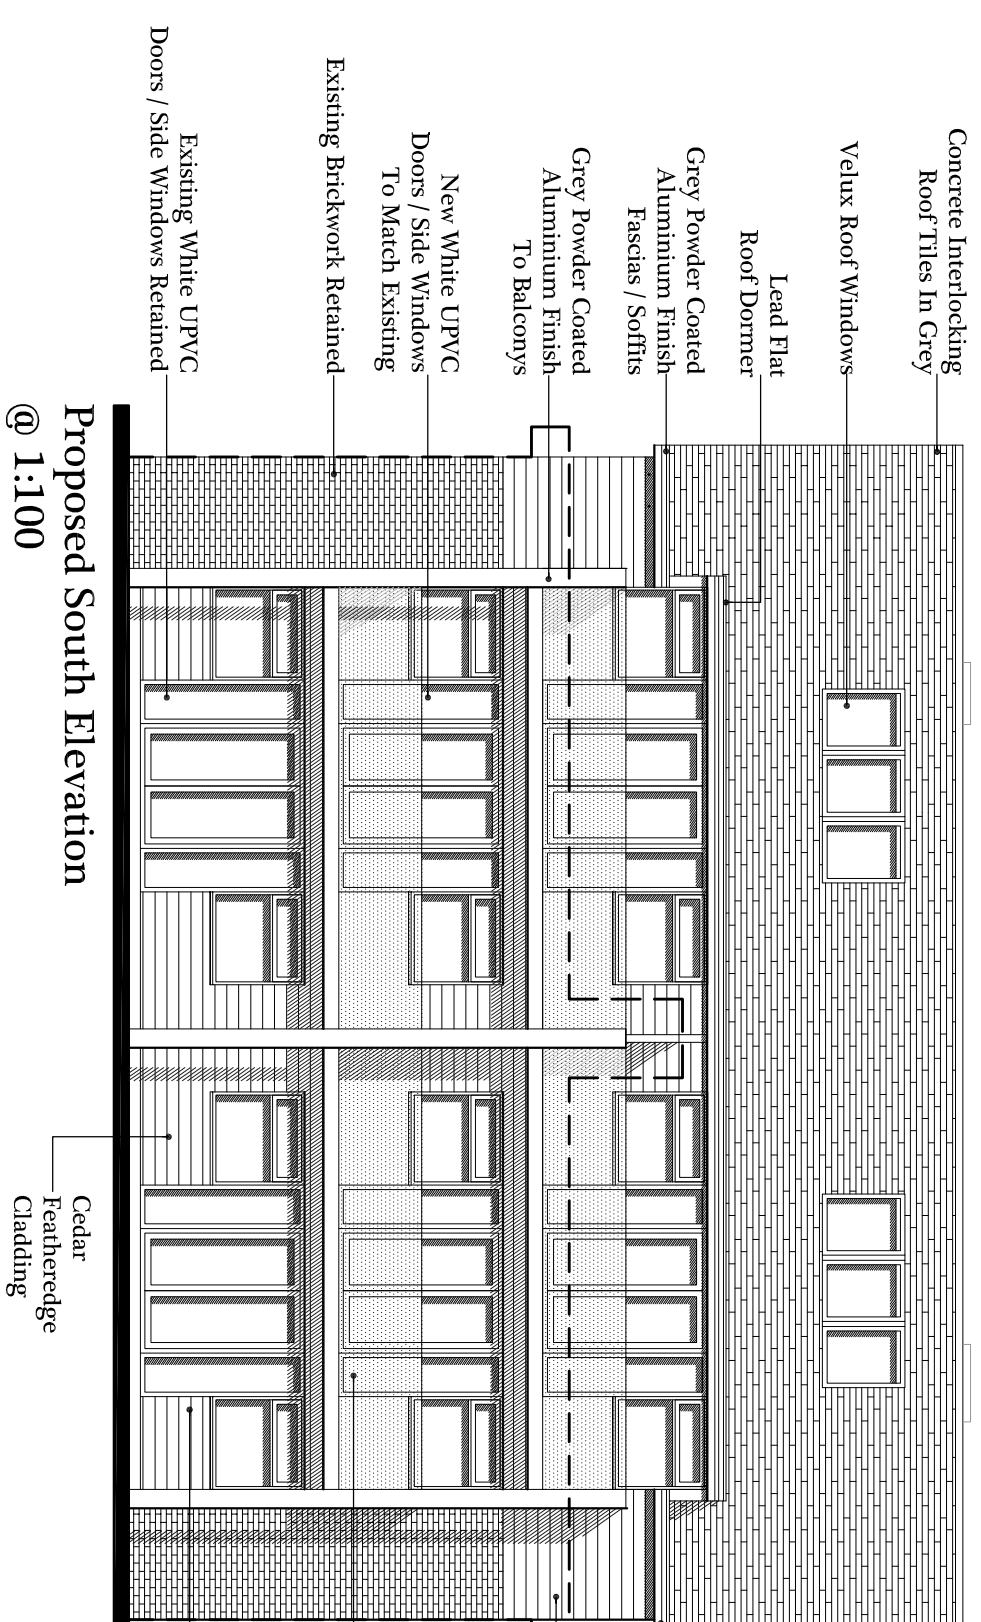
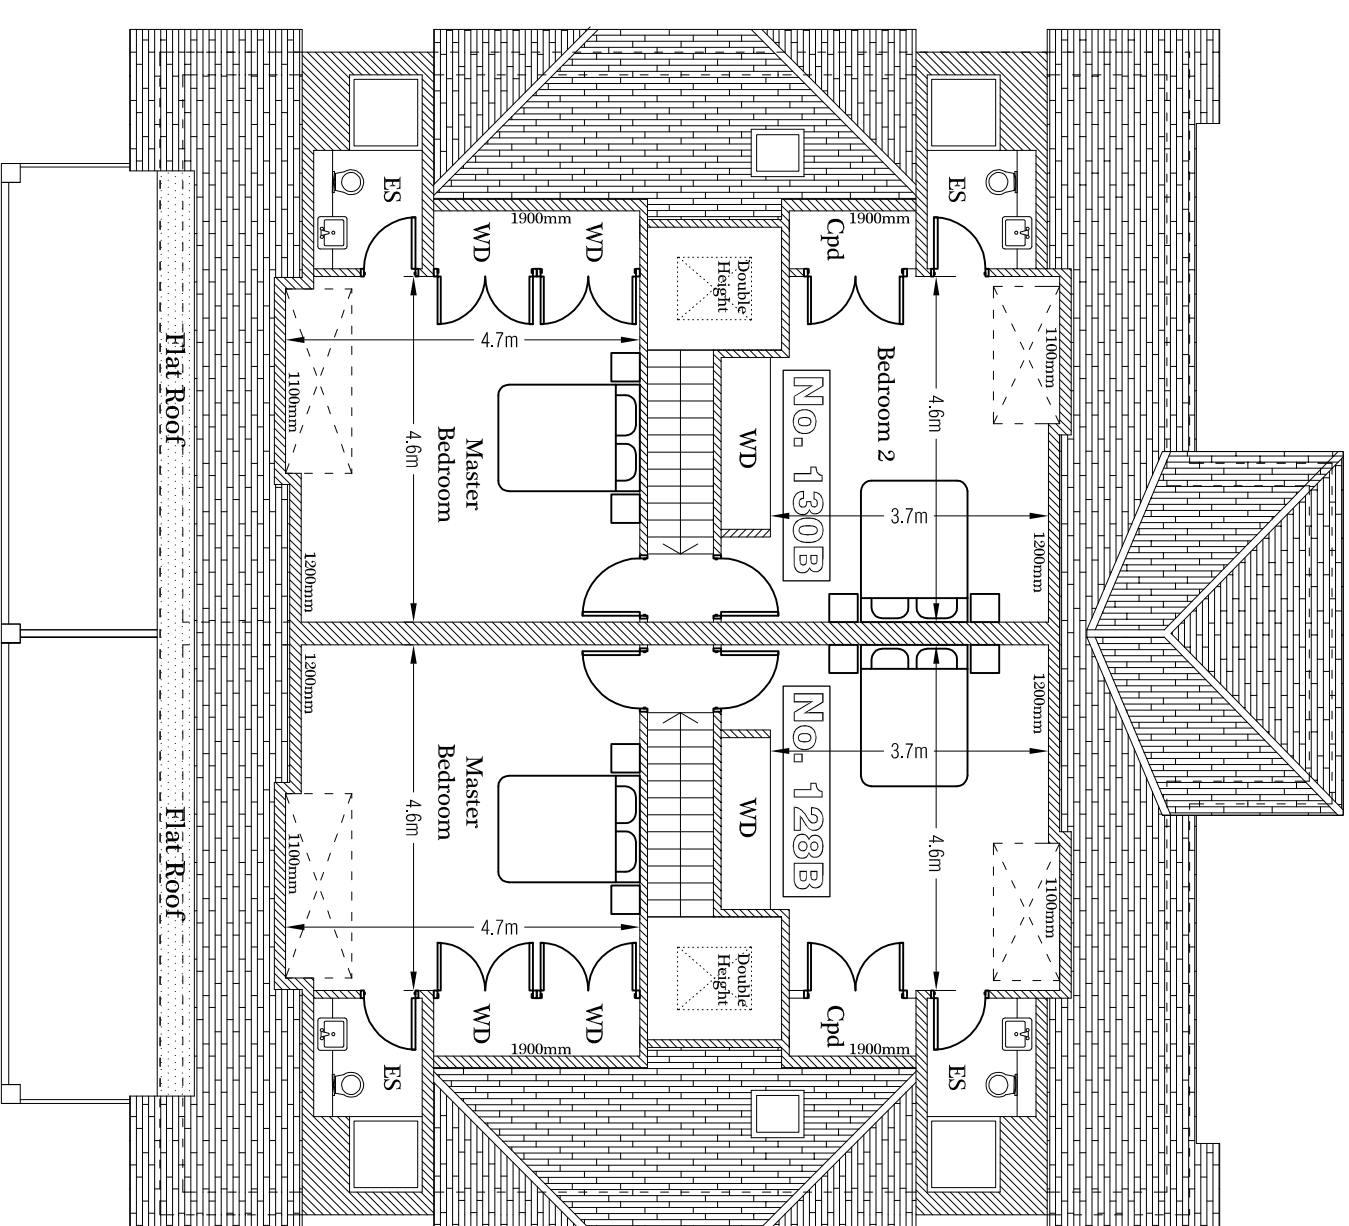
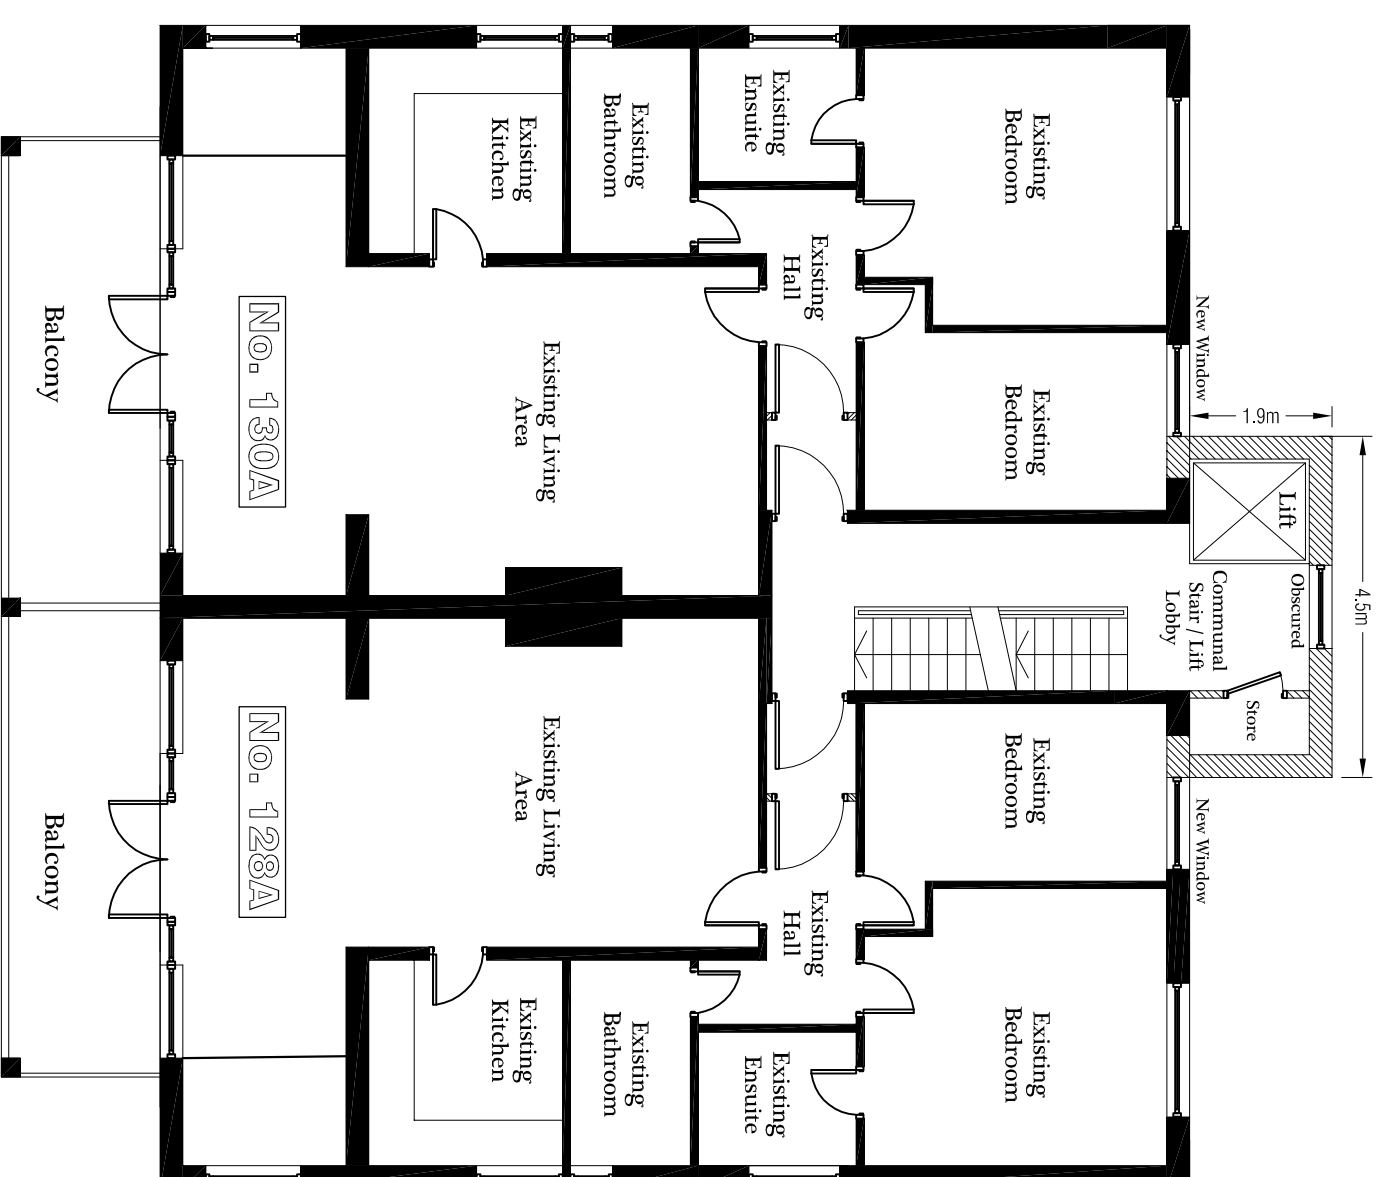


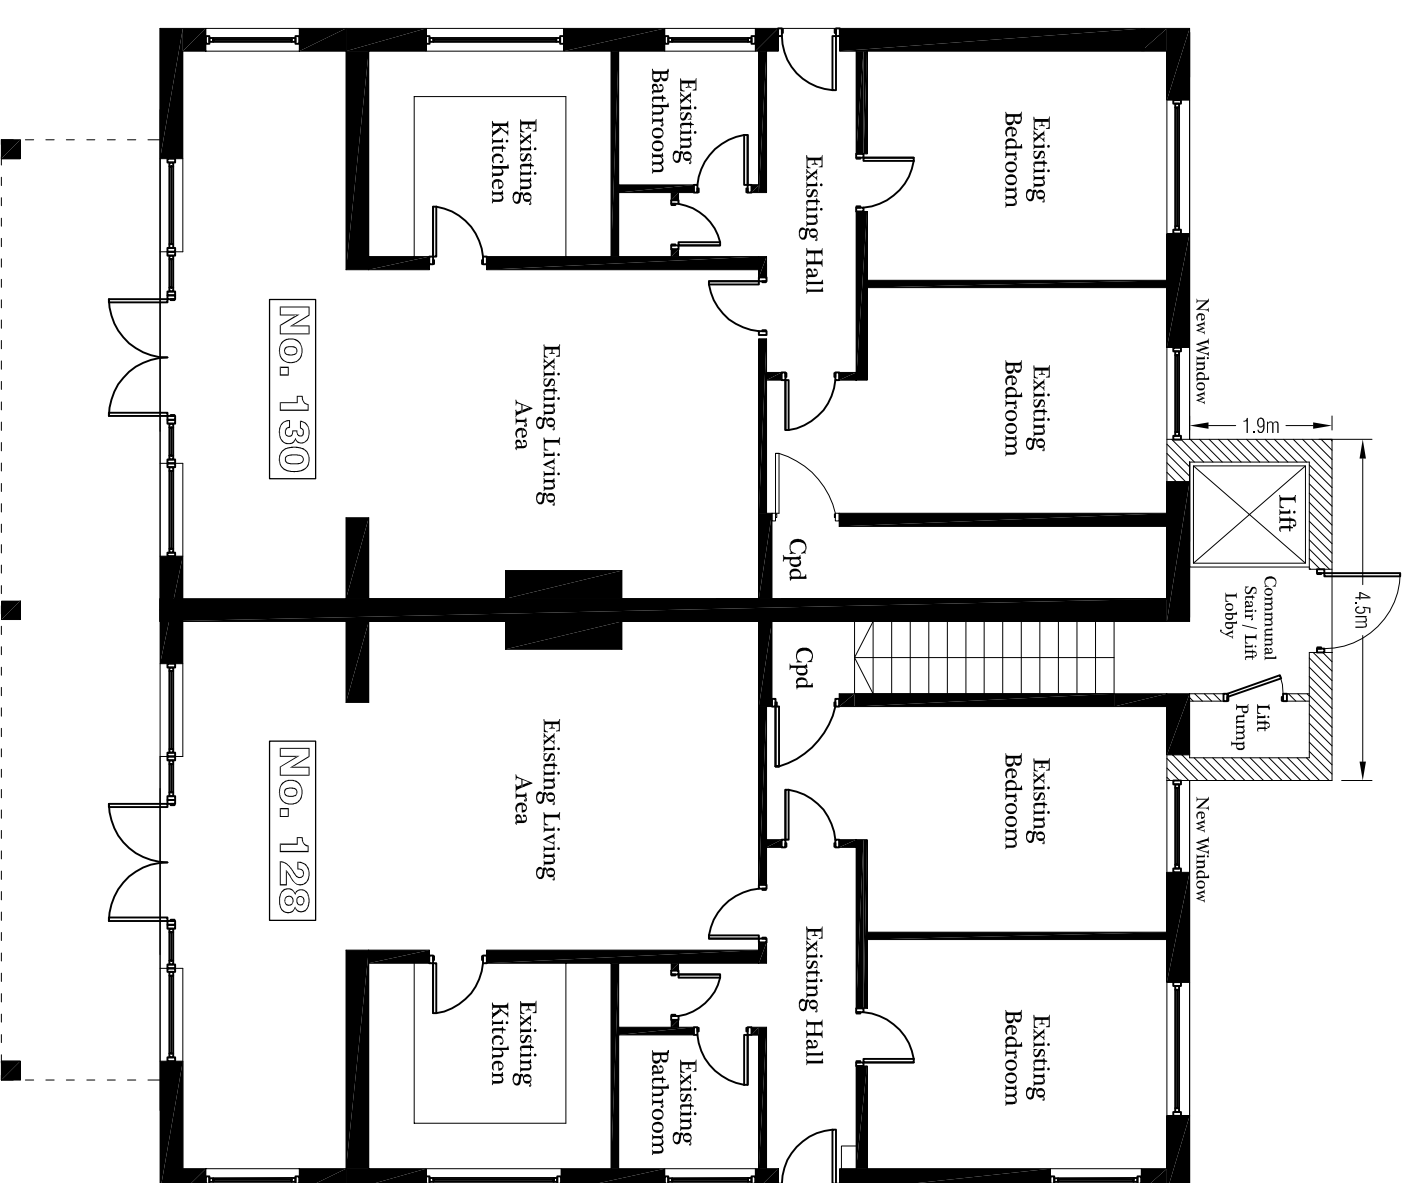

|   |  |   |  |
|---|--|---|--|
|  <p><b>GRAHAM ASH<br/>ARCHITECTS</b></p> <p>Graduate and Associates Ltd<br/>65 High Street, London E1 7DB<br/>TEL: 0208 51924 51906 Fax 020786 48106<br/>E-MAIL: graham.ash@gra.ash.co.uk<br/>WEBSITE: www.grahamashitects.com</p> |  | <p><b>TITLE:</b></p> <p><b>Proposed Floor Plans<br/>&amp; Elevations</b></p>   |  |
| <p><b>CLIENT:</b></p> <p><b>Mr D Aylward</b></p>   |  | <p><b>DESIGNED BY:</b></p> <p>CA</p> <p><b>DATE:</b></p> <p>19-2-16</p> <p><b>SCALE:</b></p> <p>1:100</p> <p><b>PLOTTED BY:</b></p> <p>REV</p> <p><b>DRAWN / DATED BY:</b></p> <p>M</p>   |  |
| <p><b>PROJECT:</b></p> <p><b>Lama Court,<br/>Seafront, (128-130)<br/>Hawling Island,<br/>PO11 9HW</b></p>   |  | <p><b>PURPOSE OF ISSUE:</b></p> <p><input checked="" type="checkbox"/> Information    <input type="checkbox"/> approval    <input type="checkbox"/> amend    <input type="checkbox"/> construction</p> <p><b>SCALE</b> 0 1 2 3 4 5m</p>  |  |
|   |  | <p><b>DWG. NO.</b></p> <p><b>15:027:03 REV M</b></p>   |  |