




26 Bound Lane, Hayling Island _ Existing

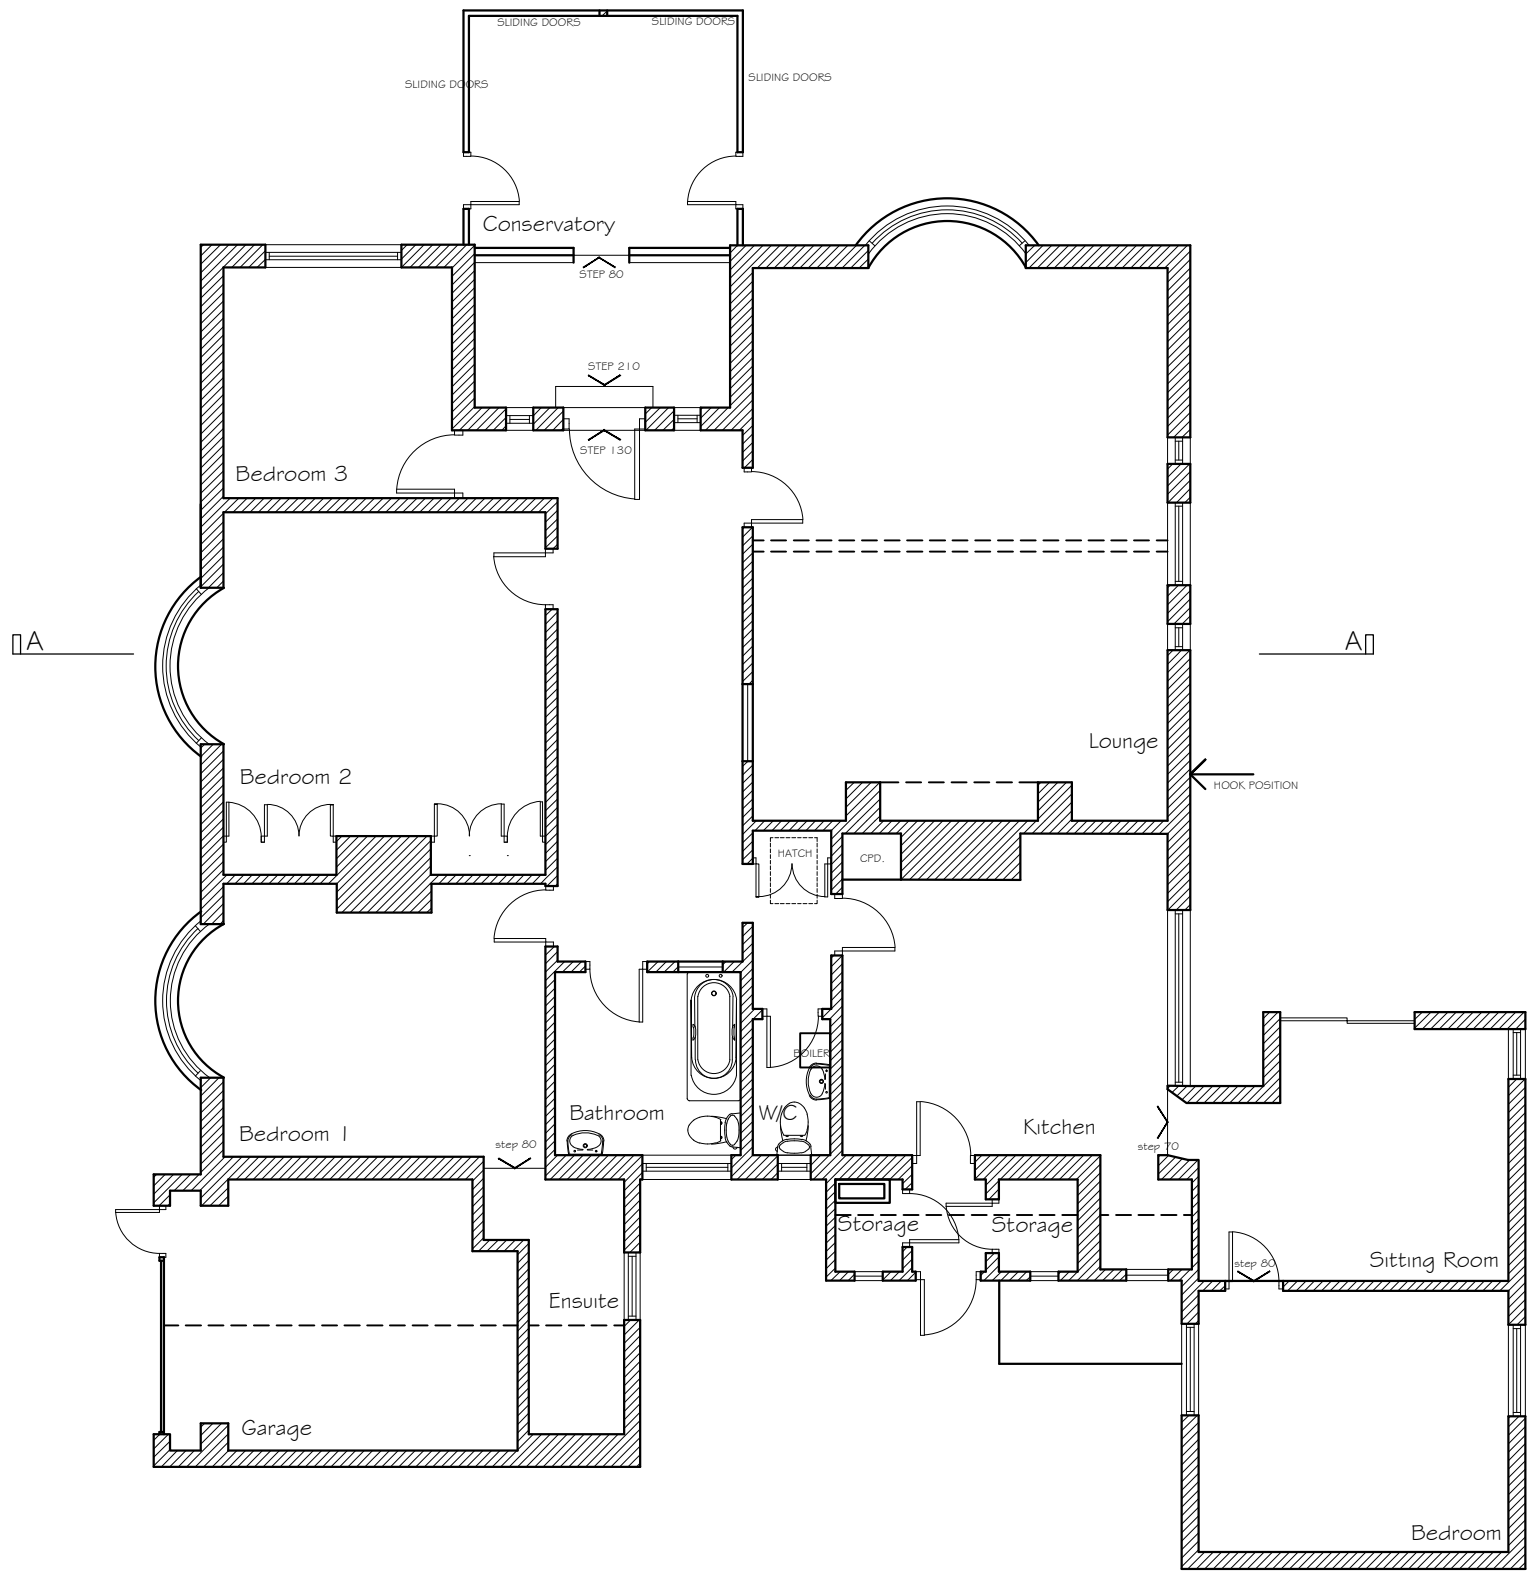

Ground Floor Plan
1:100

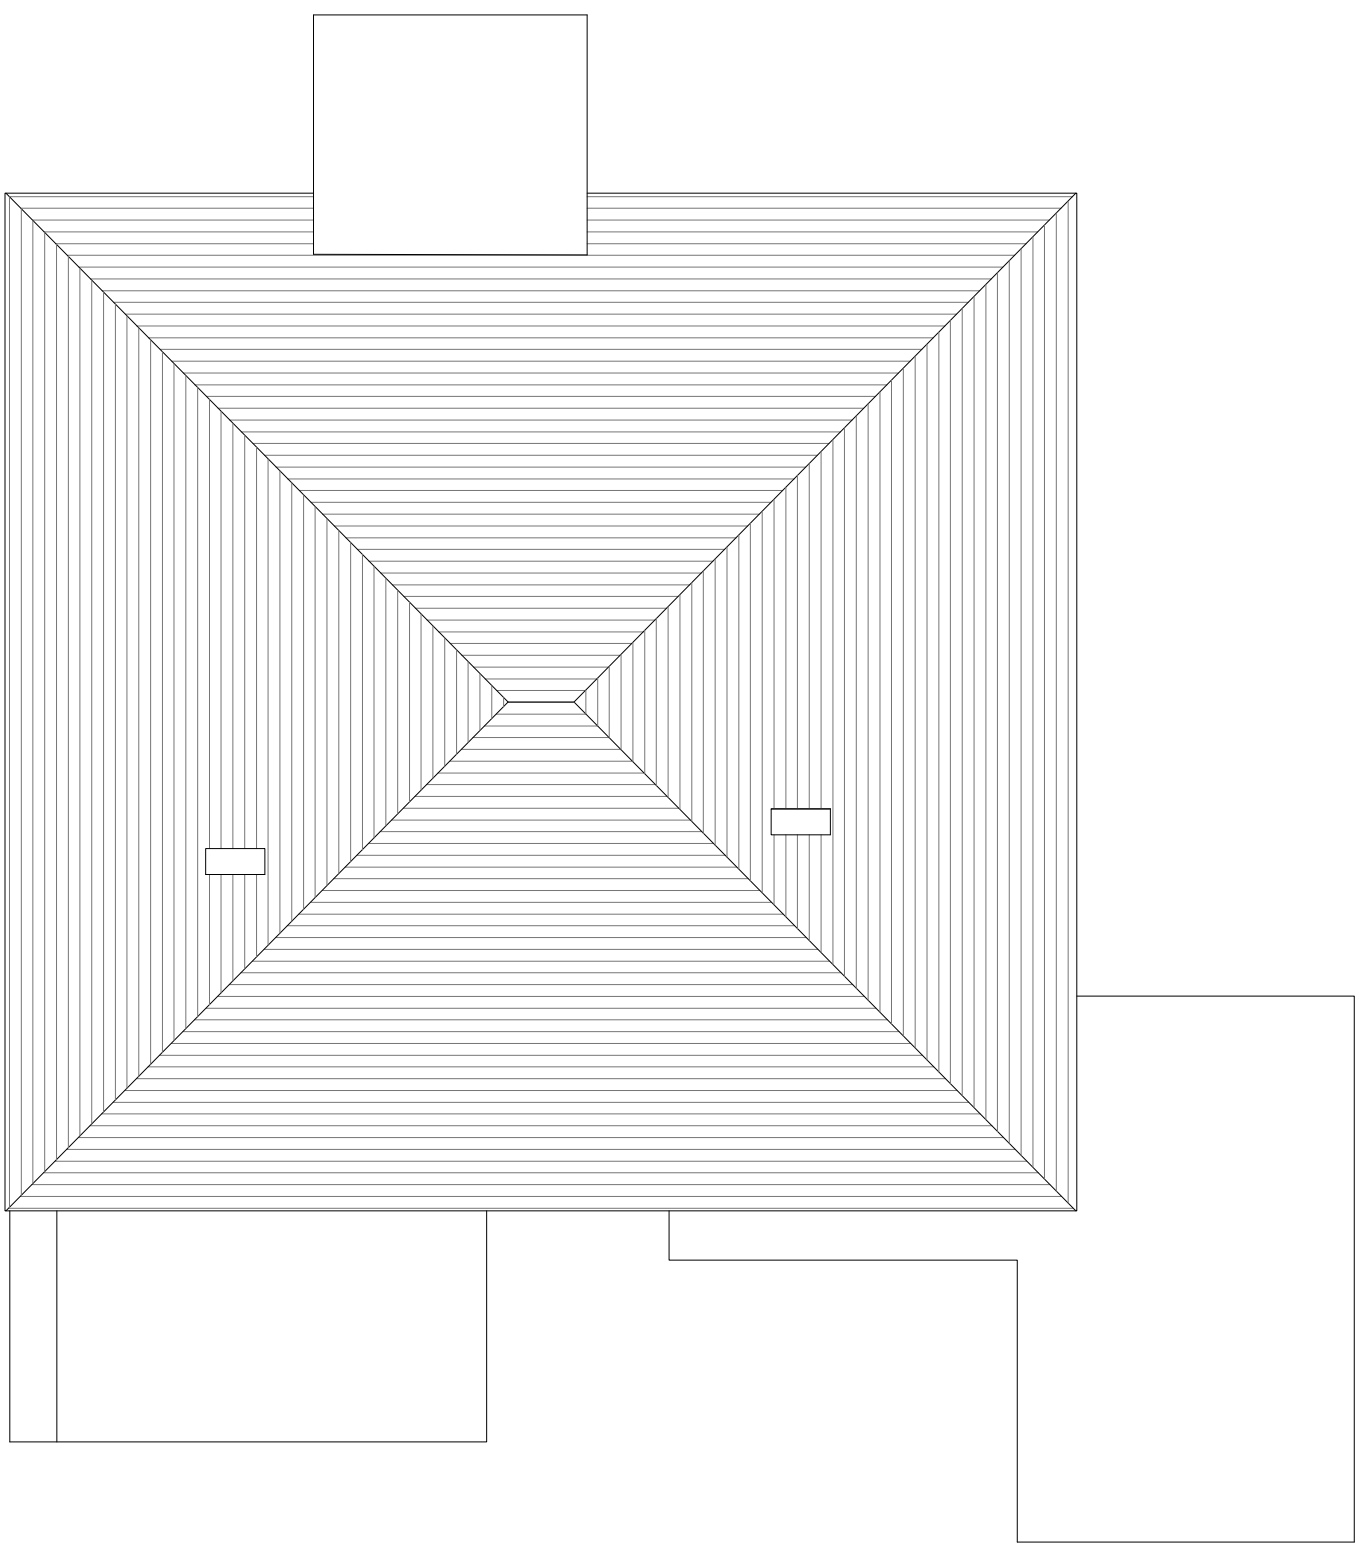

Roof Plan
1:100

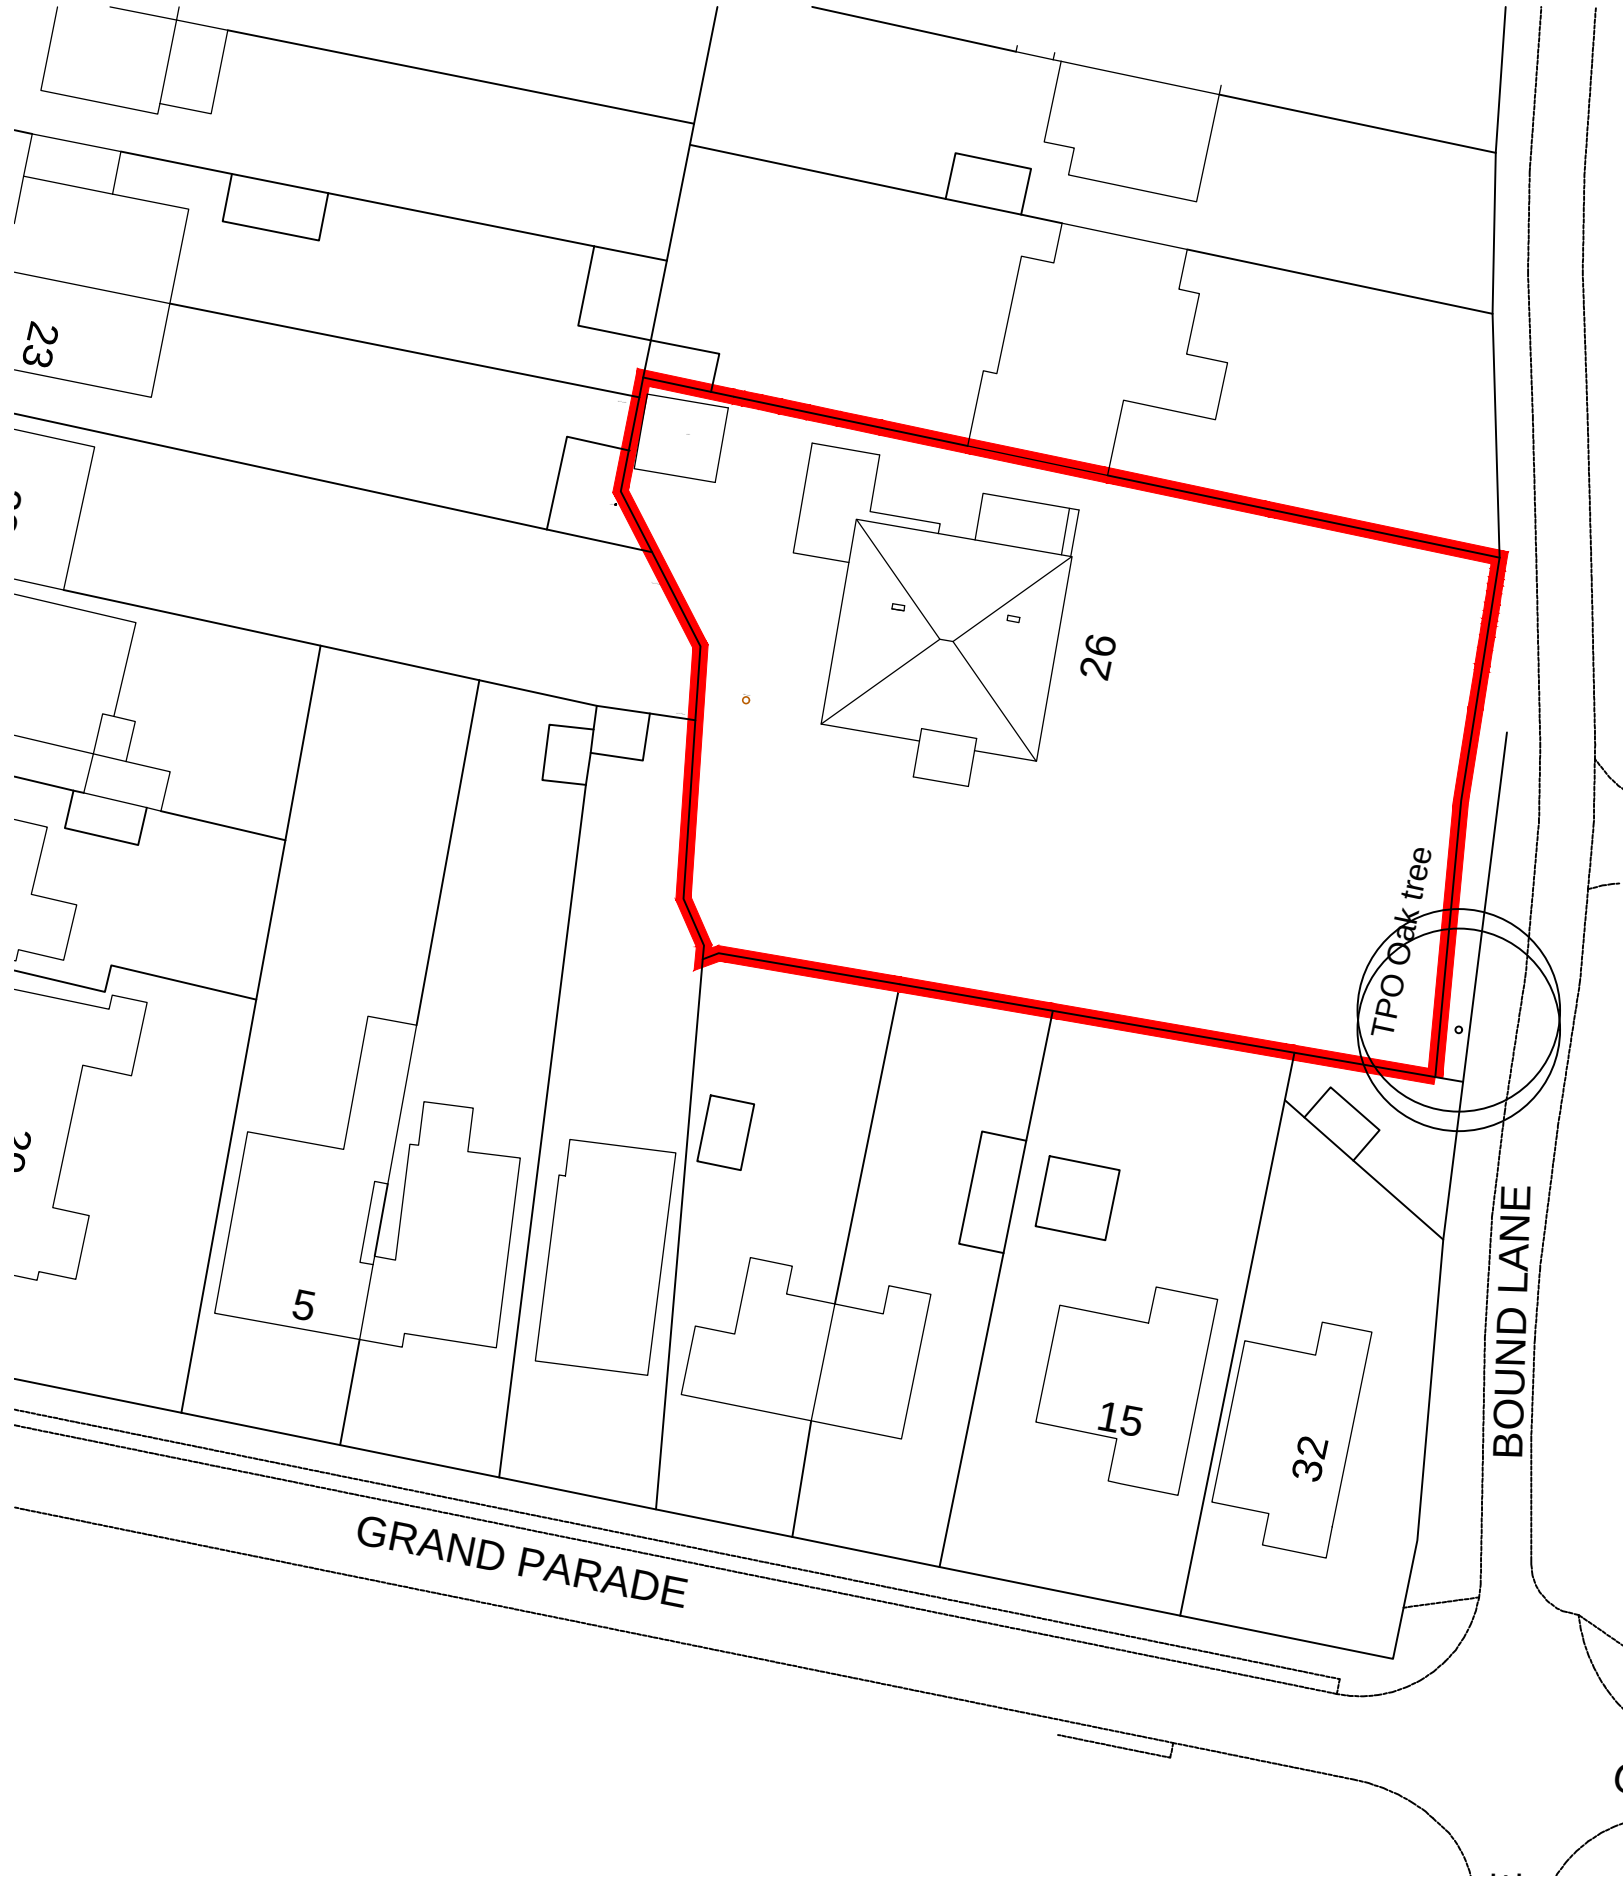

Block Plan
1:500


Ordnance Survey (c) Crown Copyright 2017. All rights reserved.
Licence number 100022432



North Elevation
1:100




West Elevation
1:100

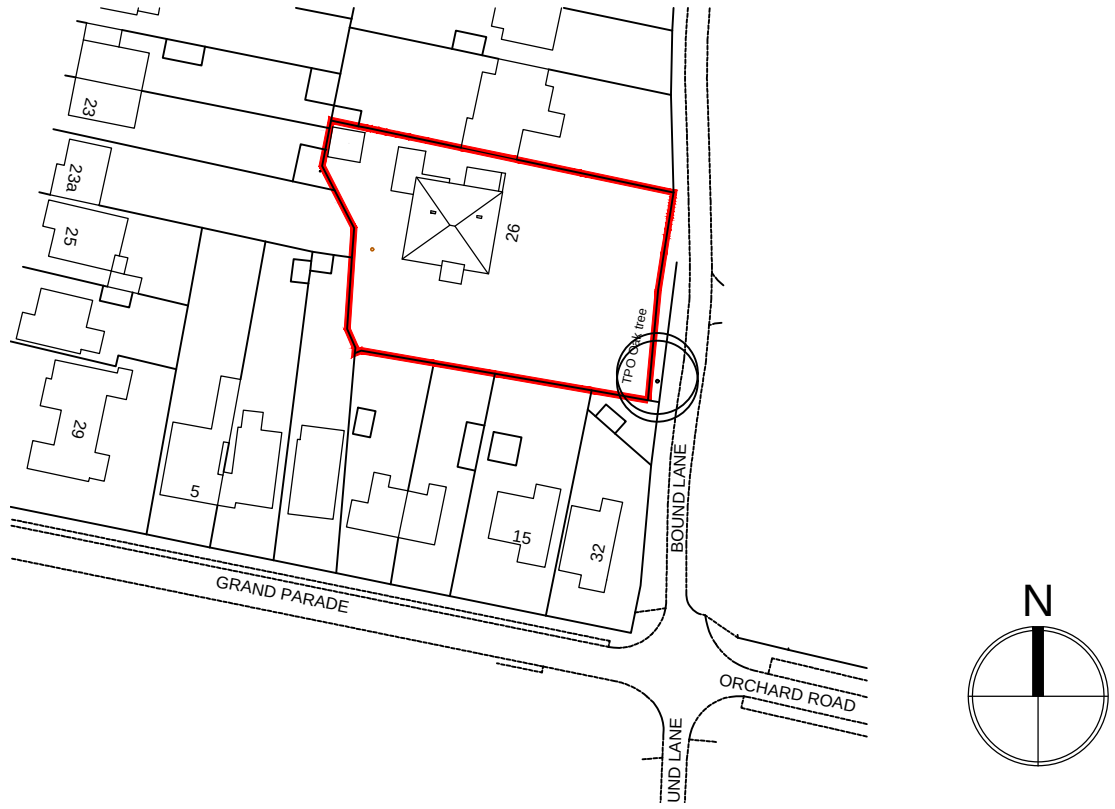


Location Plan
1:1250



South Elevation
1:100

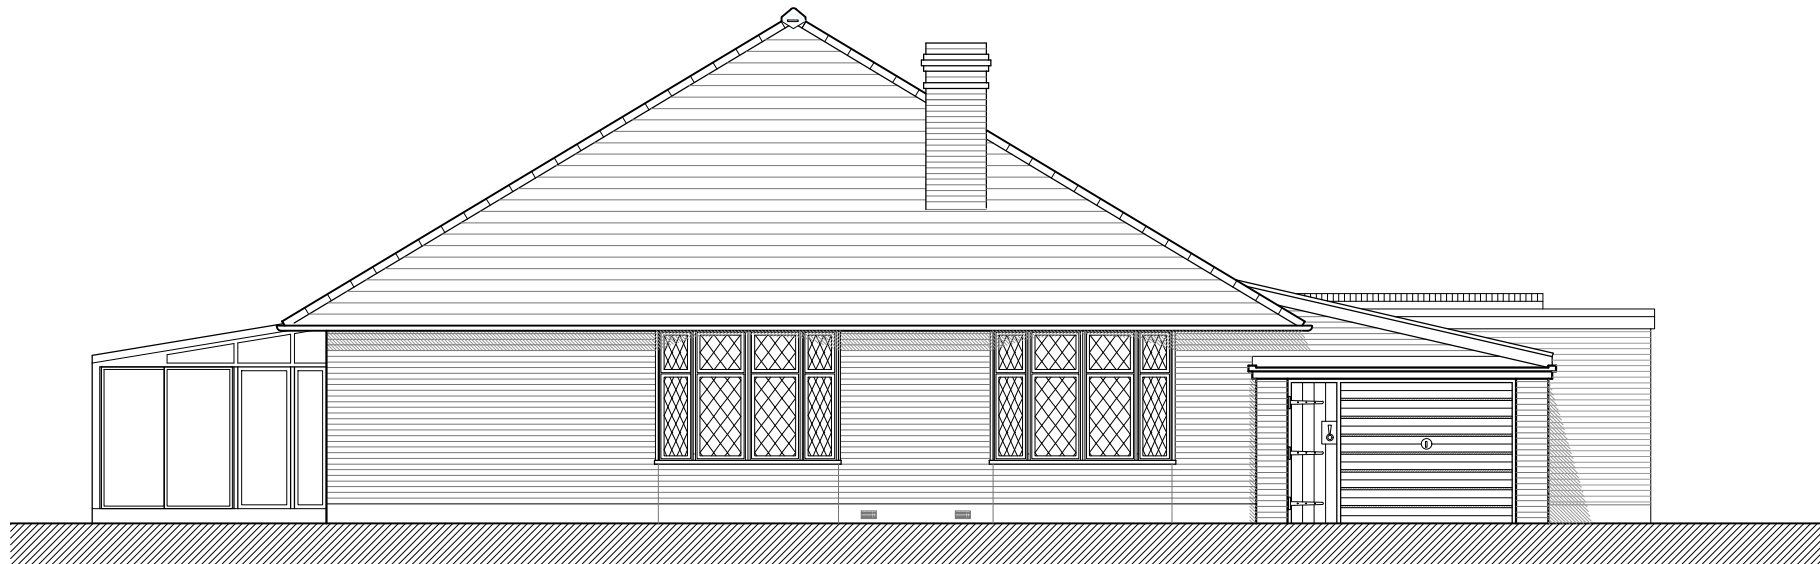

East Elevation
1:100

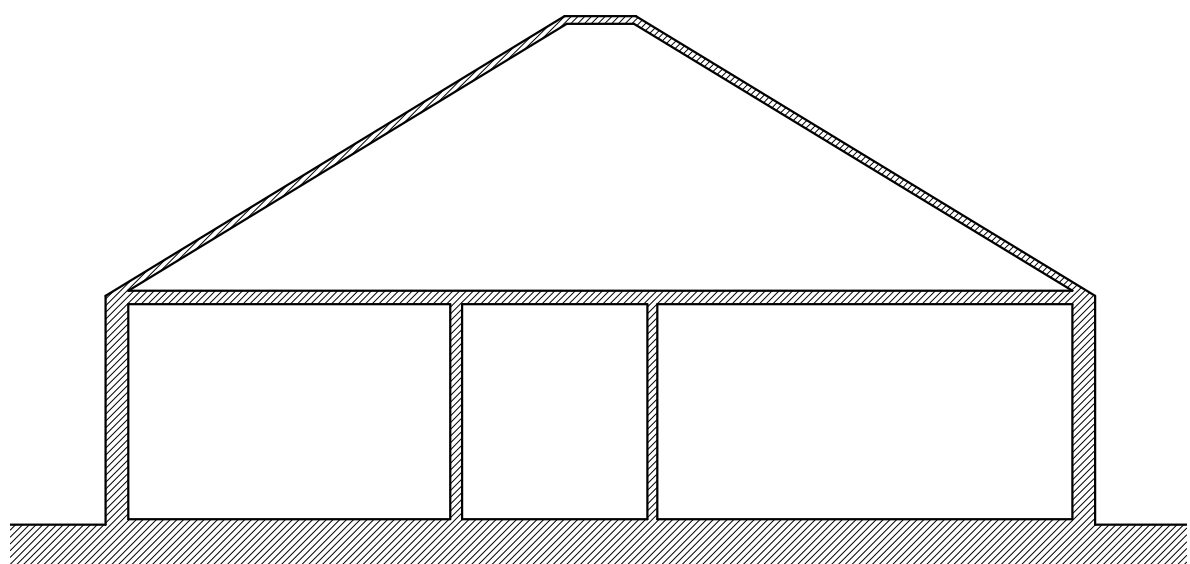

Section A - A
1:100

NOTES:

Dimensions to be checked on site before commencing work. Any discrepancies shall be reported to the architect immediately.

Do not scale from these drawings except for planning purposes.

Use figured dimensions only.

Where applicable this drawing is to be read in conjunction with other consultants' drawings.

All drawings to be read in conjunction with specification and all other drawings including structural engineer and mechanical and electrical drawings / specification

REV	DATE	AMENDMENT	DRAWN
A	13/02	TPO onto site plan	

hdarchitects

Helyer Davies Architects Ltd
1 The Old Flour Mill,
Emsworth, PO10 7BT
01243 370 715
www.hdarchitects.co.uk mail@hdarchitects.co.uk

CLIENT
Mr Tony Johns

PROJECT
26 Bound Lane
Hayling Island
Hampshire
PO13 9HU

DRAWING	SCALE
Existing Plans	1:100 at A1
Elevations & Section	1:100 at A1
Block Plan	1:500 at A1
Location Plan	1:1250 at A1

DATE	January 2017	DRAWN	NW
DRAWING NUMBER	17001-01	REVISION	A