


Waterlooville, Havant, Hampshire.

Waterlooville, Havant, Hampshire.

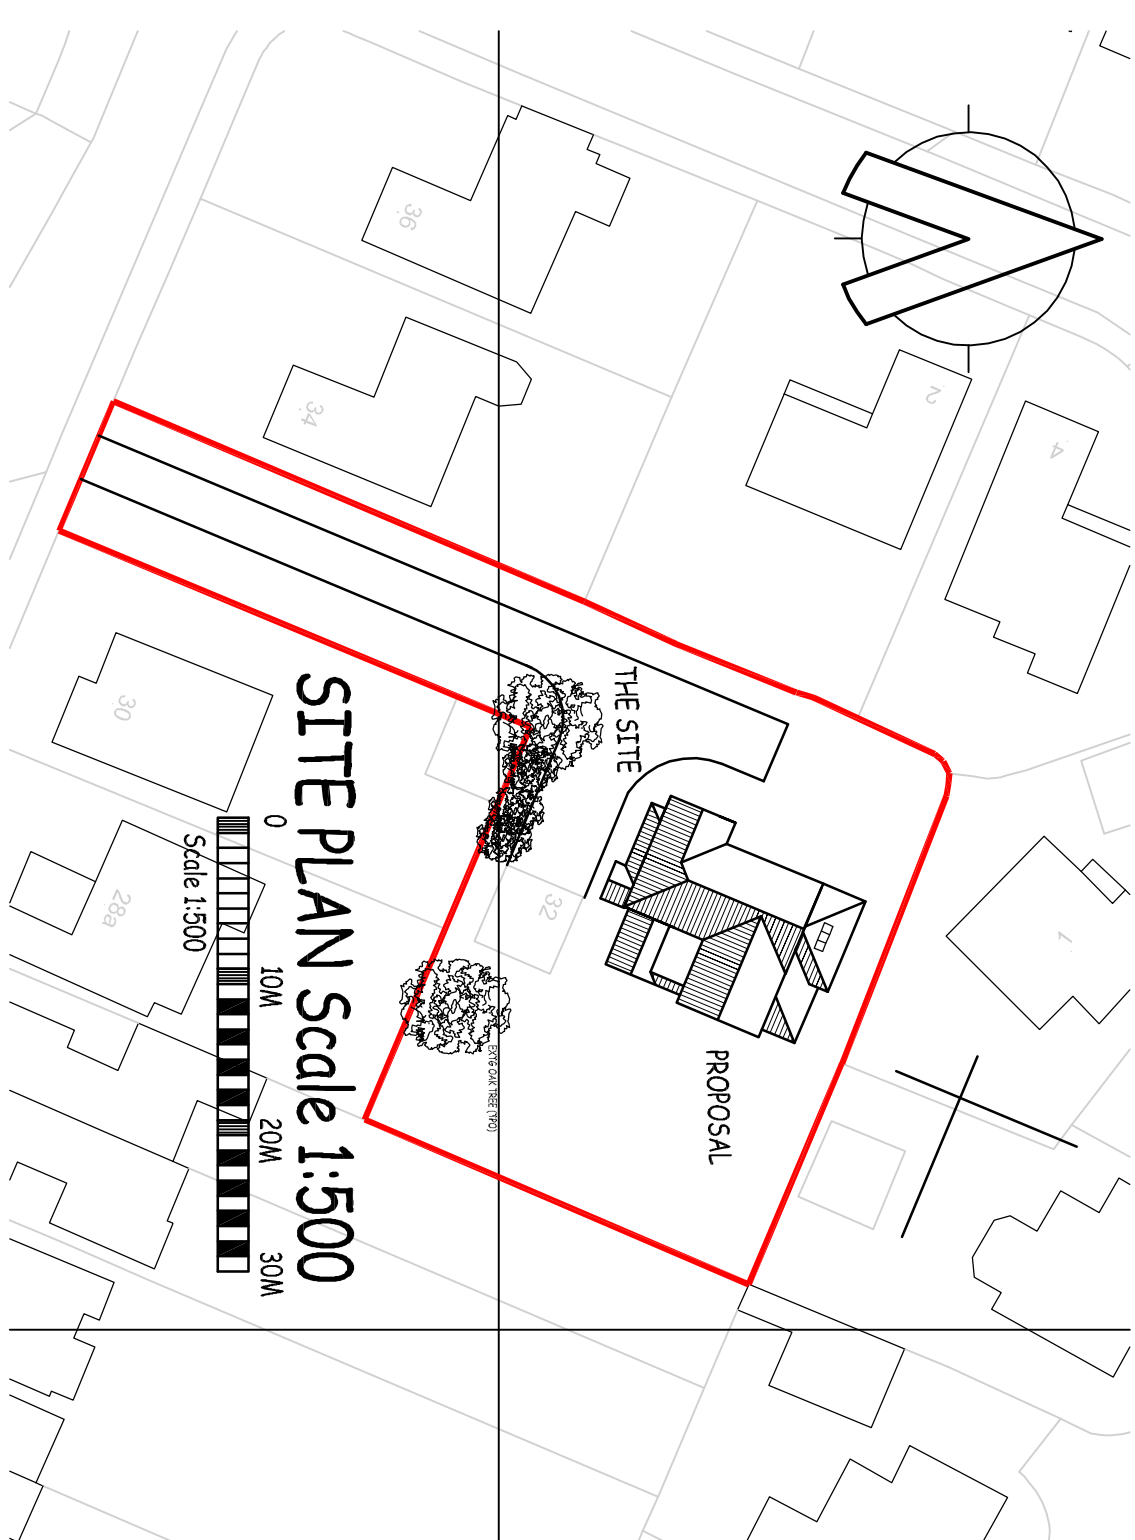

©Crown Copyright and database rights 2016 OS 100019980

LOCATION PLAN Scale 1:1250

A 20/03/17 PARKING PROVISION SHOWN

This drawing is protected by copyright and may not be copied or attached to third parties without the expressed permission of Town & County Architecture.

Preferences should be given to written figured dimensions over scale measurements.

Discrepancies of any kind must be reported to Town & County Architecture.



TOWN

ARCHITECTURAL TECHNOLOGISTS
 4 FLOORS
 THE MEDWAYS
 FAIRMILK
 HARRISBURG P.O. BOX
 TEL: (610) 294-0200
 FAX: (610) 294-0200

PLANNING CONSULTANTS

PROJECT
SITE PLAN
32 Wallis Road
Waterbooville
Havant, Hampshire
CLIENT
Mr. & Mrs. M. Davidson

SCALE	DATE
-------	------

DRAWN _____ **CHECKED** _____

P.T.E MCIAT -

17/13/06

REVISION
A