


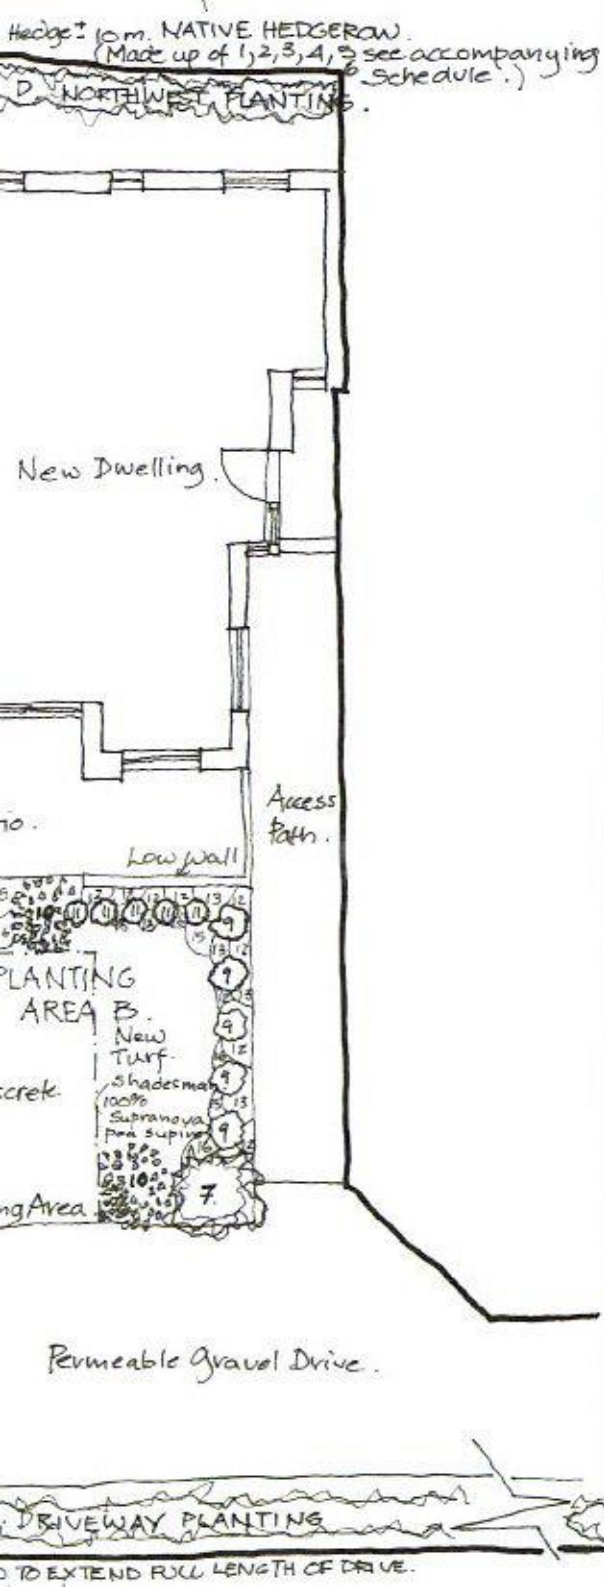

SITE PLAN WITH LANDSCAPE AREAS

1:500

Area A. Driveway Planting				
Native Hedgerow. Trees				
	Size	Density	Number	Code
Malus Sylvestris (Crab apple)	40-60cm St.	4-5/m ²	192	1
Crataegus monogyna (Common Hawthorn)	40-60cm St.	3-5/m ²	144	2
Prunus Spinosa (Blackthorn)	40-60cm St.	3-5/m ²	144	3
Acer campestre (Field maple)	40-60cm St.	3-5/m ²	144	4

Native Hedgerow. Shrubs				
	Size	Density	Number	Code
Ligustrum vulgare (Wild Privet)	40-60cm St.	4-5/m ²	192	5
Rosa Canina (Dog Rose)	30-40cm St.	3-5/m ²	144	6

Area B. Planting to Access Path and patio

Trees				
	Size	Density	Number	Code
Malus domestica 'Cox's Orange Pippin' (D)	1.5m 30lt.	1/1.5m ²	1	7
Malus domestica 'Api Noir' (D)	1.5m 30lt.	1/1.5m ²	1	8

Shrubs				
	Size	Density	Number	Code
Laurus nobilis (Standard)	1.7m 25lt.	1/m ²	5	9
Choisya ternata	1.0m 12lt.	1/m ²	3	10
Buxus sempervirens 'Suffruticosa'	40-50cm 10lt.	1/5m ²	5	11

Perennials				
	Size	Density	Number	Code
Polygonatum x hybridum	30-50cm 10lt.	4/m ²	12	12
Dianthus 'Golden Cross' (b)	20-30cm 10lt.	5/m ²	12	13
Aquilegia vulgaris (Common)	20-30cm 10lt.	7/m ²	21	14

Bulbs				
	Size	Density	Number	Code
Galanthus plicatus	n/a	35/m ²	105	15
Narcissus 'Thalia' (S)	n/a	25/m ²	125	16

Area C. Planting area to Bike Shed.

Perennials				
	Size	Density	Number	Code
Gumiera manicata	30cm 15lt.	1/m ²	1	18
Dryopteris filix-mas 'Grandiceps Wills'	20-30cm 10lt.	3/m ²	7	19
Heuchera 'Cappuccino'	20cm 5lt.	5/m ²	12	20

Bulbs				
	Size	Density	Number	Code
Trillium albidum	n/a	20/m ²	80	21

Area D planting to North West Boundary.

Native Hedgerow. Trees				
	Size	Density	Number	Code
Malus Sylvestris (Crab Apple)	60-80cm St.	4-5/m ²	80	1
Crataegus monogyna (Common Hawthorn)	40-60cm St.	3-5/m ²	90	2
Prunus Spinosa (Blackthorn)	40-60cm St.	3-5/m ²	90	3
Acer Campestre (Field maple)	40-60cm St.	3-5/m ²	90	4

Native Hedgerow. Shrubs				
	Size	Density	Number	Code
Ligustrum Vulgare (Wild Privet)	40-60cm St.	3-5/m ²	40	5
Rosa Canina (Dog Rose)	30-40cm St.	3-4/m ²	30	6

Landscaping buffer alongside no.1 Queens Road was increased in depth to between 1200 / 1500 along the length of the proposed new drive as recommended by the Planners.

Tree - *Fagus Silvatica* to be replanted in woodland area as agreed to replace an older one. Location to be agreed on site.

Refer to drawing 005 for key to finishes

HAVANT BOROUGH
COUNCIL

24 FEB 2017

RECEIVED

AMENDMENTS	DATE
A Note re Fagus tree amended	20.02.17
CLIENT	
Mr. Gary Cook 3 Queens Road Waterlooville Hants	
PROJECT	
NEW RESIDENTIAL UNIT Rear of 3 Queens Road	
DRAWING TITLE	
LANDSCAPE LAYOUT AND SCHEDULE AS PROPOSED	
DATE	
15.02.2017	
SCALE	
1:500, 1:150 @ A3	
DRAWING No	REVISION
14A_025_020	A

THE
MARTIN RALPH
GROUP