
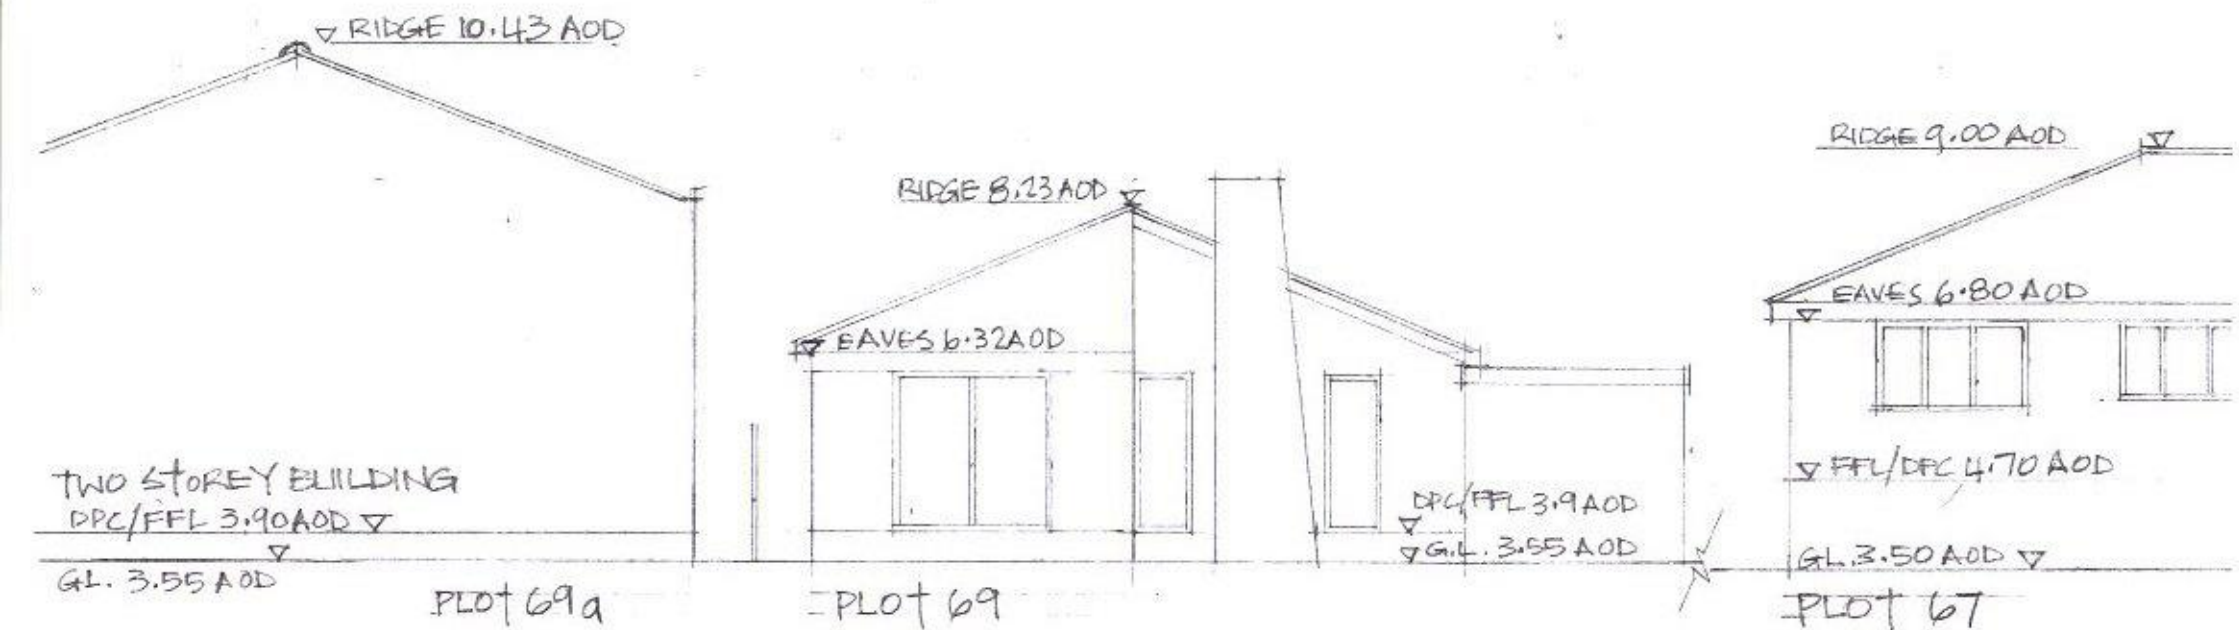


HAVANT BOROUGH
COUNCIL

- 3 JUN 2016

RECEIVED

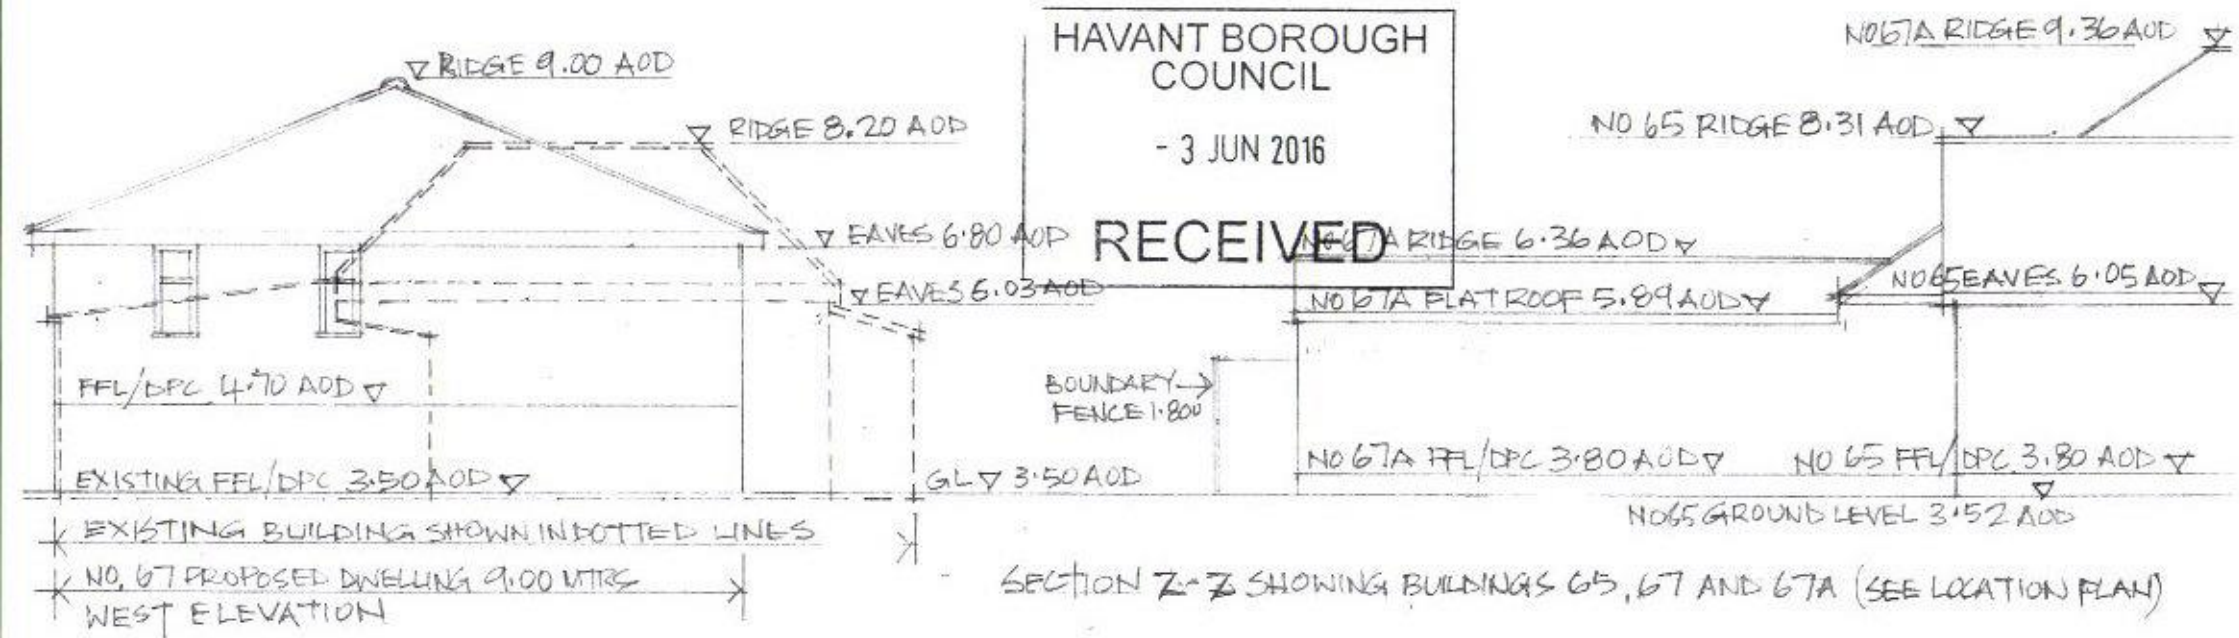

67 SOUTHWOOD ROAD HAYLING ISLAND HAMPSHIRE PO11 9PT

DRAWING NO PJ/PD 19 SCALE 1:100
MAY 2016

ESTUARY/NORTH ELEVATIONS OF NUMBERS 67, 69 AND 69a
(SECTION Y-Y ON LOCATION PLAN 20)