



MILL RYTHE HOLIDAY VILLAGE



HARROW - EXISTING FLOOR PLANS & ELEVATIONS

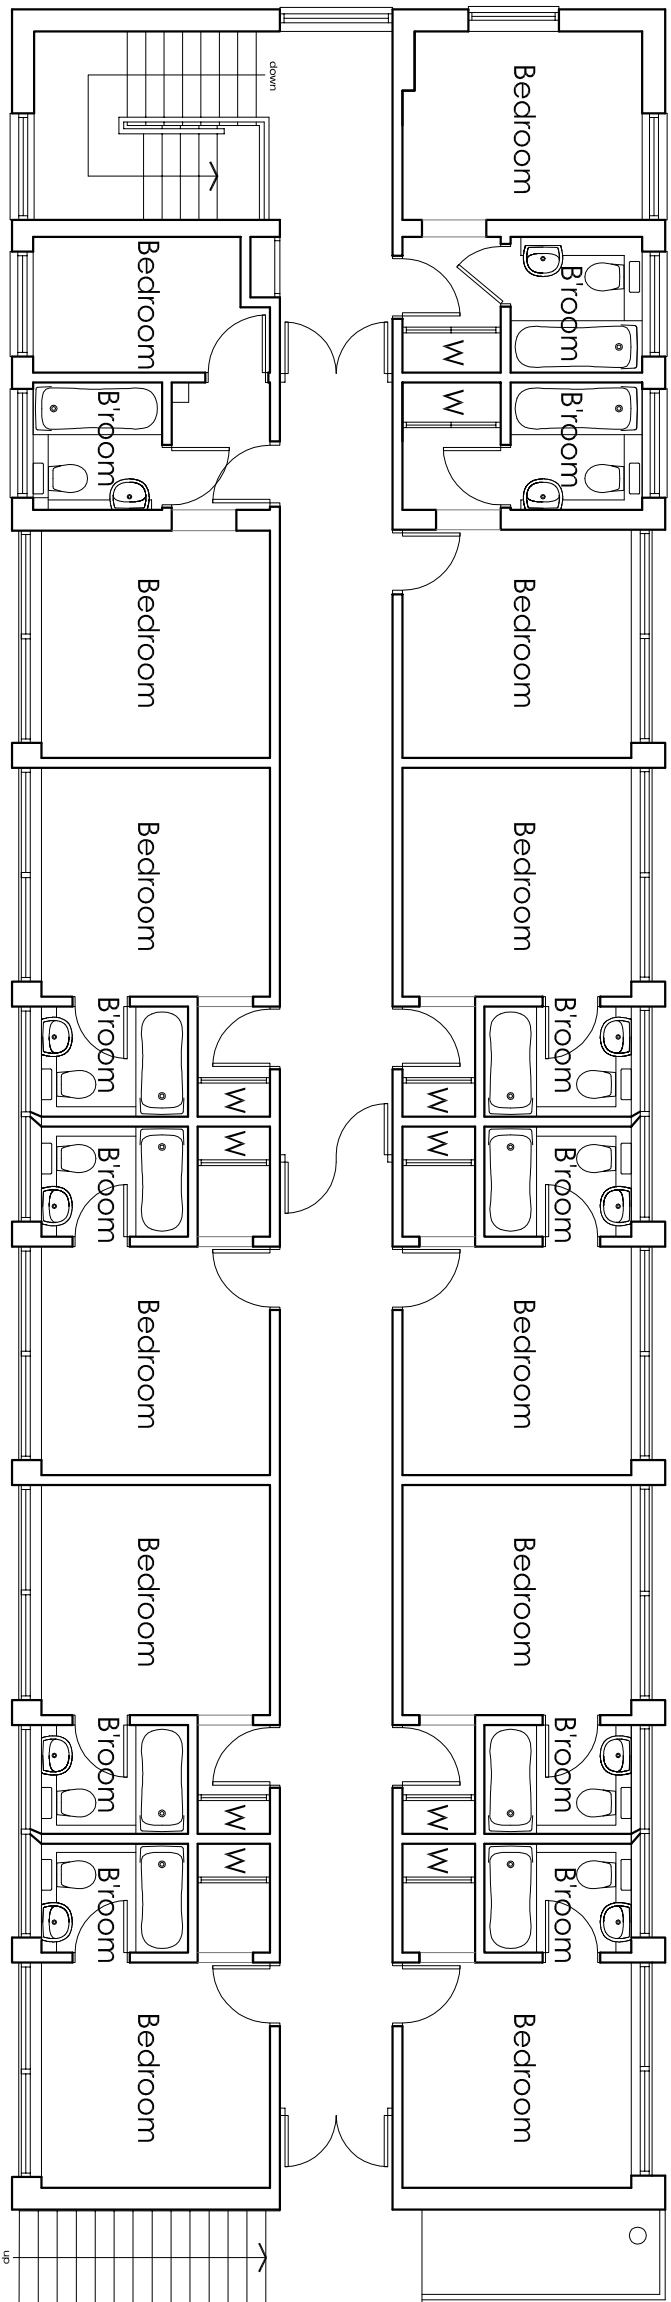


First Floor Plan

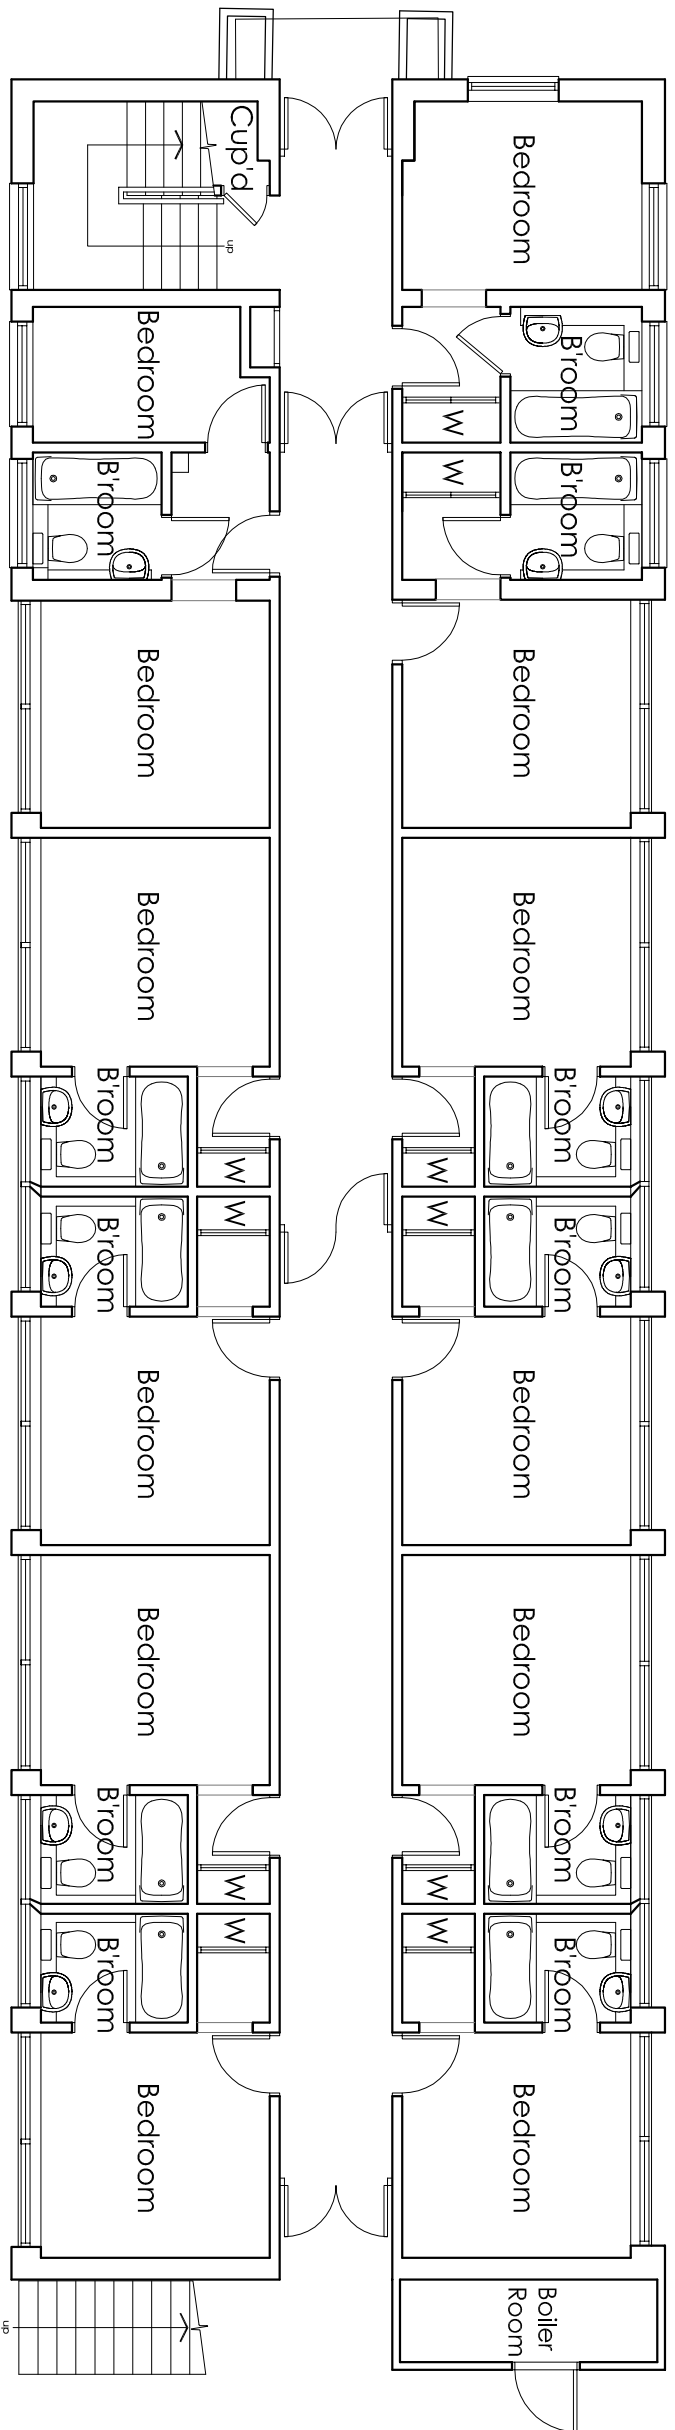


Ground Floor Plan

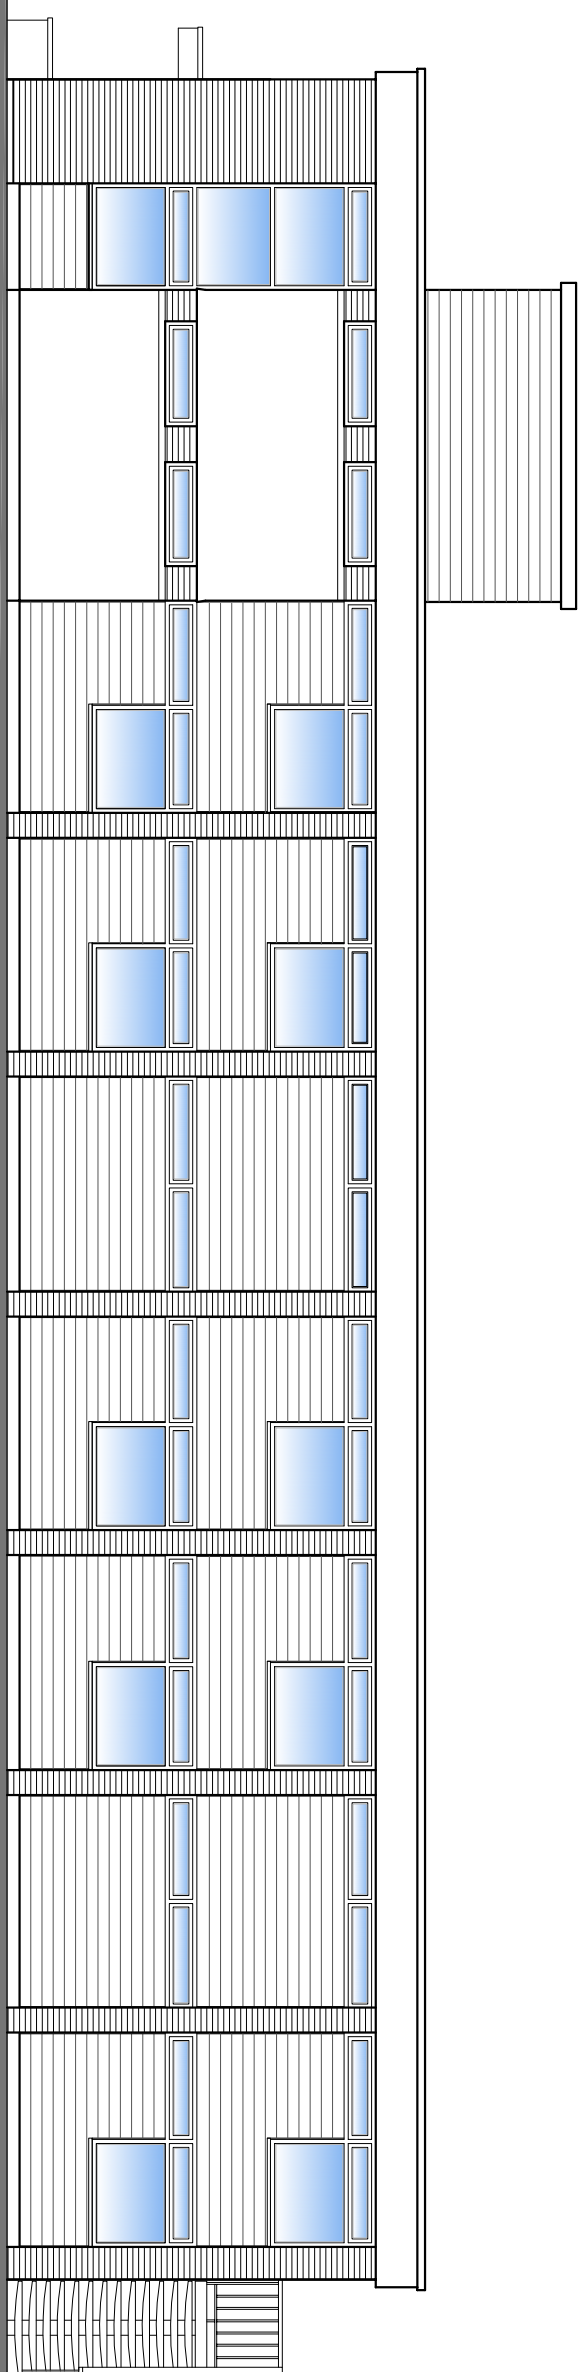 



South Elevation - Elevation 1

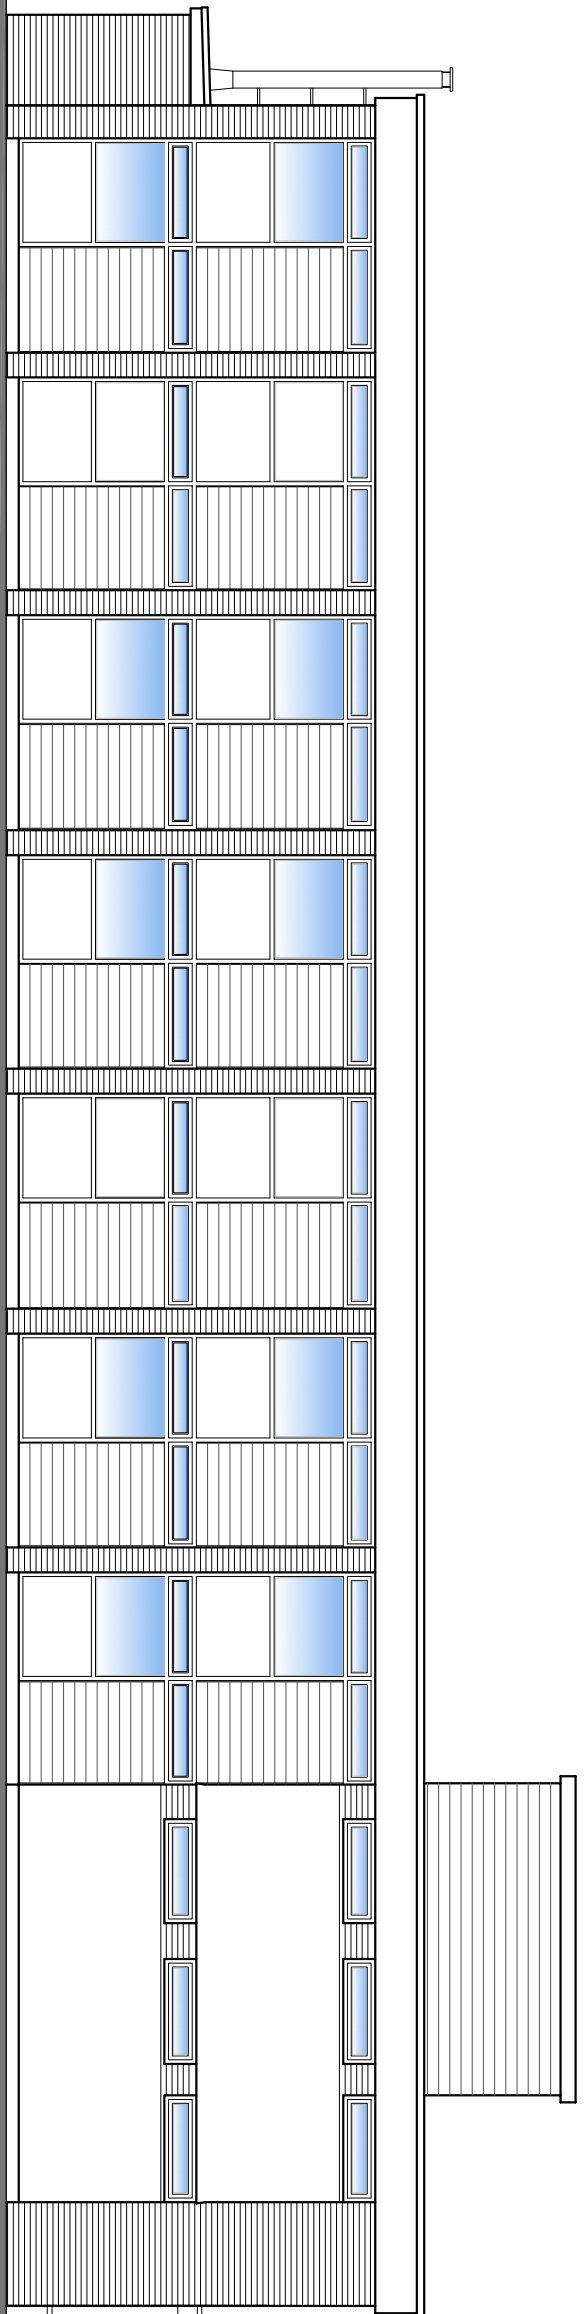


North Elevation - Elevation 3

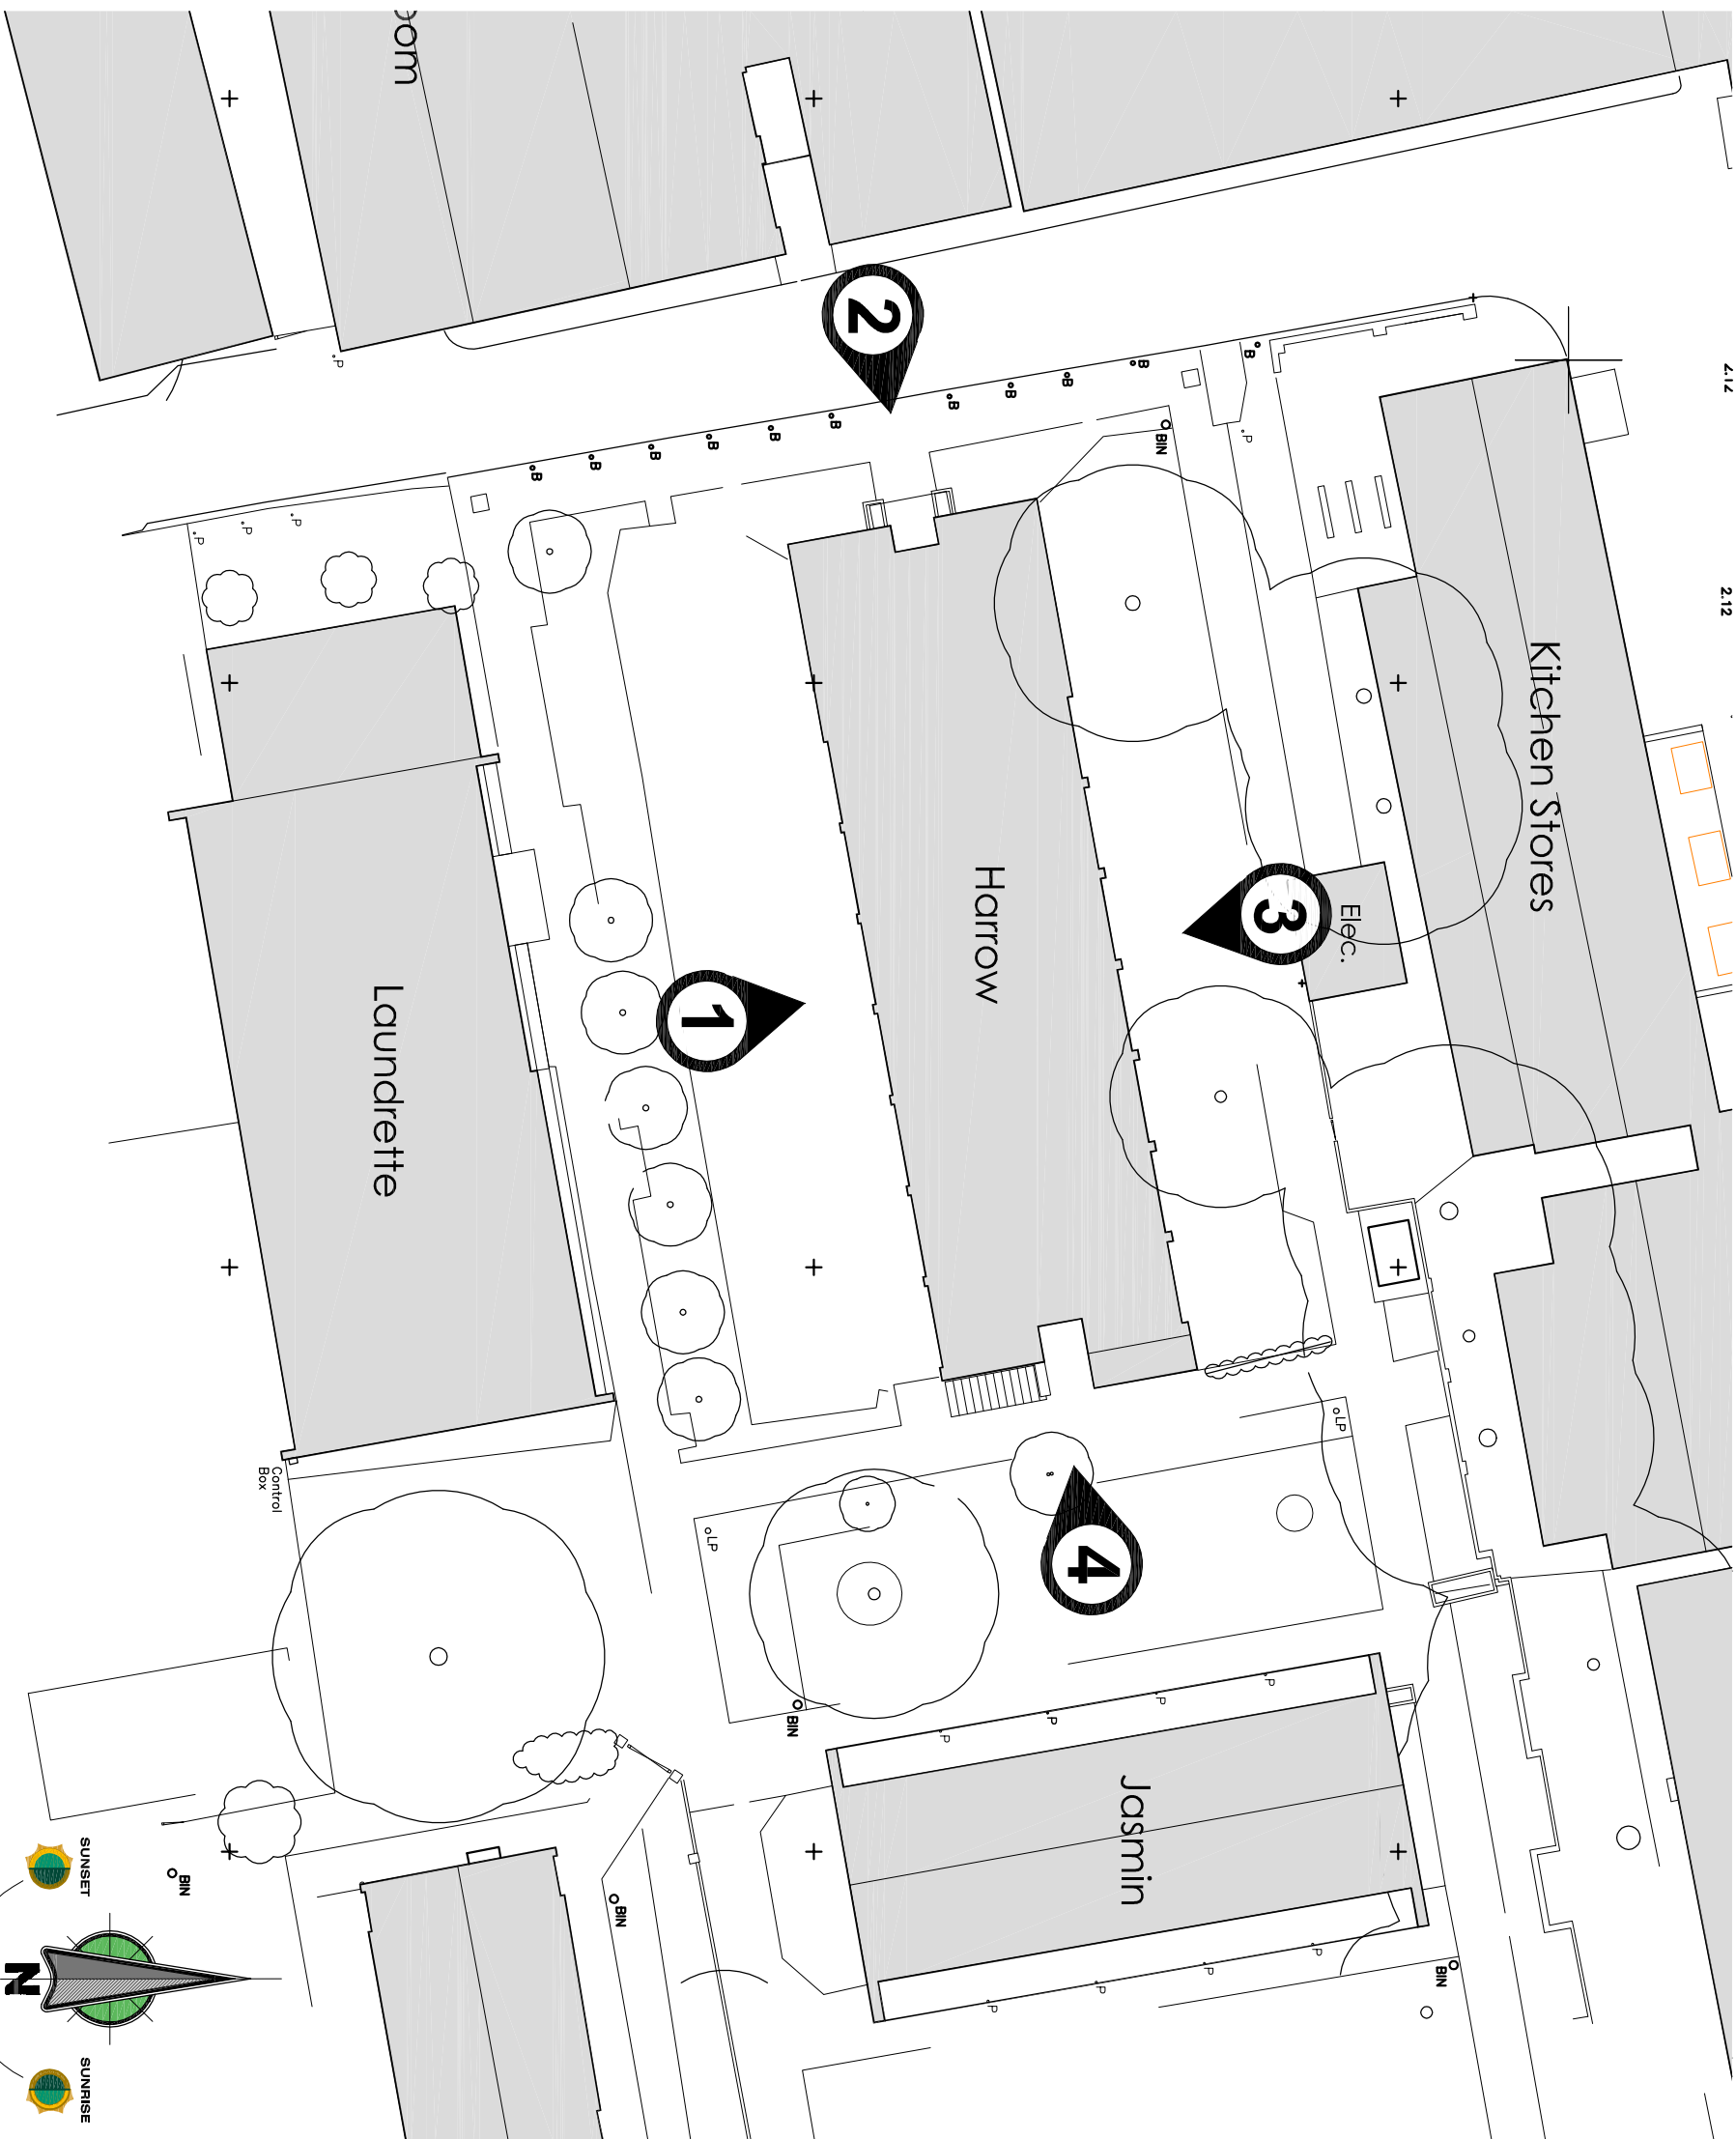

Elevation Key Plan - 1:250

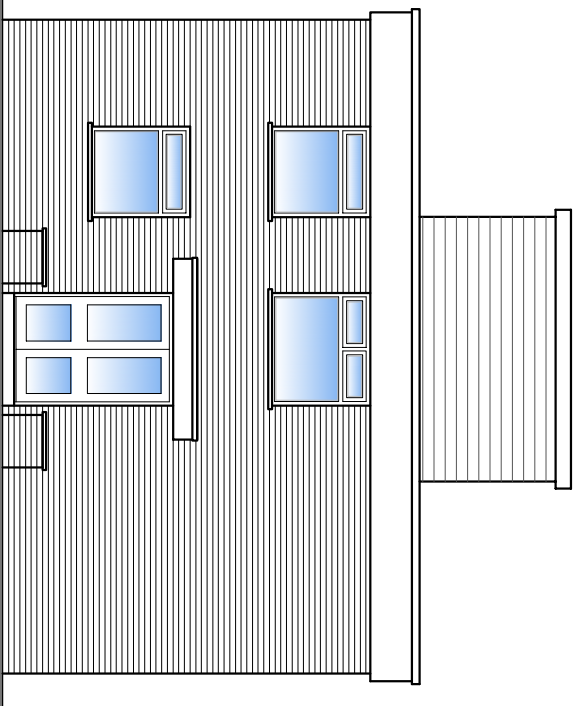 

West Elevation - Elevation 2

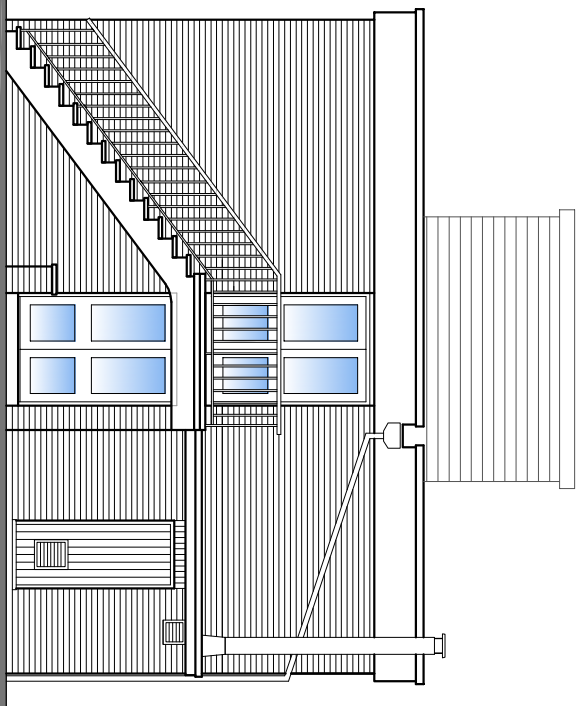

East Elevation - Elevation 4

Copyright. This drawing is the property of AS&M Architectural Partnership LLP. Its copyright and design content is reserved by AS&M Architectural Partnership LLP. It is not to be reproduced, stored in a retrieval system, or transmitted in any form or by any means, electronic, mechanical, photocopying, recording, or by any information storage or retrieval system, without the prior written permission of AS&M Architectural Partnership LLP. It is not to be used in whole or in part without the consent in writing of AS&M Architectural Partnership LLP.

Verify all dimensions on site before commencing any work or preparing any shop drawings. All dimensions are in mm unless otherwise stated. Report any alterations or omissions to the Architect. AS&M Architectural Partnership LLP cannot accept responsibility for the integrity and accuracy of such information. Any certification and/or additions that are required pertaining to such information should be sought from the relevant profession or the appointed representative. AS&M Architectural Partnership LLP is not responsible for compliance with current building regulations whether or not specifically stated on these drawings.



Client
AWAY RESORTS LTD.

Site Address
MILL RYTHE HOLIDAY VILLAGE
HAVANT ROAD, HAVANT ISLAND,
HAMPSHIRE, PO11 0PB

Project

PROPOSED MASTERPLAN

Drawing Title
TWO STOREY CHALET - HARROW
EXISTING FLOOR PLANS AND SECTION

Date
Oct 2016

Scale
1:100 & 1:250 @ A1

Drawn
PF

Checked By

Complete File Name
3877-231 Harrow Existing Plans & Elevations.dwg

Status
PLANNING

Drawing Number
3877-331

Revision