



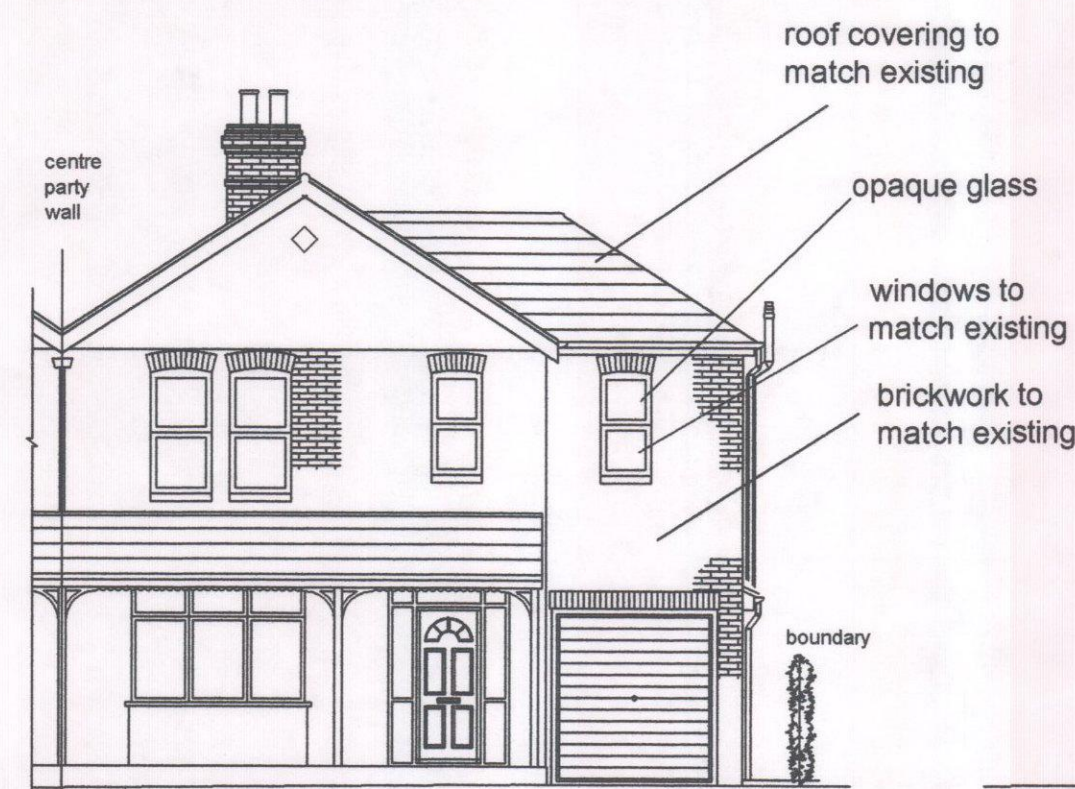


PROPOSED
FRONT ELEVATION
1:100

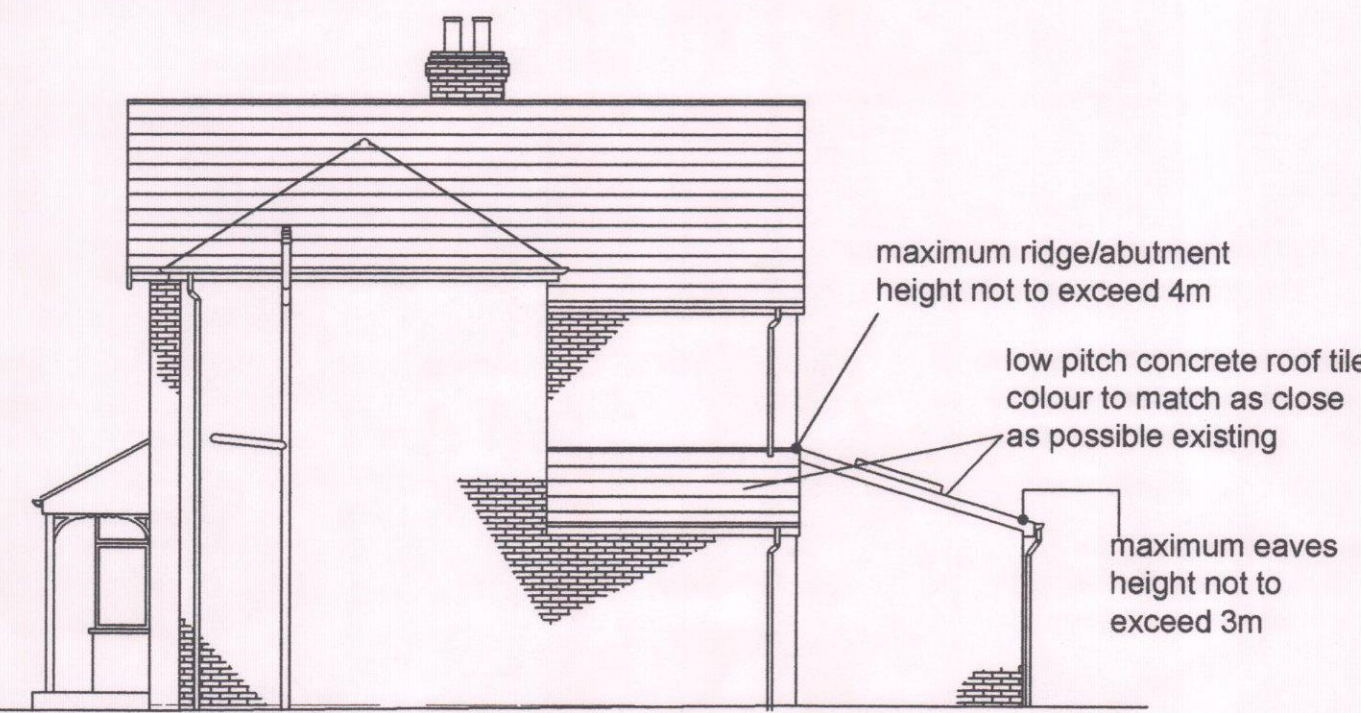


PROPOSED
SIDE ELEVATION
1:100




PROPOSED
REAR ELEVATION
1:100

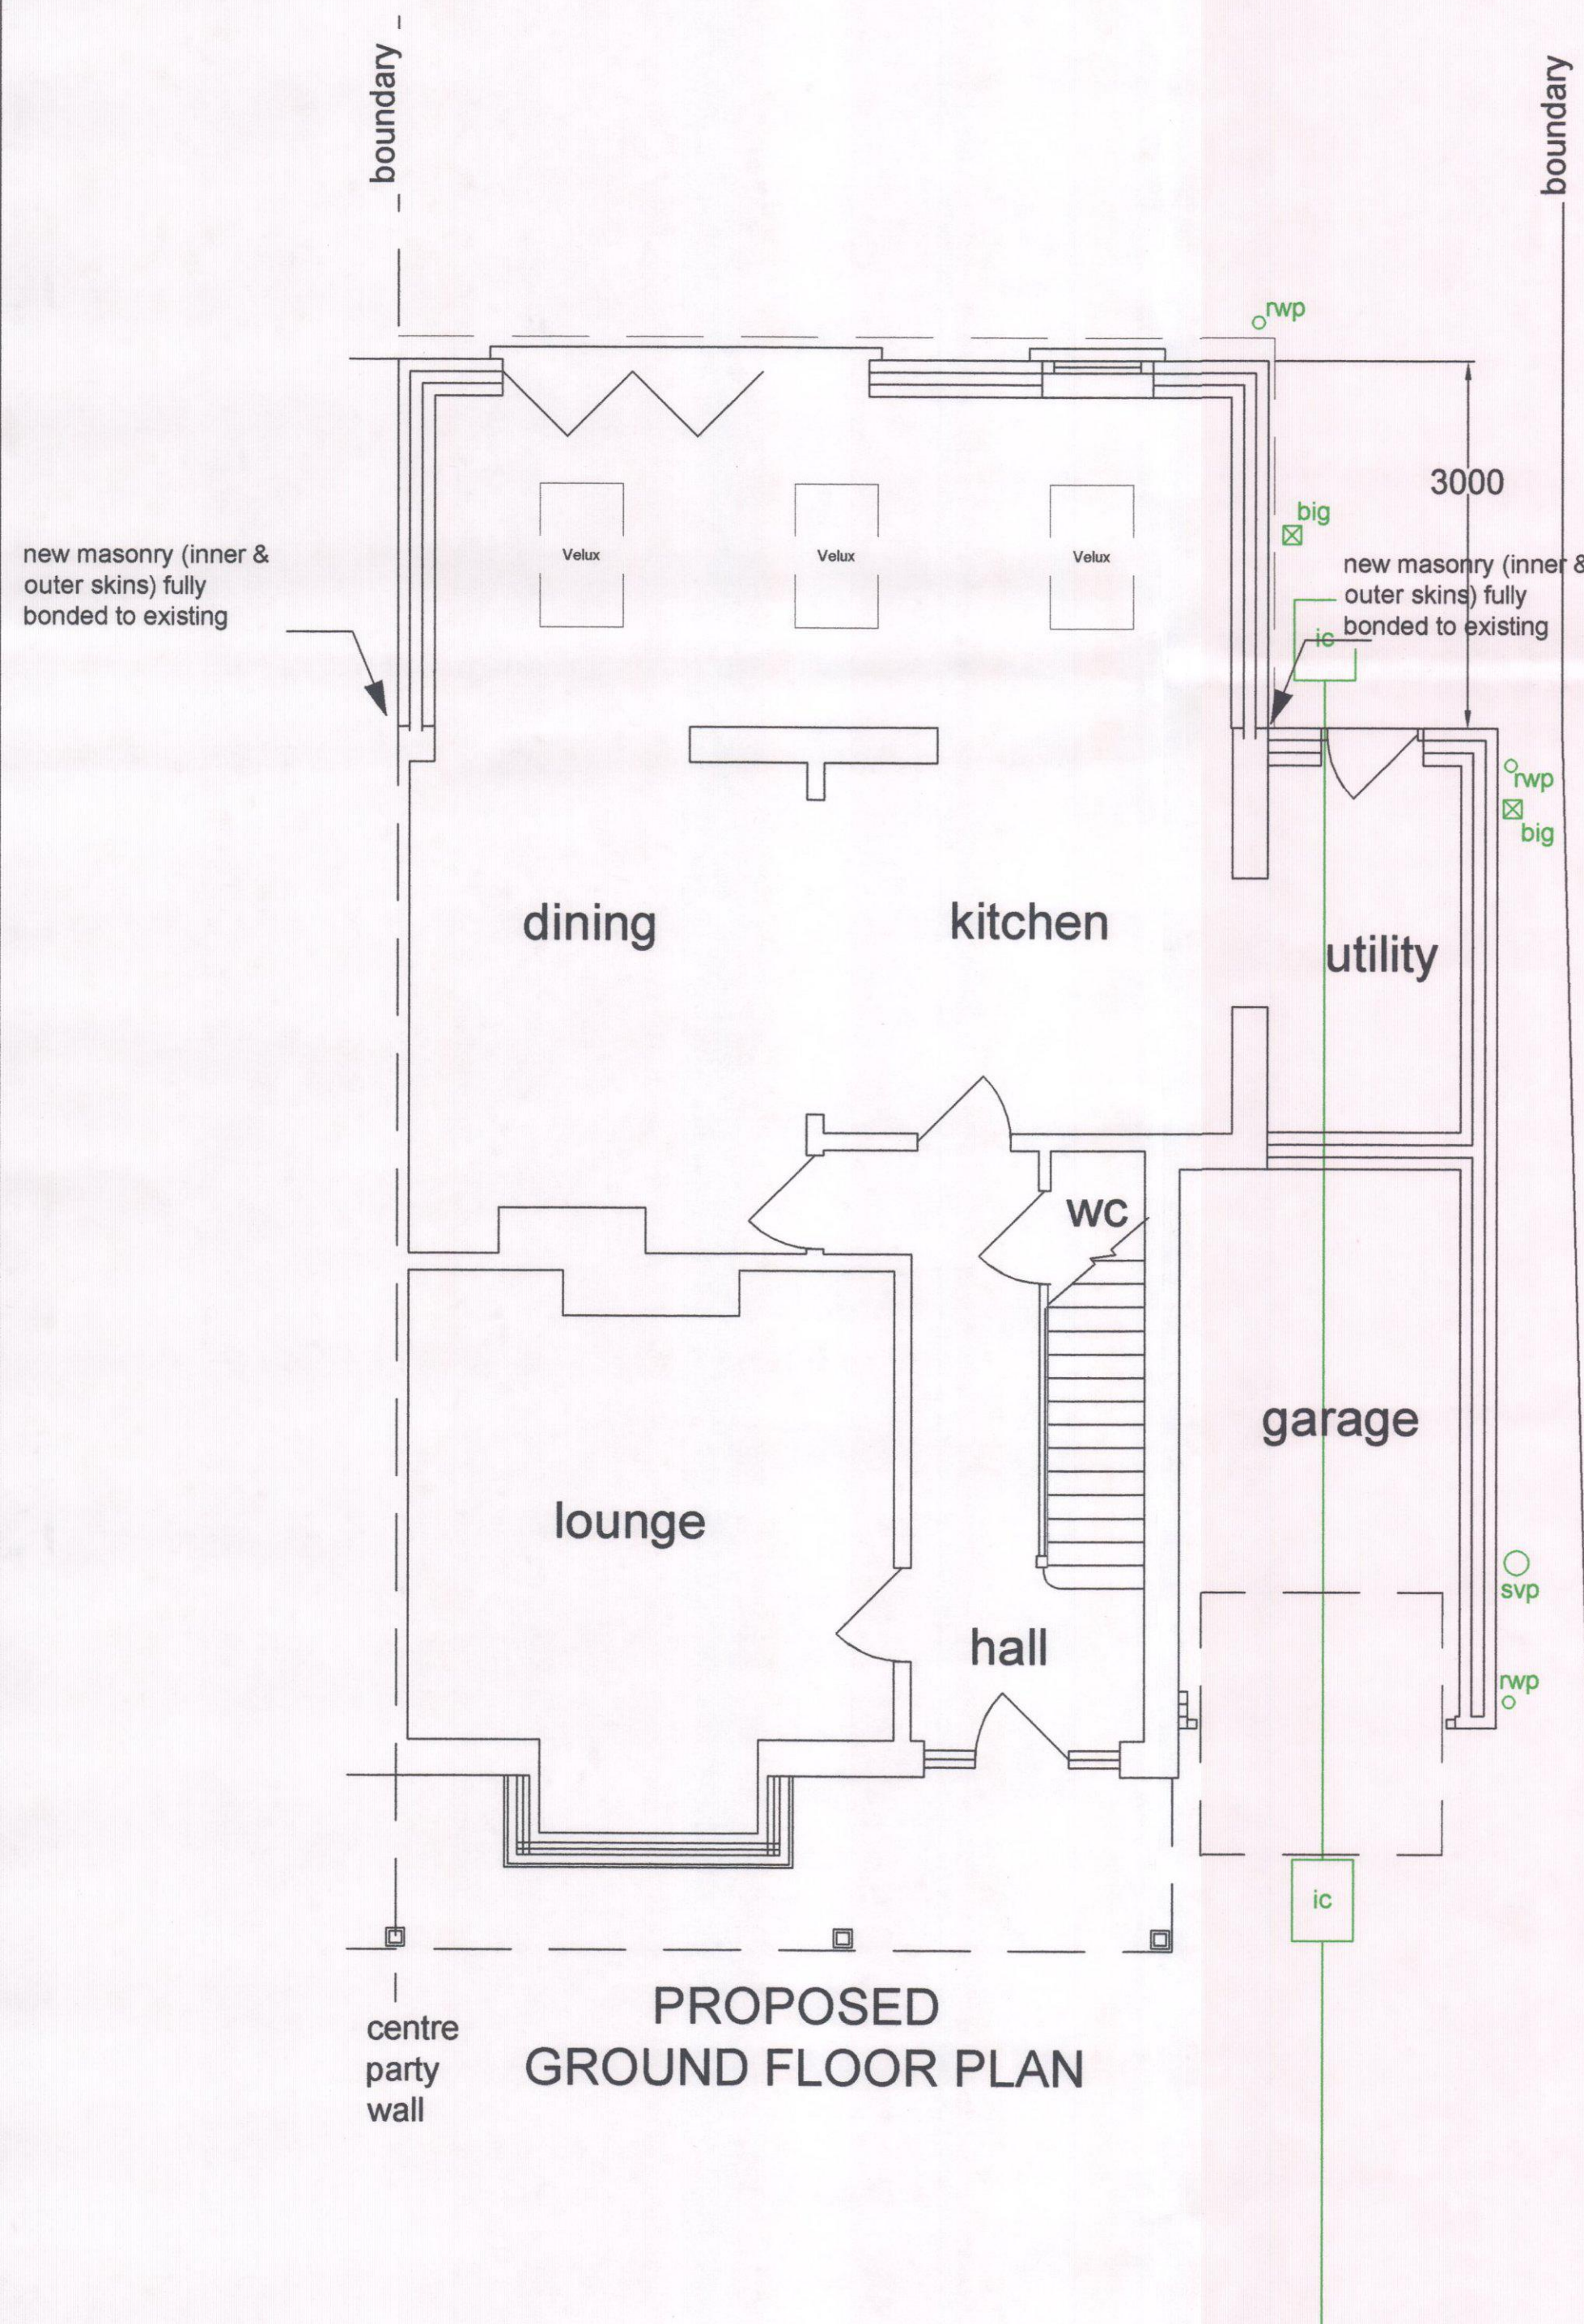

PROPOSED
GROUND FLOOR PLAN

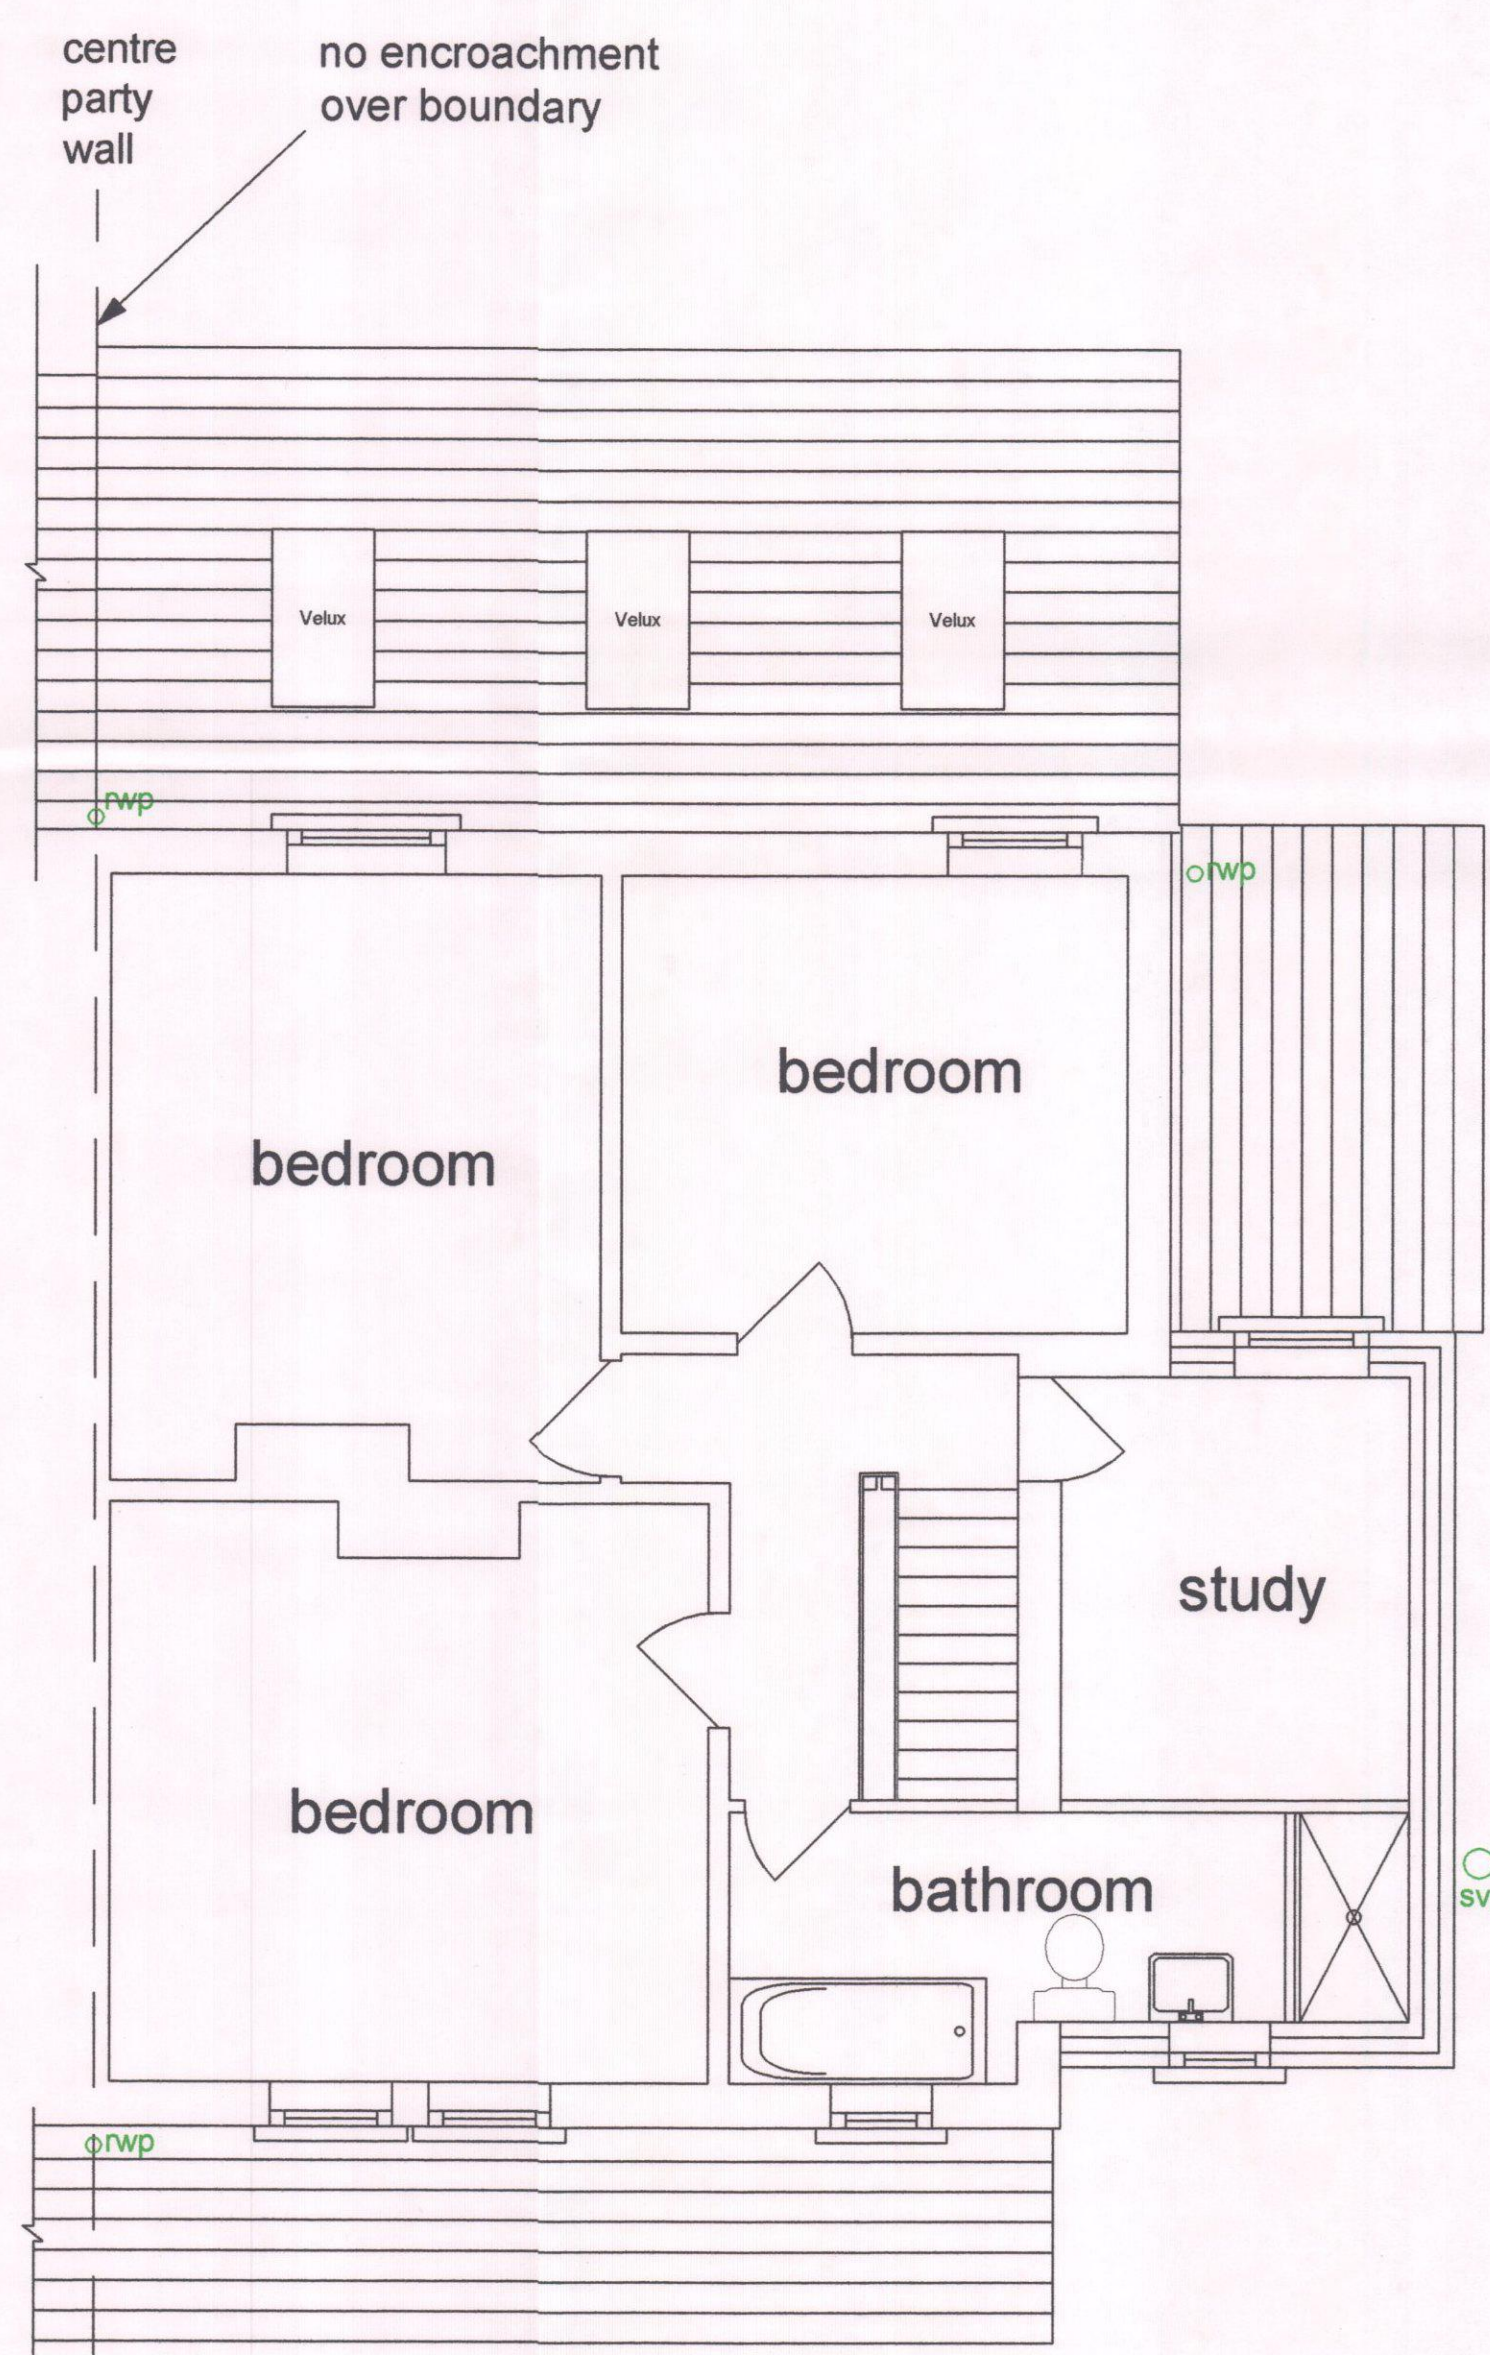

PROPOSED
FIRST FLOOR PLAN

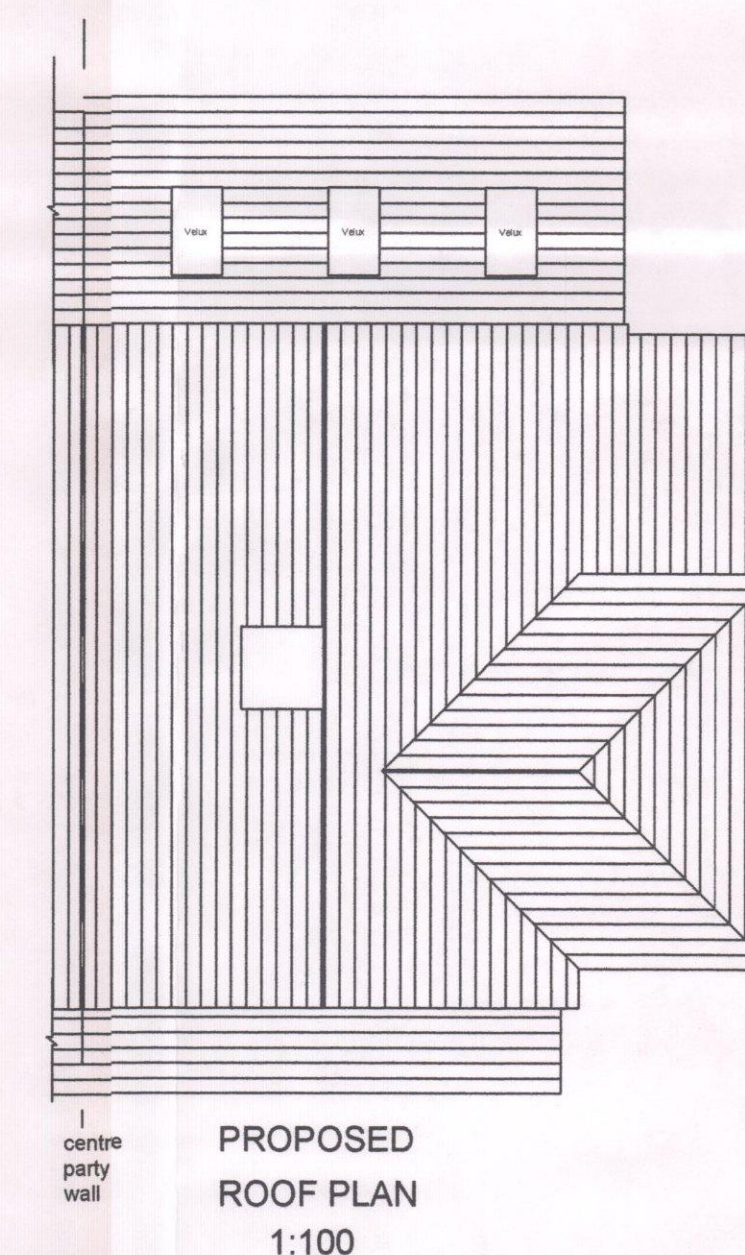

		ADDRESS 561 SOUTHLEIGH ROAD EMSWORTH PO10 7TE
Drawn:	A Brown	TITLE PROPOSED ELEVATIONS, PLANS
Date:	01/07/15	
Scale:	1 : 50 unless stated	
Revision:	A Drawn 01/07/15	
		DRAWING NUMBER 561 SOUTHLEIGH ROAD.DWG

