




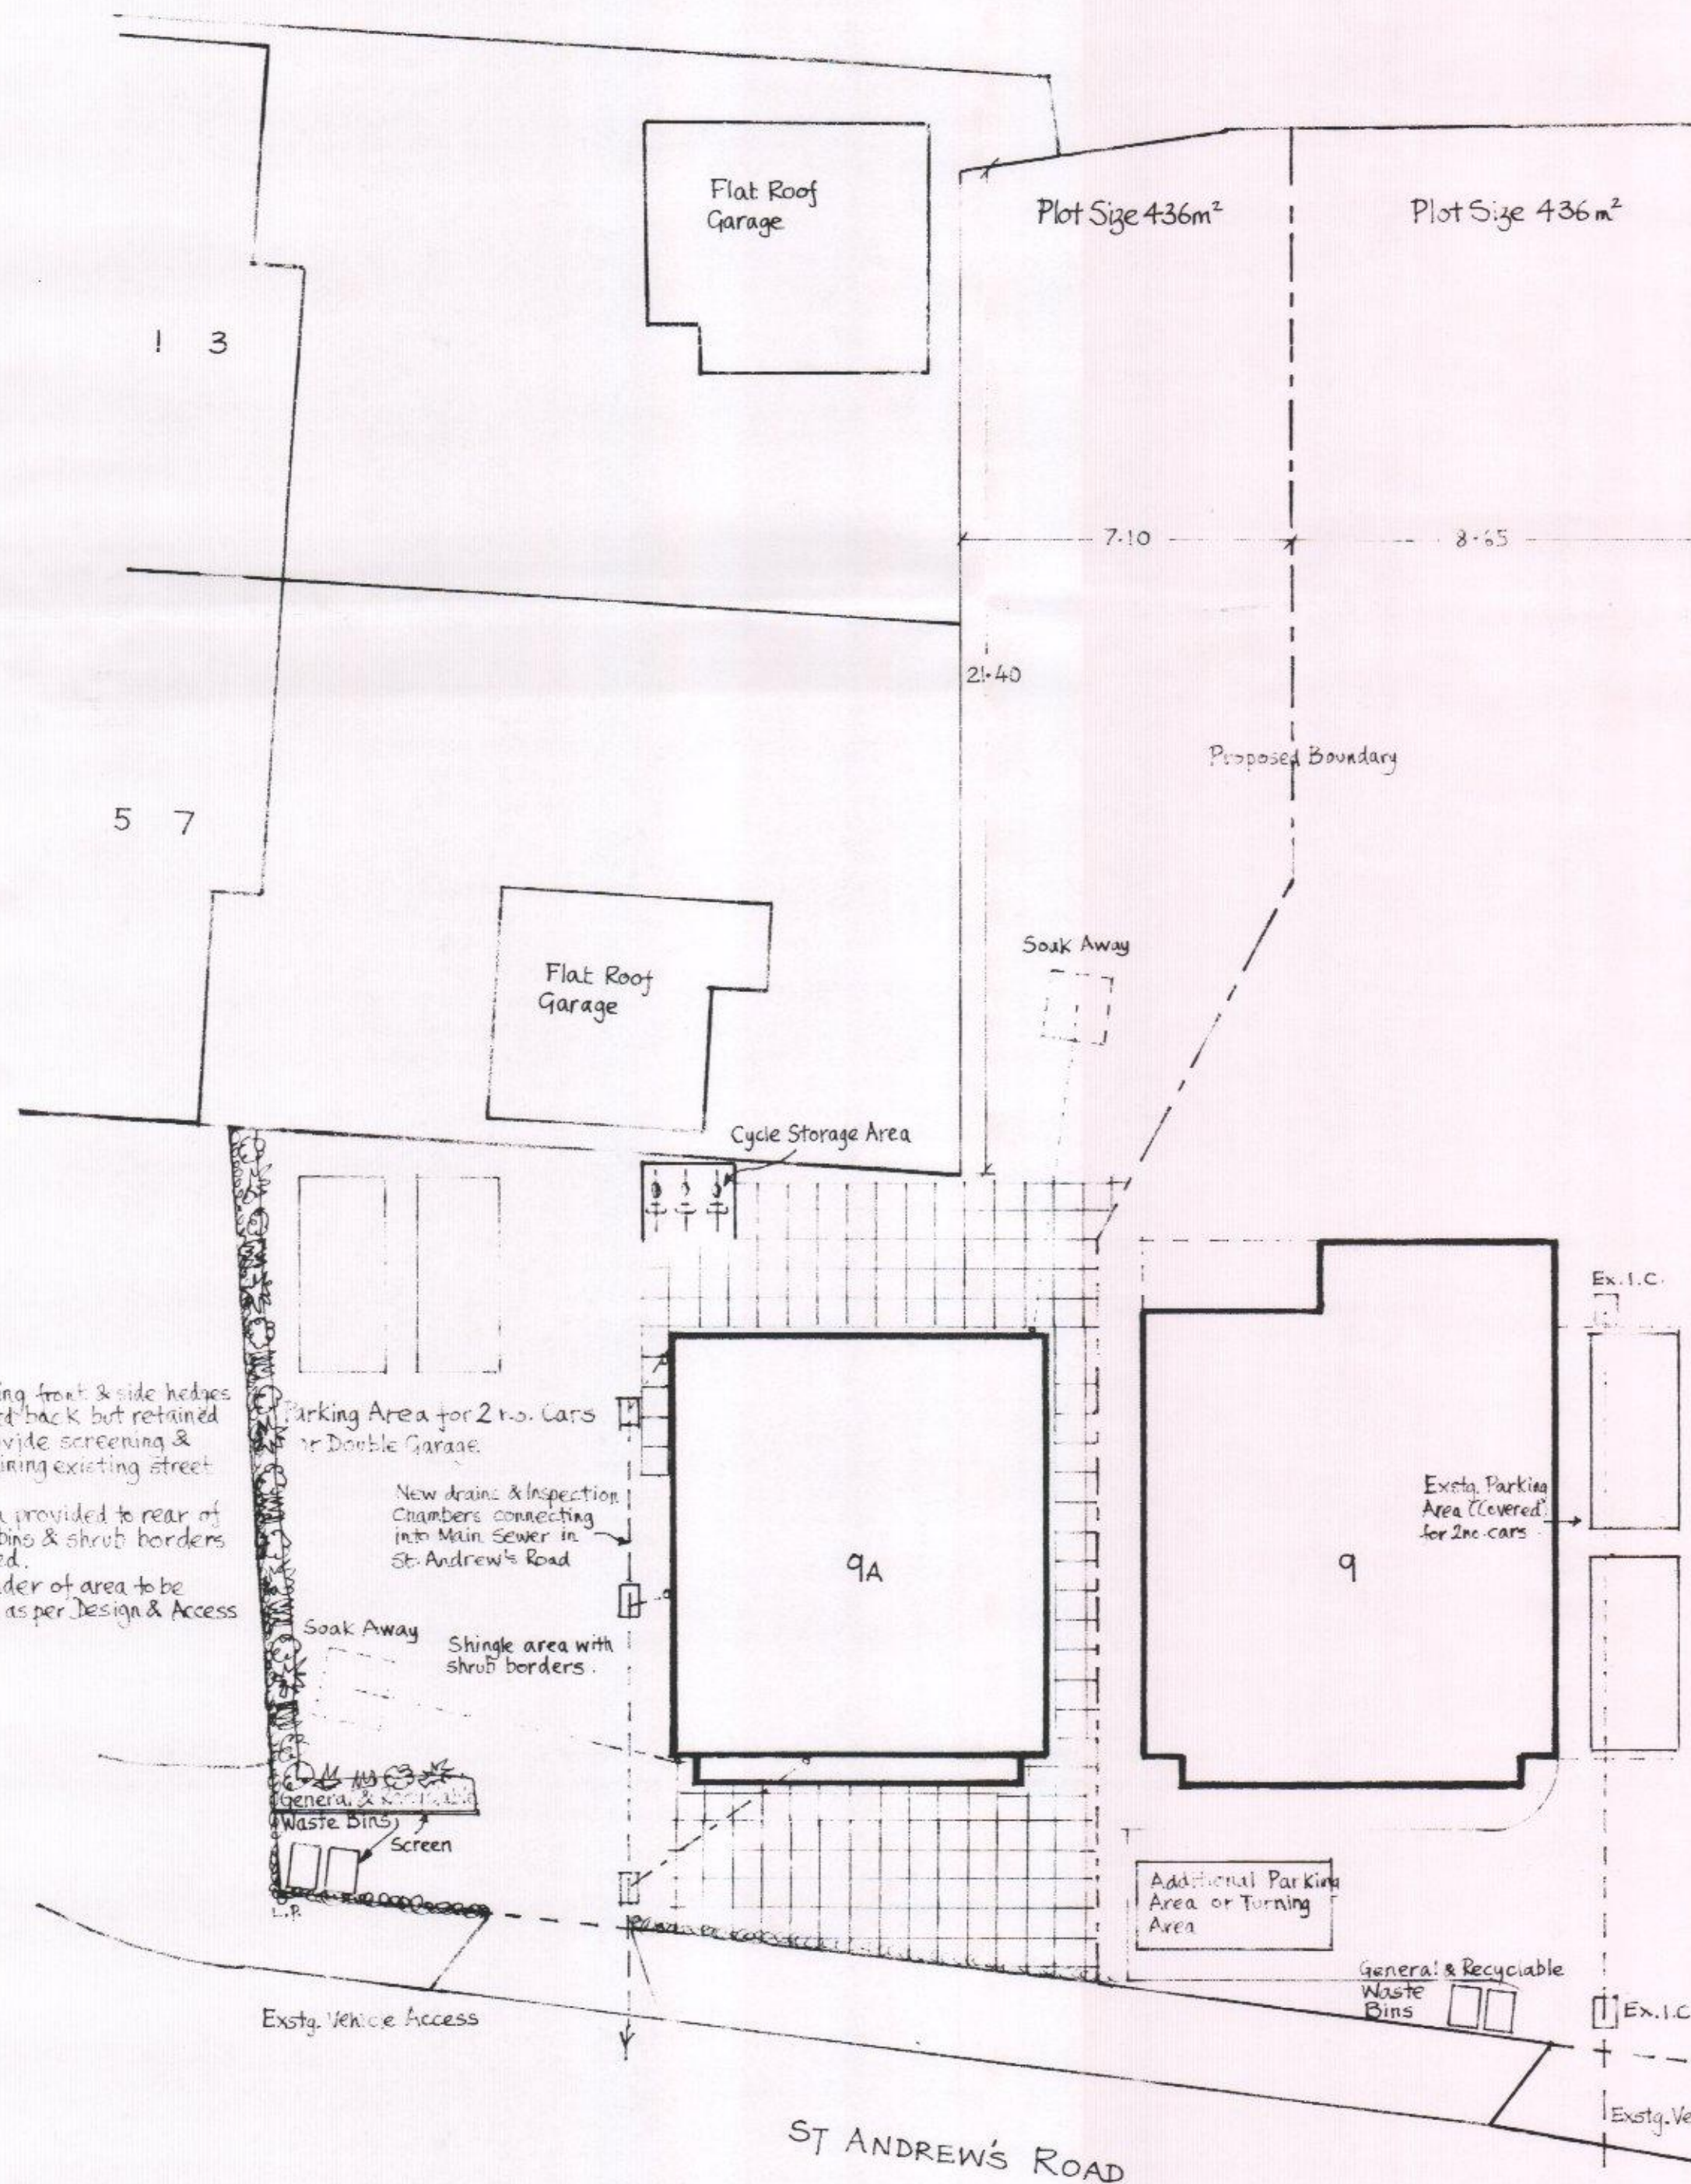


SITE PLAN (Scale: 1/125)

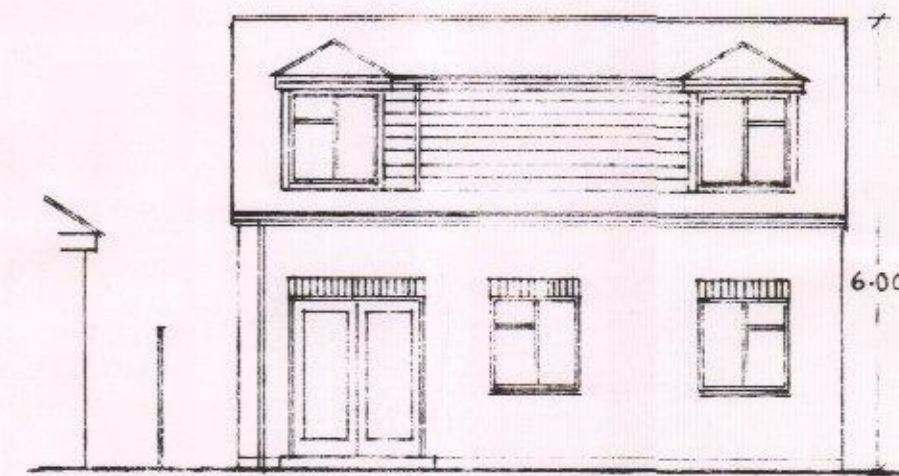


PROPOSED REAR (WEST FACING) ELEVATION

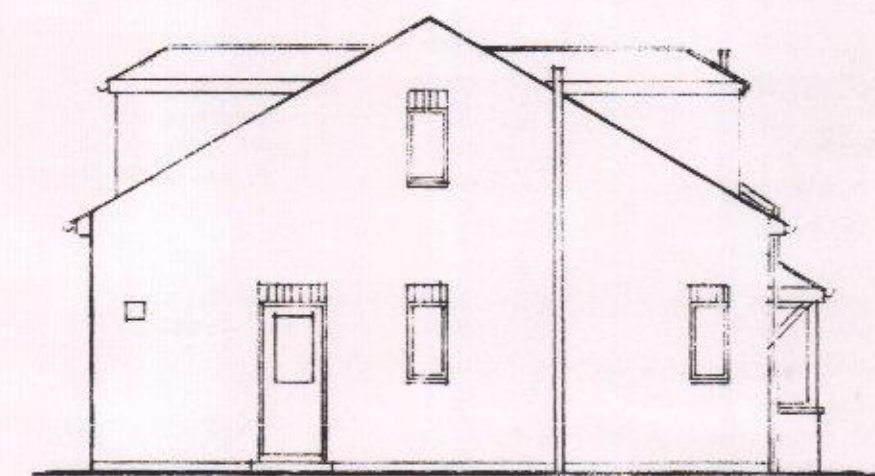


PROPOSED SIDE (SOUTH FACING) ELEVATION

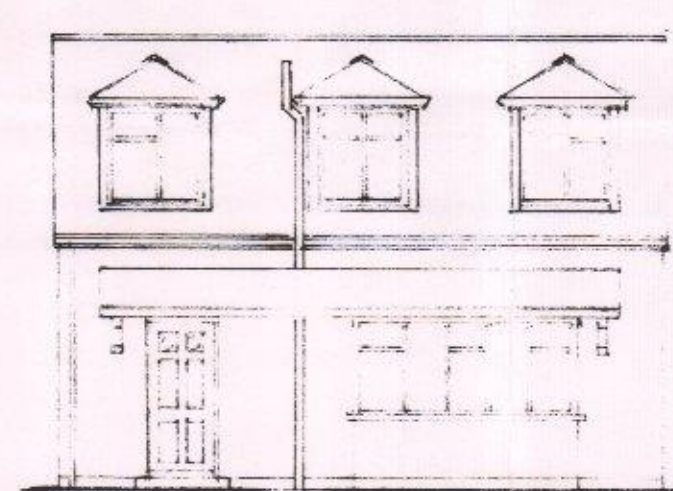

PROPOSED FRONT (EAST FACING) ELEVATION

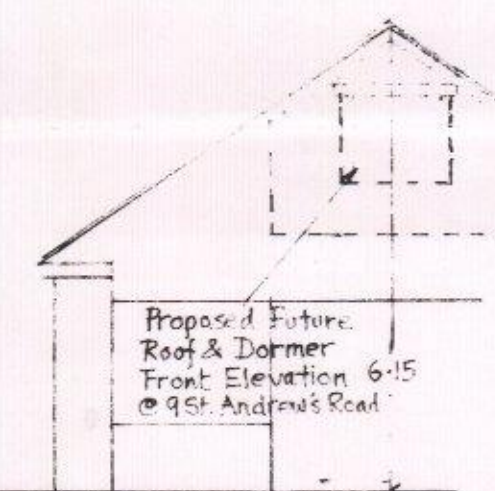


PROPOSED SIDE (NORTH FACING) ELEVATION

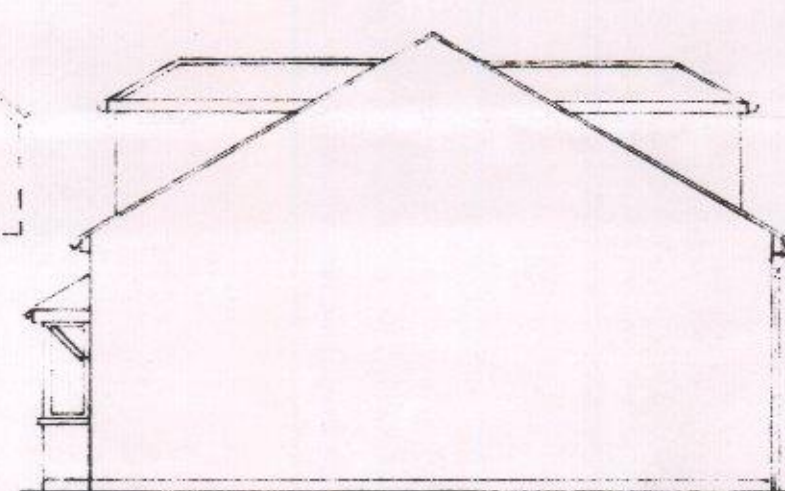


PROPOSED SIDE (NORTH FACING) ELEVATION

(ELEVATIONS ~ Scale: 1/100)

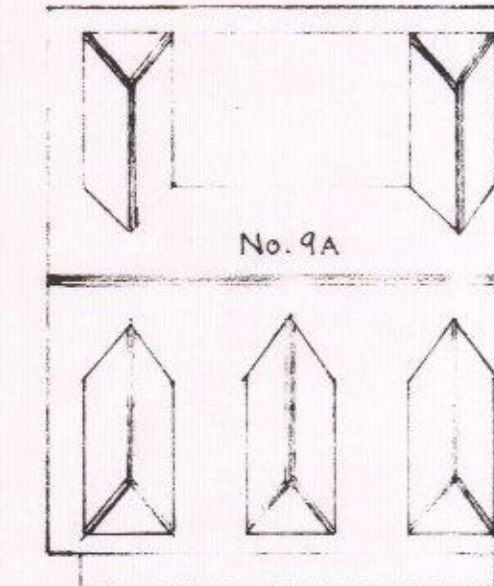

PROPOSED ROOF PLAN (Scale: 1/125)

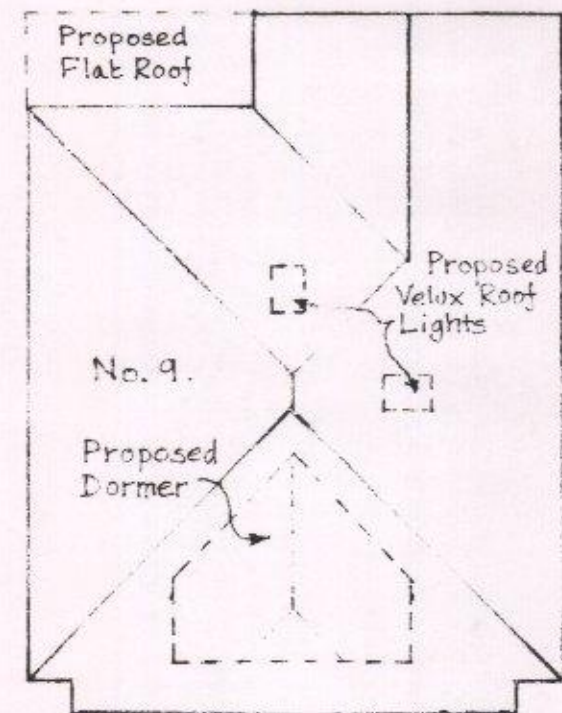

EXISTING ROOF PLAN (with chimney stacks removed)

Ray Brown
Building & Planning Consultants

'Rock Cottage'
121 Bognor Road
Chichester
West Sussex
PO19 7TH

Telephone: 01243 783776
Web site: www.rock-cottage.fsworld.co.uk
e-mail: r.brown.architecture@gmail.com

TITLE		PROPOSED 3 BEDROOM DETACHED CHALET BUNGALOW (9A ST. ANDREW'S ROAD) HAYLING ISLAND, HANTS. (ON SITE OF 9 ST. ANDREW'S ROAD)	
CLIENT		MR. & MRS. P. EDWARDS.	
SCALE	1/125 & 1/100	DATE	OCT. 2015.
DRAWN BY	REB.	DRAWING NO.	RB/PE/221 E/A (1 of 3)

Amended 15/01/16.
Flat roof areas between front roof dormers removed.
Area to side of house changed to provide 2 no. car spaces, screen to waste bin area, hedges & shrub borders & shingle area as per Design & Access Notes.