


Pets at home - Waterloo - External proposal

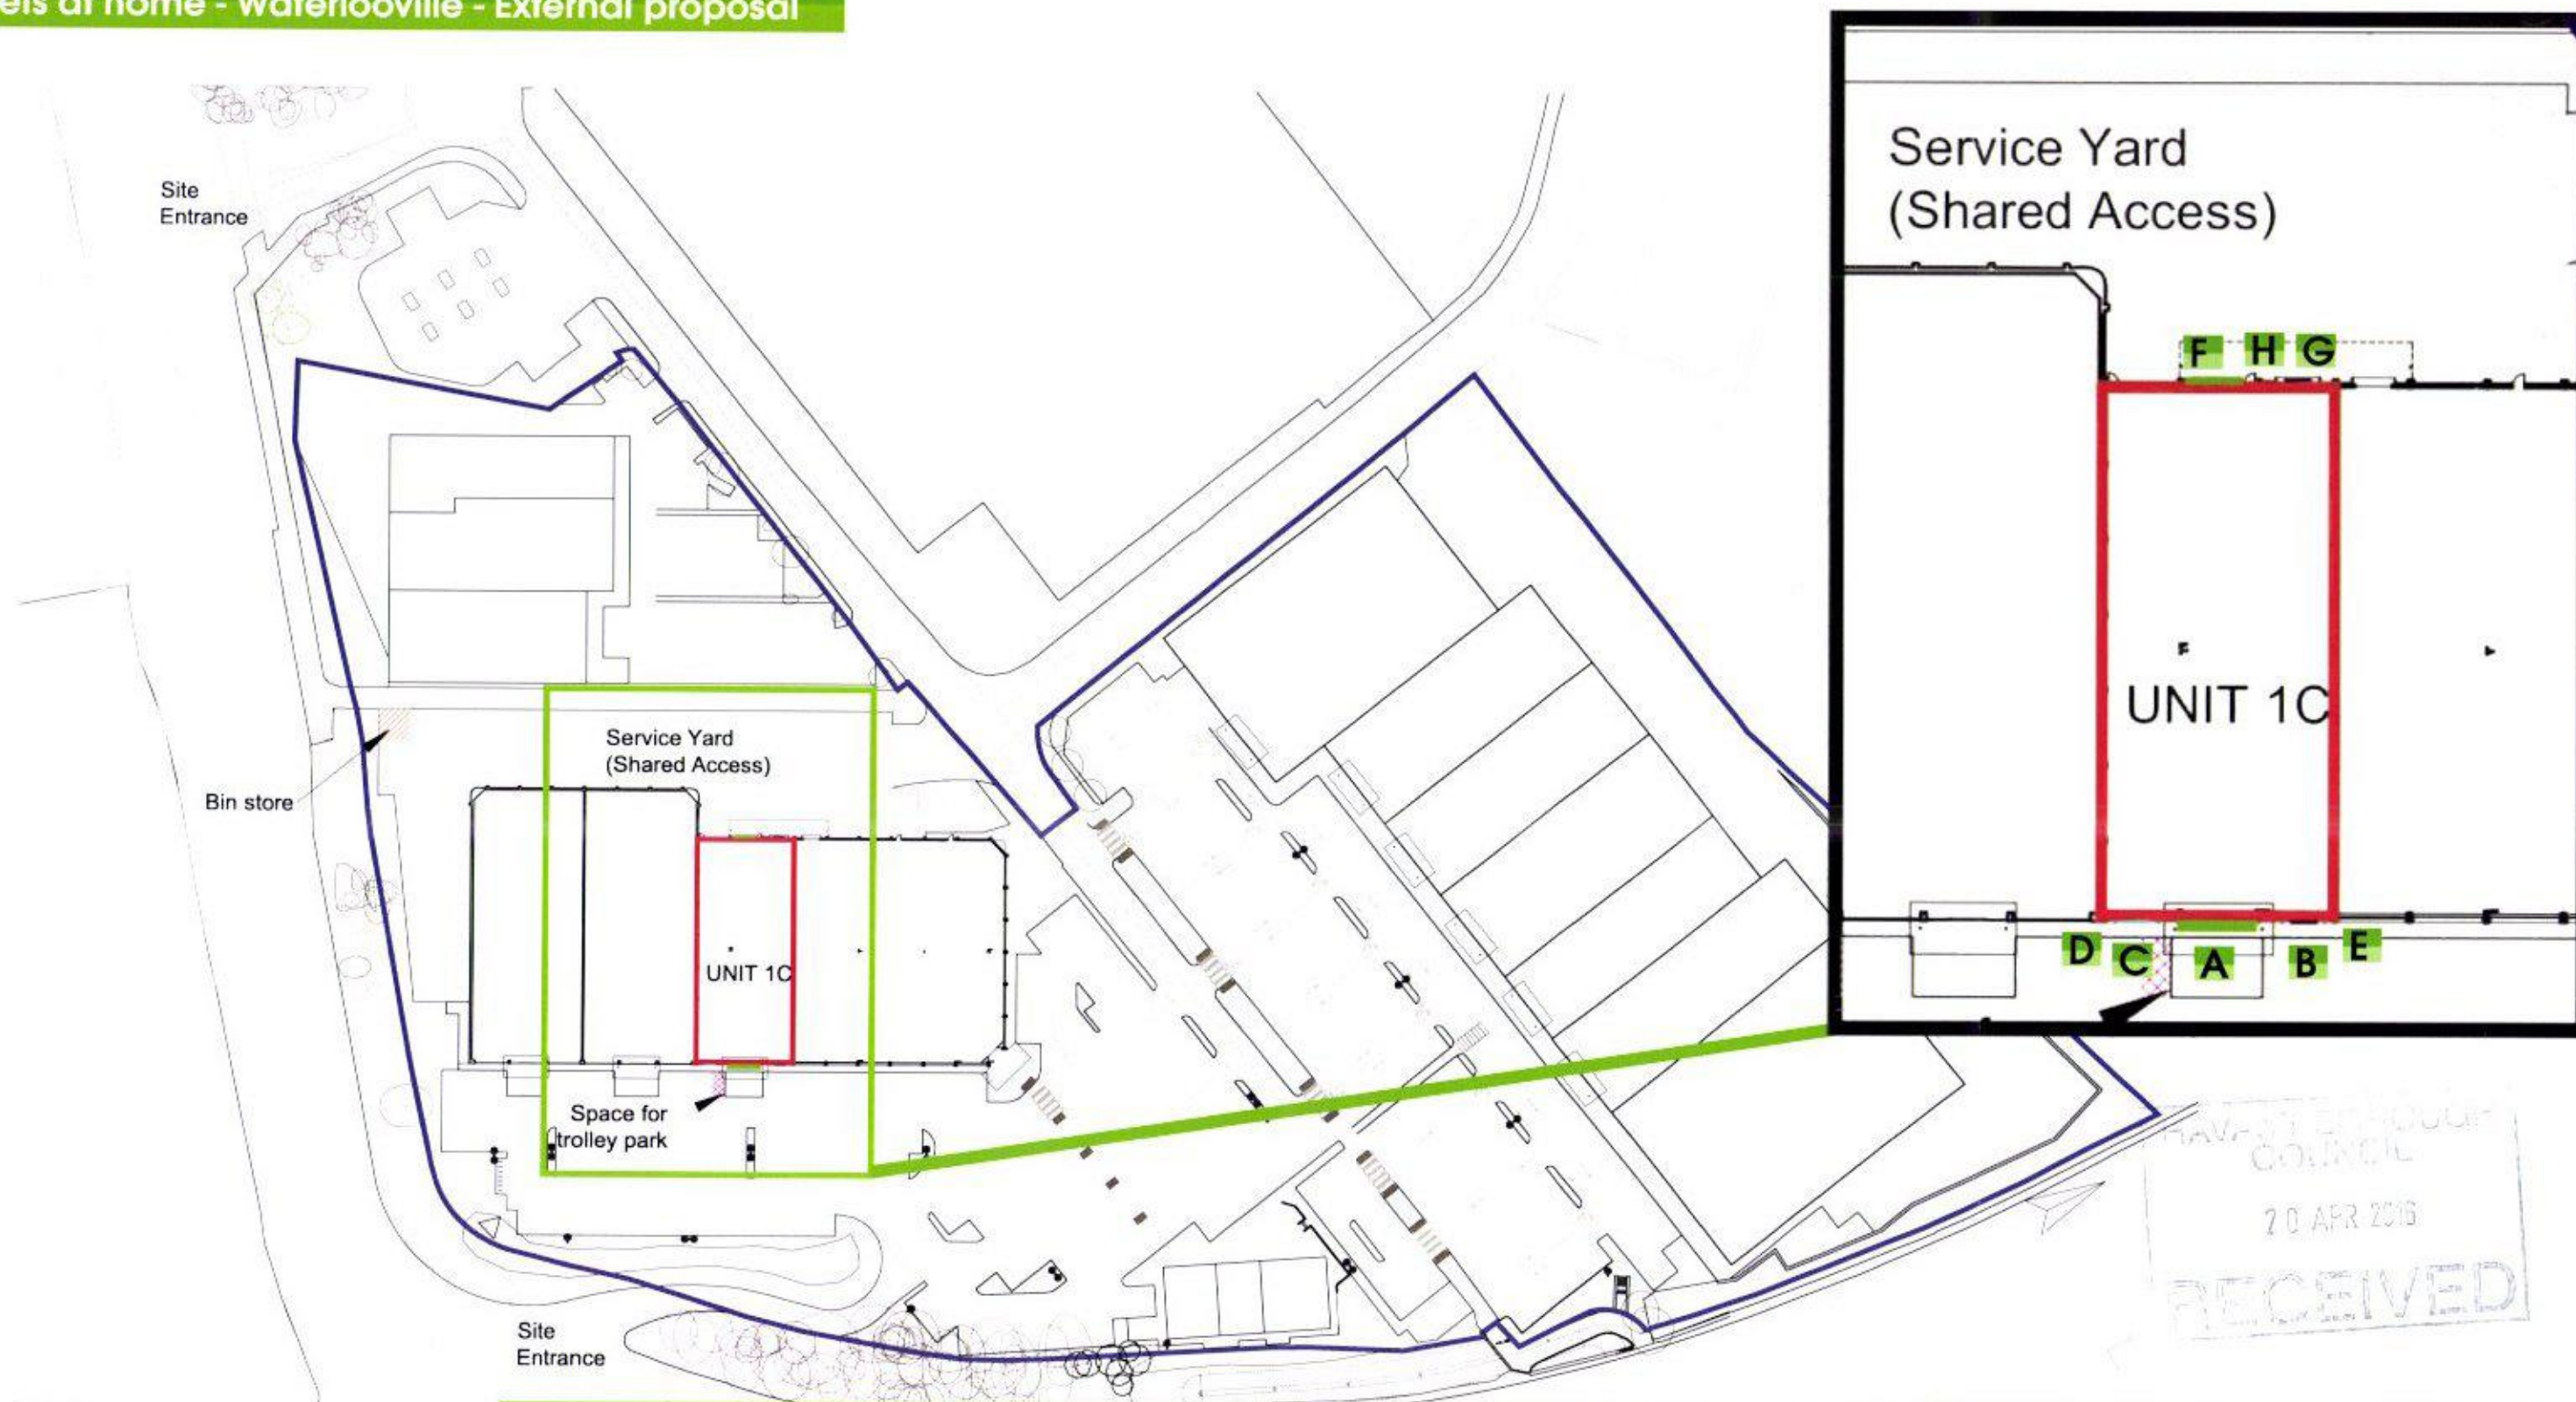

pet shop | vet surgery | pet grooming
Item - A
1-off standard LED illuminated
flexface signcase
approx 5,600 x 2,900mm.



Item - B
2-off standard LED illuminated
fabricated curved corner lozenge flexface
signcases each approx 2500 x 1250mm
'the groom room' & 'Vets4Pets'.



Item - C
4-off 40" x 60"
poster frames.



Item - D
1-off digitally printed
graphics 'Hero Boy/Fish'
approx 5,400 x 2,200mm.



Item - E
1-off digitally printed
graphics 'Hero Dog/Man'
approx 5,600 x 2,200mm.



Item - F
1-off standard LED illuminated
flexface signcase
approx 5,600 x 2,000mm.



Item - G
2-off standard LED illuminated
fabricated curved corner lozenge flexface
signcases each approx 2500 x 1250mm
'the groom room' & 'Vets4Pets'.



Item - H
1000 x 555 - Delivery Panel
fitted to rear elevation adjacent to
'Goods in' door.

Image Technique Ltd.
Saxon Business Park
Stoke Prior, Bromsgrove,
Worcestershire, B60 4AD
Tel: +44 (0)1527 578 533
www.imagetechnique.co.uk

Drawing Title: Signage proposal

Job No:

Drawing No: Pets-at-home/Waterlooville/Proposal

Client: Pets at home

Date:
02/11/15

Scale:
1:200@ A3
as stated

Drawn By:
Jae.H

Checked By:

Revision Details:
Rev A - Jae.H - Lozenge added to rear elevation.

Rev:
A

Date:
12/11/15

Site Address:
Waterlooville

image