


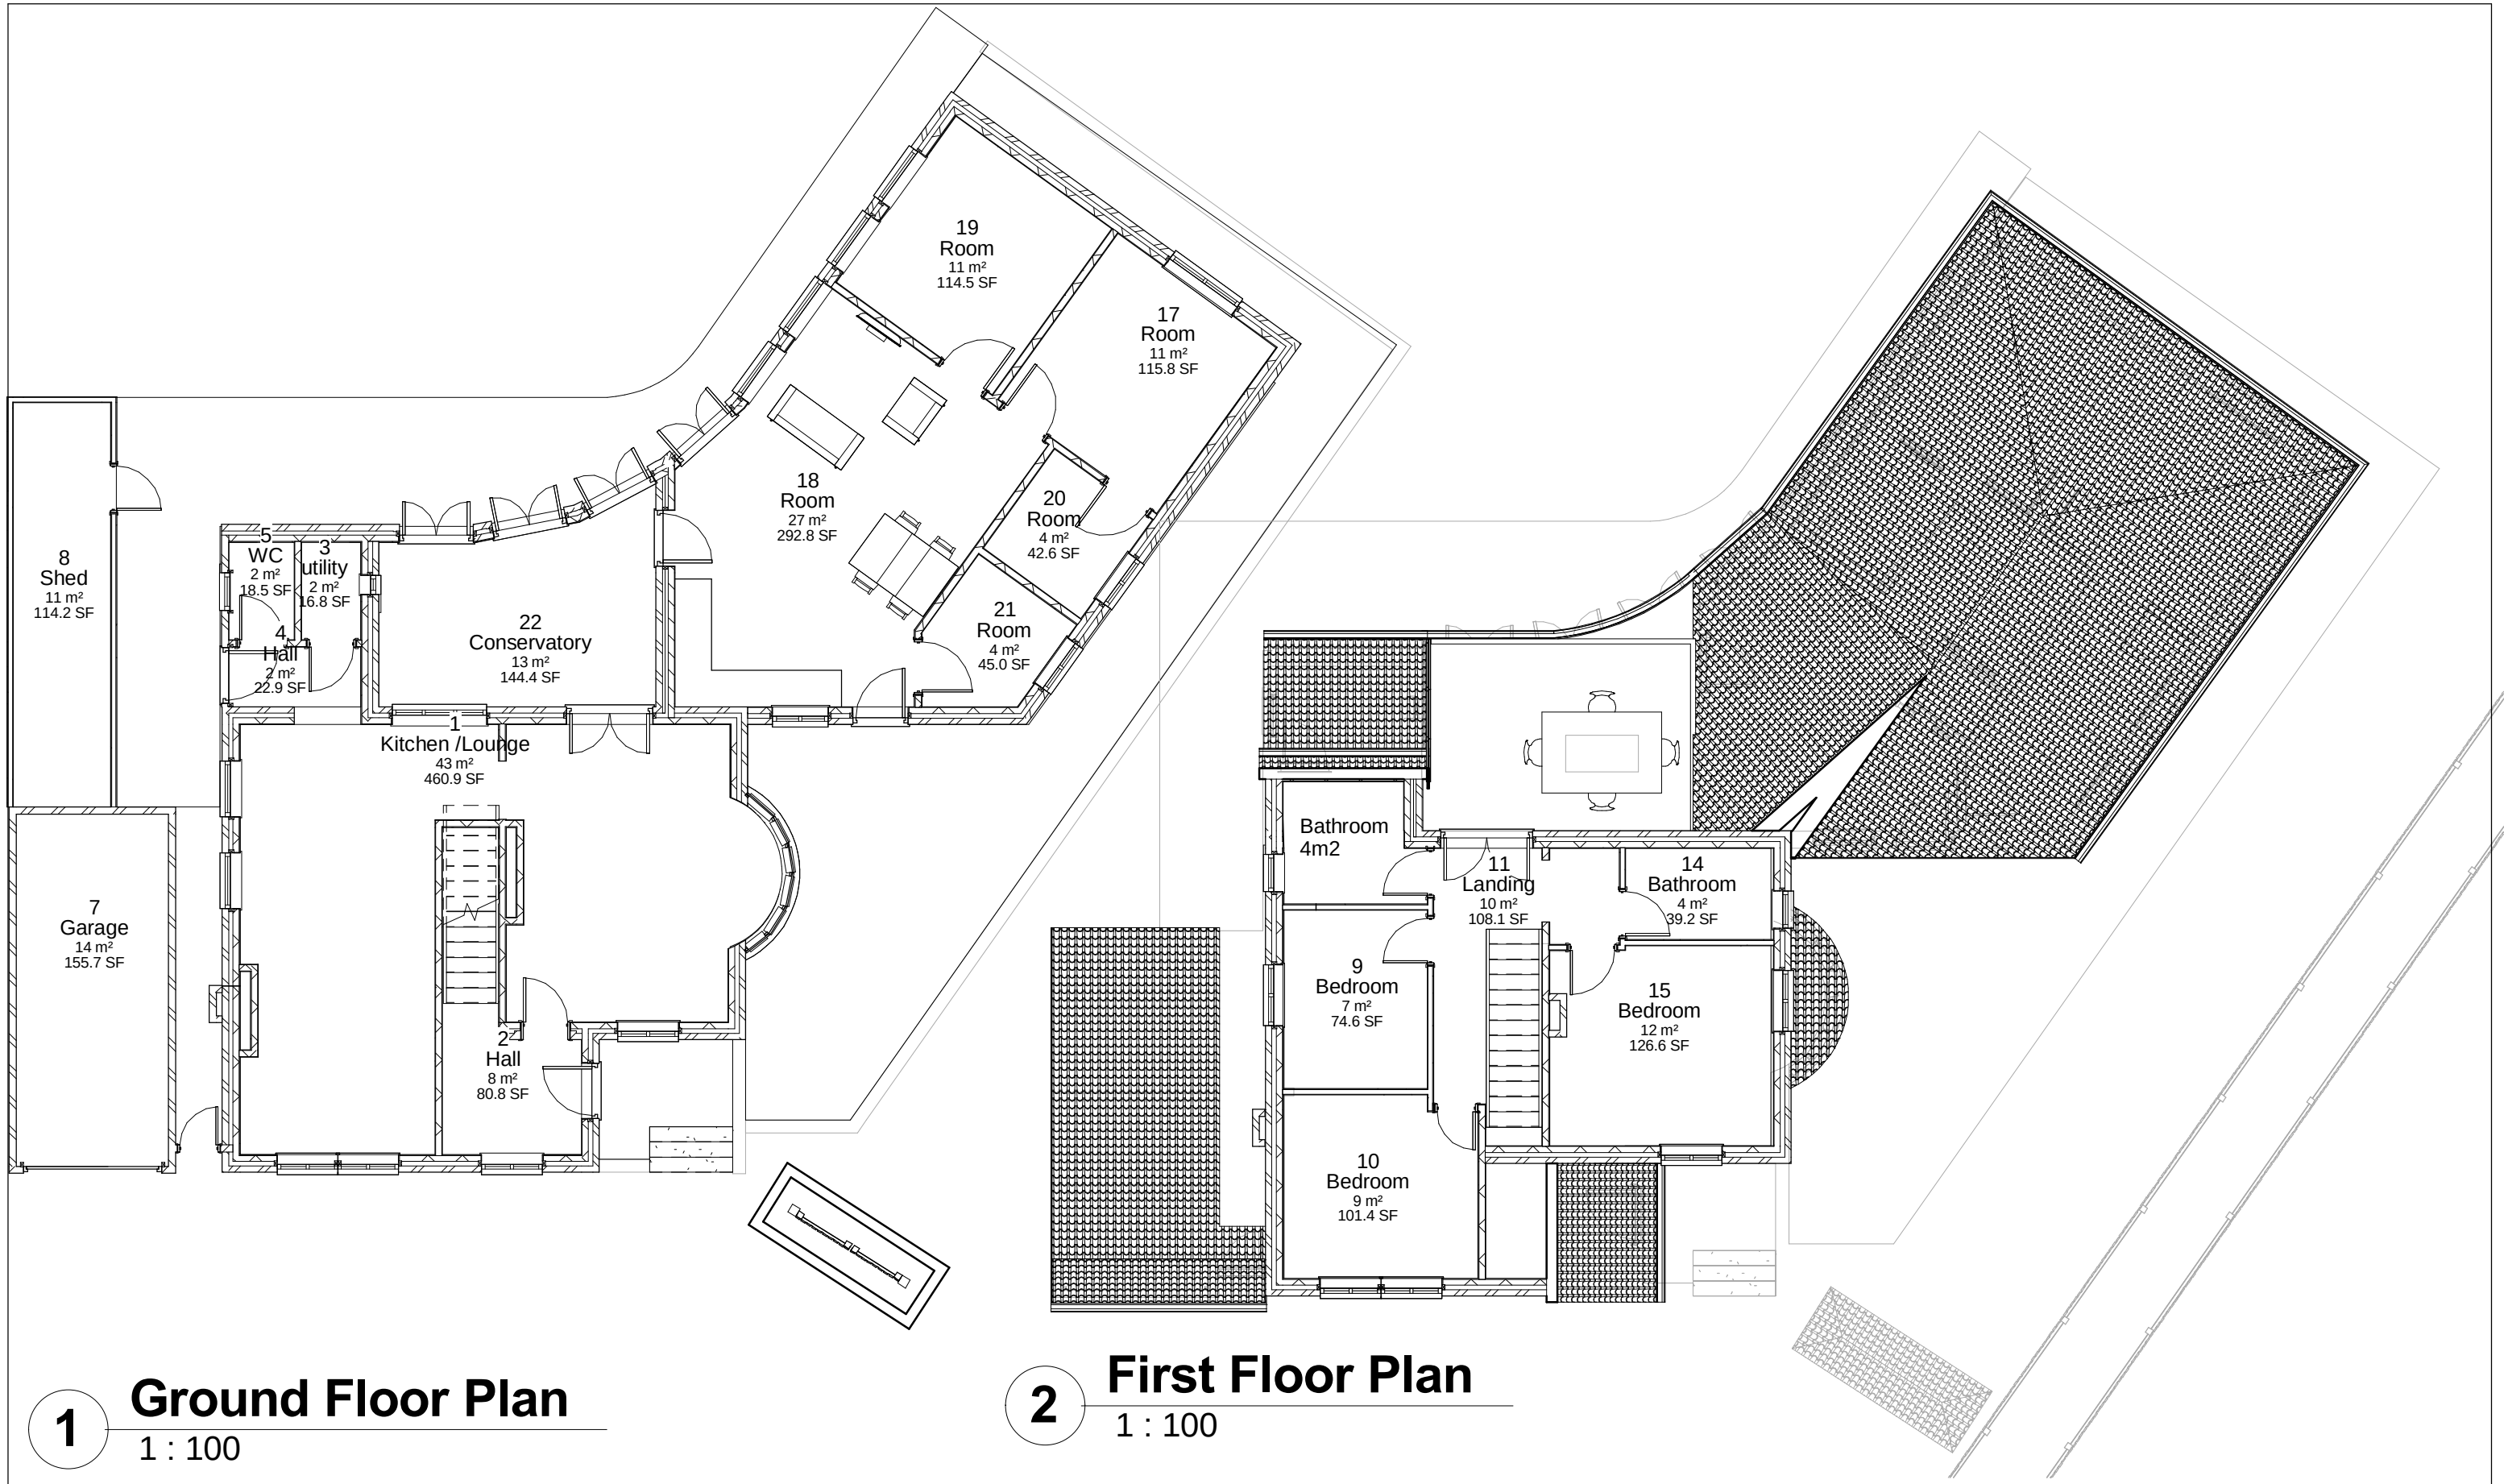

1 Ground Floor Plan
1 : 100

2 First Floor Plan
1 : 100

IJ Murray Associates

www.ijma.co.uk

No.	Description	Date

Trevor Banting
27 Lodge Road Havant
Hampshire PO9 3LL

Floor Plans V3

Project number	Project Number	A110 V3
Date	Issue Date	
Drawn by	Author	
Checked by	Checker	Scale
		1 : 100